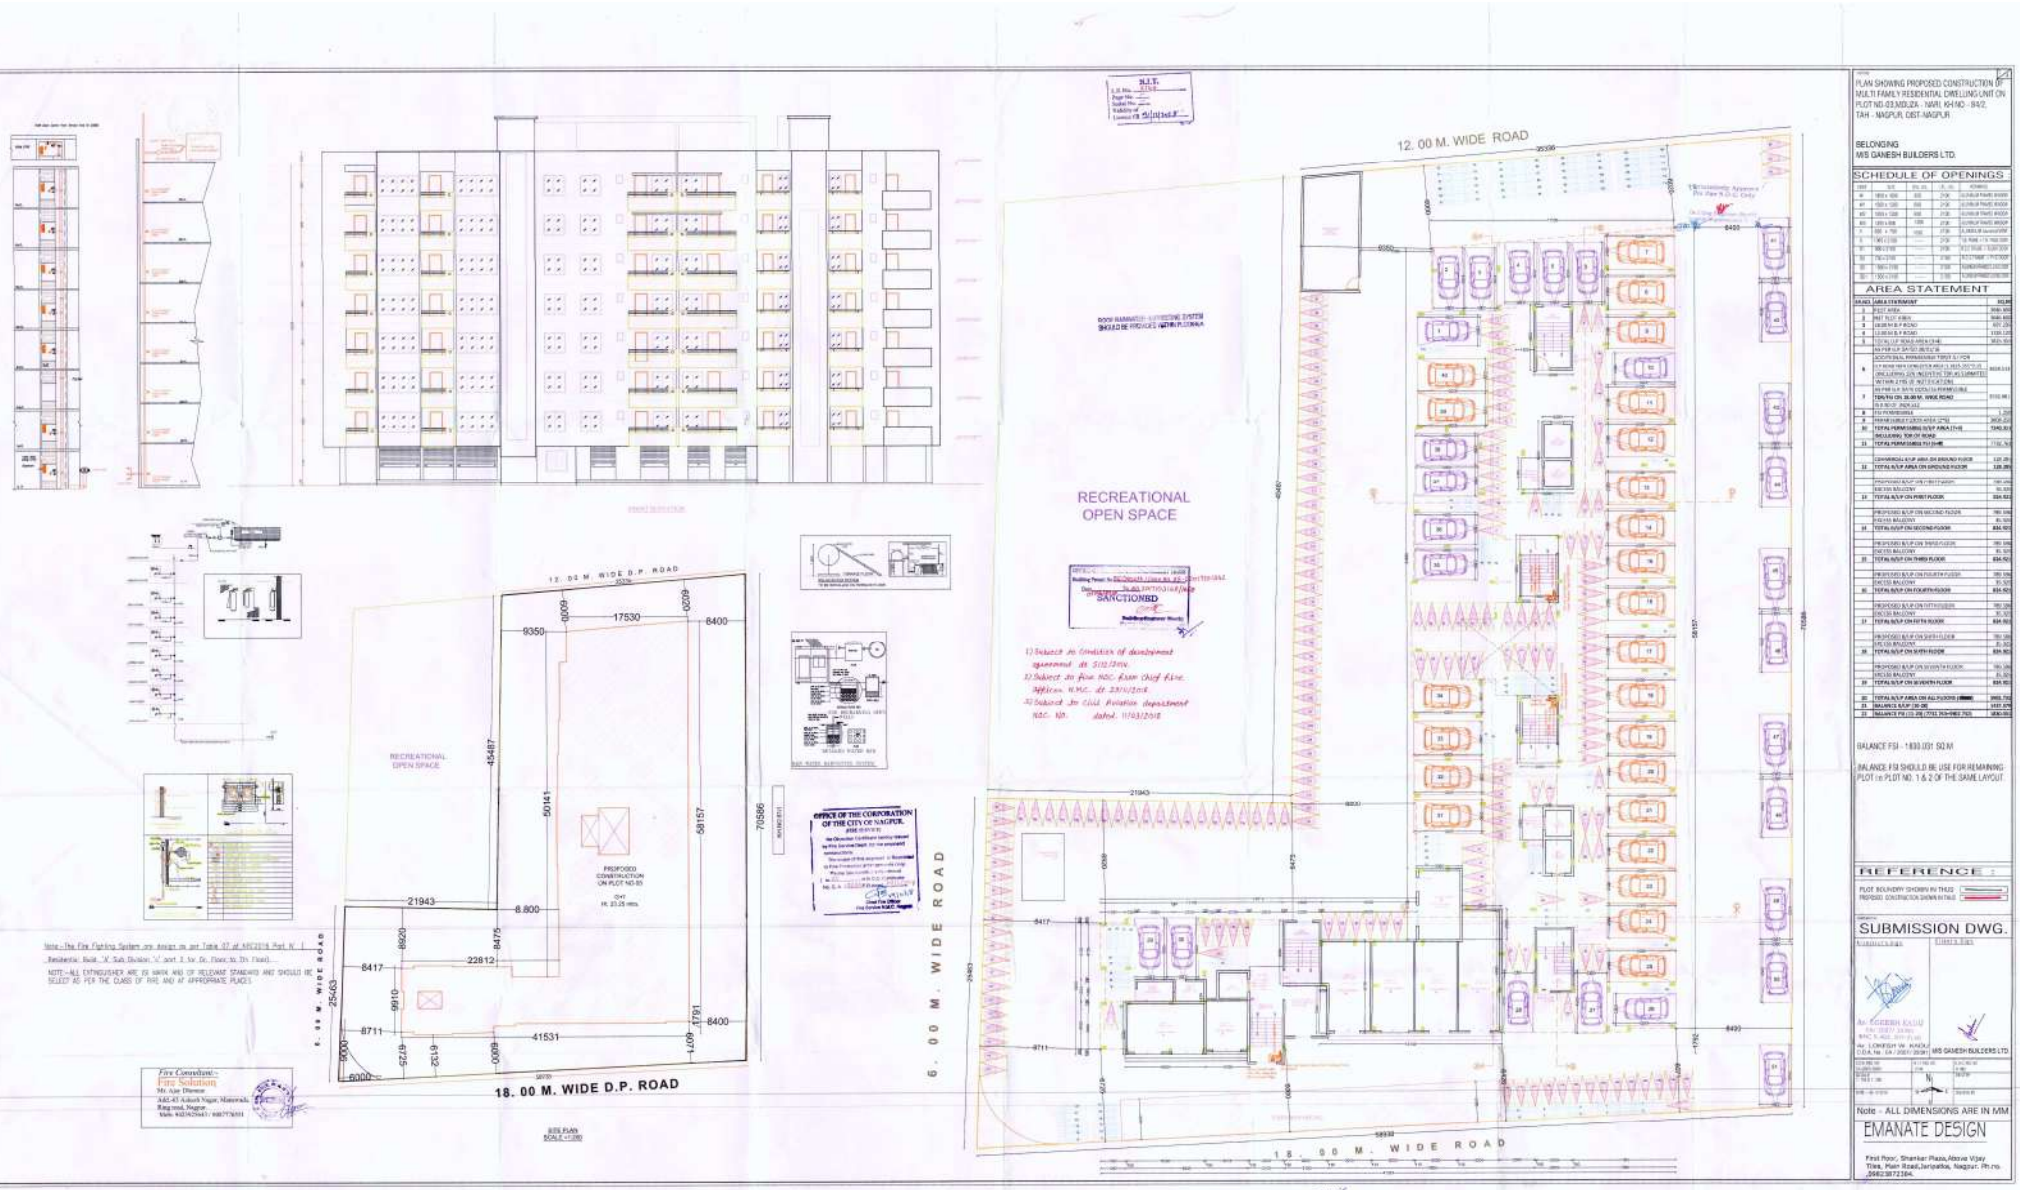

12. 00 M. WIDE ROAD
RECREATIONAL OPEN SPACE
SANCTIONED
18. 00 M. WIDE D.P. ROAD
6. 00 M. WIDE ROAD
18. 00 M. WIDE ROAD
PROPOSED CONSTRUCTION ON PLOT NO.85
RECREATIONAL OPEN SPACE
OFFICE OF THE CORPORATION OF THE CITY OF NAGPUR.
PLAN SHOWING PROPOSED CONSTRUCTION OF MULTI FAMILY RESIDENTIAL DWELLING UNIT ON PLOT NO.-03,MOUZA - NARI, KH.NO - 94/2, TAH - NAGPUR, DIST-NAGPUR.
BELONGING
M/S GANESH BUILDERS LTD.
SCHEDULE OF OPENINGS
AREA STATEMENT
BALANCE FSI - 1830.091 SQ.M.
BALANCE FSI SHOULD BE USE FOR REMAINING PLOT i.e PLOT NO. 1 & 2 OF THE SAME LAYOUT.
REFERENCE
PLOT BOUNDRY SHOWN IN THUS
PROPOSED CONSTRUCTION SHOWN IN THUS
SUBMISSION DWG.
Note - ALL DIMENSIONS ARE IN MM.
EMANATE DESIGN
First Floor, Shankar Plaza,Above Vijay Tiles, Main Road,Jaripatka, Nagpur. Ph.no. 9662387284.
Fire Consultant:-
Fire Solution
Mr. Ajay Dhenge
Note:-The Fire Fighting System are design as per Table 07 of NBC2016 Part IV
NOTE:-ALL EXTINGUISHER ARE ISI MARK AND OF RELEVANT STANDARDS AND SHOULD BE SELECT AS PER THE CLASS OF FIRE AND AT APPROPRIATE PLACES.