

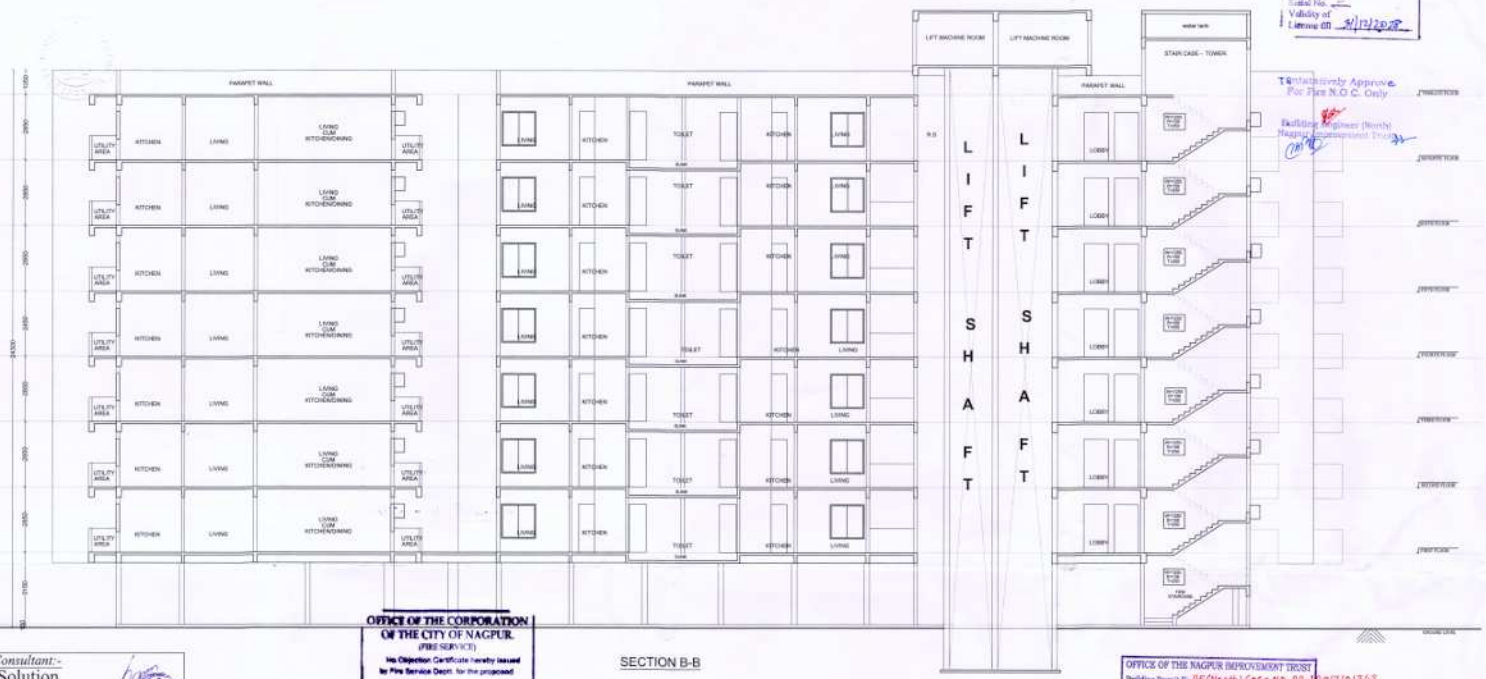


SECTION B-B

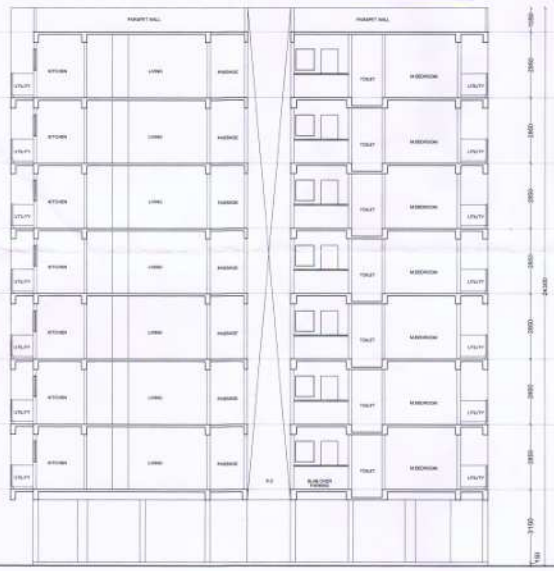

SECTION D-D

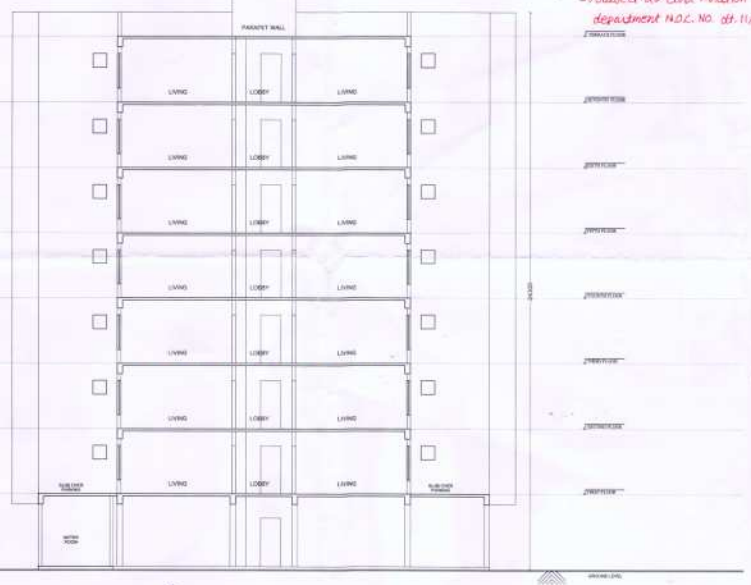

SECTION C-C

ROOF RAINWATER HARVESTING SYSTEM SHOULD BE PROVIDED WITHIN PLOTAREA

N.I.T.
L.S. No. 2140
Page No.
Serial No.
Validity of Licence on 31/12/2018

Tentatively Approved For Plan N.O.C. Only
Building Engineer (North) Nagpur Improvement Trust

OFFICE OF THE CORPORATION OF THE CITY OF NAGPUR.
(FIRE SERVICE)
No Objection Certificate hereby issued by Fire Service Deptt. for the proposed constructions.
The scope of this approval is Restricted to Fire Protection arrangements only.
Please See conditions mentioned in the N.O.C. Certificate
No. Q. A. / F.S./dated
Chief Fire Officer
Fire Service N.M.C. Nagpur

OFFICE OF THE NAGPUR IMPROVEMENT TRUST
Building Permit No BE/(North)/ Case No. NA-1/2017/101342.
Date 27/12/2017 T.A. NO. 2017/103148
SANCTIONED
Building Engineer (North)
Nagpur Improvement Trust

1) Subject to condition of development agreement dt. 5/12/2011.
2) Subject to Fire. N.O.C. from Chief Fire. Officer. N.M.C. dt. 29/11/2018
3) Subject to Civil Aviation department N.O.C. No. dt. 11/03/2018.

ASST. CHIEF OFFICER
FIRE & EMERGENCY SERVICE
SUCA, N.M.C. NAGPUR

Fire Consultant:-
Fire Solution
Mr. Ajay Dhomne
Add.-63 Aakash Nagar, Manewada Ring road, Nagpur.
Mob- 9423925643 / 8087776551

PLAN SHOWING PROPOSED CONSTRUCTION OF MULTI FAMILY RESIDENTIAL DWELLING UNIT ON PLOT NO-03,MOUZA - NARI, KH NO - 84/2, TAH - NAGPUR, DIST-NAGPUR.

BELONGING
M/S GANESH BUILDERS LTD.

SCHEDULE OF OPENINGS :

CODE	SIZE	SILL LVL.	LTL LVL.	REMARKS
W	1800 x 1800	300	2100	ALUMINUM FRAMED WINDOW
W1	1500 x 1200	600	2100	ALUMINUM FRAMED WINDOW
W2	1000 x 1500	600	2100	ALUMINUM FRAMED WINDOW
W3	1200 x 900	1200	2100	ALUMINUM FRAMED WINDOW
V	600 x 750	1650	2100	ALUMINUM louvered VENT
D	1065 x 2100	------	2100	T.W. FRAME + T.W. PANEL DOOR
D1	900 x 2100	------	2100	R.C.C. FRAME + TEAK DOOR
D2	750 x 2100	------	2100	R.C.C. FRAME + PVC DOOR
SD	1800 x 2100	------	2100	ALUMINUM FRAMED SLIDING DOOR
SD1	1500 x 2100	------	2100	ALUMINUM FRAMED SLIDING DOOR

REFERENCE :

PLOT BOUNDRY SHOWN IN THUS
PROPOSED CONSTRUCTION SHOWN IN THUS

SUBMISSION DWG.

Architect's Sign
Ar. LOKESH KADU
CA/ 2007/ 39381
NMC R-402, NIT-2140
Ar. LOKESH W. KADU
C.O.A. No : CA / 2007/ 39381

Client's Sign
M/S GANESH BUILDERS LTD.

C.O.A. REG. NO	N.I.T. REG. NO	N.M.C. REG. NO
CA/2007/39381	2140	R-402
SCALE: 1" = 100 ft / 1 : 200		DRAWN BY
DATE = 02-10-2018	N W E S	CHECKED BY

Note - ALL DIMENSIONS ARE IN MM.

EMANATE DESIGN
Ar. Lokesh W. Kadu
First floor, Shankar Plaza,Above Vijay Tiles, Main Road,Jaripatka, Nagpur. Ph.no. ,09823872384.