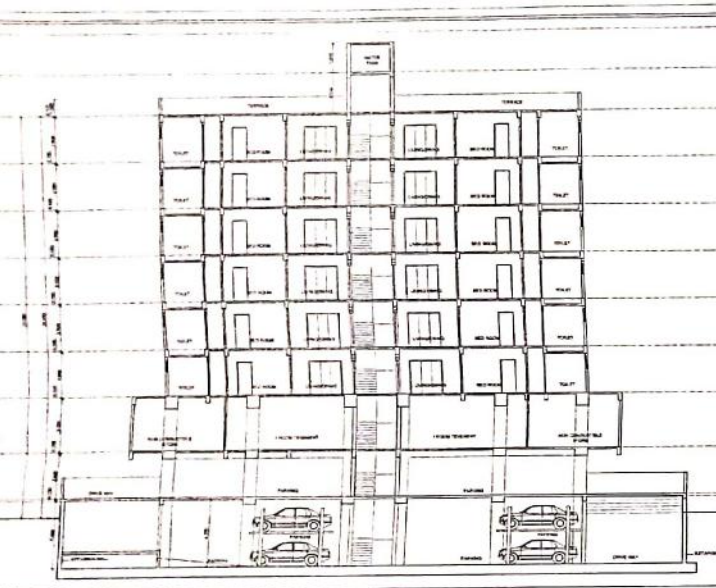

SECTION AT X-X SCALE 1 : 100

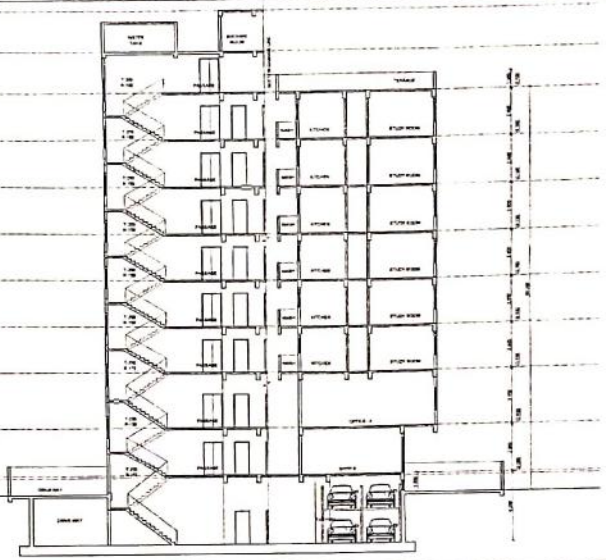

SECTION AT Y-Y SCALE 1 : 100

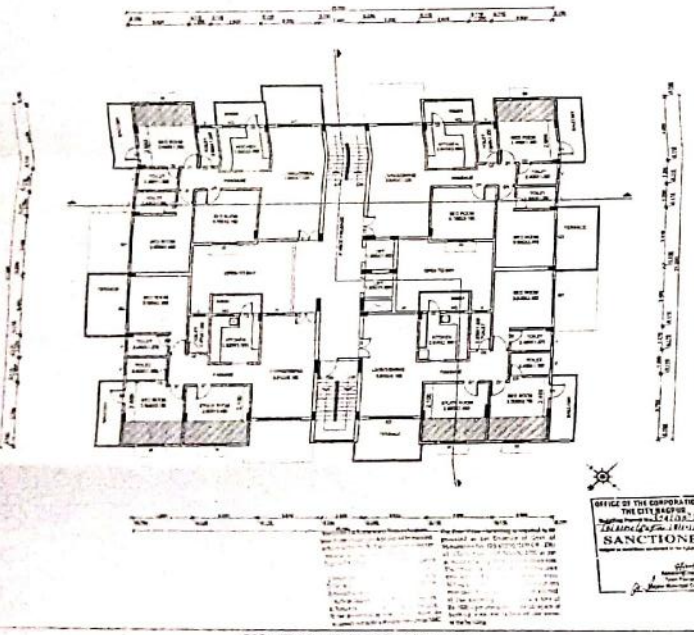

3RD, 5TH & 7TH FLOOR PLAN SCALE 1 : 100



FRONT ELEVATION SCALE 1 : 100

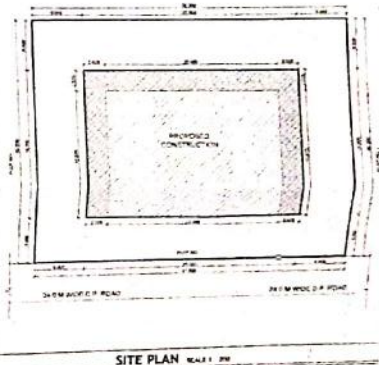

SITE PLAN SCALE 1 : 200



PROPOSED SITE B.P. SHEET NO. - 29 (N.T.S.)

WATER STORAGE REQUIREMENT

SCHEDULE OF OPENINGS

REFERENCE :

SUBMISSION DWG.

Ar. MADHAV W. DESHPANDE

MWD-NGP-A-01-00

OFFICE OF THE CORPORATION OF THE CITY NAGPUR

SANCTIONED

Scanned by CamScanner