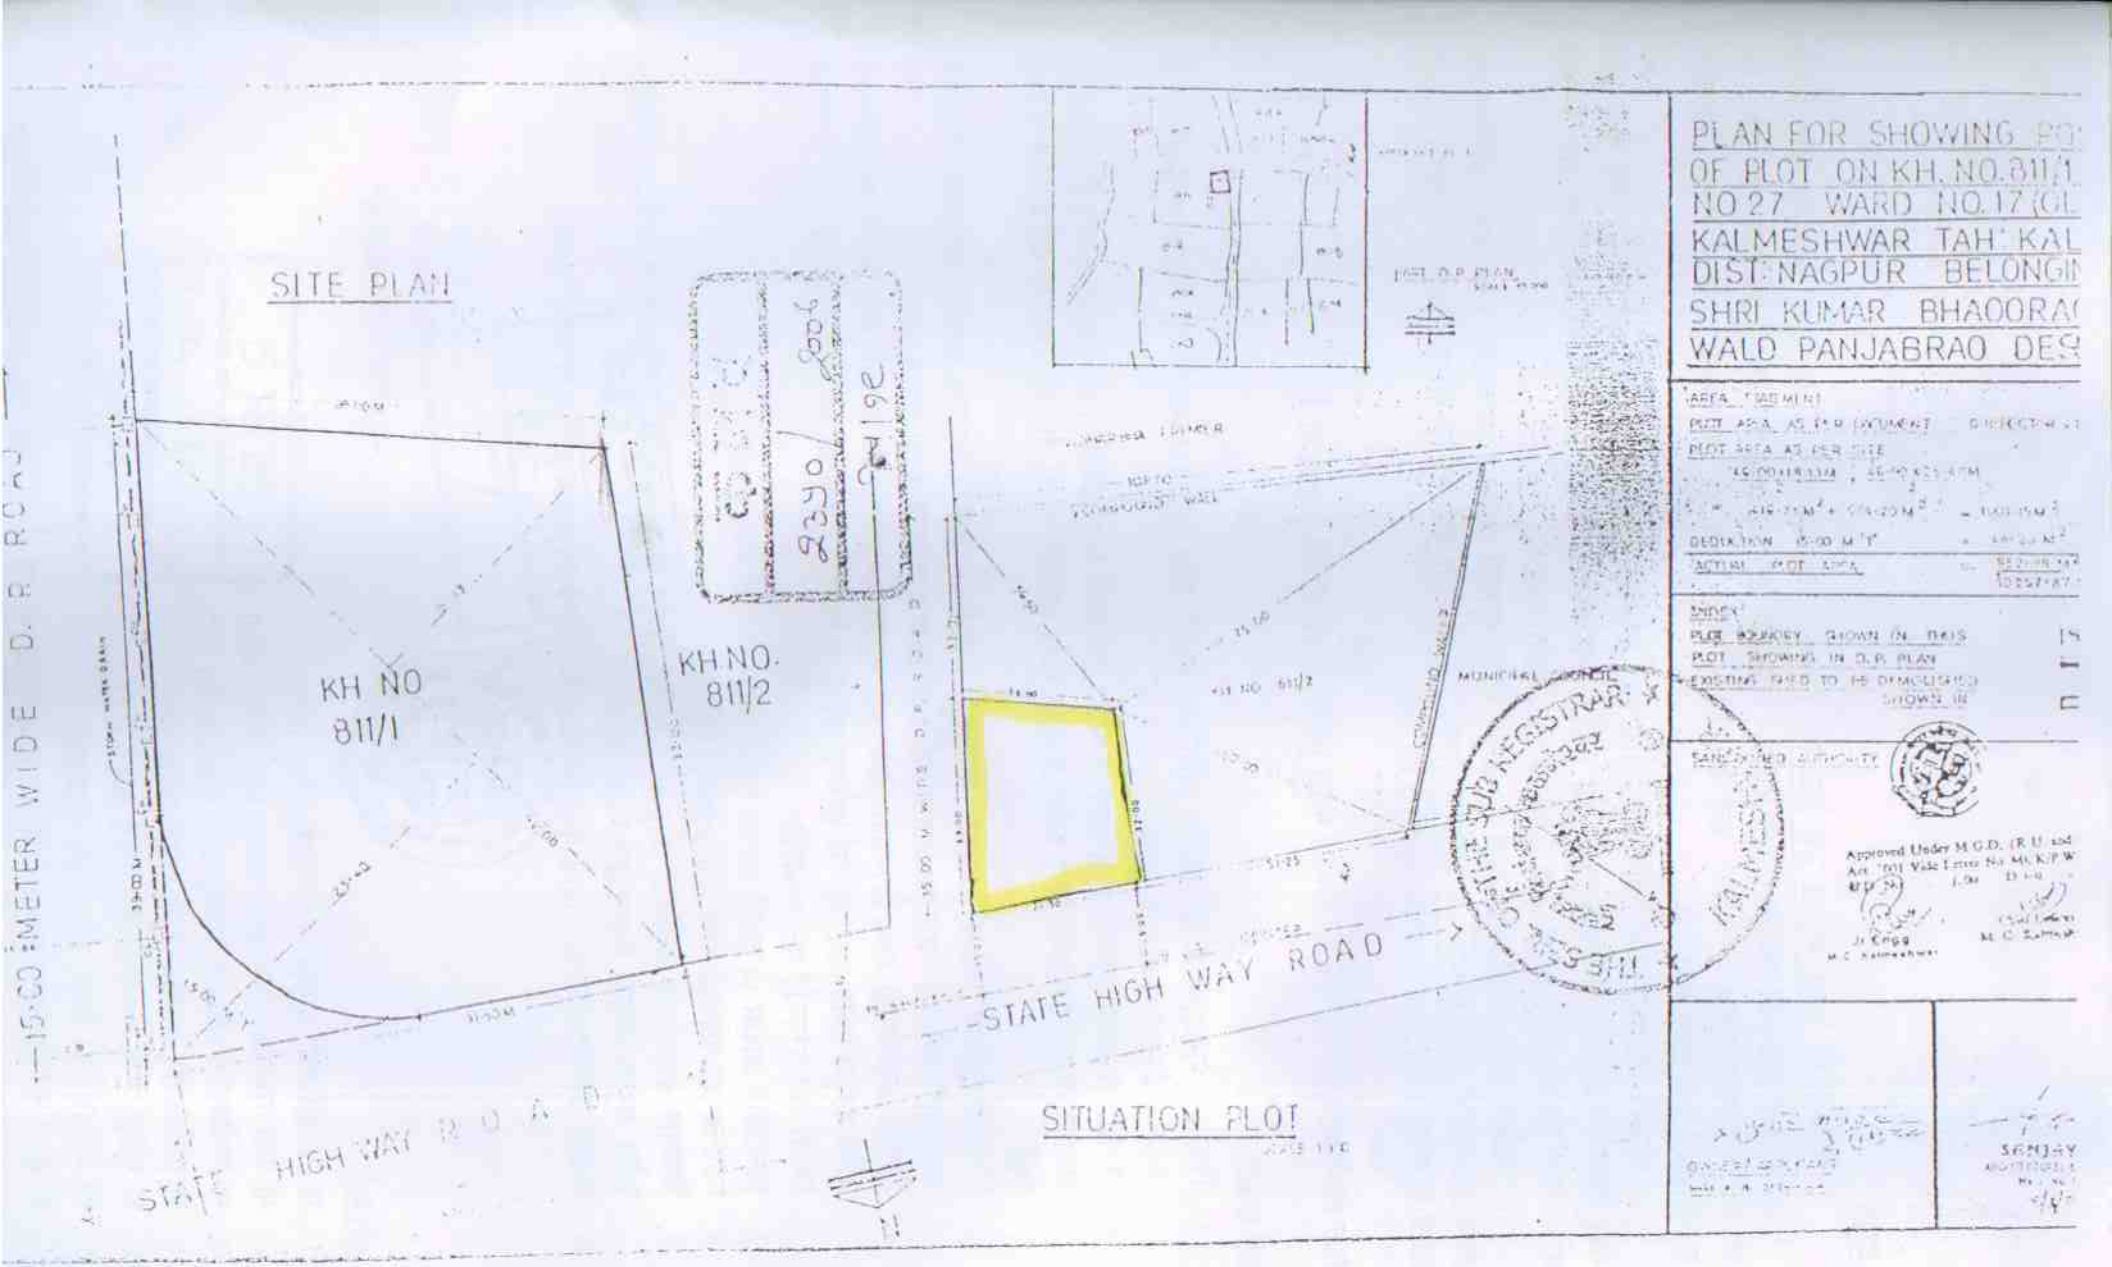

PLAN FOR SHOWING PO
OF PLOT ON KH. NO.811/1
NO 27 WARD NO.17 (GL
KALMESHWAR TAH: KAL
DIST: NAGPUR BELONGI
SHRI KUMAR BHAOORA
WALD PANJABRAO DES
SITE PLAN
KH NO 811/1
KH.NO. 811/2
9240
24192
15·00 METER WIDE D. P. ROAD
STATE HIGH WAY ROAD
SITUATION PLOT
SUB REGISTRAR
Approved Under M.G.D. (R.U. and
SIGNATORY