
COMPLETION PLAN FOR COMBINE WATER PIPE LINE WITH COMMON BORWELL ON KH. NO.125/1 & 125/2/3/4/5 MOUZA-JAMTHA.TAH.- NAGPUR (RURAL) - DISTT. NAGPUR.

BELONGING TO,

KH.NO. 125/1
- 1) MR. SATYANARAYAN CHOTELAL AGRAWAL
- 2) MR. PRAMOD SATYANARAYAN AGRAWAL

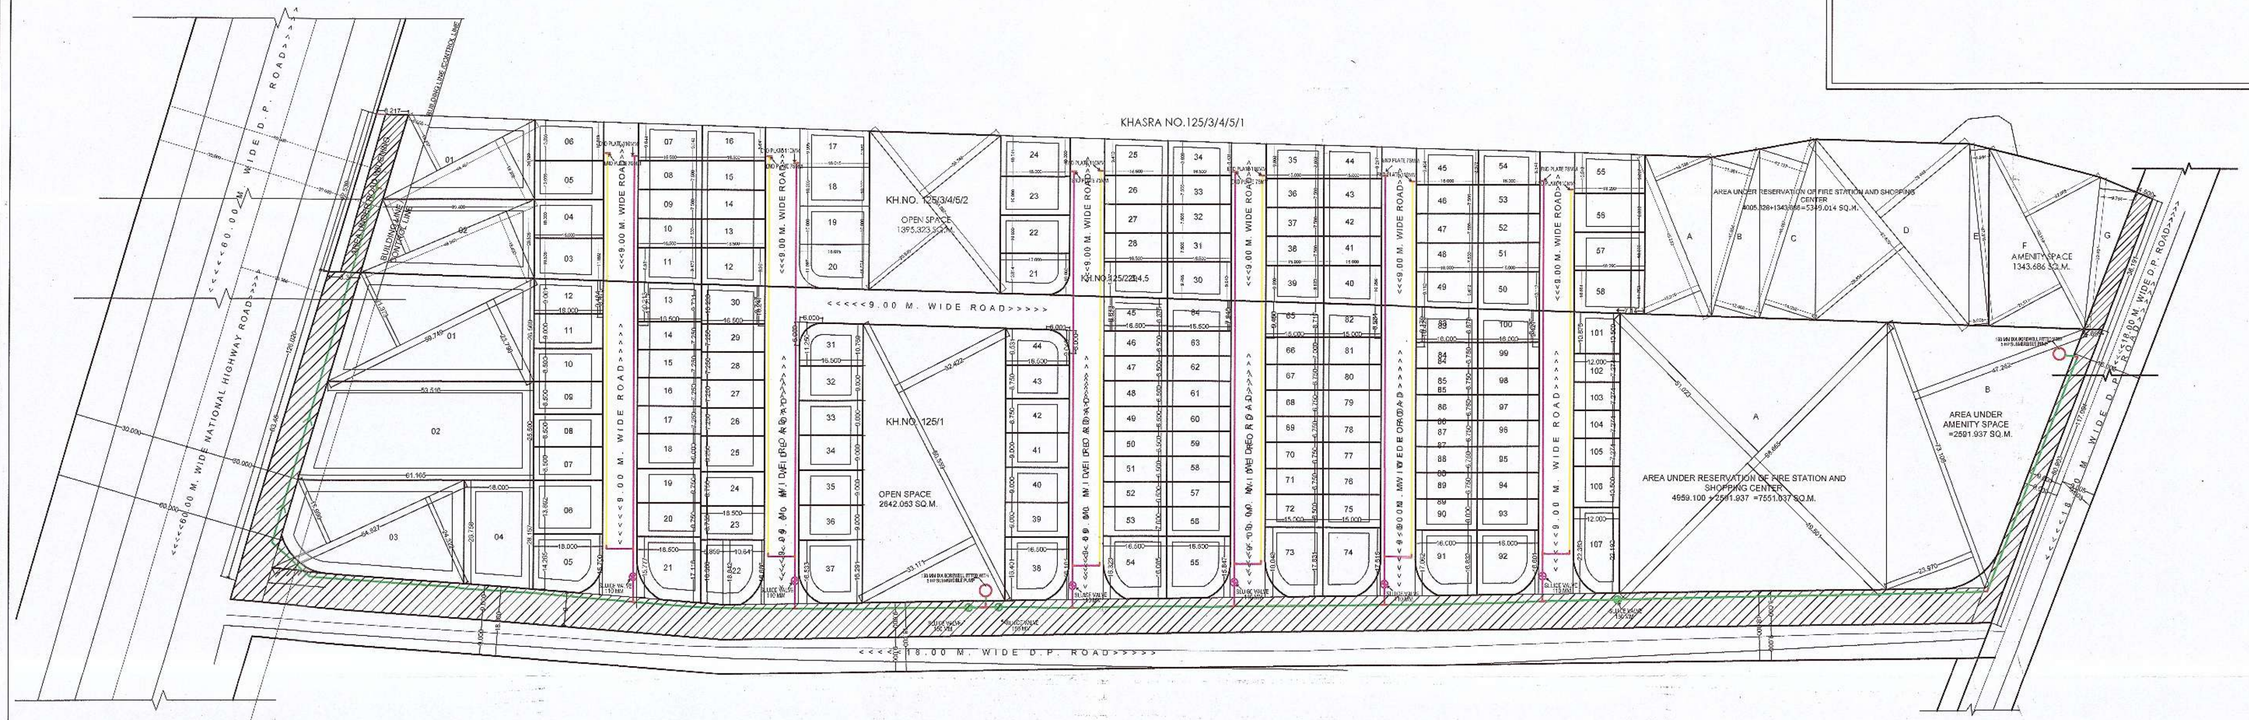

AS PER CLAUSE 37.2 OF DCPR - 2018 PLOTS MENTIONED BELOW ARE AFFORDABLE
PLOTS (EWS/LIG) SHOULD BE HANDED OVER TO MHADA BY THE LAND OWNER.

EXISTING DEVELOPMENT DRAWING FOR COMBINE WATER PIPE LINE

LEGEND : -

S.NO.	NAME	SYMBOLS
1	WATER PIPE LINE 160 MM DIA HDPE PIPE	
2	WATER PIPE LINE 110 MM DIA HDPE PIPE	
3	WATER PIPE LINE 75 MM DIA HDPE PIPE	
4	BORE WELL (150 MM.Ø) SHOWN IN	
5	SLUICE VALVE Ø 150MM. DIA	
6	SLUICE VALVE Ø 100MM. DIA	
7	SLOPE ARROW	
8	END PLATE 100MM	
9	A/F TEE 110MM	

OWNER :

1) MR. SATYANARAYAN CHOTELAL AGRAWAL

2) MR. PRAMOD SATYANARAYAN AGRAWAL

ARCHITECT/LICENSED ENGINEER :

Pawan R. Gupta
PLANNER & DESIGNER
B.E. CIVIL
Shop:Plot No.A-22,24 Manav Seva Nagar,
Swishnoy Hills, Nagpur
N.I.T.L.S. No.:1089
N.M.C.L.S. No.: 350
Mob. No.:9923432949

EMAIL ID - pawan_r_gupta@yahoo.co.in MOBILE NO.9923432949

ORG. NO.	SCALE	DATE	DRAWN BY
SUB-01	N.T.S.	18 / 08 / 2021	G.KAWAS

S.E.(METRO) N.M.R.D.A.	E.E.(M-2) N.M.R.D.A.	A.E. (METRO -) N.M.R.D.A.	A.E.-II N.M.R.D.A.
	17/8/21	Assistant Engineer (Metro-West) Nagpur Metropolitan Region Development Authority	