
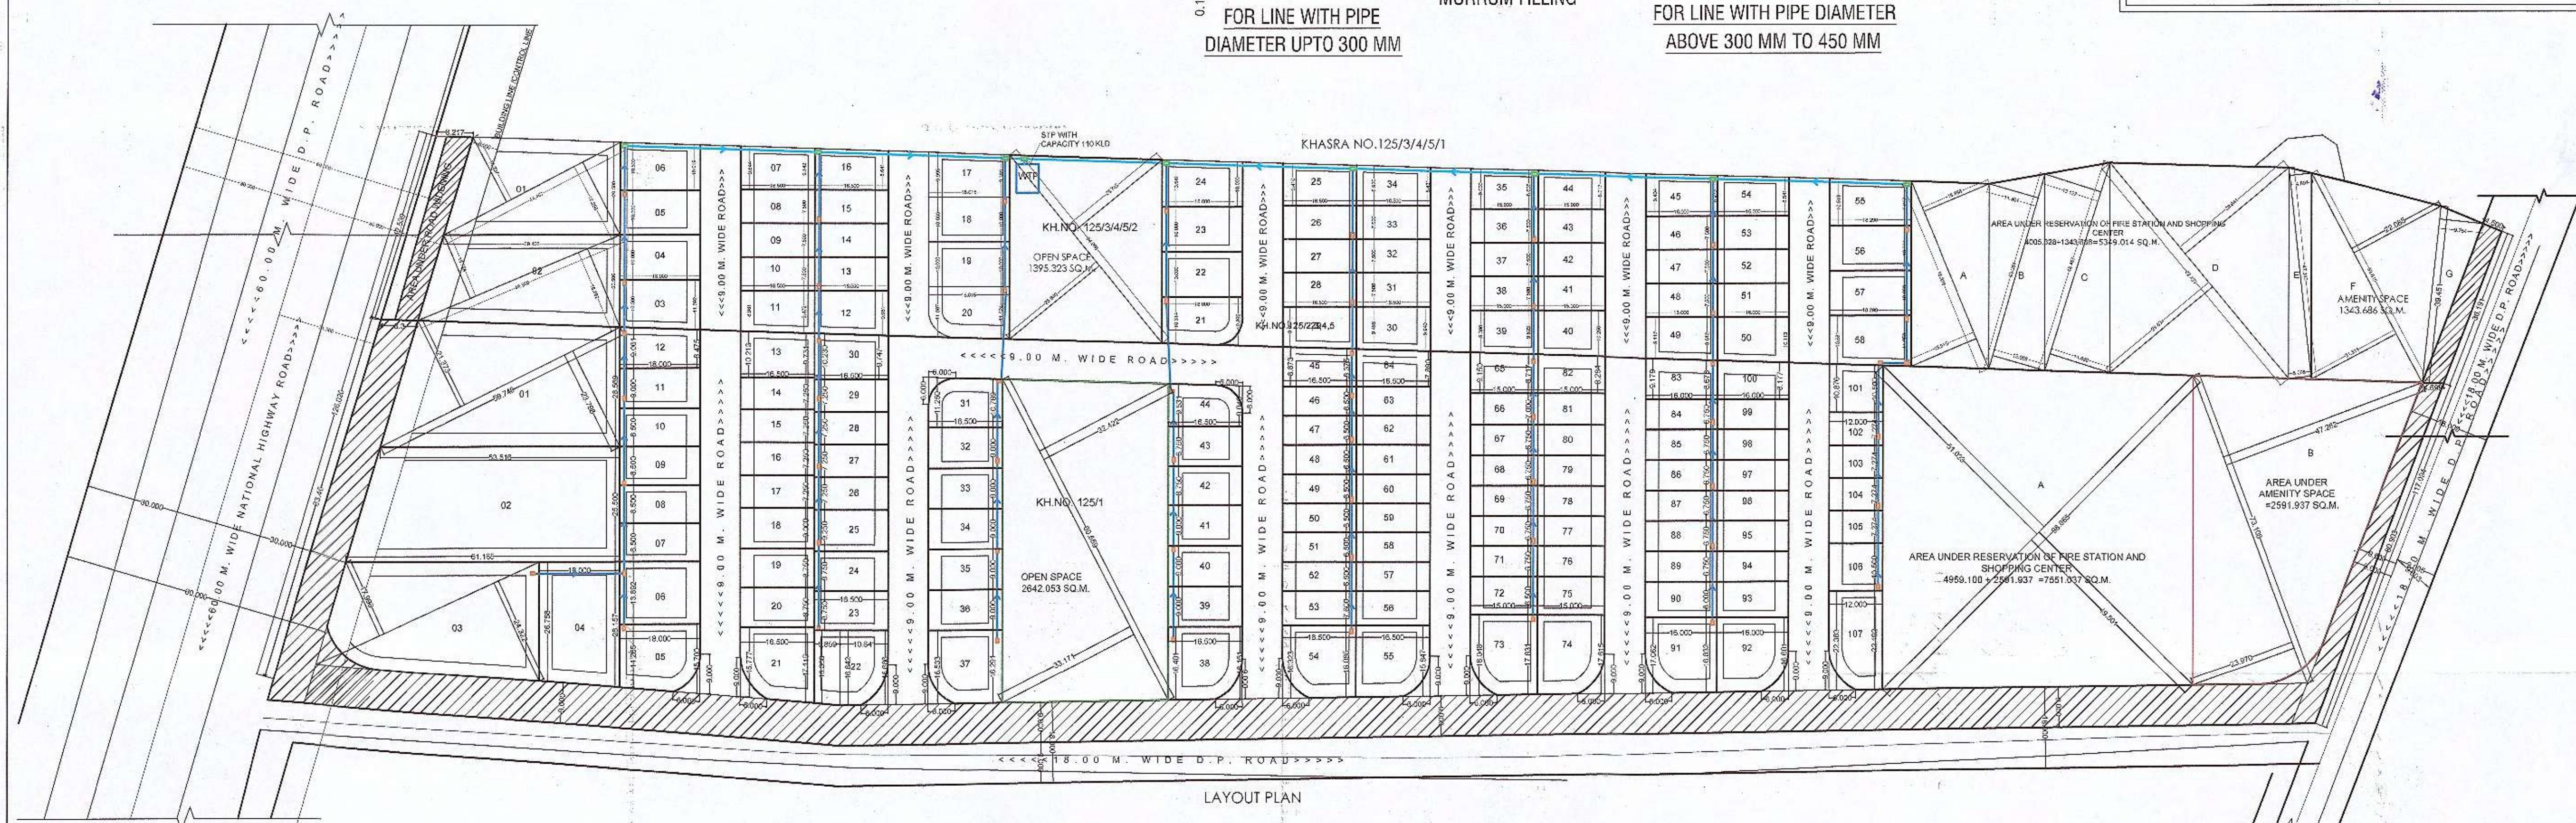


COMPLETION PLAN FOR COMBINE SEWER LINE WITH
COMMON STP ON KH. NO.125/1 & 125/2/3/4/5 MOUZA-
JAMTHA .TAH.- NAGPUR (RURAL) - DISTT. NAGPUR.

BELONGING TO,

- 1) MR. SATYANARAYAN CHOTELAL AGRAWAL
2) MR. PRAMOD SATYANARAYAN AGRAWAL

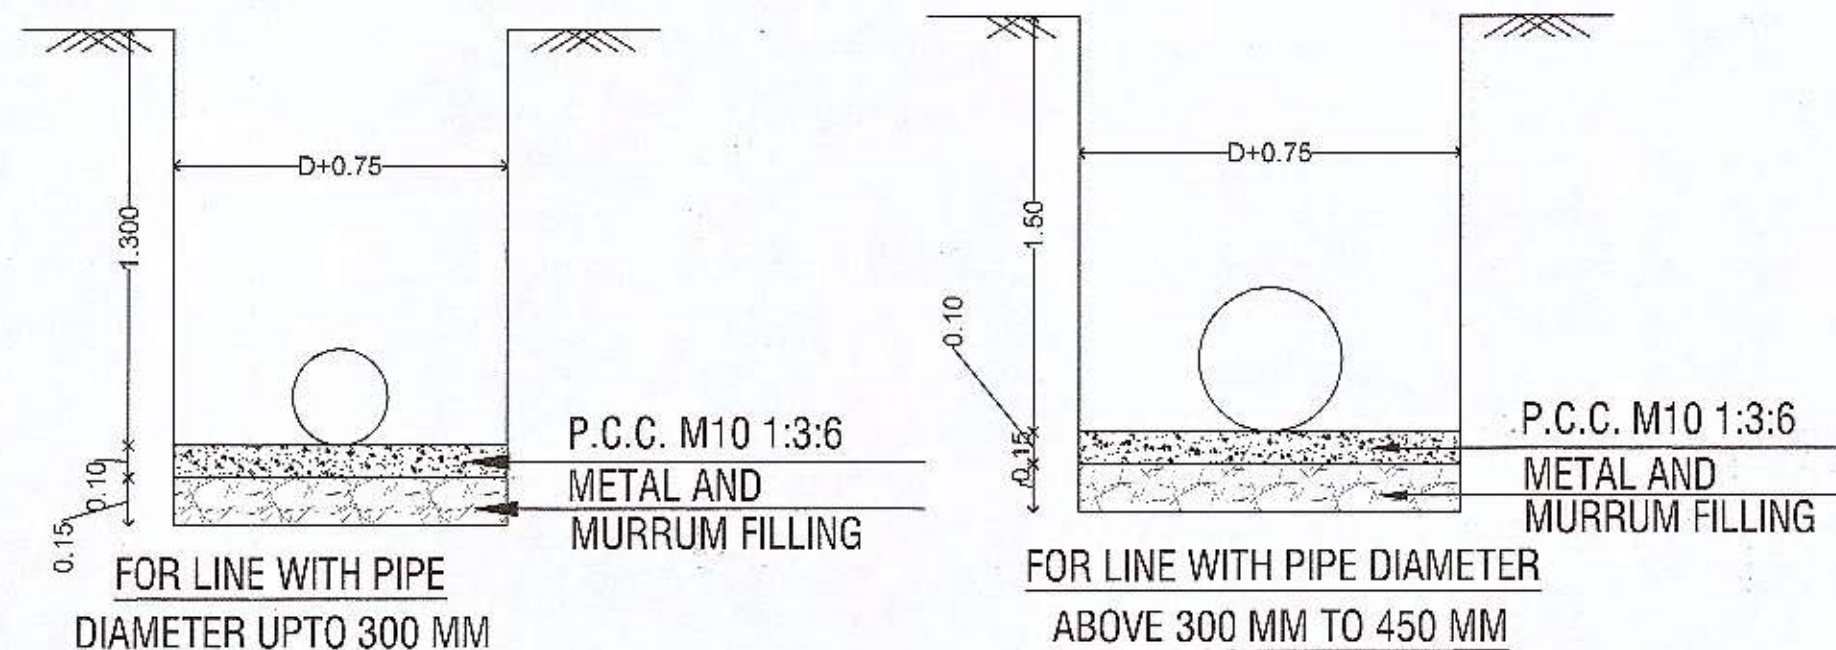

EXISTING DEVELOPMENT DRAWING FOR COMBINE SEWER LINE

S.NO.	NAME	SYMBOLS
1	0.6 X 0.90 M. CHAMBER	
2	0.750 X 1.200 M. CHAMBER	
3	R.C.C. NP2 PIPE 250 mm WITH SPIGOT & SOCKET JOINT	
4	R.C.C. NP2 PIPE 300 mm WITH SPIGOT & SOCKET JOINT	
5	SLOPE ARROW	
6	S.T.P.	

OWNER :

1) MR. SATYANARAYAN CHOTELAL AGRAWAL




2) MR. PRAMOD SATYANARAYAN AGRAWAL

ARCHITECT/LICENCED ENGINEER :

Pawan R. Gupta
PLANNER & DESIGNER
B.E. CIVIL
Off. Phd No. A-23, 24 Manav Suva Nagar,
Sardar Vihar, Nagpur
N.I.T.L.S. No. 1589
N.M.C.L.S. No. 330
Mob. No. 9873432949

EMAIL ID - pawan_r_gupta@yahoo.co.in MOBILE NO.9923432949

DRG. NO. SCALE DATE DRAWN BY
SUB-01 N.T.S. 18/08/2021 G.KAWAS

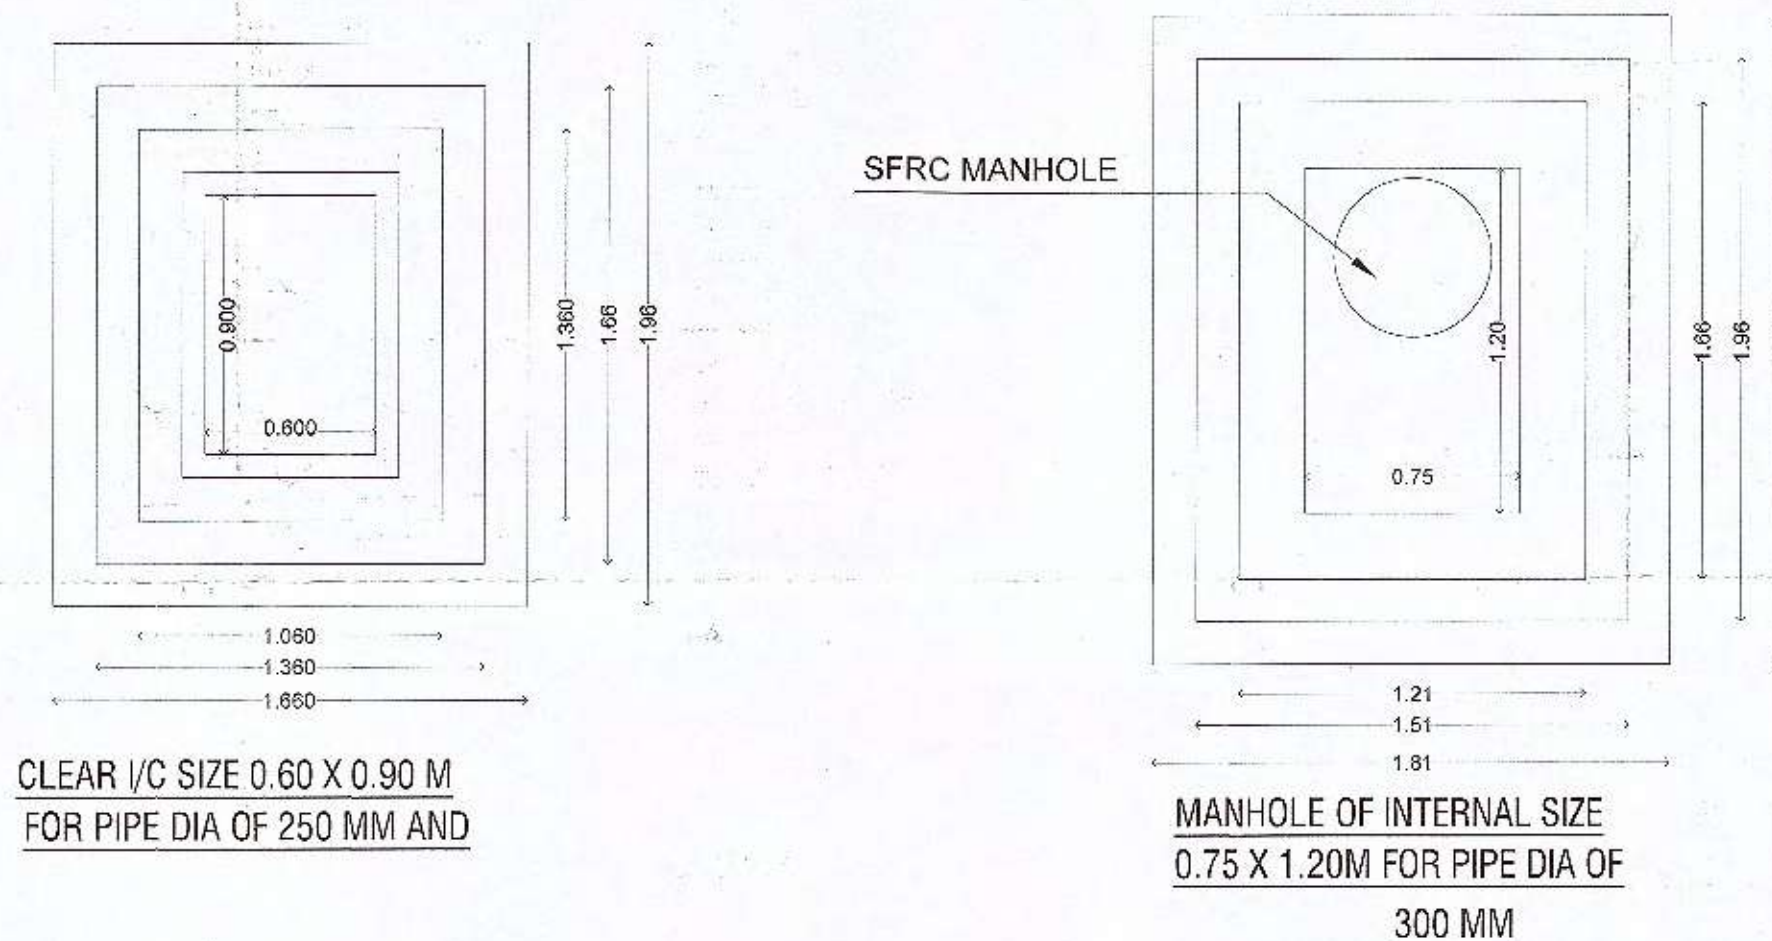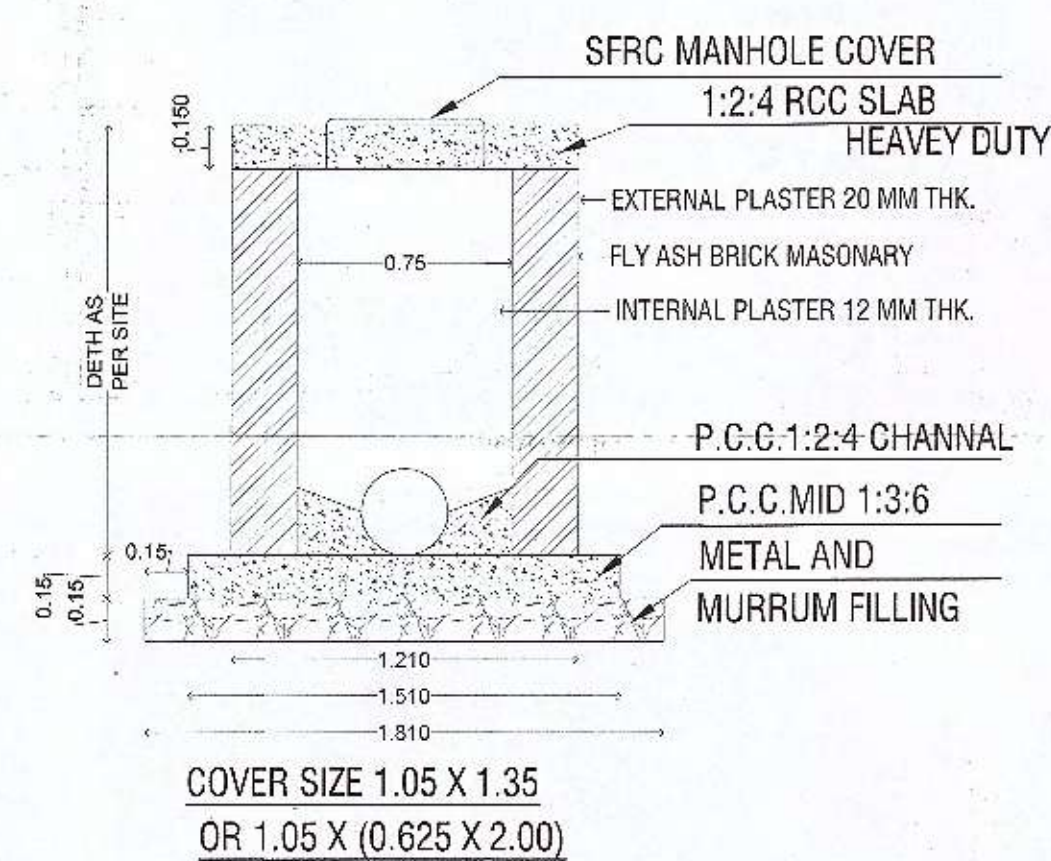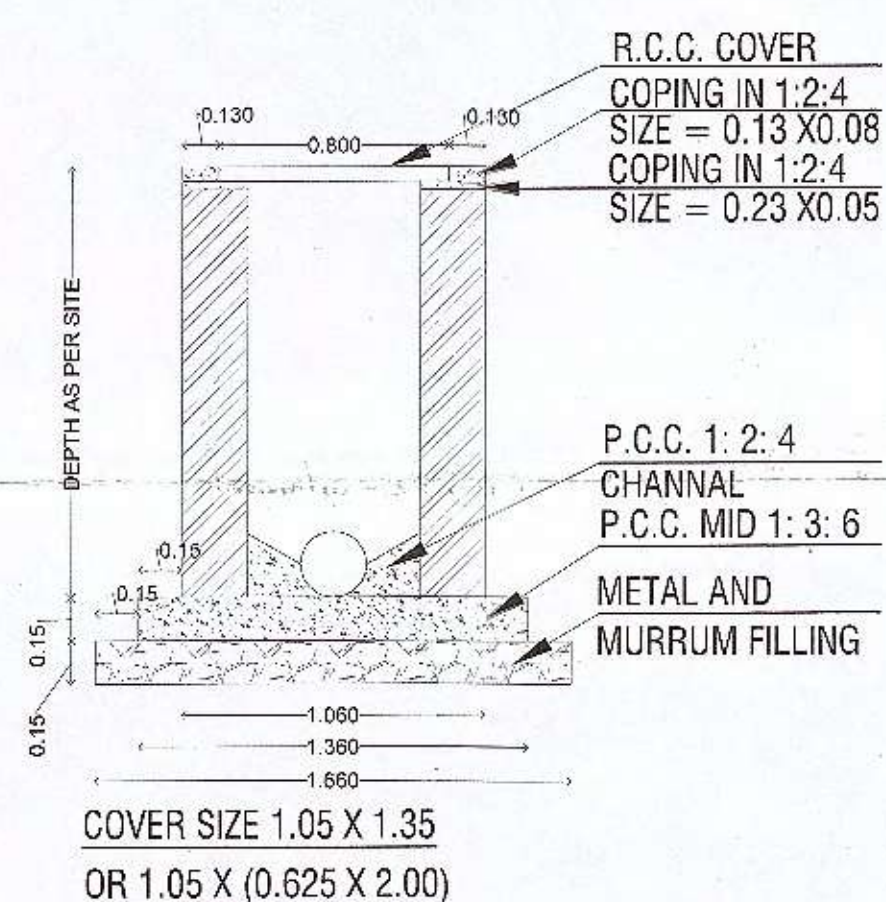

C/S DETAILS OF SEWER LINE CHAMBERS FOR NAGPUR METROPOLITAN AREA

CONDITION
COMMON STP OF PROPOSED 110 KLD FOR THE LAYOUTS AT
KH.NO.125/1 AND 125/2,3,4,5 OF MOUZA JAMTHA IS PERMITTED AS
PER UNDERTAKING SUBMITTED BY BOTH THE LAYOUT
OWNERS LAYOUT OWNERS SHALL MADE PROVISION IN THE
DOCUMENT OF

S.E. (METRO)
N.M.R.D.A.

E.E. (M-2)
N.M.R.D.A.

A.E. (METRO-)
N.M.R.D.A.

A.E.-II
N.M.R.D.A.