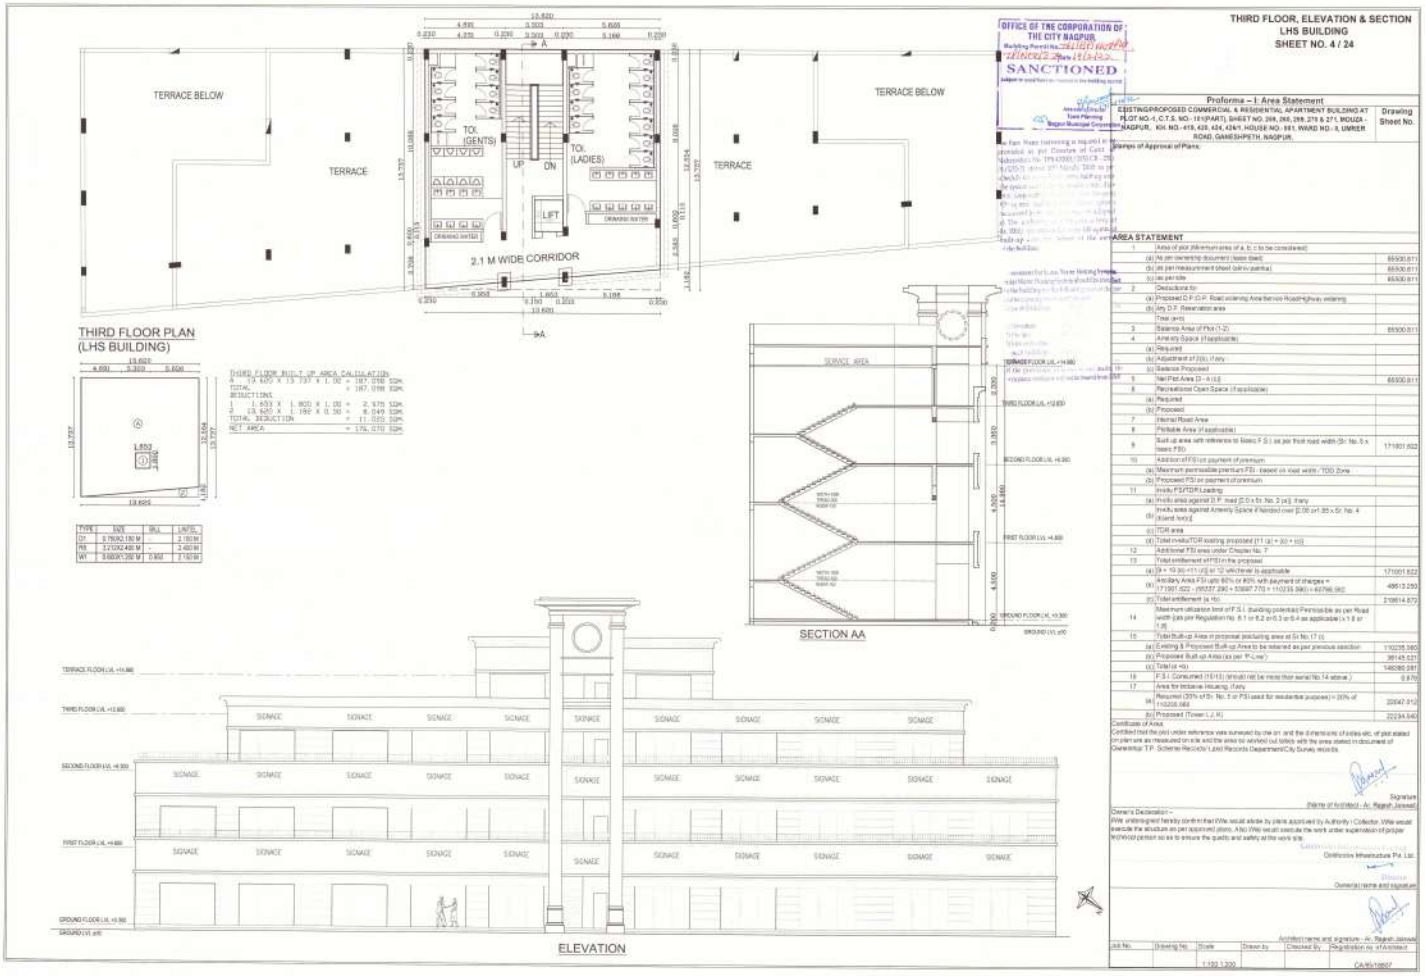

OFFICE OF THE CORPORATION OF THE CITY NAGPUR.
Building Permit No. [illegible] Date [illegible]
SANCTIONED
Subject to conditions mentioned in the building permit

THIRD FLOOR, ELEVATION & SECTION LHS BUILDING SHEET NO. 4 / 24

Proforma – I: Area Statement

CEETWIG/PROPOSED COMMERCIAL & RESIDENTIAL APARTMENT BUILDING AT PLOT NO.-1, C.T.S. NO.- 191(PART), SHEET NO. 268, 266, 268, 275 & 27 I, MOUZA - NAGPUR, KH. NO.- 419, 420, 424, 424/1, HOUSE NO.- 561, WARD NO.- II, UMRER ROAD, GANESHPETH, NAGPUR.

Drawing Sheet No.

Stamps of Approval of Plans.

AREA STATEMENT

	1	Area of plot (Minimum area of a, b, c to be considered)	
	(a)	As per ownership document (lease deed)	69500.611
	(b)	As per measurement sheet (strict position)	69500.611
Out	(c)	As per site	69500.611
	2	Deductions for-	
	(a)	Proposed D.P./D.P. Road widening Area from non Road/Highway widening	
	(b)	Any D.P. Reservation area	
		Total (a+b)	
	3	Balance Area of Plot (1-2)	69500.611
	4	Amenity Space, if applicable)	
	(a)	Required	
	(b)	Adjustment of 20(c), if any	
	(c)	Balance Proposed	
	5	Net Plot Area (3 - 4 (c))	69500.611
	6	Recreational Open Space, if applicable)	
	(a)	Required	
	(b)	Proposed	
	7	Internal Road Area	
	8	Pollable Area (if applicable)	
	9	Built-up area with reference to Basic F.S.I as per that road width (Sr. No. 5 x Basic FSI)	171001.622
	10	Addition of FSI on payment of premium	
	(a)	Maximum permissible premium FSI - based on road width / TOD Zone	
	(b)	Proposed FSI on payment of premium	
	11	Invisity FSI/TDR Loading	
	(a)	Invisity area against D.P. road (2.0 x Sr. No. 2 (a)), if any	
	(b)	Invisity area against Amenity Space if Handed over (2.00 or1.35 x Sr. No. 4 (b)and 1e(c))	
	(c)	TDR area	
	(d)	Total invisity/TDR loading proposed (11 (a) + (c) + (c))	
	12	Additional FSI area under Chapter No. 7	
	13	Total entitlement of FSI in the proposal	
	(a)	(9 + 10 (b) +11 (d) or 12 whichever is applicable	171001.622
	(b)	Ancillary Area FSI upto 60% or 80% with payment of charges = (171001.622 - (95537.290 + 53987.770) = 110235.560) x 40/786.982	49513.293
	(c)	Total entitlement (a+b)	219514.573
	14	Maximum utilization limit of F.S.I. (building potential) Permissible as per Road width (as per Regulation No. 6.1 or 6.2 or 6.3 or 6.4 as applicable) x 1.8 or 1.35	
	15	Total Built-up Area in proposal (excluding area at Sr.No.17 (c)	
	(a)	Existing & Proposed Built up Area to be retained as per previous sanction	110235.560
	(b)	Proposed Built-up Areas (as per 'F'-Line)	38145.531
	(c)	Total (a +b)	148380.091
	16	F.S.I. Consumed (15/15) (should not be more than serial No.14 above)	0.870
	17	Area for Inclusive Housing, if any	
	(a)	Required (30% of Sr. No. 5 or FSI used for residential purposes) = 30% of 110235.560	33047.512
	(b)	Proposed (Tower L,J, H)	22294.540

Certificate of Area
Certified that the plot under reference was surveyed by me on and the dimensions of sides etc. of plot stated on plan are as measured on site and the area so worked out tallies with the area stated in document of Ownership/ T.P. Scheme Records / Land Records Department/ City Survey records.

Signature
Name of Architect - Ar. Rajesh Jaiswal

Owner's Declaration :-
I/We undersigned hereby confirm that I/We would abide by plans approved by Authority / Collector. I/We would execute the structure as per approved plans. Also I/We would execute the work under supervision of proper technical person so as to ensure the quality and safety at the work site.

Ceetwig Infrastructure Pvt. Ltd.
Director
Owner(s) name and signature

Architect name and signature - Ar. Rajesh Jaiswal

Job No.	Drawing No.	Scale	Drawn by	Checked By	Registration no. of Architect
		1:100,1:200			CA/95/10607