


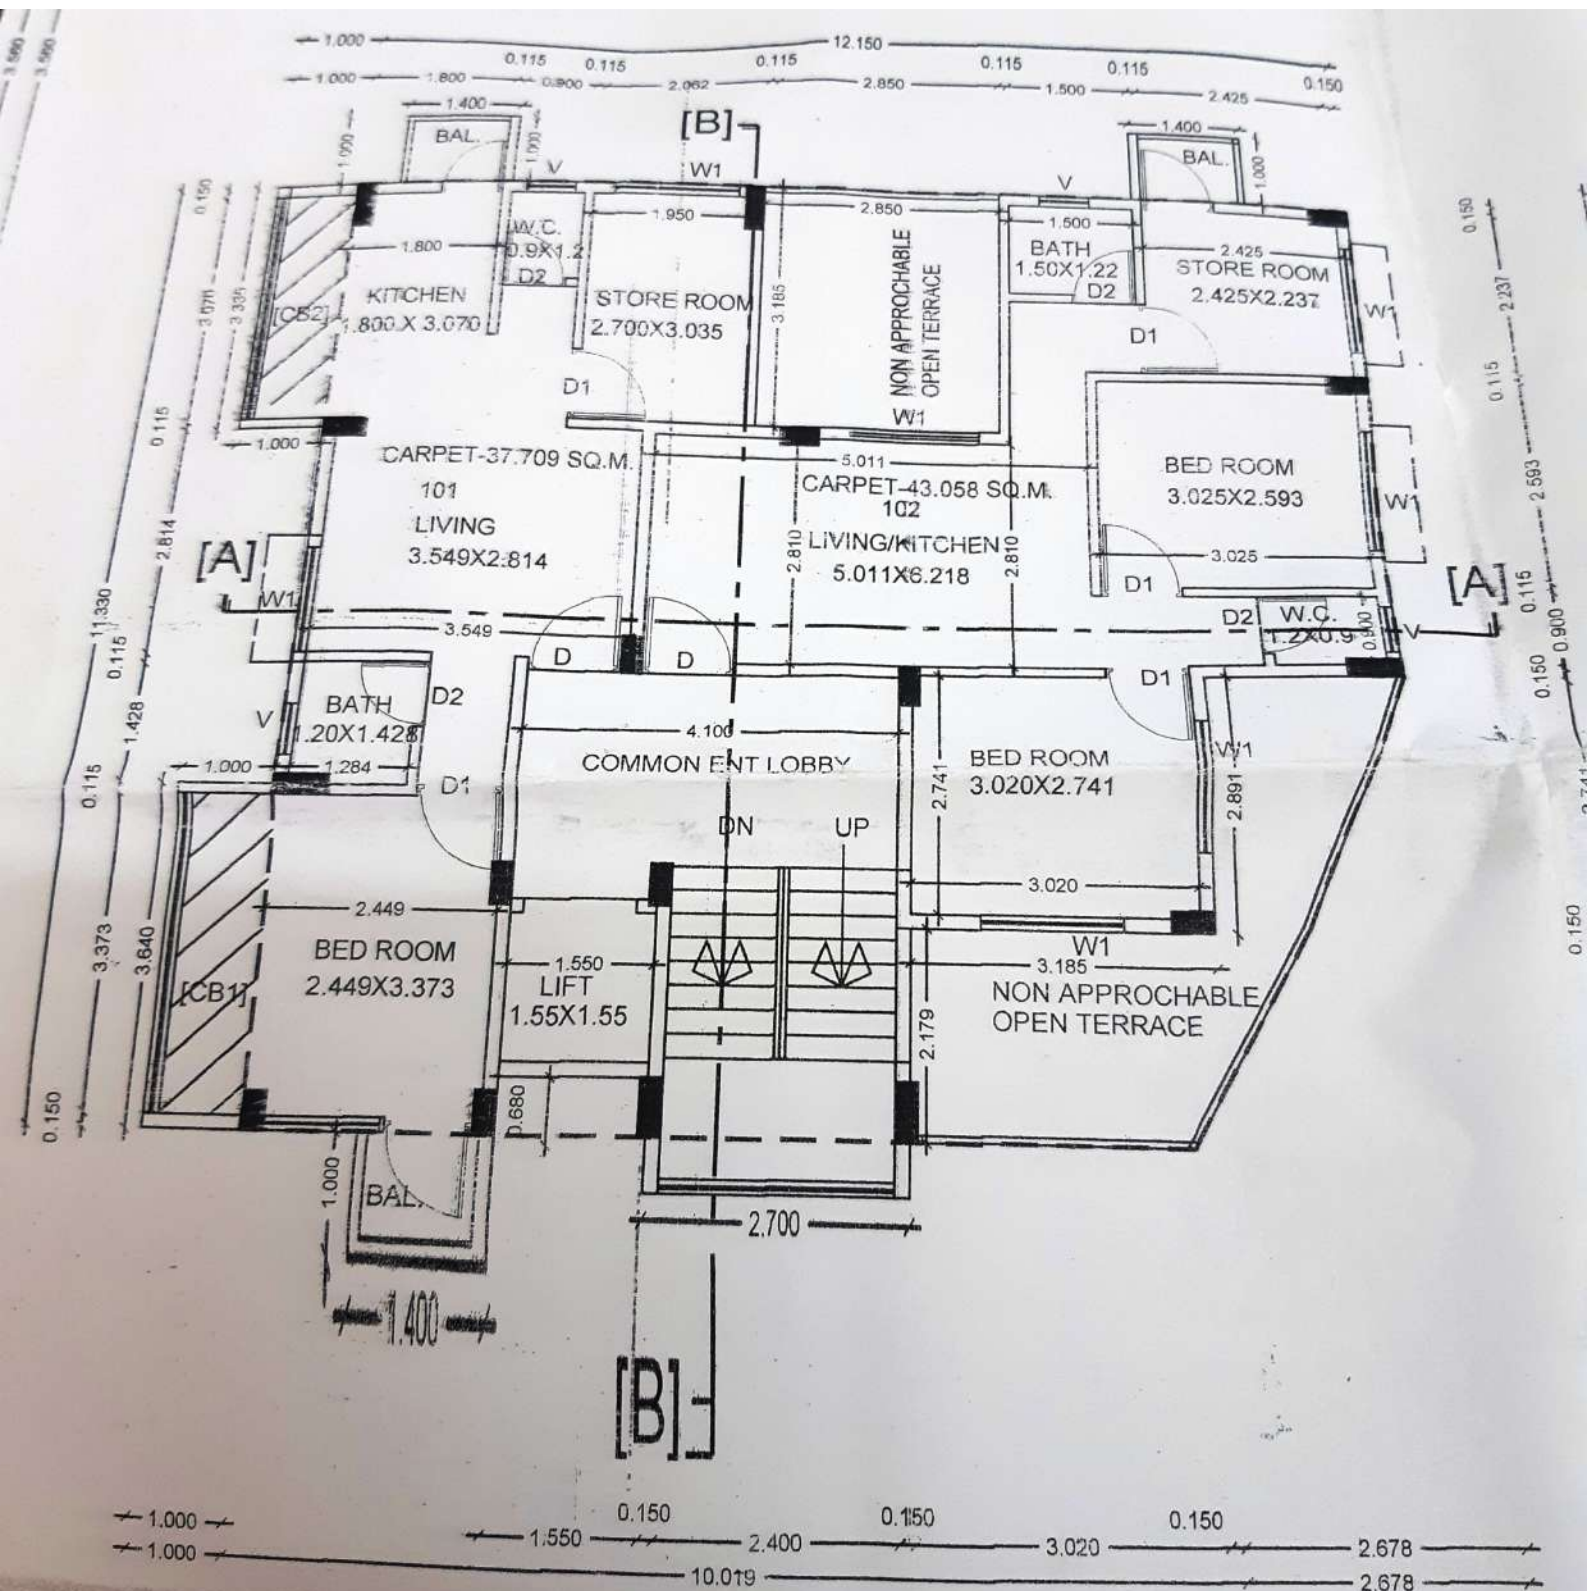


PROPOSED FIRST FLOOR PLAN

(SCALE-1:100)

[illegible]

(SCALE-1:100)

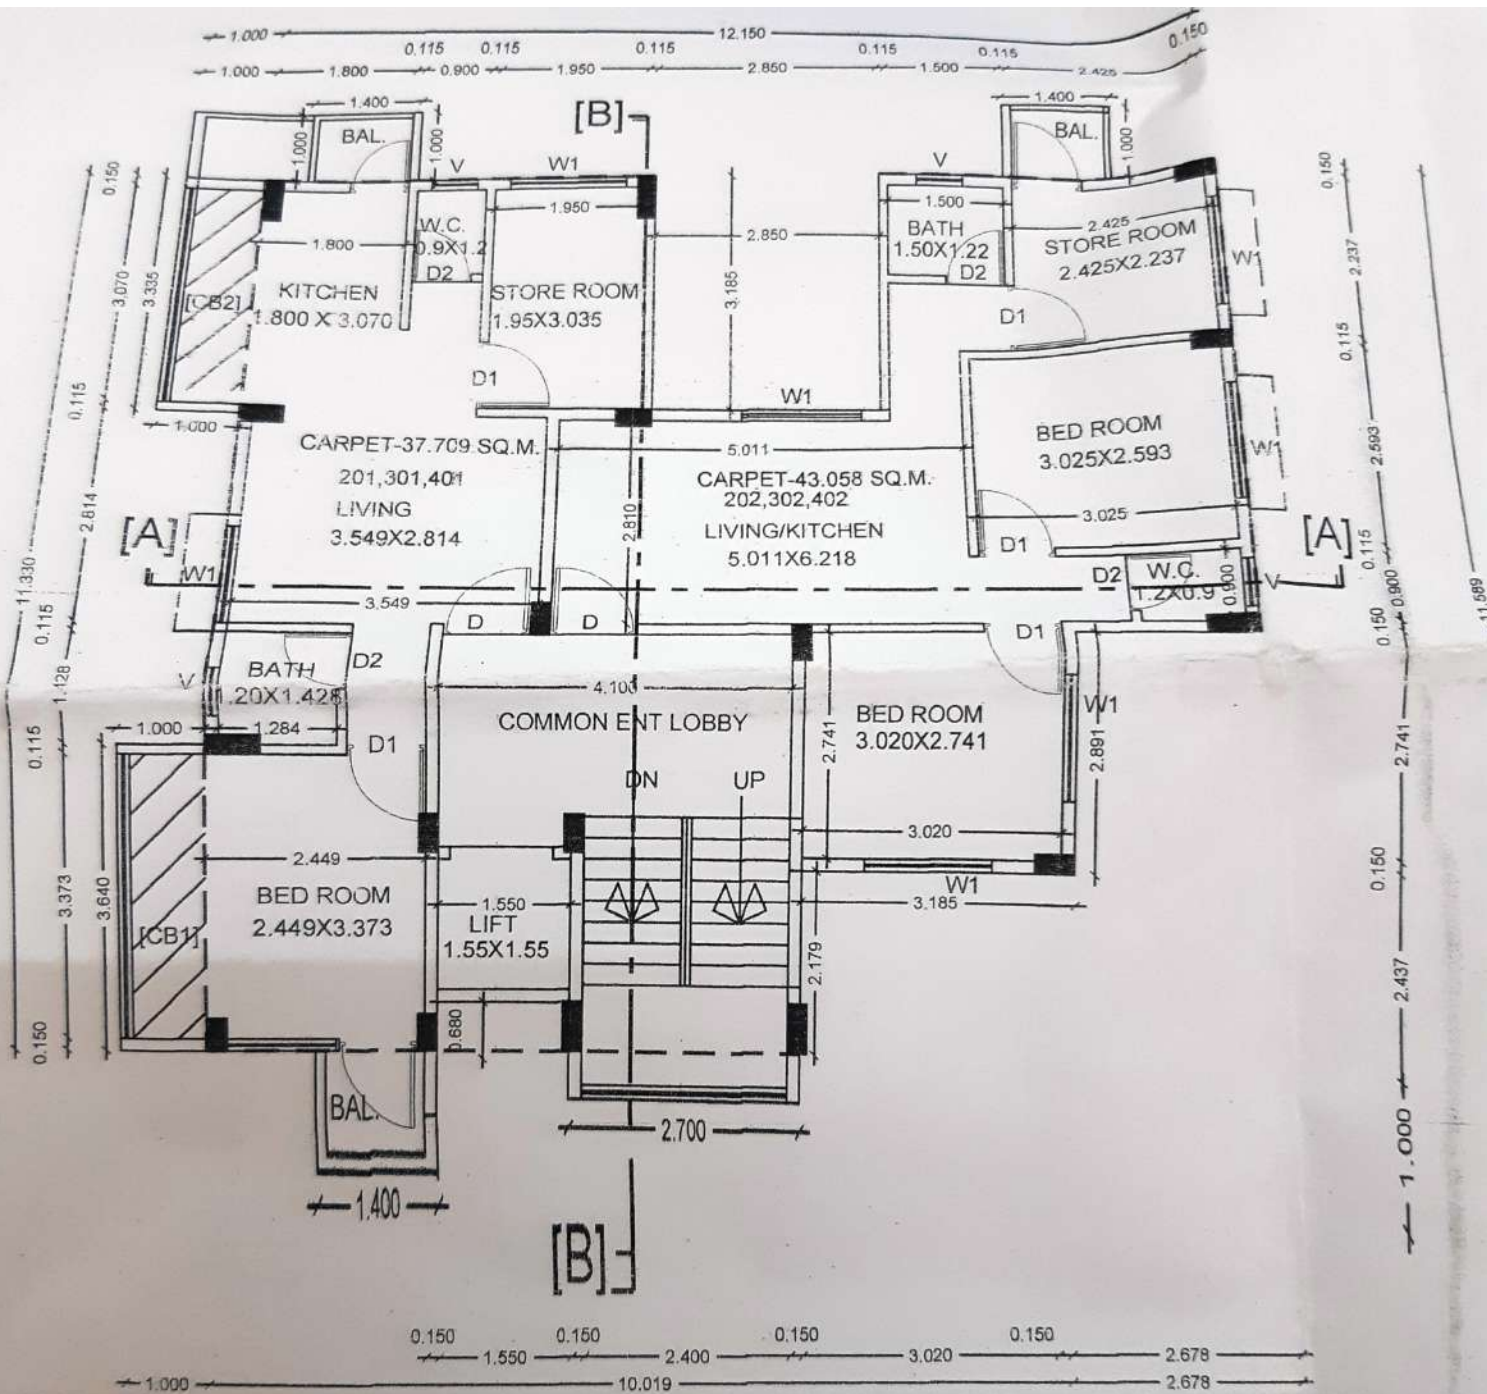

PROPOSED TYPICAL SECOND, THIRD & FOURTH FLOOR PLAN
(SCALE-1:100)