
NIT
L. S. No. 203
Serial No.
Valid upto 31/12/2024

All commercial area excluding all access passage subjected to change in partition whether by subdivision or amalgamation

OFFICE OF THE NAGPUR IMPROVEMENT TRUST
Building Permit No. 2(20)/BP/C.No.15/2012 TP No.- 2018062193/2012/592
Date 05/04/2019
SANCTIONED
Building Engineer
Nagpur Improvement Trust

Necessary arrangement for rain water harvesting shall be done.

Subject to the Condition Late down by Fire Brigade Deptt. Nagpur Mal Corporation Vide Letter No.3282 dt 19/11/2018

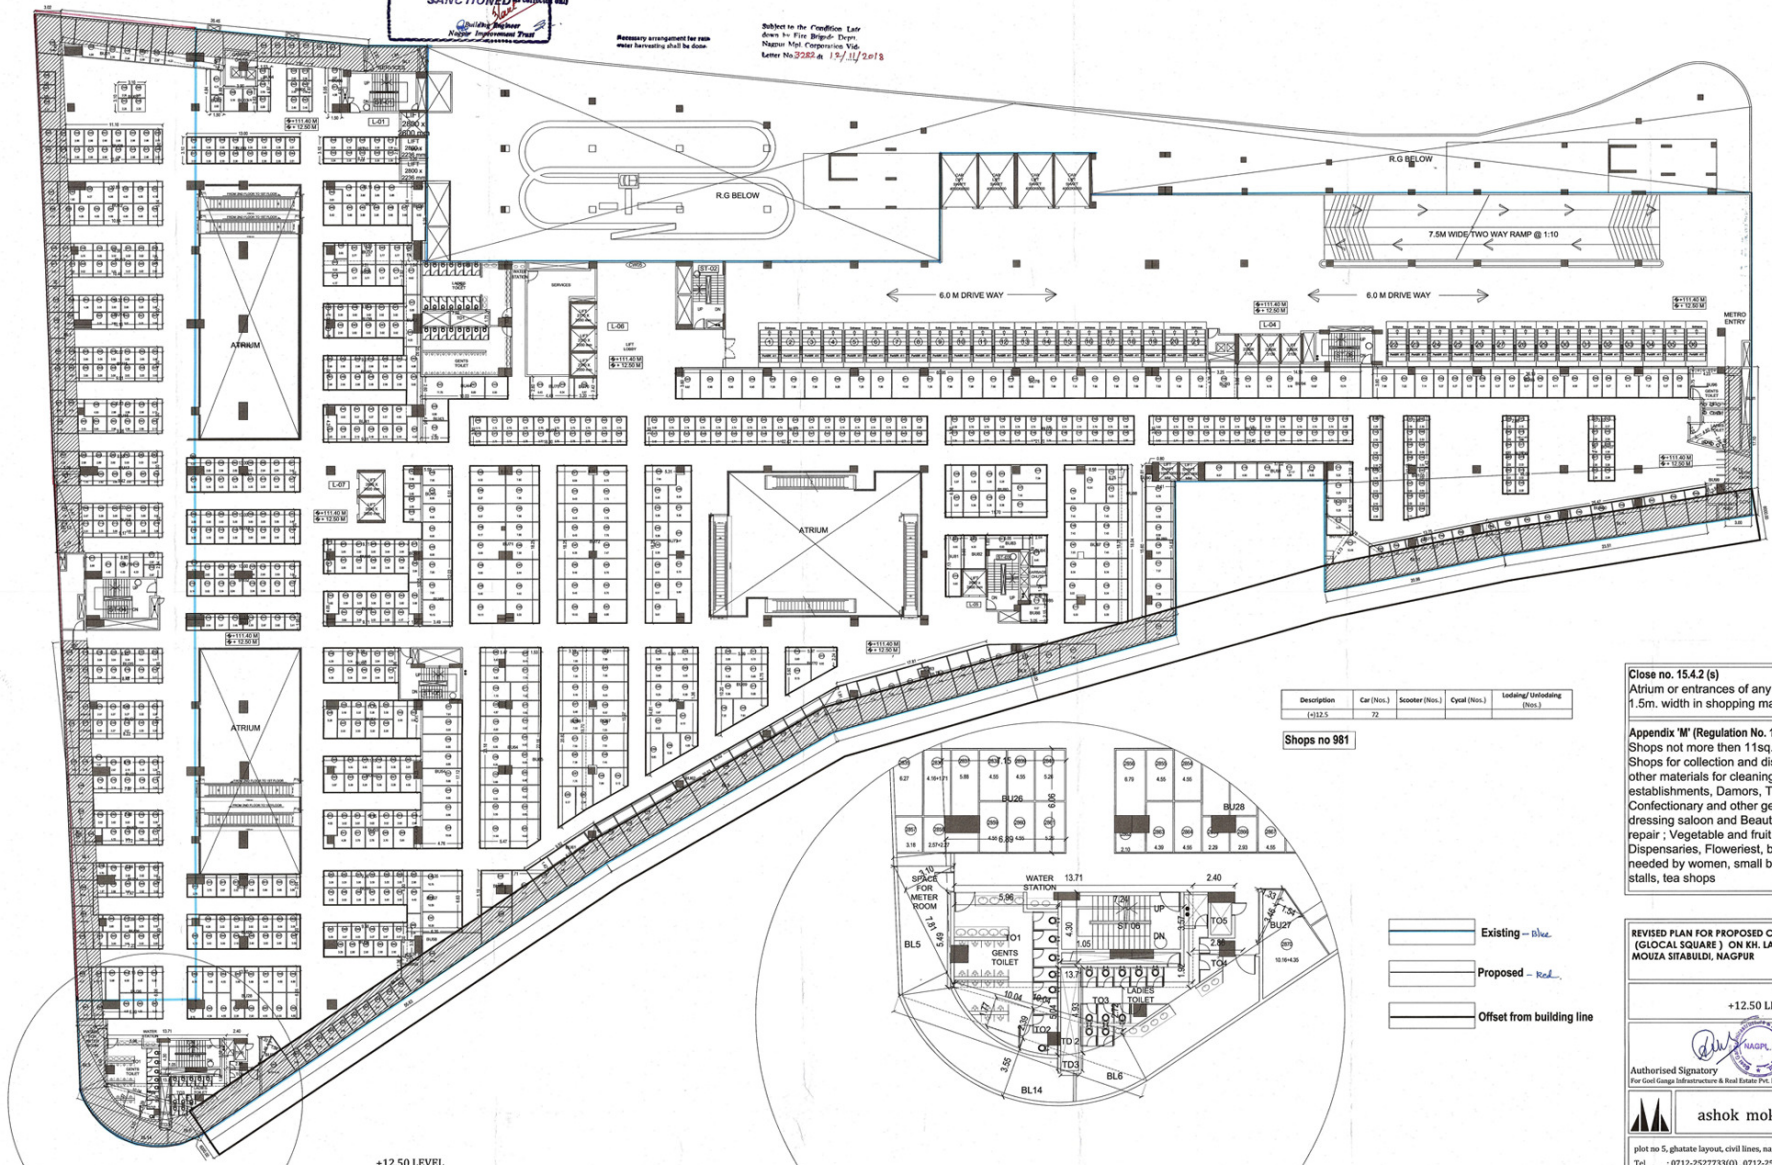

Description	Car (Nos.)	Scooter (Nos.)	Cycal (Nos.)	Loading/ Unloading (Nos.)
(+)12.5	72			

Shops no 981

Existing – Blue
Proposed – Red
Offset from building line

Close no. 15.4.2 (s)
Atrium or entrances of any size passage more then 1.5m. width in shopping malls public buildings

Appendix 'M' (Regulation No. 14.2) (XI)
Shops not more then 11sq. m., pan shops, Dhobi Shops for collection and distribution of cloth and other materials for cleaning and dyeing establishments, Damors, Tallors, Groceries, Confectionary and other general provisions. Hair dressing saloon and Beauty Parlor, bicycle hire and repair ; Vegetable and fruit stalls, milk shops. Dispensaries, Floweriest, bangles and other articles needed by women, small bakeries, news paper stalls, tea shops

REVISED PLAN FOR PROPOSED COMMERCIALCOMPLEX (GLOCAL SQUARE) ON KH. LAND IN NO. 320,315 (PART), MOUZA SITABULDI, NAGPUR

+12.50 LEVEL

Authorised Signatory
For Goel Ganga Infrastructure & Real Estate Pvt. LTd.

Architect

ashok mokha architects
plot no 5, ghatate layout, civil lines, nagpur 440001
Tel : 0712-2527733(O) , 0712-2554432(R)
Email : ar_mokha@rediffmail.com
Web : www.ashokmokha.com

Structure	
Scale	1:200
Dealt	Amit
Revision	08
Date	
Job-no	commercial/glocal square-018/12

11/22
ama-475

PREVIOUS SANCTION NUMBER
Sanction No. BE (W) / Case No. 2962 / Tr No. 2012021818/604 date - 27.06.2012
Sanction No. BE (W) / Case No. AB 944 / Tr No. 2013031657/8226 date - 11.12.2014