

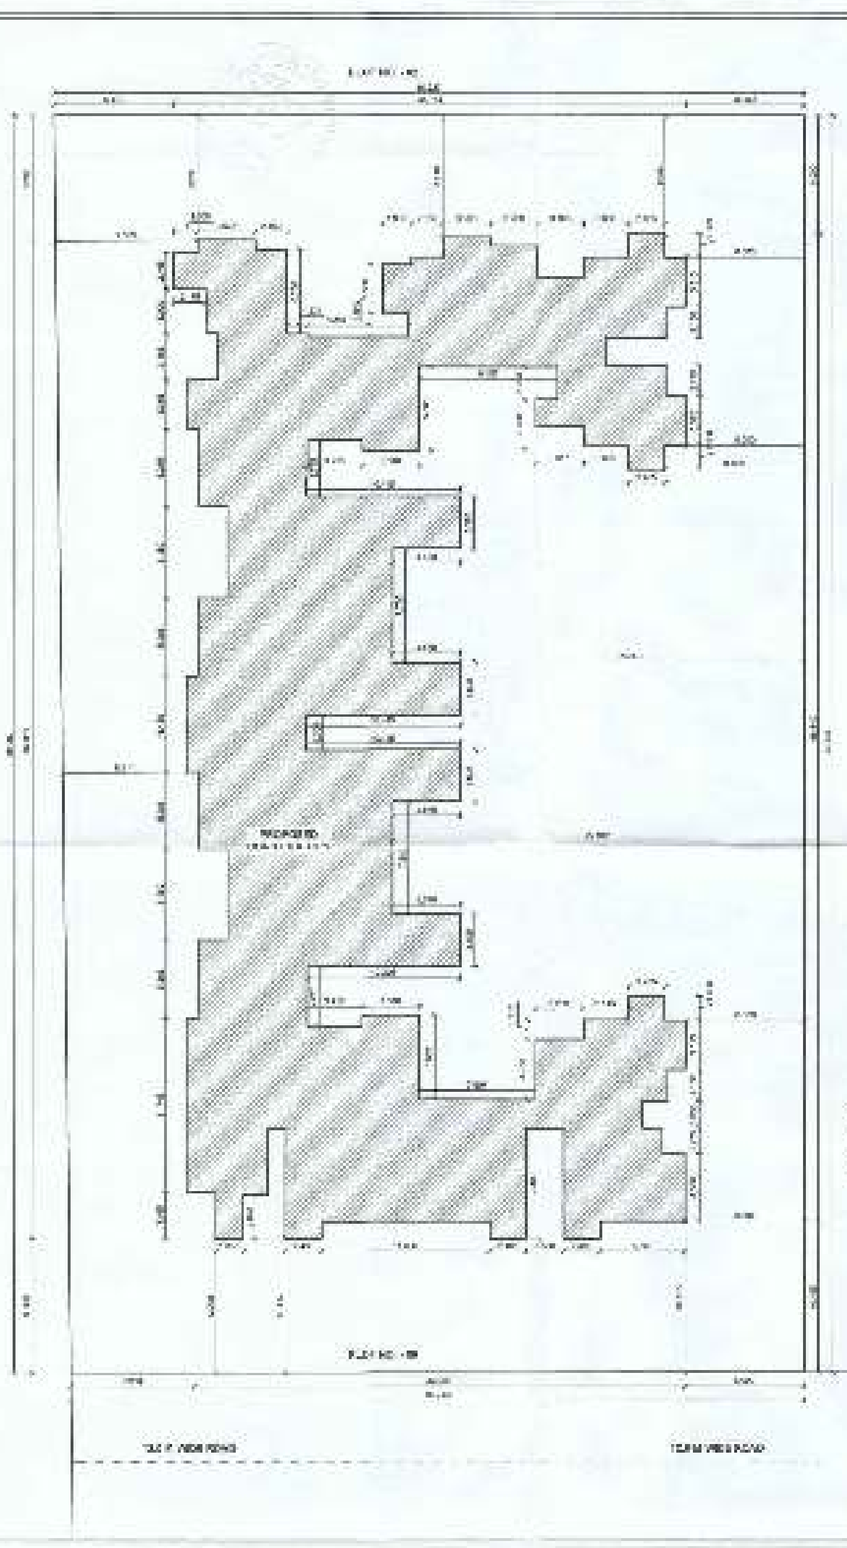


SITE PLAN

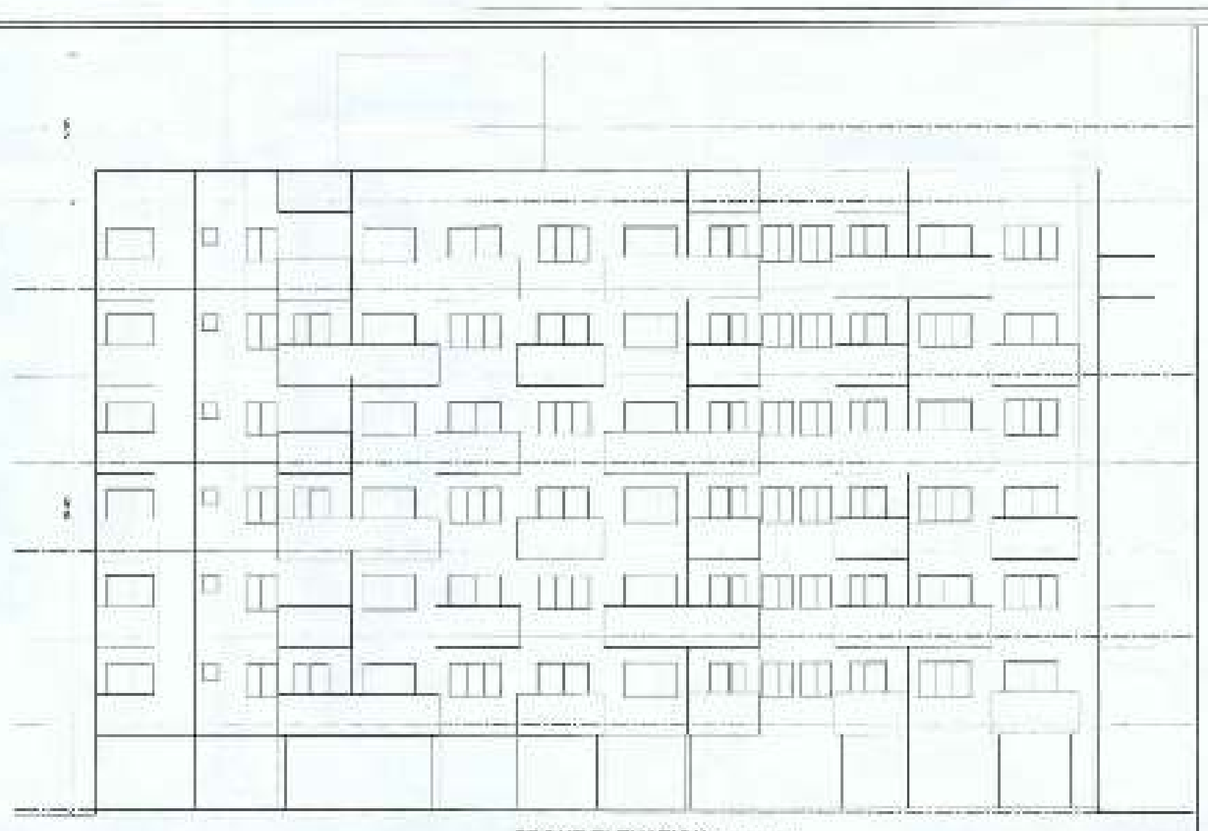


FRONT ELEVATION

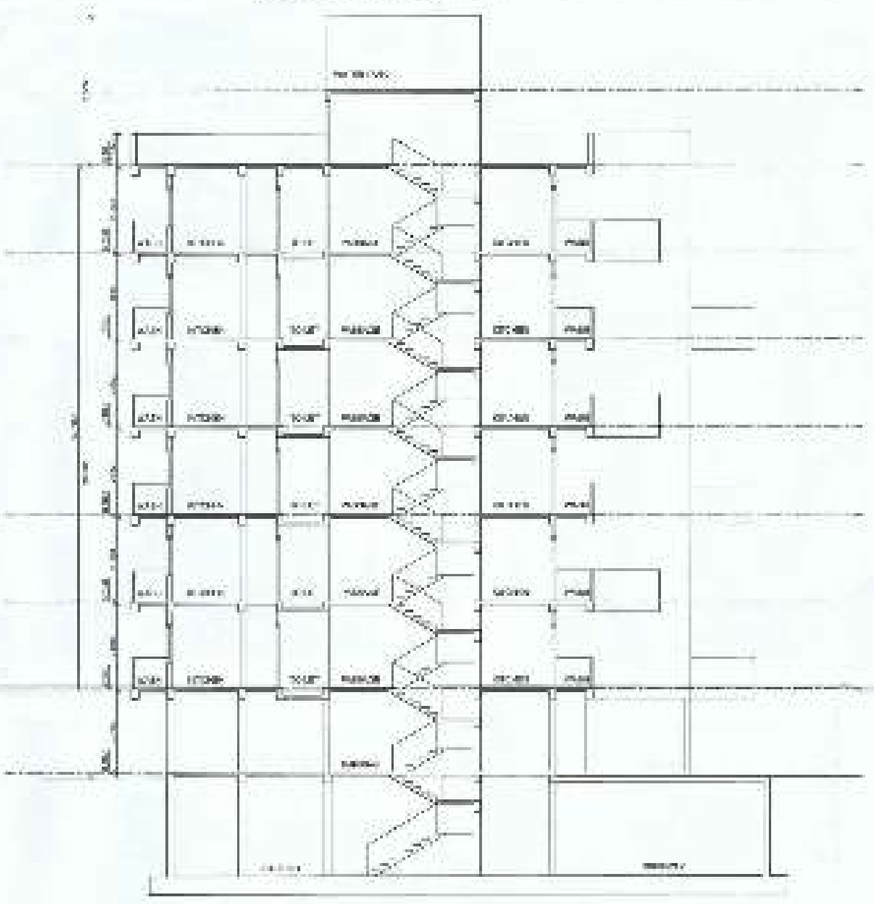



SECTION AT X-X


FLOOR	NO.	NAME	CARPET AREA (SQ.M.)	TOTAL BUILT-UP AREA (SQ.M.)
	1			
	2			
	3			

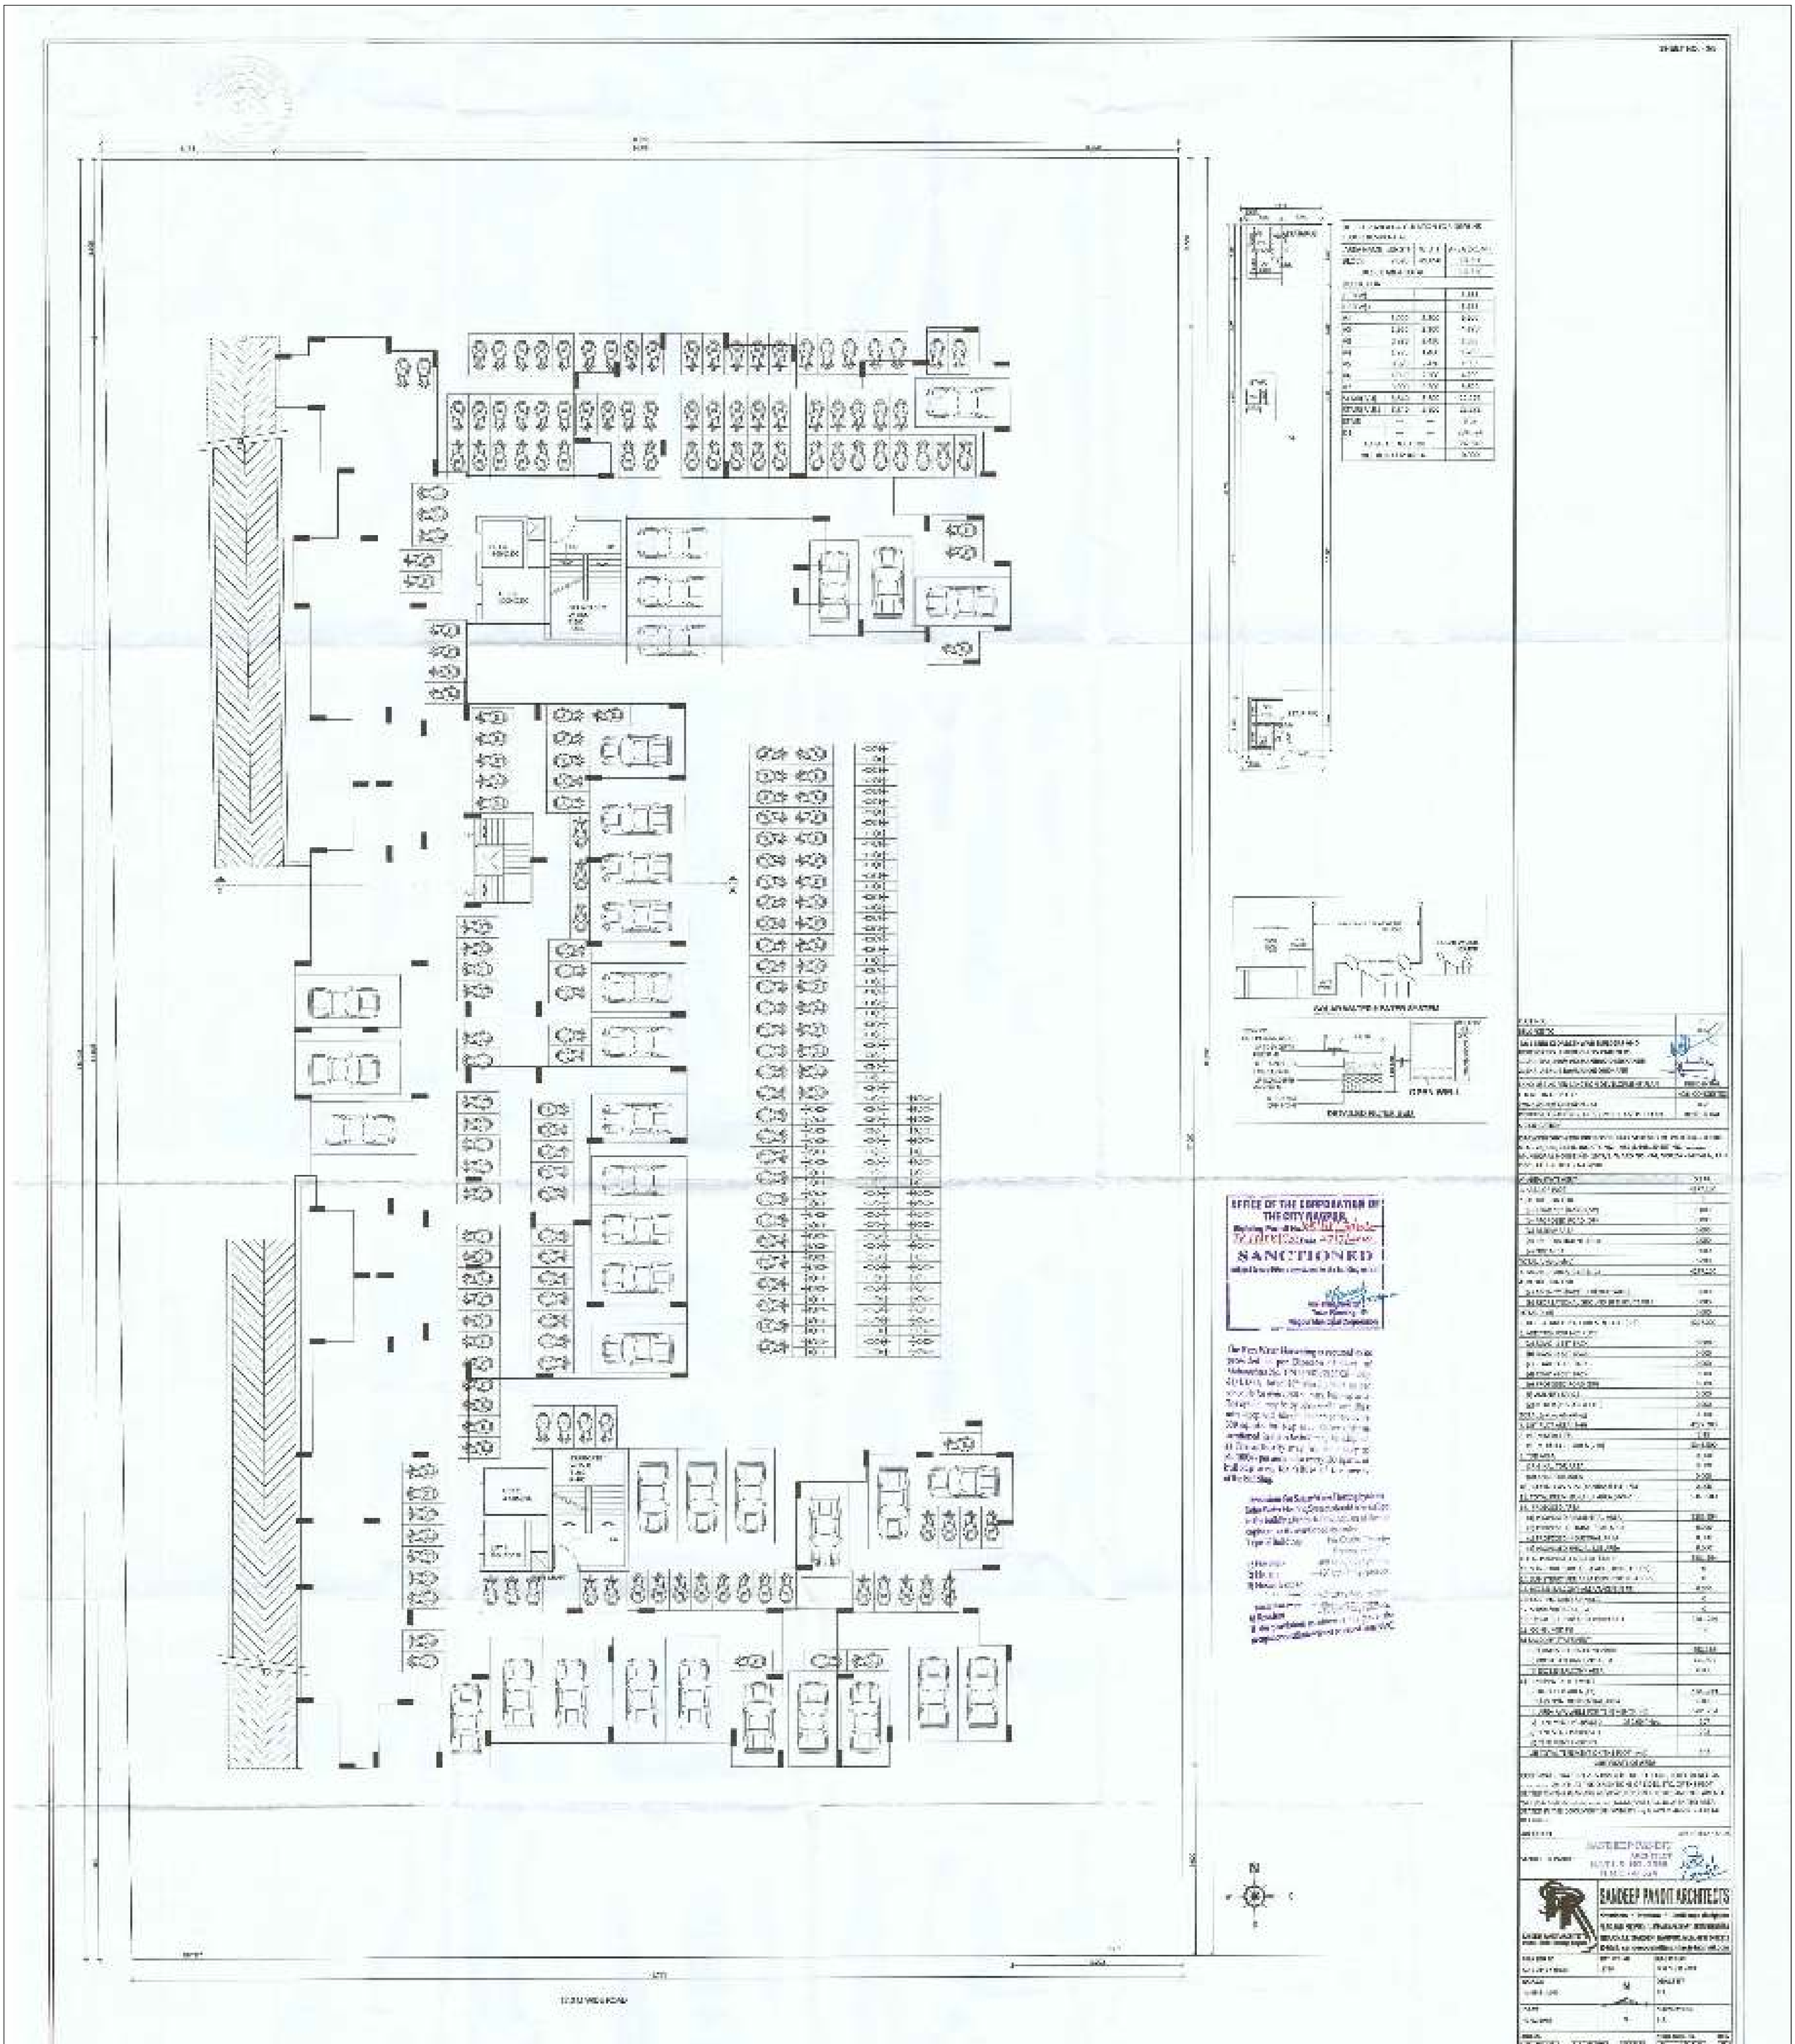


GROUND / STILT FLOOR PLAN

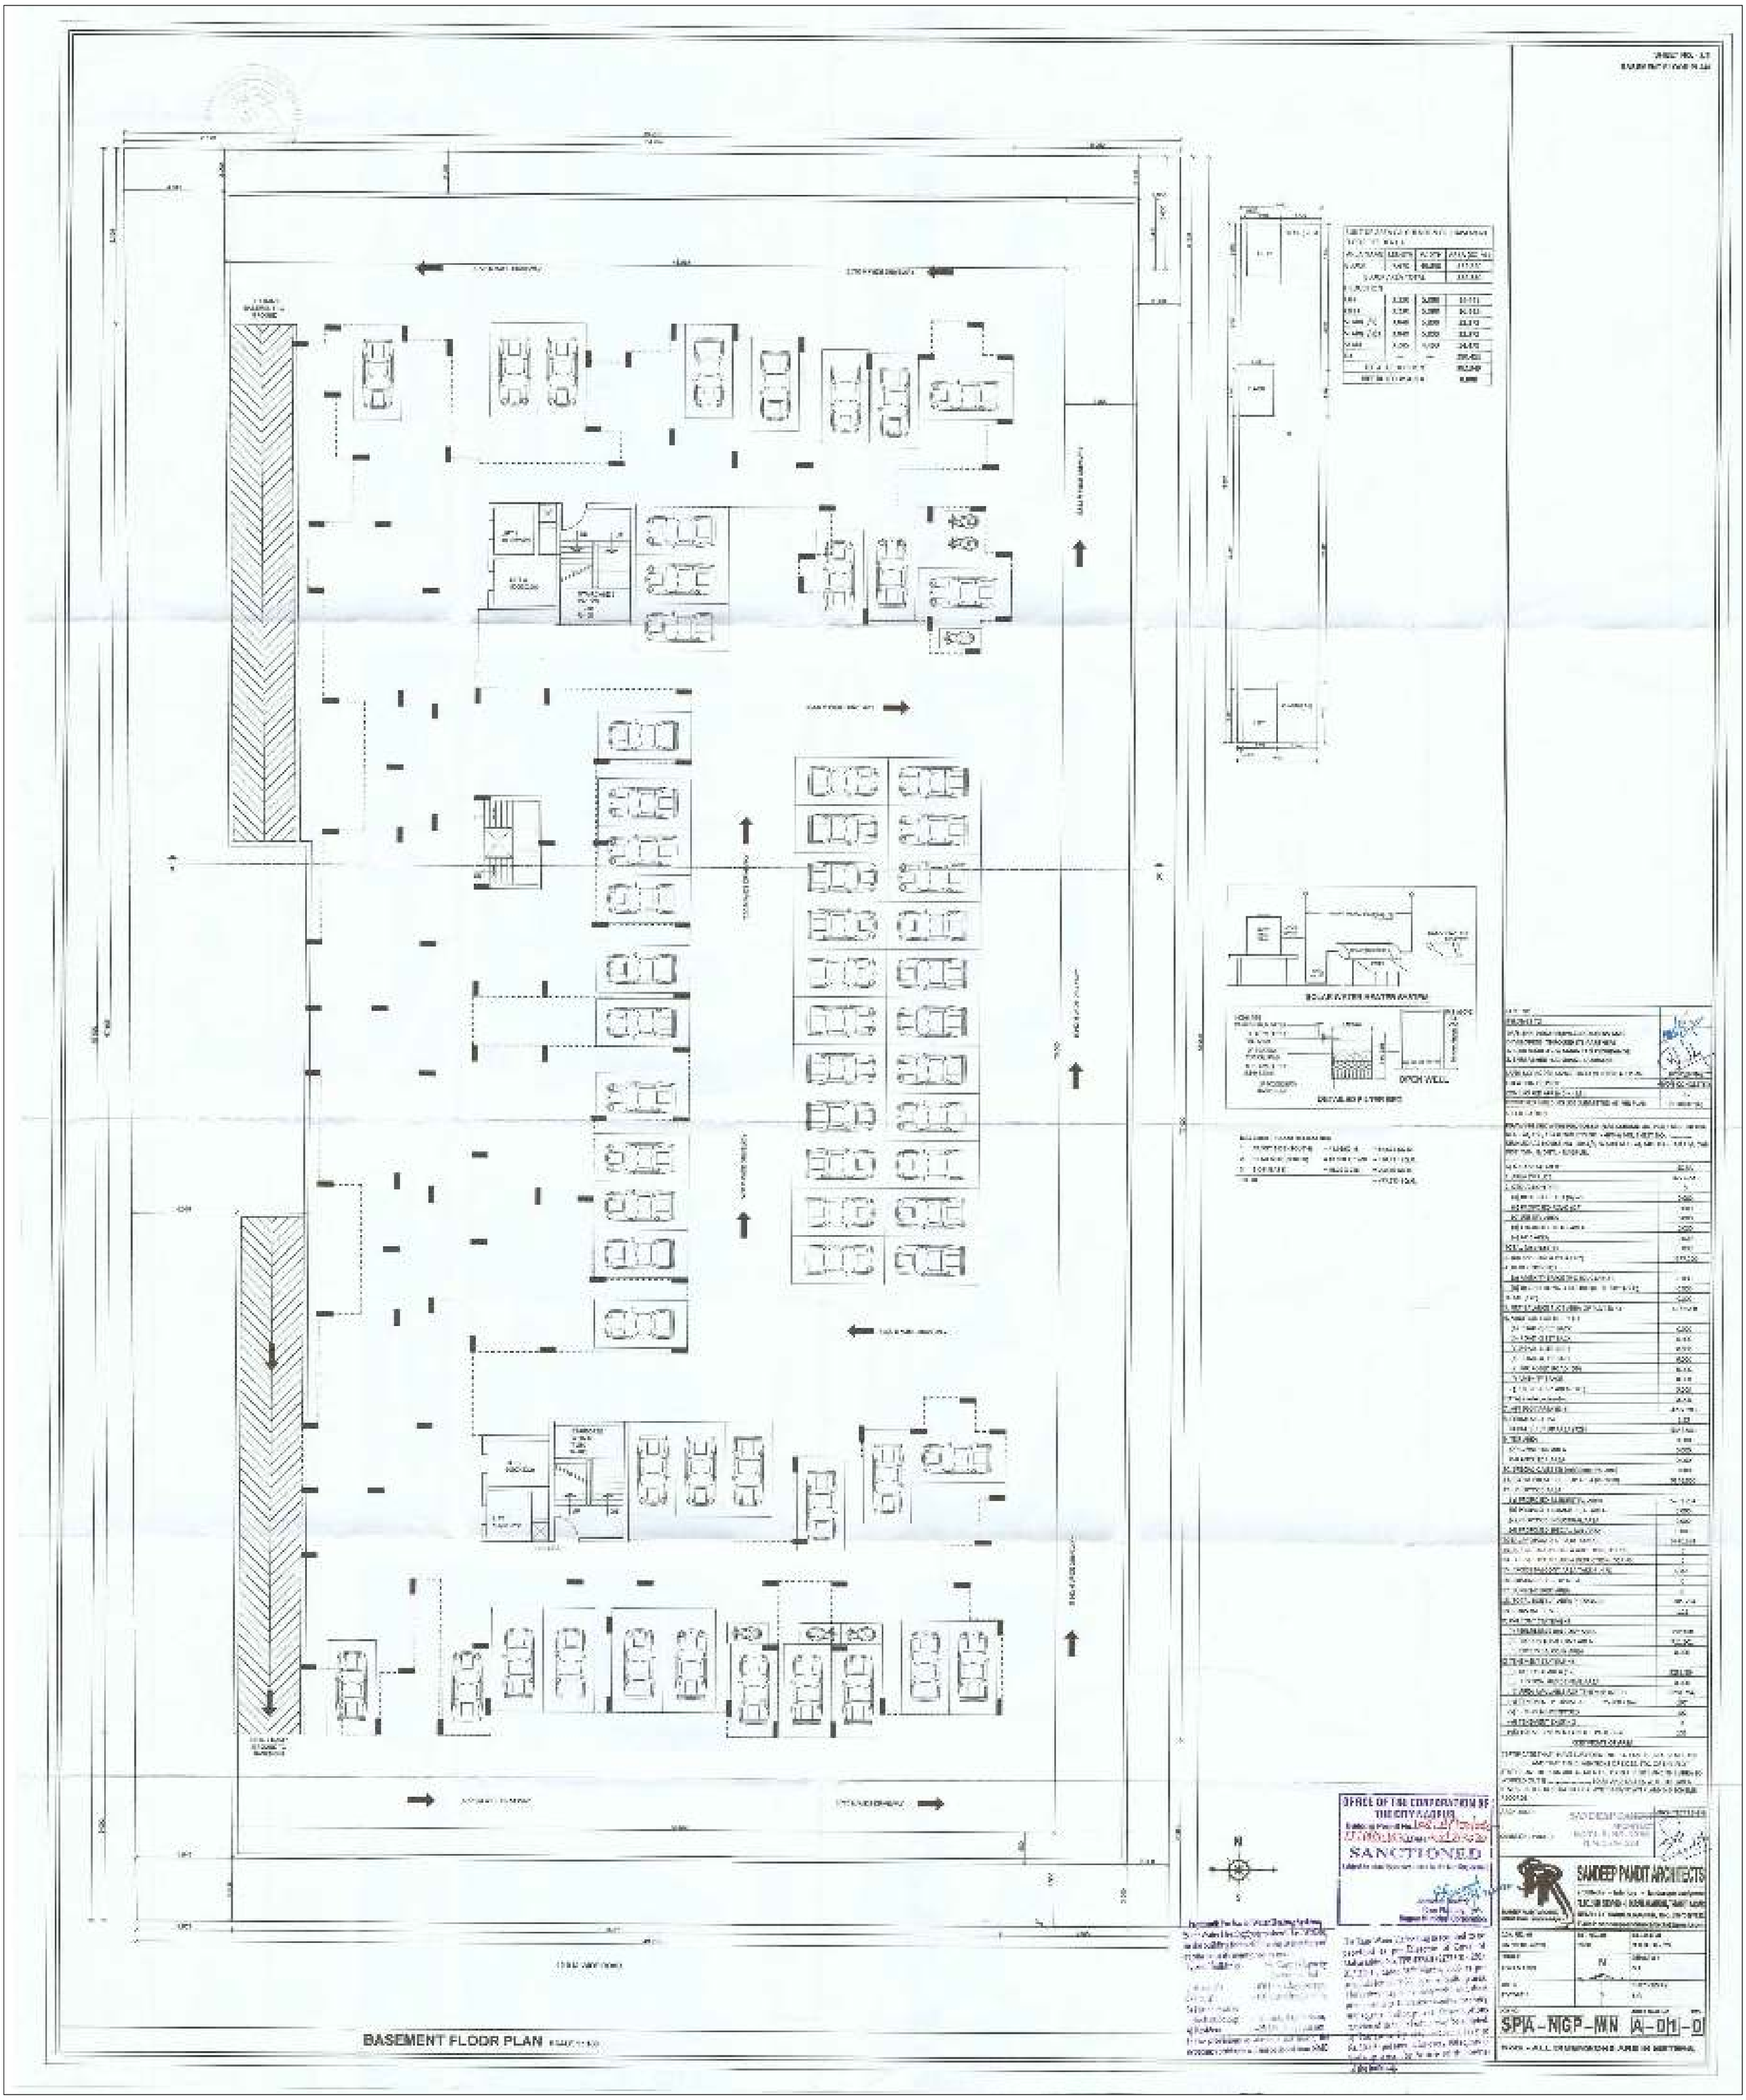
SANCTIONED
SAMEEP PANDIT ARCHITECTS
SPA-NGP-MN
A-001-01
BASEMENT FLOOR PLAN

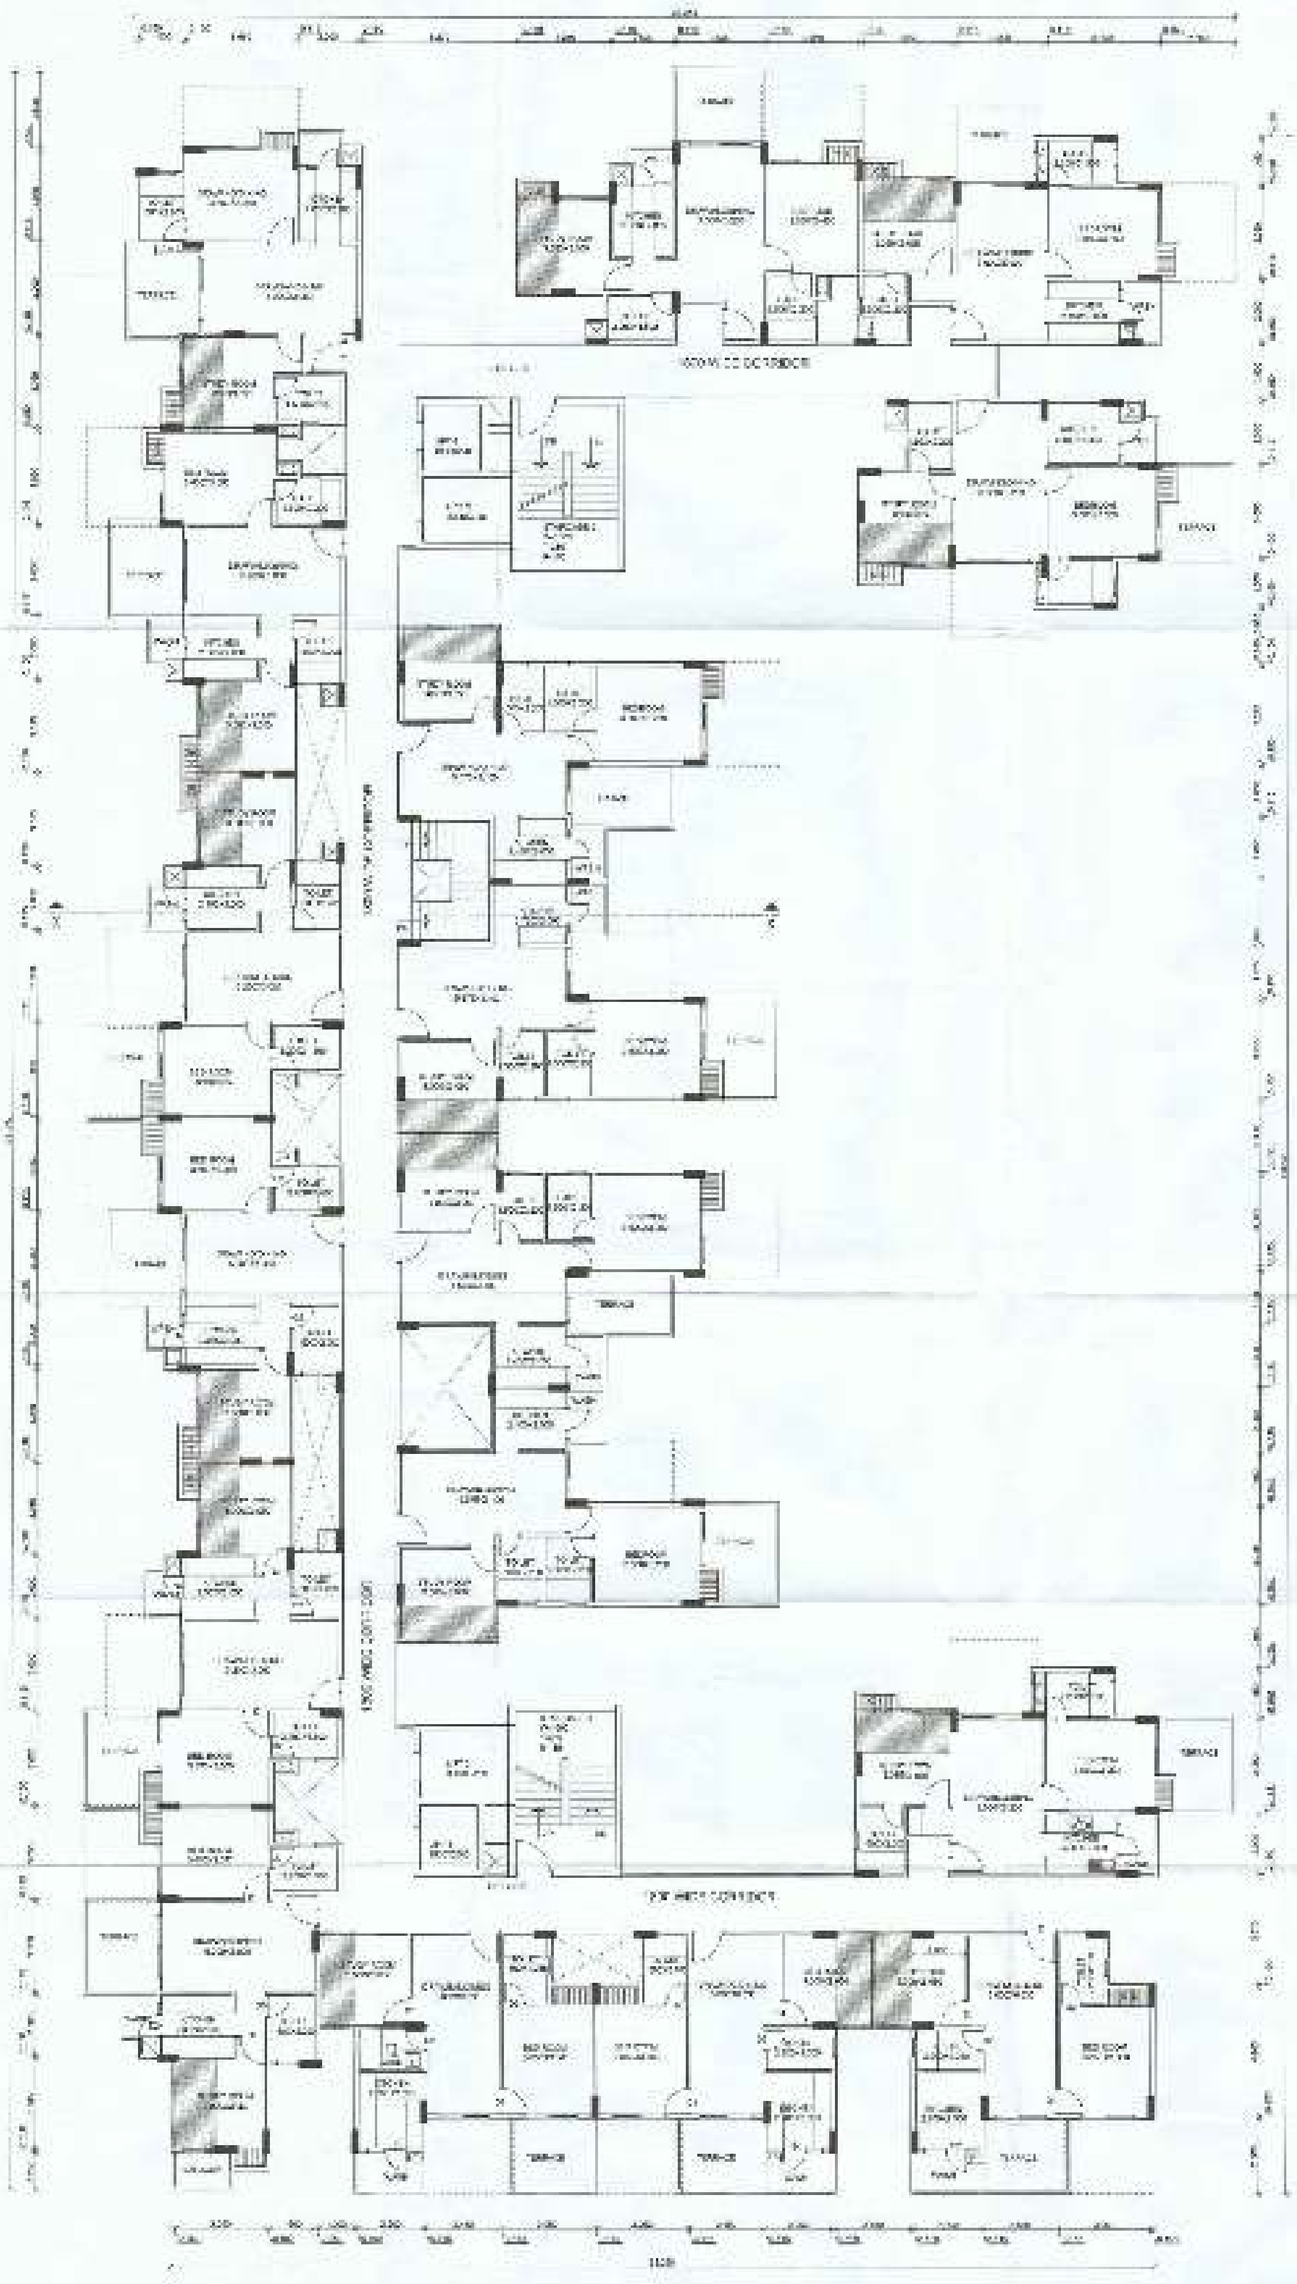

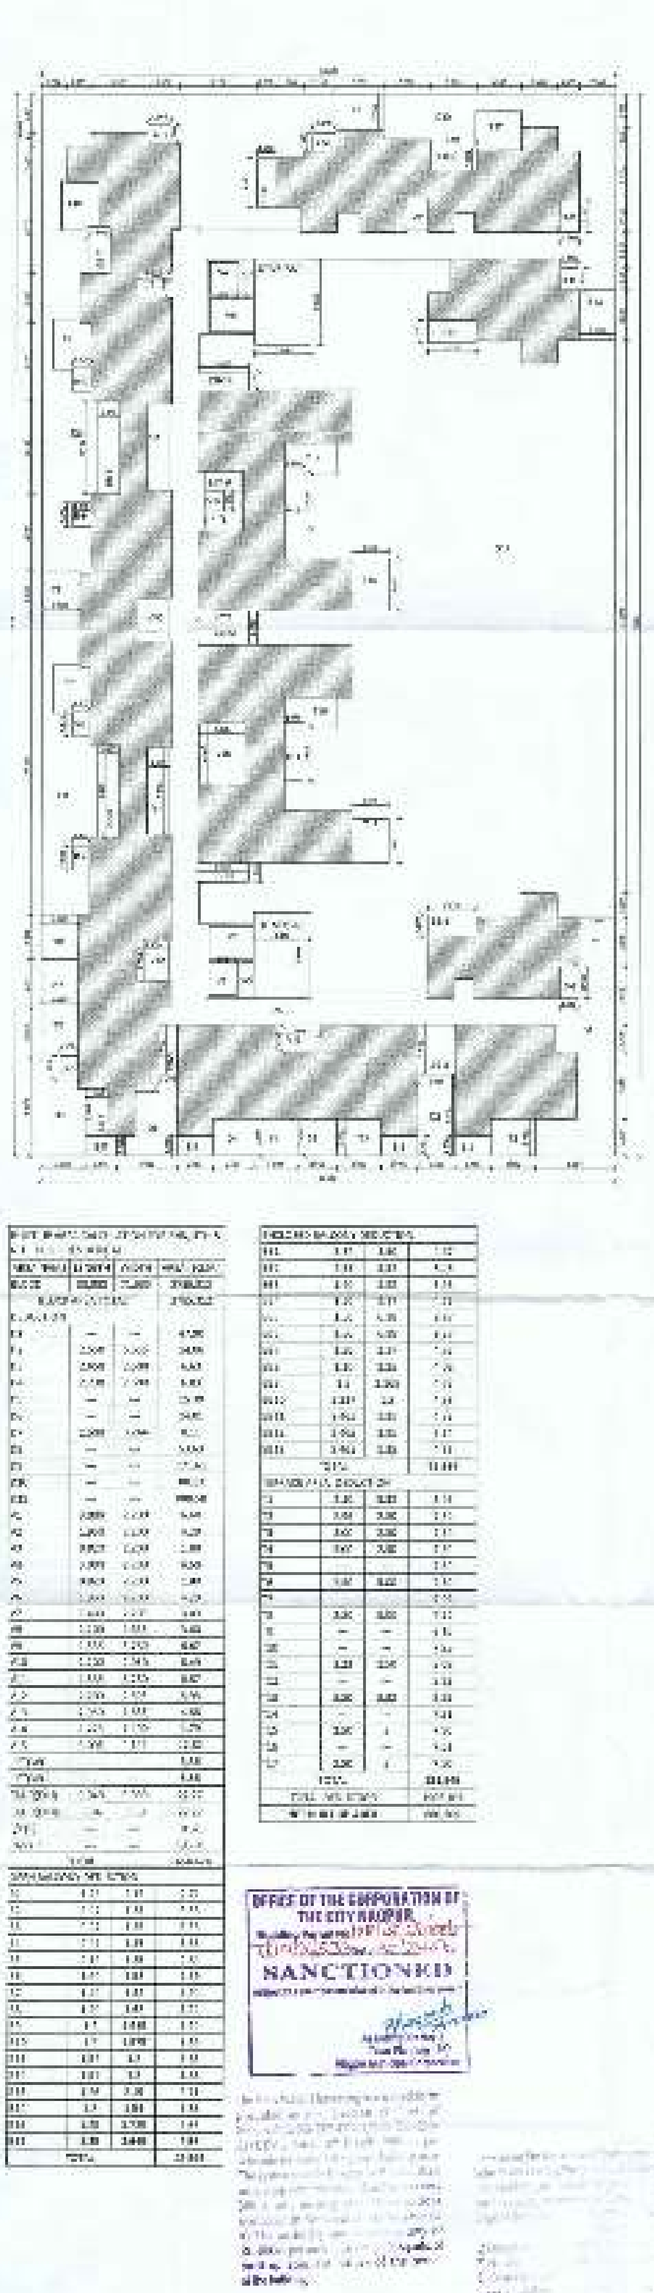

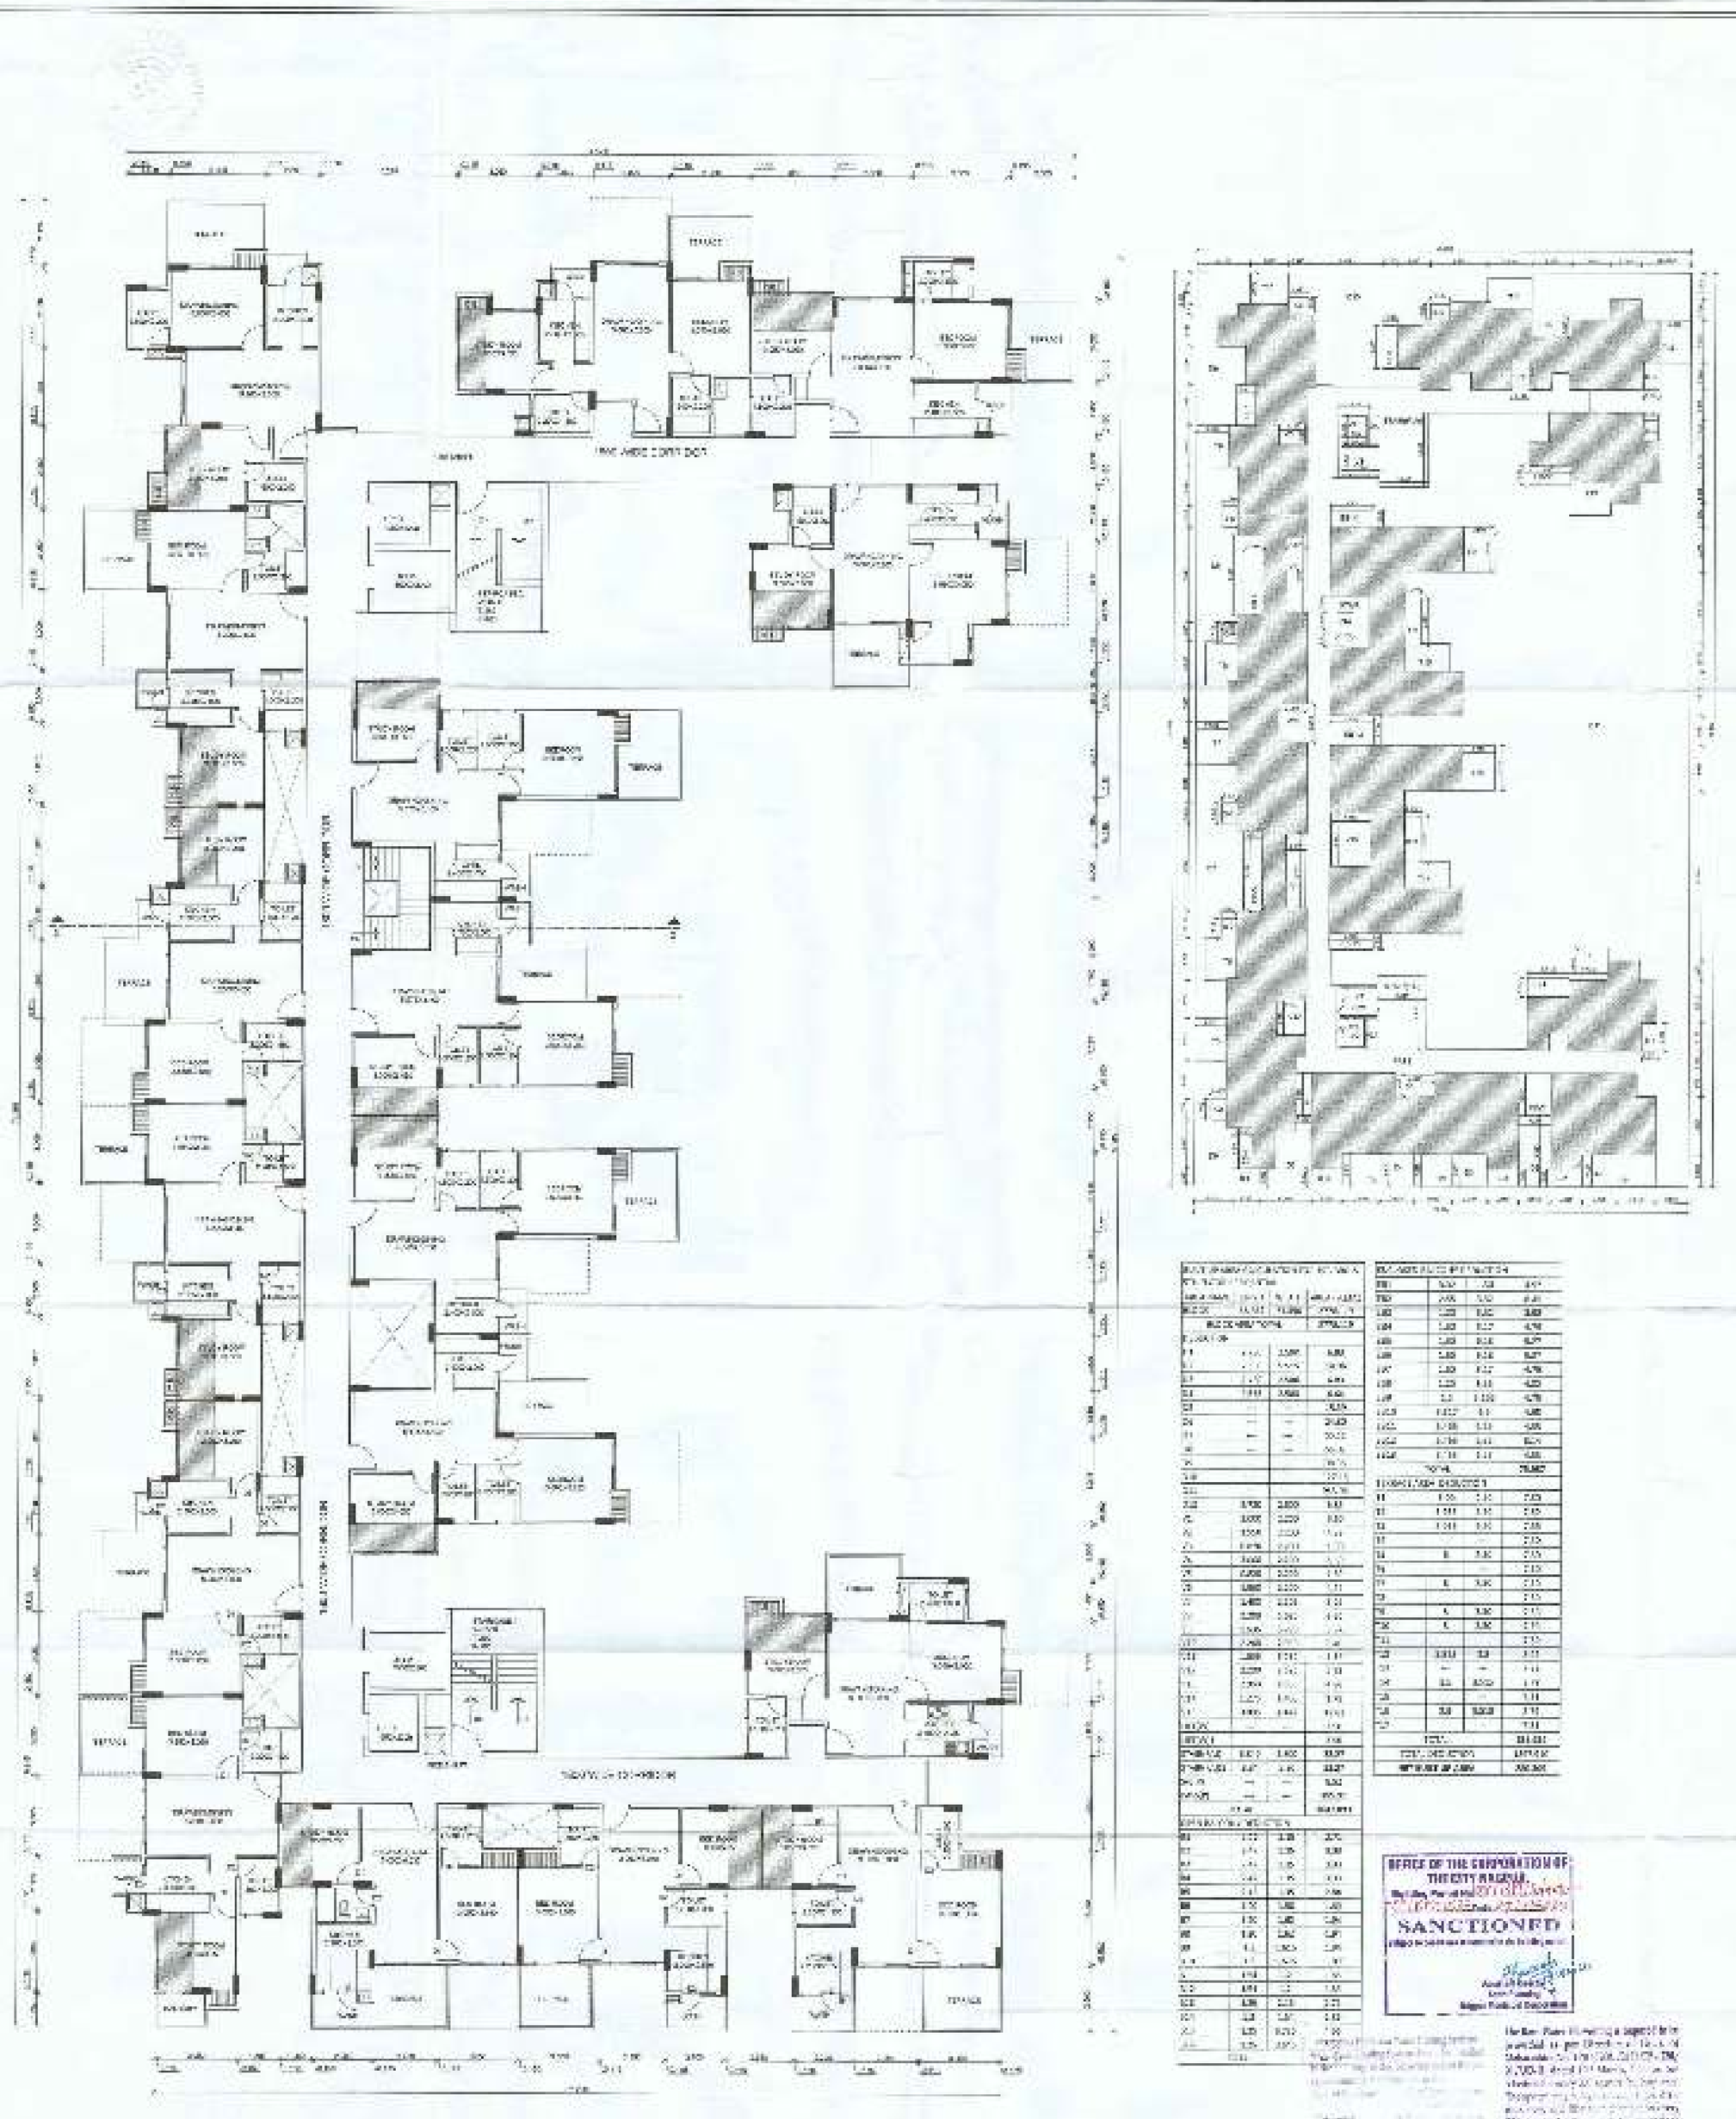
SANCTIONED
SAMEEP PANDIT ARCHITECTS
SPA-NGP-MN A-01-0
1ST, 3RD & 5TH FLOOR PLAN
NOTE : ALL DIMENSIONS ARE IN METERS.