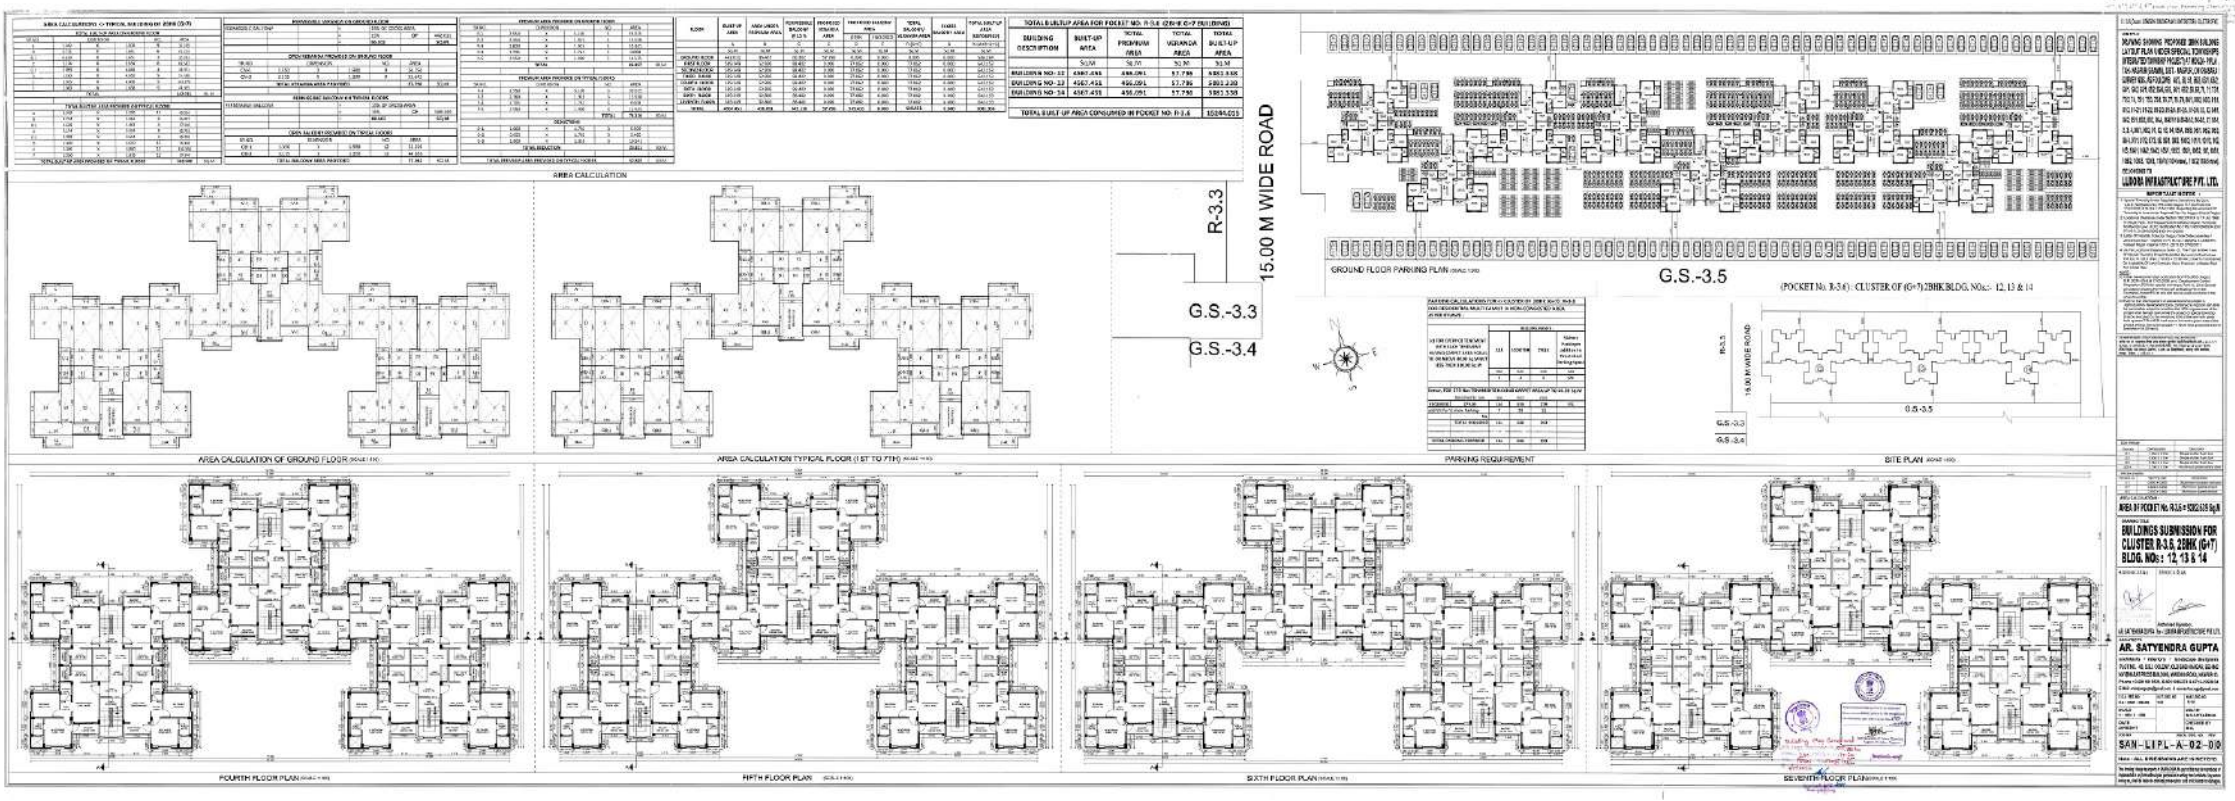


BUILDING SUBMISSION FOR CLUSTER R-3.6, 2BHK (G+7) BLDG. NOs : 12, 13 & 14

AR. SATYENDRA GUPTA

SAN-LIPL-A-02-00