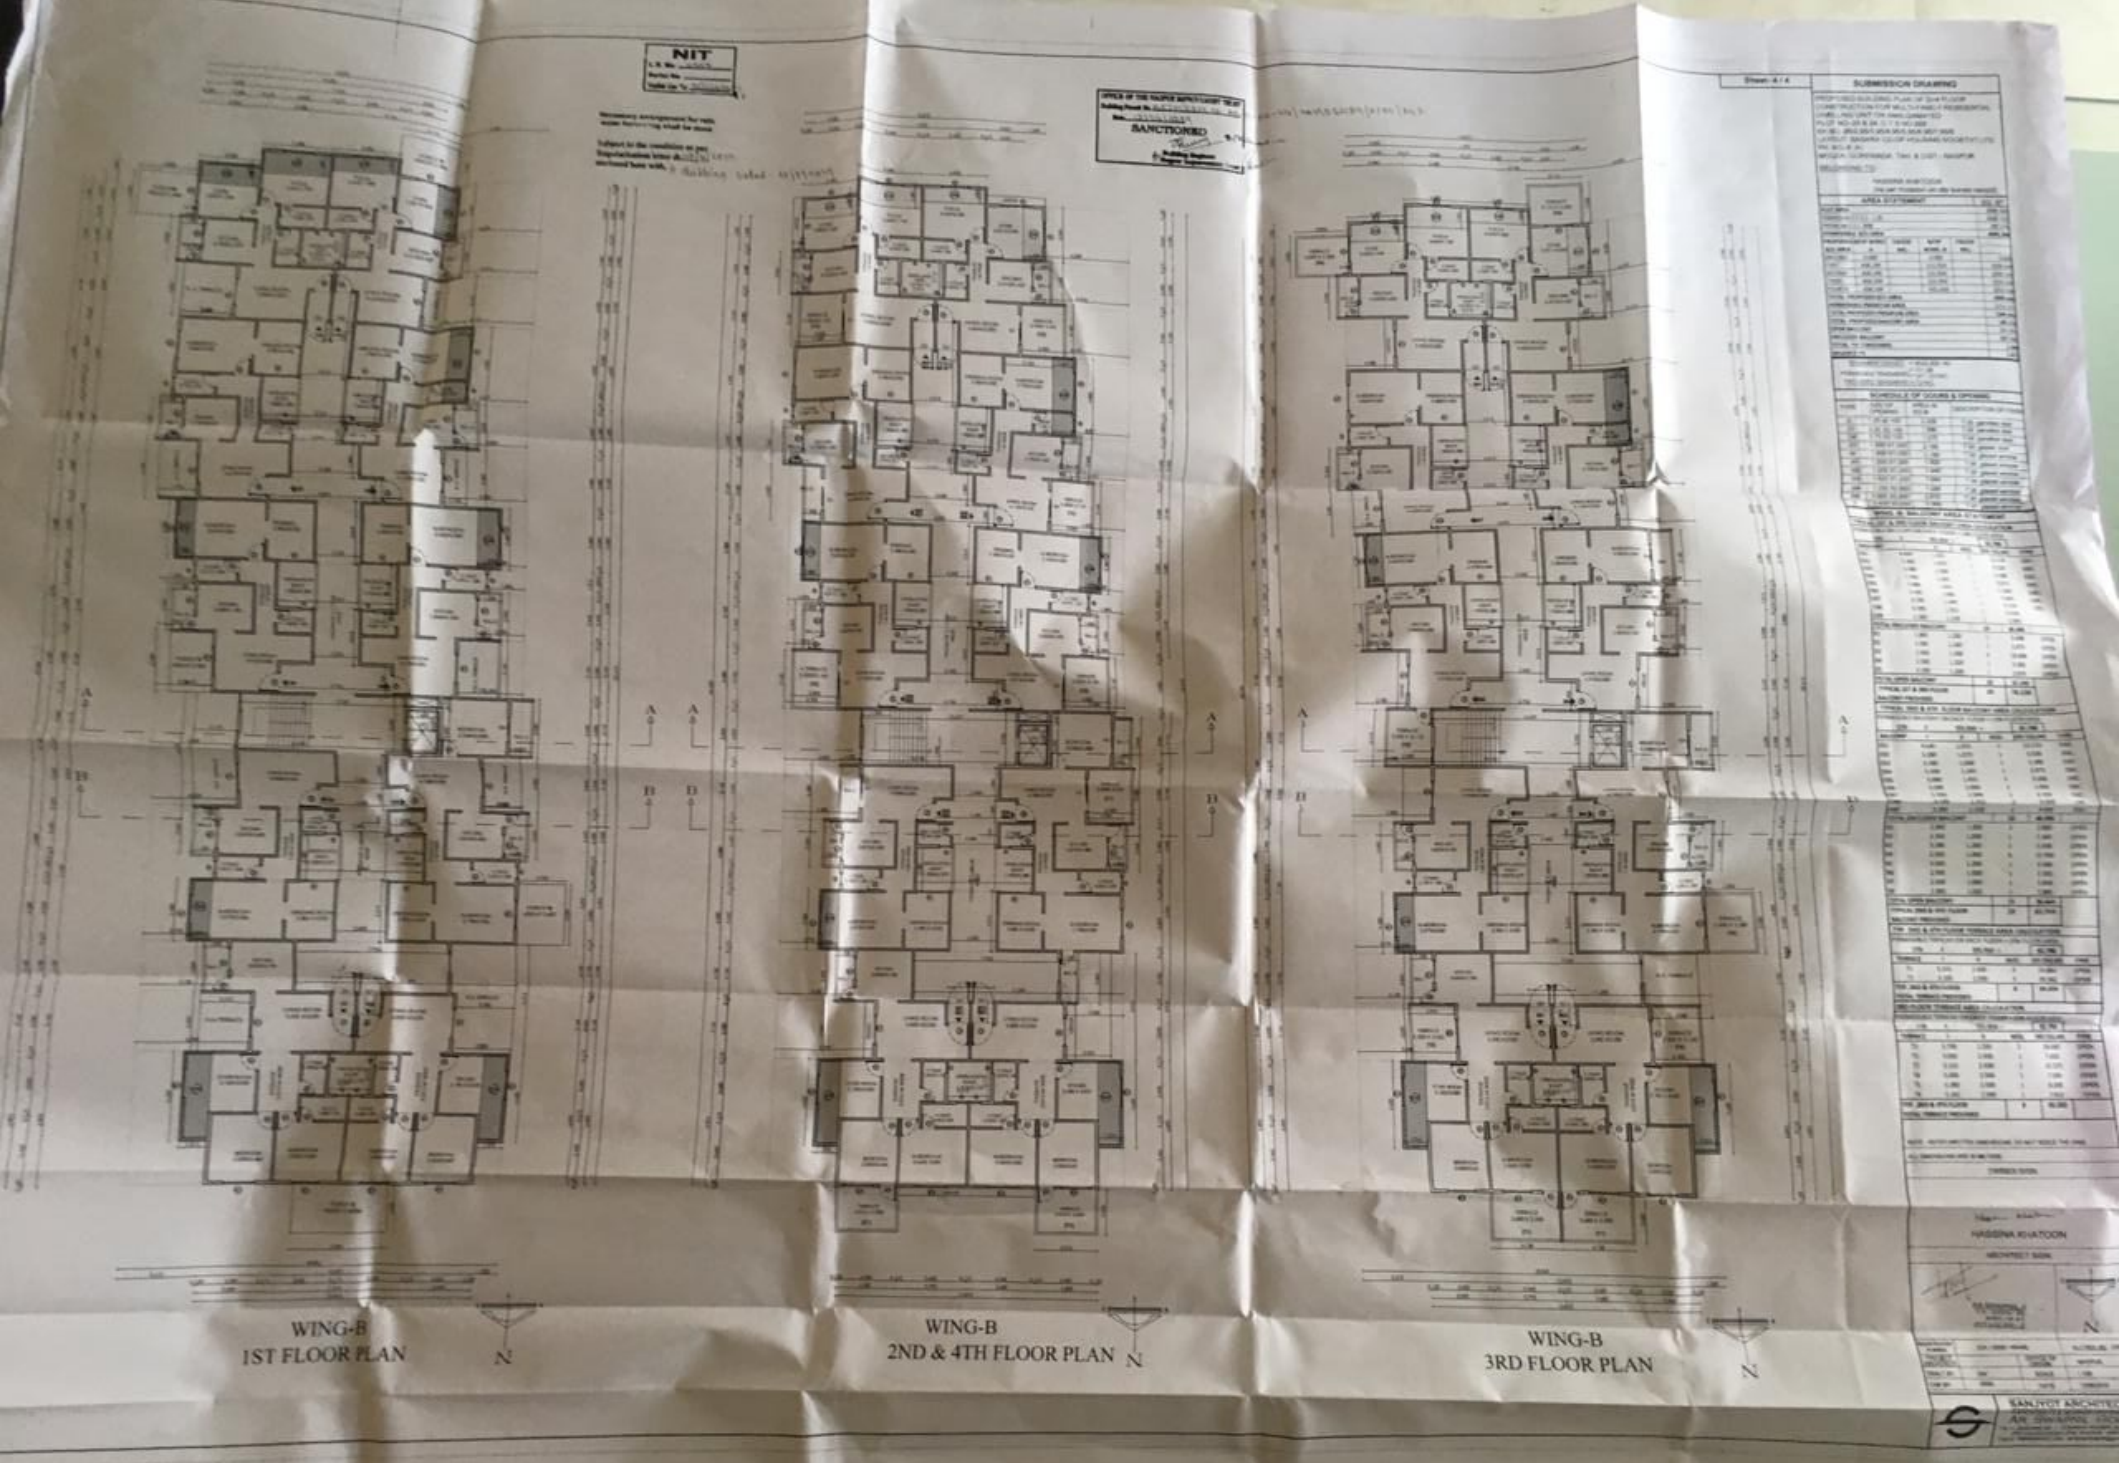
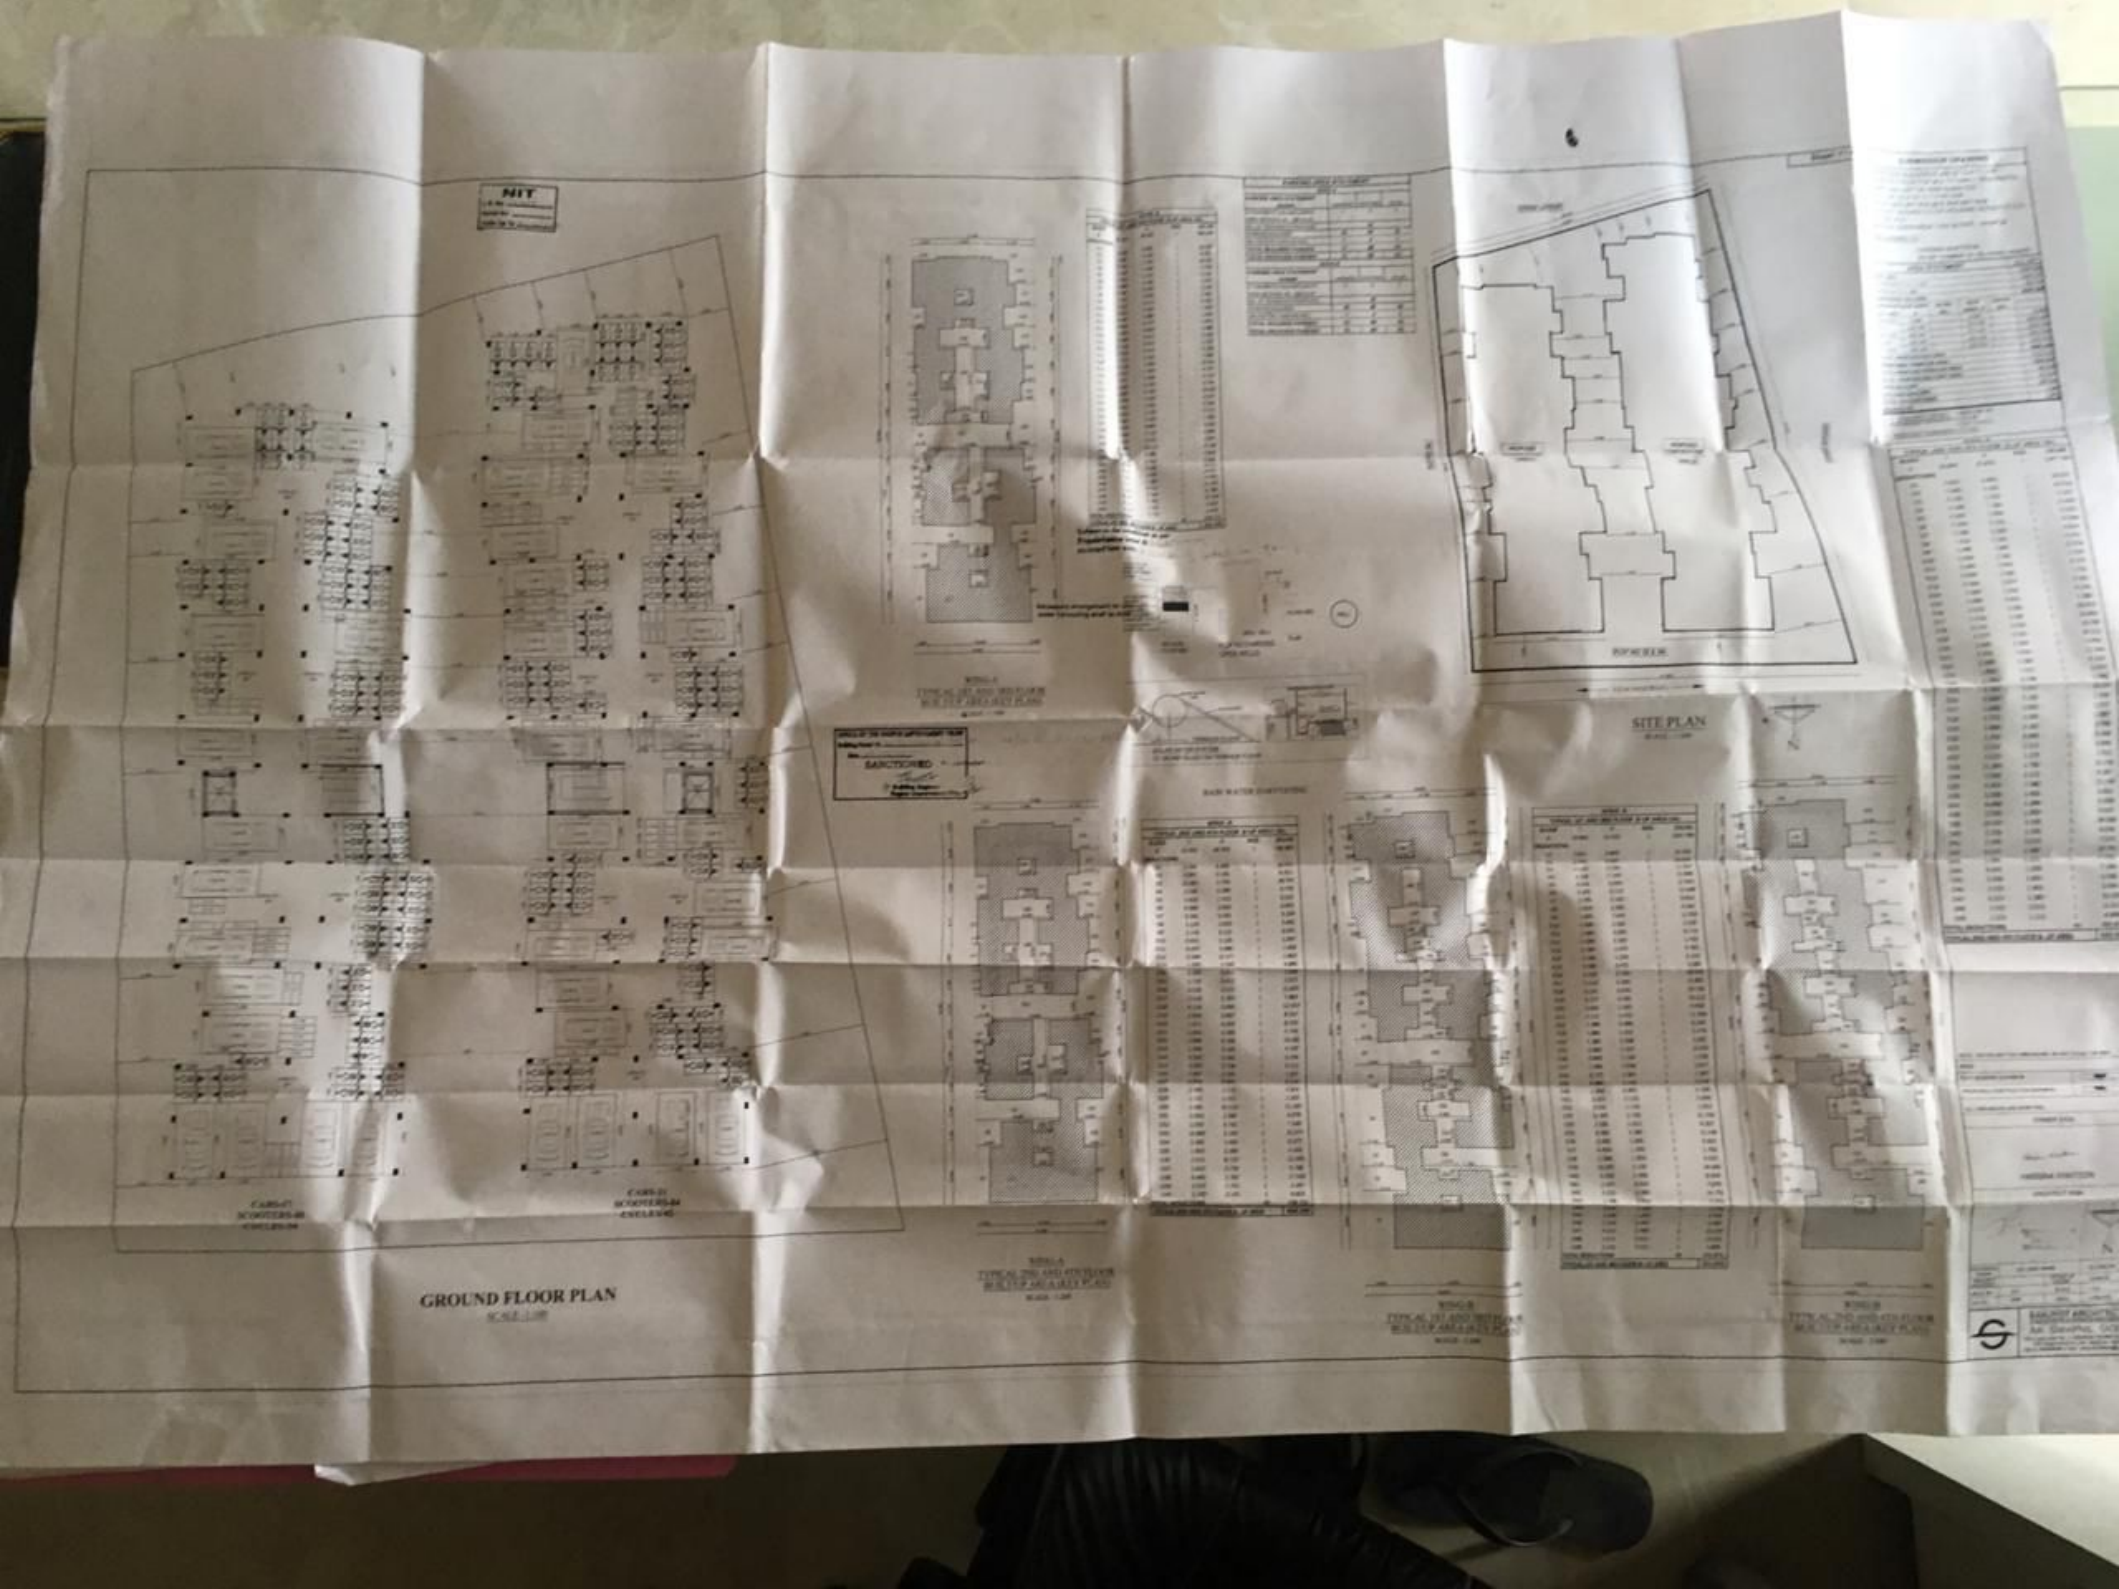

NIT
SANCTIONED
WING-B
1ST FLOOR PLAN
N
WING-B
2ND & 4TH FLOOR PLAN
N
WING-B
3RD FLOOR PLAN
N
SUBMISSION DRAWING
HASSINA KHATOON


NIT
SANCTIONED
SITE PLAN
GROUND FLOOR PLAN