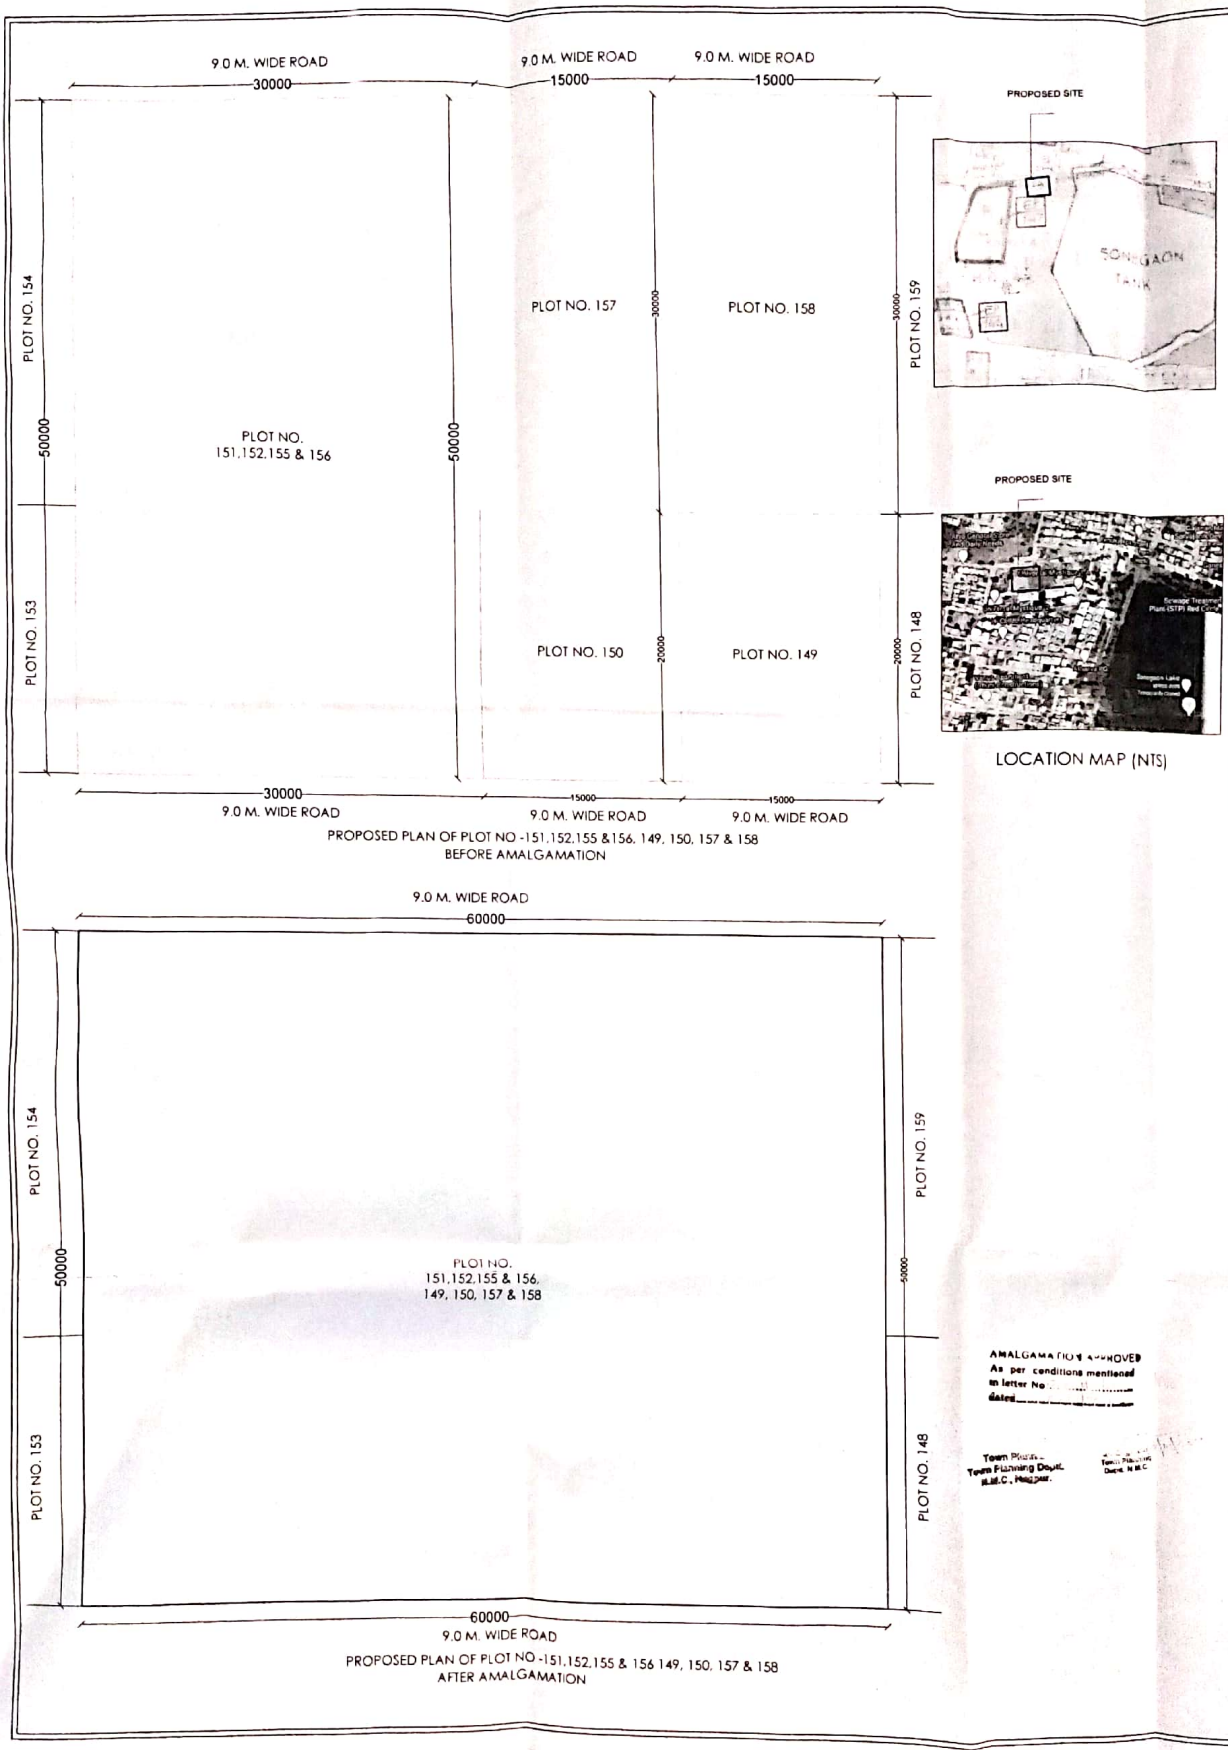


PROPOSED AMALGAMATION OF PLOT NO- 151,152,155 & 156, 149, 150, 157 & 158 AT SHEET NO 300/12, CITY SURVEY NO 24, WARD NO 75, KH NO 9 P.S.K. NO 44 MOUZA - SONEGAON IN SWAGAT CO.OP. HOUSING SOCIETY, TAH-DIST- NAGPUR.

BELONGS TO

1) PLOT NO. 151, 152, 155 & 156, 149, 150 157 & 158
M/S NANI'S BUILDCON PVT. LTD.
THROUGH DIRECTOR
MR. YASHWANT AJABRAO KHODKE

SCHEDULE OF AREA

Sr. No	PLOT NO	SIZE	AREA SQ.M
1	151,152, 155 & 156	30.00 x 50.00	1500.00 sq.m.
1	149	15.00 x 20.00	300.00 sq.m.
2	150	15.00 x 20.00	300.00 sq.m.
3	157	15.00 x 30.00	450.00 sq.m.
4	158	15.00 x 30.00	450.00 sq.m.
	TOTAL AREA OF PLOT AFTER AMALGAMATION OF PLOT NO 151,152,155 & 156, 149, 150, 157 & 158		3000.00 sq.m.
	TOTAL PLOT AREA		3000.00 sq.m.

CHATURSIMA AS PER DEED

EAST - PLOT NO. 148,149
WEST - PLOT NO. 153,154
NORTH - 9.0 M ROAD
SOUTH - 9.0 M ROAD

REFERENCES

PLOT NO.151,152,155 & 156, BOUNDARY BEFORE AMALGAMATION SHOWN THUS
PLOT NO.149 BOUNDARY BEFORE AMALGAMATION SHOWN THUS
PLOT NO.150 BOUNDARY BEFORE AMALGAMATION SHOWN THUS
PLOT NO.157 BOUNDARY BEFORE AMALGAMATION SHOWN THUS
PLOT NO.158 BOUNDARY BEFORE AMALGAMATION SHOWN THUS
PLOT NO 151,152,155 & 156, 149, 150, 157 & 158 BOUNDARY AFTER AMALGAMATION SHOWN THUS

DATE : 25/12/2020
DEALT BY :- GBG
Check BY :- Ar LK
SCALE : 1:200
NORTH

OWNER SIGN-

M/S NANI'S BUILDCON PVT. LTD.
THROUGH DIRECTOR
MR.YASHWANT AJABRAO KHODKE

ARCHITECT SIGN-

AR. LOKESH W KADU

Scanned by CamScanner