


COMPLETION PLAN FOR WATER PIPE LINE ON KH. NO.119/1 & 131/1/A/1, P.H.NO.60 MOUZA- KOTHEWADA,TAH.- HINGNA DISTT. NAGPUR.

BELONGING TO,

M/S MAHALAXMI INFRACON THROUGH PARTNER
1) SHRI. ANISH BHAWIRAL CHHAJED
2) SHRI. RAHUL JAGDISH BONDRE

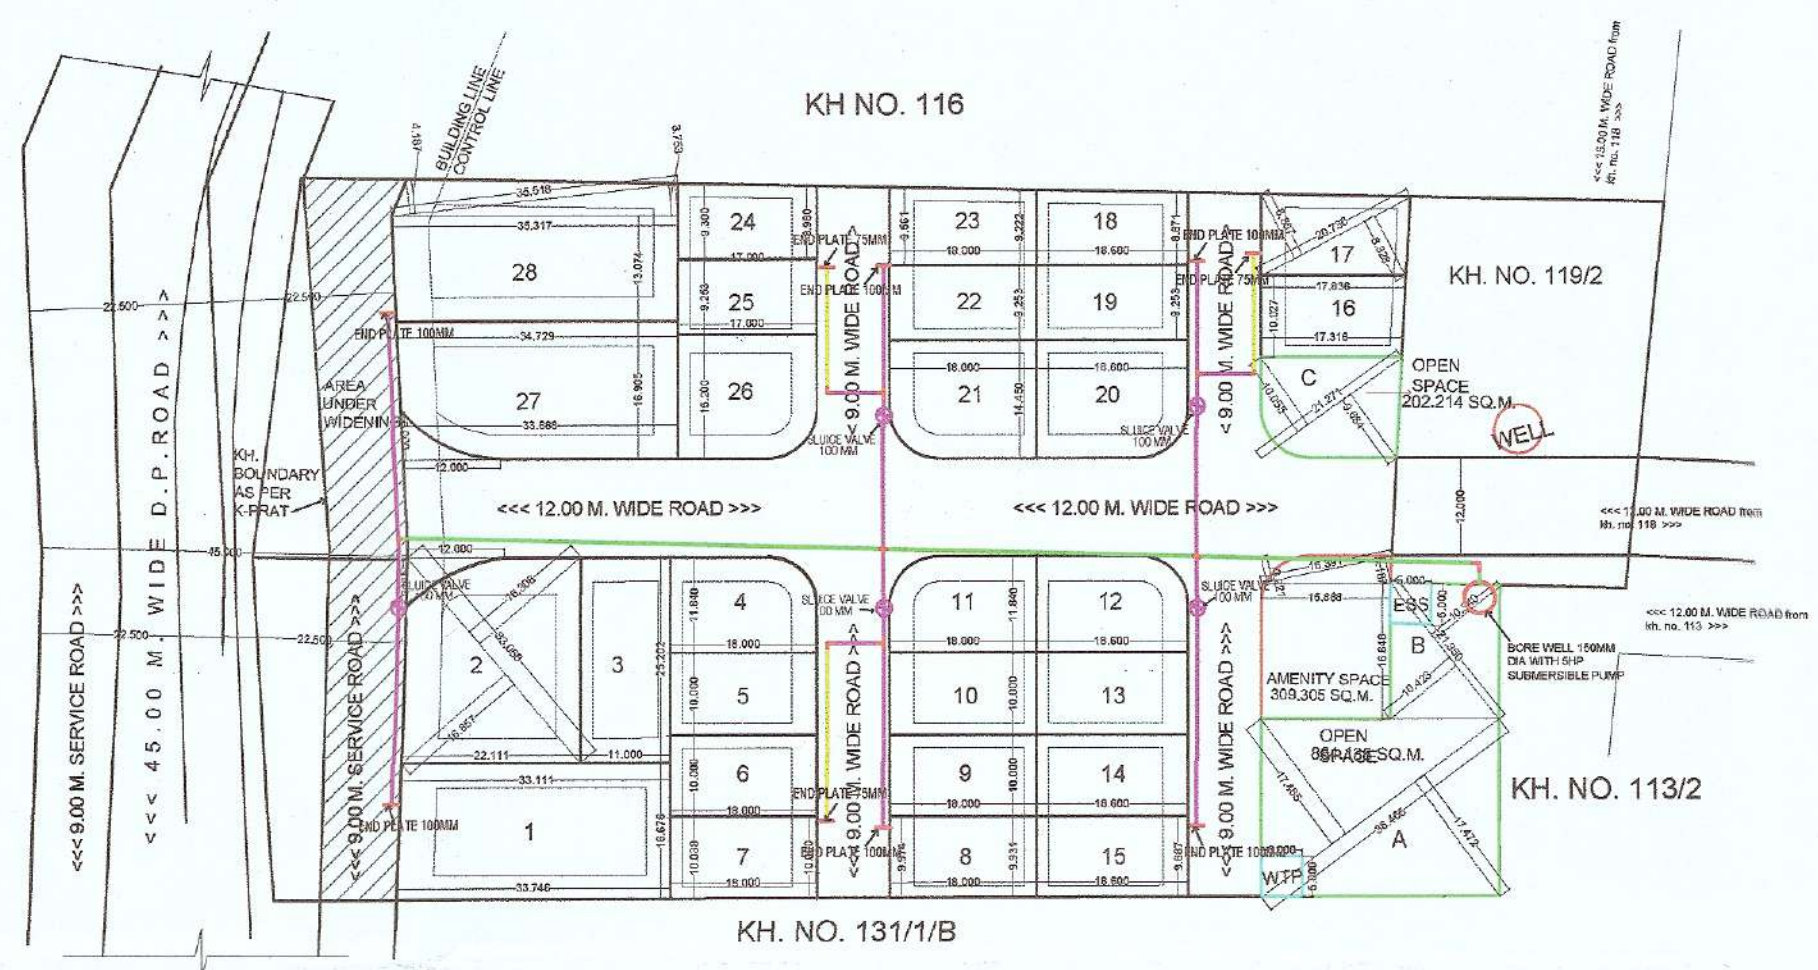

EXISTING HDPE WATER PIPE LINE NETWORK PLAN

NOTE:
1) ALL DIMENSIONS ARE IN METERS.
2) THE WIDTH OF EXCAVATION FOR PIPES SHALL BE 0.75 M.
3) IF HARD SOIL LIKE MURUM IS AVAILABLE FOR LAYING THE PIPE THEN PROVIDING METAL & MURUM FILLING TO BE AVOIDED.

LEGEND :-		
S.NO.	NAME	SYMBOLS
1	WATER PIPE LINE 160 MM DIA HDPE PIPE	—
2	WATER PIPE LINE 110 MM DIA HDPE PIPE	—
3	WATER PIPE LINE 75 MM DIA HDPE PIPE	—
4	BORE WELL (150 MM Ø) SHOWN IN	○
5	SLUICE VALVE Ø 150MM. DIA	○
6	SLUICE VALVE Ø 100MM. DIA	○
7	SLOPE ARROW	> <
8	END PLATE 100MM	
9	A/F TEE 110MM	T

OWNER :

M/S MAHALAXMI INFRACON THROUGH PARTNER

1) SHRI. ANISH BHAWIRAL CHHAJED

2) SHRI. RAHUL JAGDISH BONDRE

ARCHITECT/LICENCED ENGINEER :

Pawan R. Gupta
PLANNER & DESIGNER
B.E. Civil
Off. Plot No. A-23, 24 Manav Seva Nagar,
Santary Hills, Nagpur
M.I.T.L.S. No.: 1969
M.M.C.I.S. No.: 380
Mob. No.: 9923432949

EMAIL ID - pawan_r.gupta@yahoo.co.in MOBILE NO. 9923432949

DWG. NO.	SCALE	DATE	DESIGNED BY
SUB-01	NTS	12/01/2021	G.KAWAS

SE (METRO) N.M.R.D.A.	EE (M-2) N.M.R.D.A.	Assistant Engineer (West) Nagpur Metropolitan Region Development Authority, Nagpur	AE-II N.M.R.D.A.
--------------------------	------------------------	--	---------------------