




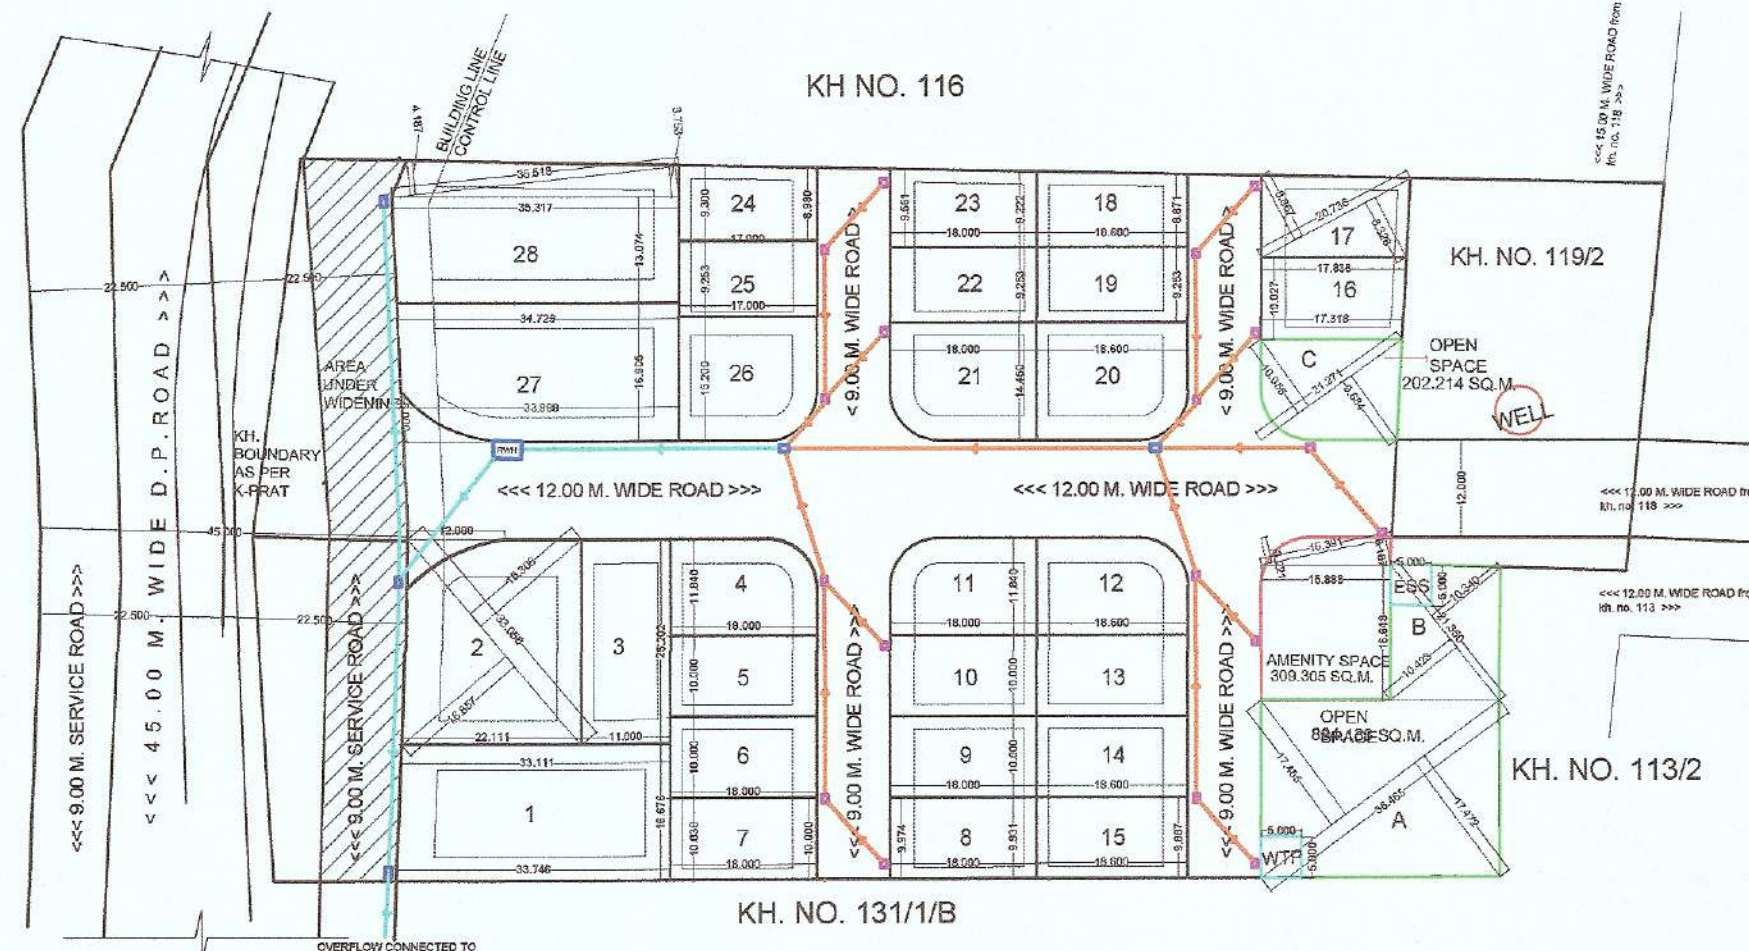


EXISTING DEVELOPMENT DRAWING FOR STORM WATER DRAIN


SCHEMATIC DIAGRAM FOR DESIGN OF STORM WATER HARVESTING STRUCTURE (RWVH)

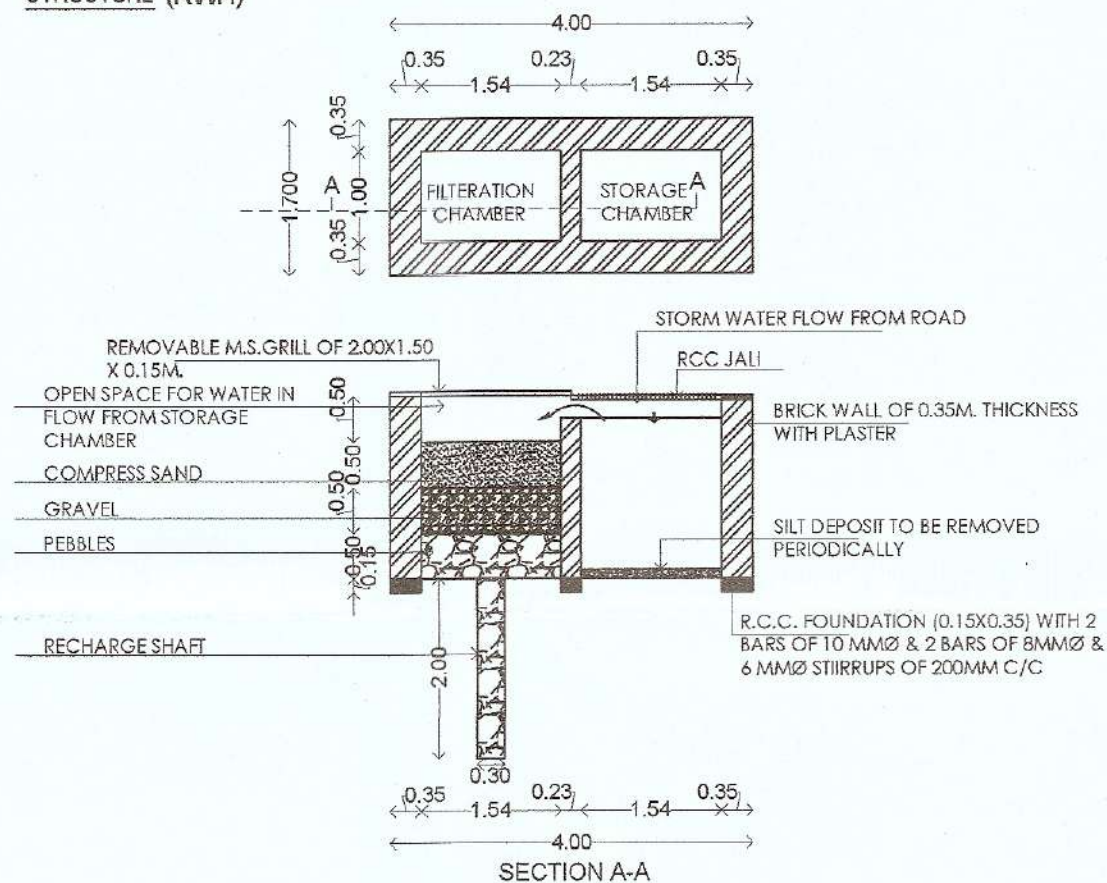

SCHEMATIC DIAGRAM FOR DESIGN OF STORM WATER HARVESTING STRUCTURE (RWVH)

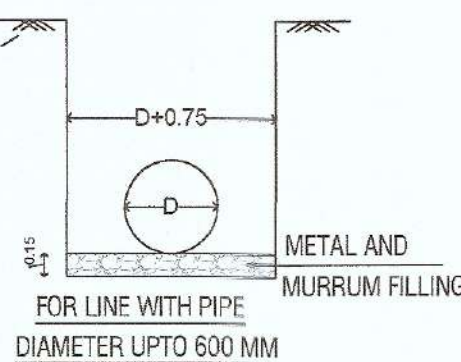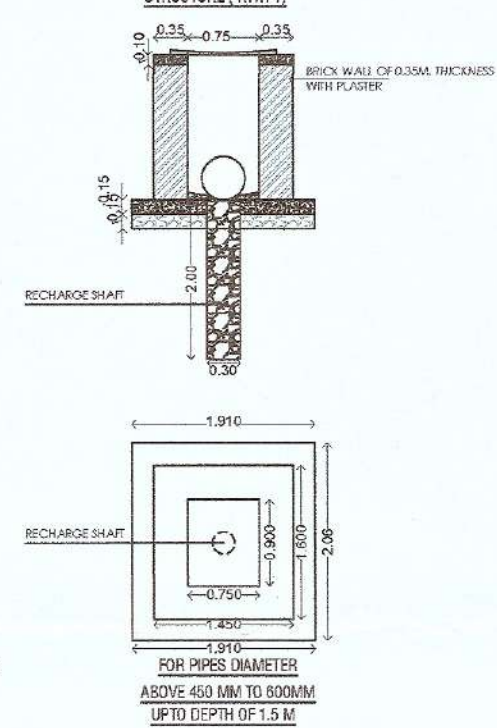

C/S DETAILS OF STORM WATER DRAIN & INTAKES FOR NAGPUR METROPOLITAN AREA

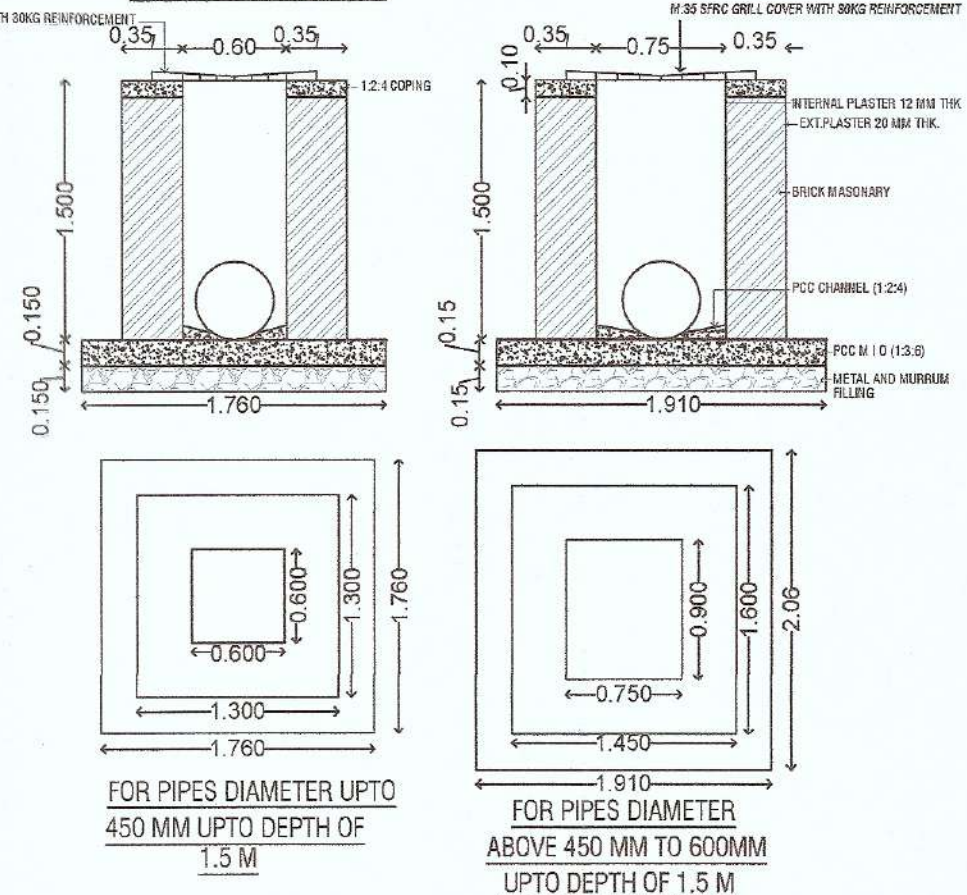

LEGEND :-

S.NO.	NAME	SYMBOLS
1	WATER INTAKE CHAMBER WITH R.C.C. COVER SIZE 0.75 X 0.50	□
2	WATER INTAKE CHAMBER WITH R.C.C. COVER SIZE 0.80 X 0.80 (450 mm DIA R.C.C. PIPE)	□
3	STORM DRAIN LINE 450 MM DIA R.C.C. PIPE	—
4	STORM DRAIN LINE SHOWN IN (300 mm DIA R.C.C. PIPE)	—
5	SLOPE ARROW (900 MM, 450 MM, 300 MM RESPECTIVELY)	→
6	R.W.H.	RWH

OWNER :

M/S MAHALAXMI INFRACON THROUGH PARTNER

1) SHRI. ANISH BHAWIRAL CHHAJED

2) SHRI. RAHUL JAGDISH BONDRE

ARCHITECT/LICENCED ENGINEER :

Pawan R. Gupta
PLANNER & DESIGNER
S.E. Civil
Off.: Plot No. A-23, 24 Manav Seva Nagar,
Sanitary Hills, Nagpur
N.I.T.L.S. No.: 1969
N.M.C.L.S. No.: 380
Mob. No.: 9923432949

EMAIL ID - pawan_r.gupta@yahoo.co.in	MOBILE NO. 9923432949
DRG. NO. SUB-01	SCALE: NTS
DATE: 12/01/2021	DRAWN BY: G.KAWAS

S.E (METRO)
N.M.R.D.A.

E.E (M-2)
N.M.R.D.A.

Assistant Engineer (West)
Nagpur Metropolitan Region
Development Authority, Nagpur

A.E-II
N.M.R.D.A.