



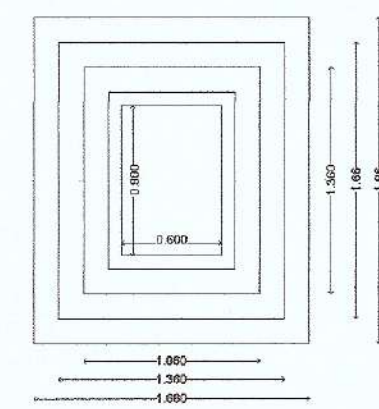


CLEAR I/C SIZE 0.60 X 0.90 M
FOR PIPE DIA OF 250 MM AND

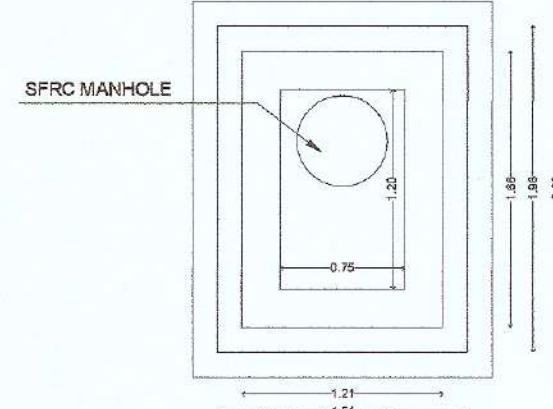


MANHOLE OF INTERNAL SIZE
0.75 X 1.20M FOR PIPE DIA OF
300 MM

C/S DETAILS OF SEWER LINE CHAMBERS FOR NAGPUR METROPOLITAN AREA

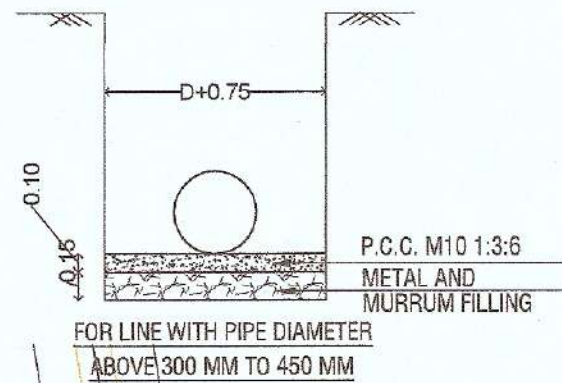

FOR LINE WITH PIPE DIAMETER
ABOVE 300 MM TO 450 MM

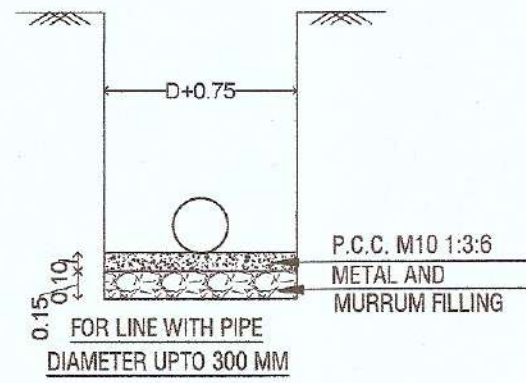

FOR LINE WITH PIPE
DIAMETER UPTO 300 MM



12.0 M. WIDE
APPROACH ROAD
FROM KH. NO. 119
& 131/1

LAYOUT PLAN EXISTING DEVELOPMENT DRAWING FOR SEWER LINE

SR

SR



Assistant Engineer (West)
Nagpur Metropolitan Region
Development Authority, Nagpur

SR

COMPLETION PLAN FOR SEWER LINE ON KH.
NO. 118/A/1, 118/A/2, 118/B/1, 118/B/2, P.H. NO. 72 MOUZA-
KOTHEWADA, TAH. - HINGNA DISTT. NAGPUR.
BELONGING TO,

M/S MAHALAXMI INFRACON THROUGH PARTNER
1) SHRI. ANISH BHAWIRAL CHHAJED
2) SHRI. RAHUL JAGDISH BONDRE

PROPOSED DEVELOPMENT DRAWING FOR SEWER LINES

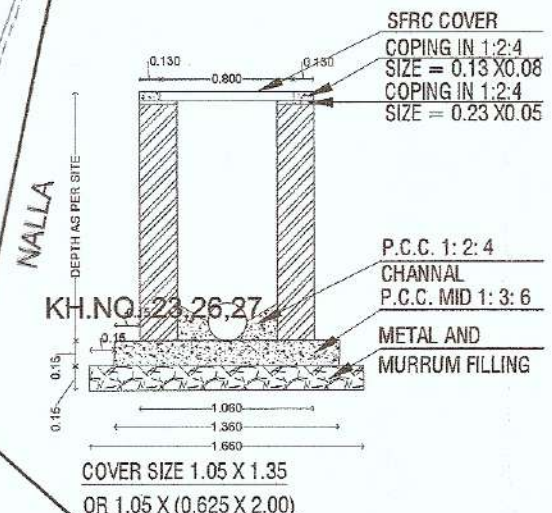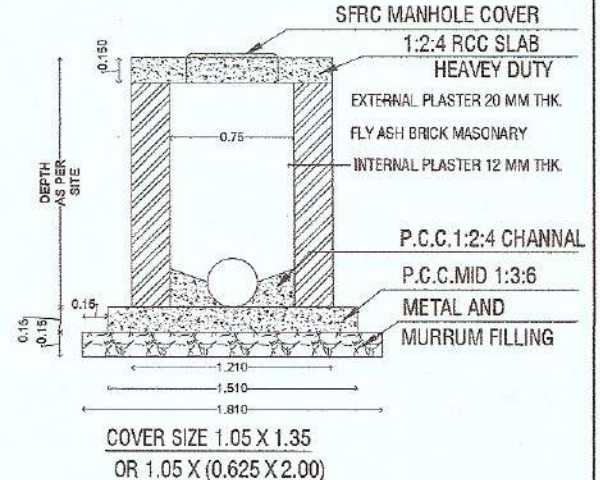

NOTE:
1) ALL DIMENSIONS ARE IN METER.
2) THE WIDTH OF EXCAVATION FOR PIPES SHALL BE D+0.75 M.
3) IF HARD SOIL LIKE MURUM IS AVAILABLE FOR LAYING THE PIPE
THEN PROVIDING METAL & MURUM FILLING TO BE AVOIDED.

S.NO.	NAME	SYMBOLS
1	0.6 X 0.90 M. CHAMBER	
2	0.750 X 1.200 M. CHAMBER	
3	R.C.C. NP2 PIPE 250 mm WITH SPIGOT & SOCKET JOINT	
4	R.C.C. NP2 PIPE 300 mm WITH SPIGOT & SOCKET JOINT	
5	SLOPE ARROW	
6	S.T.P.	

OWNER:

M/S MAHALAXMI INFRACON THROUGH PARTNER

1) SHRI. ANISH BHAWIRAL CHHAJED
2) SHRI. RAHUL JAGDISH BONDRE

ARCHITECT/LICENCED ENGINEER:

Pawan R. Gupta
PLANNER & DESIGNER
B.E. Civil
Off. Plot No. A-23/24 Manav Seva Nagar,
Sewary Hills, Nagpur
M.T.L.S. No.: 1989
M.M.C.L.S. No.: 380
Mob. No.: 9923432949
EMAIL ID - pawan_r_gupta@yahoo.co.in MOBILE NO 9923432949
DRAWN BY: SUB-01 SCALE: NTS DATE: 12/01/2021 DRAWN BY: G. KAWAS