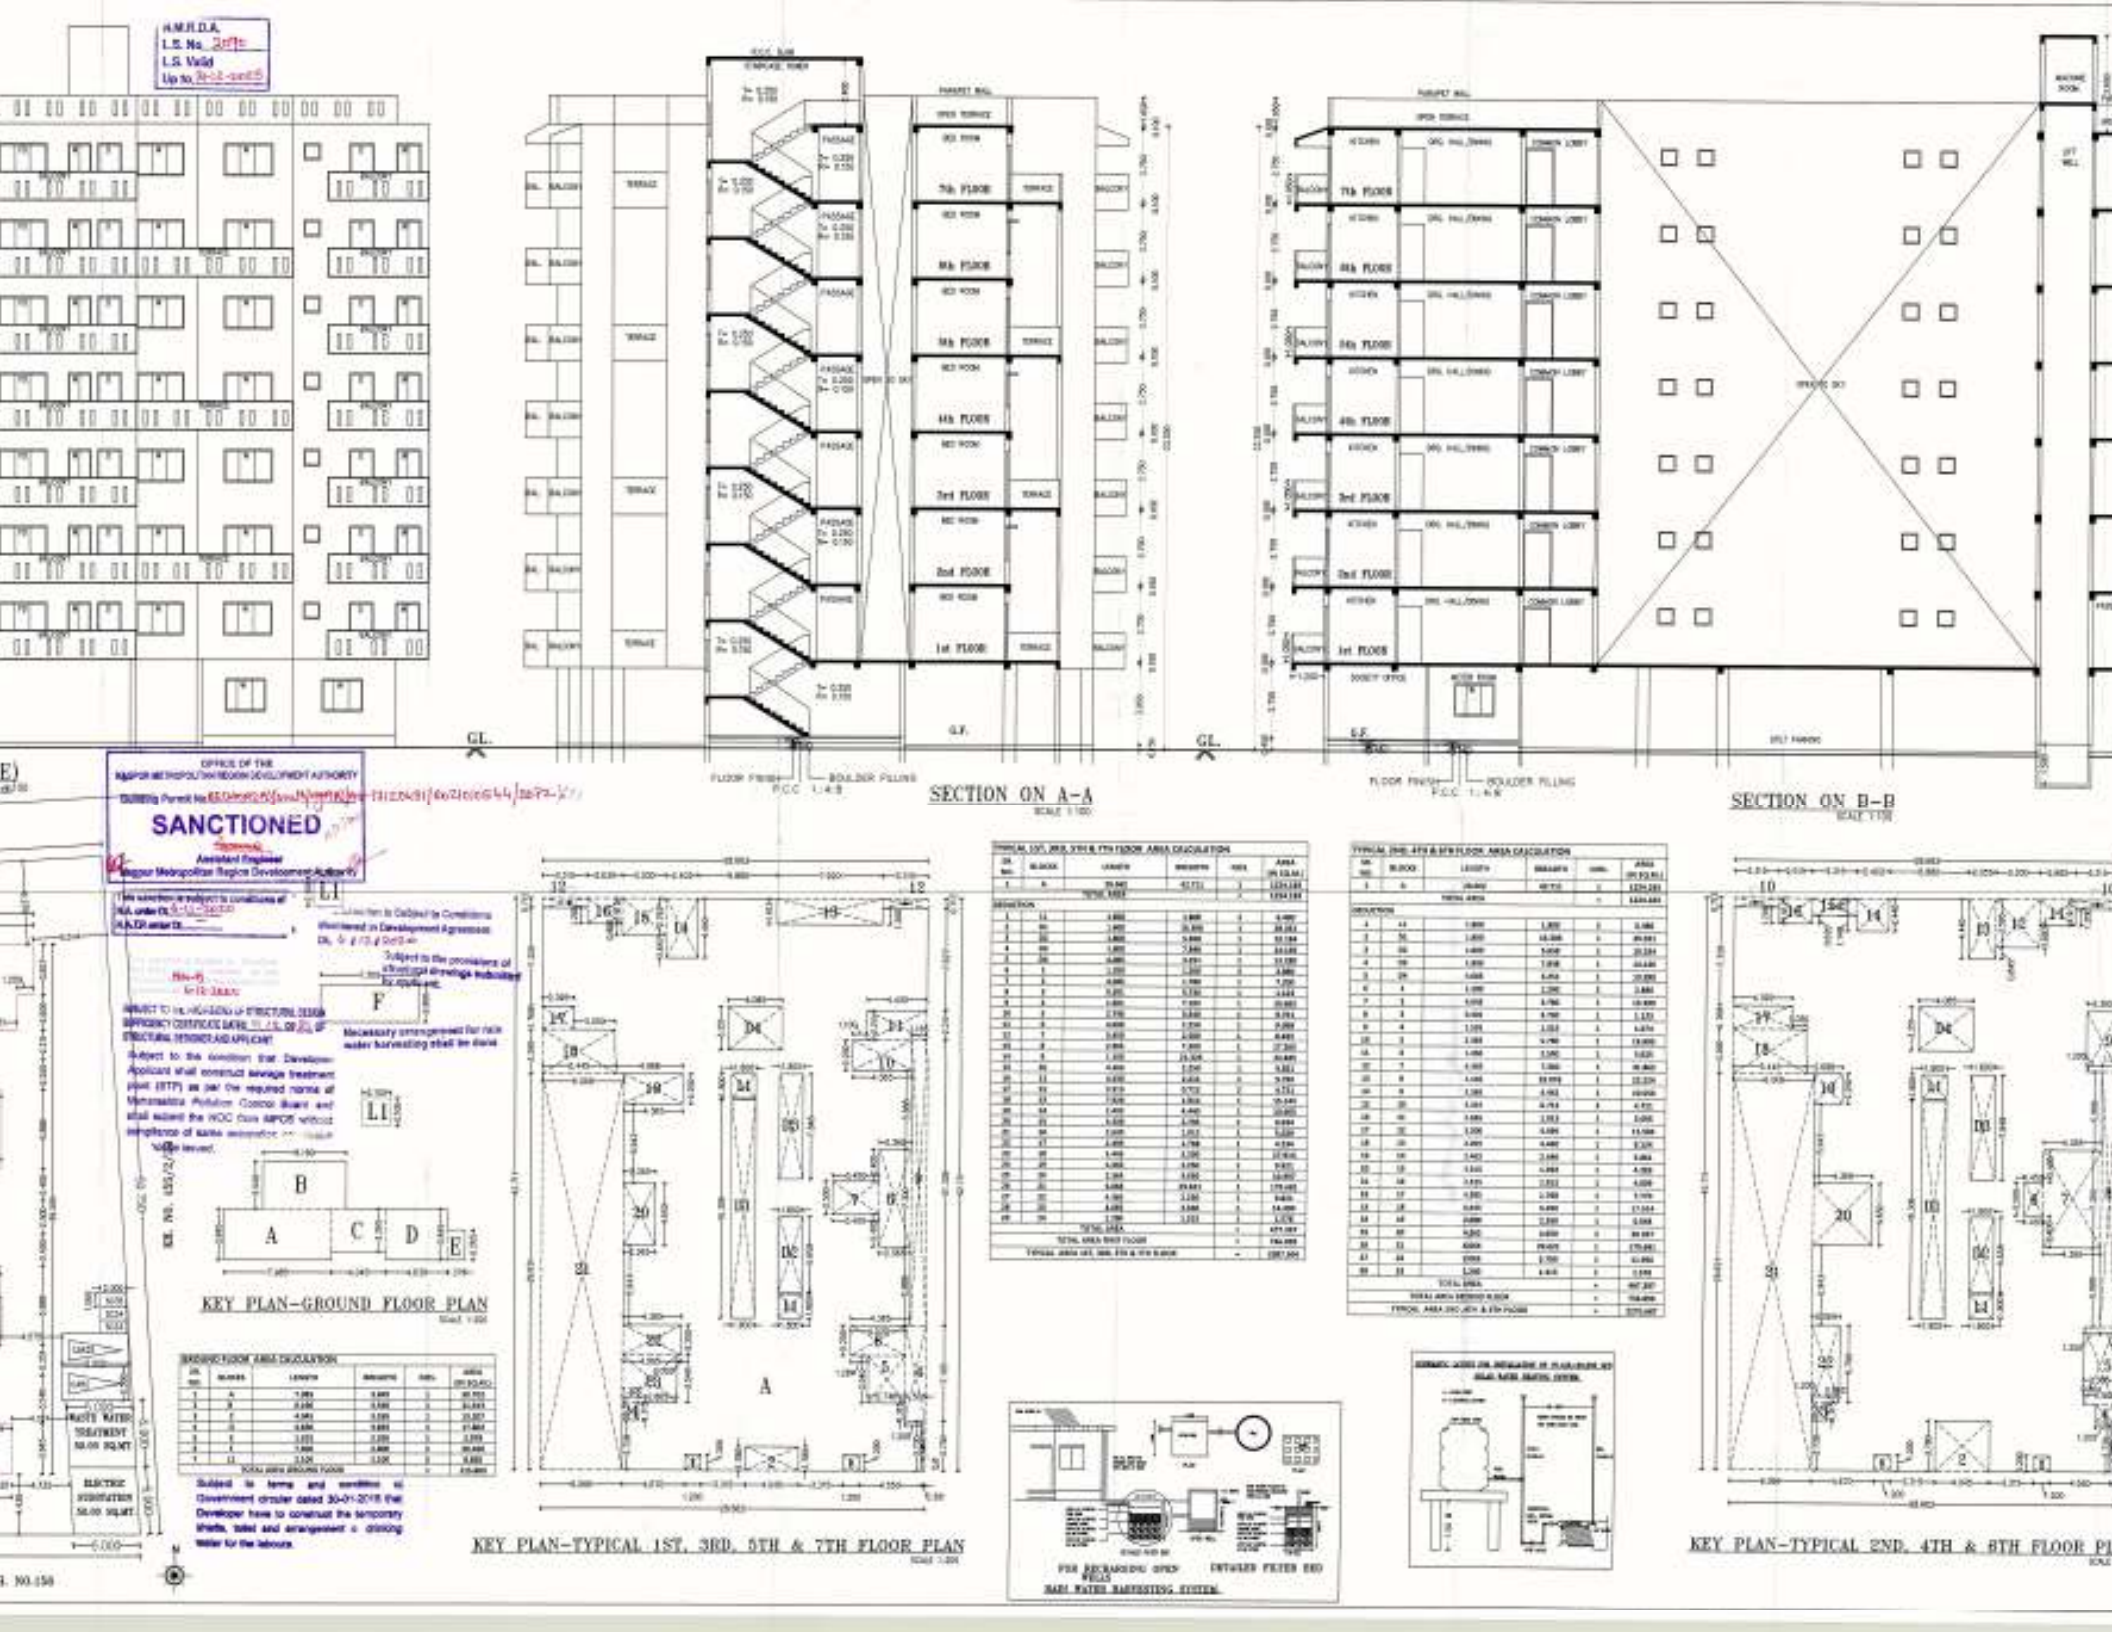
SANCTIONED
SECTION ON A-A
SECTION ON B-B
KEY PLAN-GROUND FLOOR PLAN
KEY PLAN-TYPICAL 1ST, 3RD, 5TH & 7TH FLOOR PLAN
KEY PLAN-TYPICAL 2ND, 4TH & 6TH FLOOR PL
GROUND FLOOR AREA CALCULATION
TYPICAL 1ST, 3RD, 5TH & 7TH FLOOR AREA CALCULATION
TYPICAL 2ND, 4TH & 6TH FLOOR AREA CALCULATION
RAIN WATER HARVESTING SYSTEM