



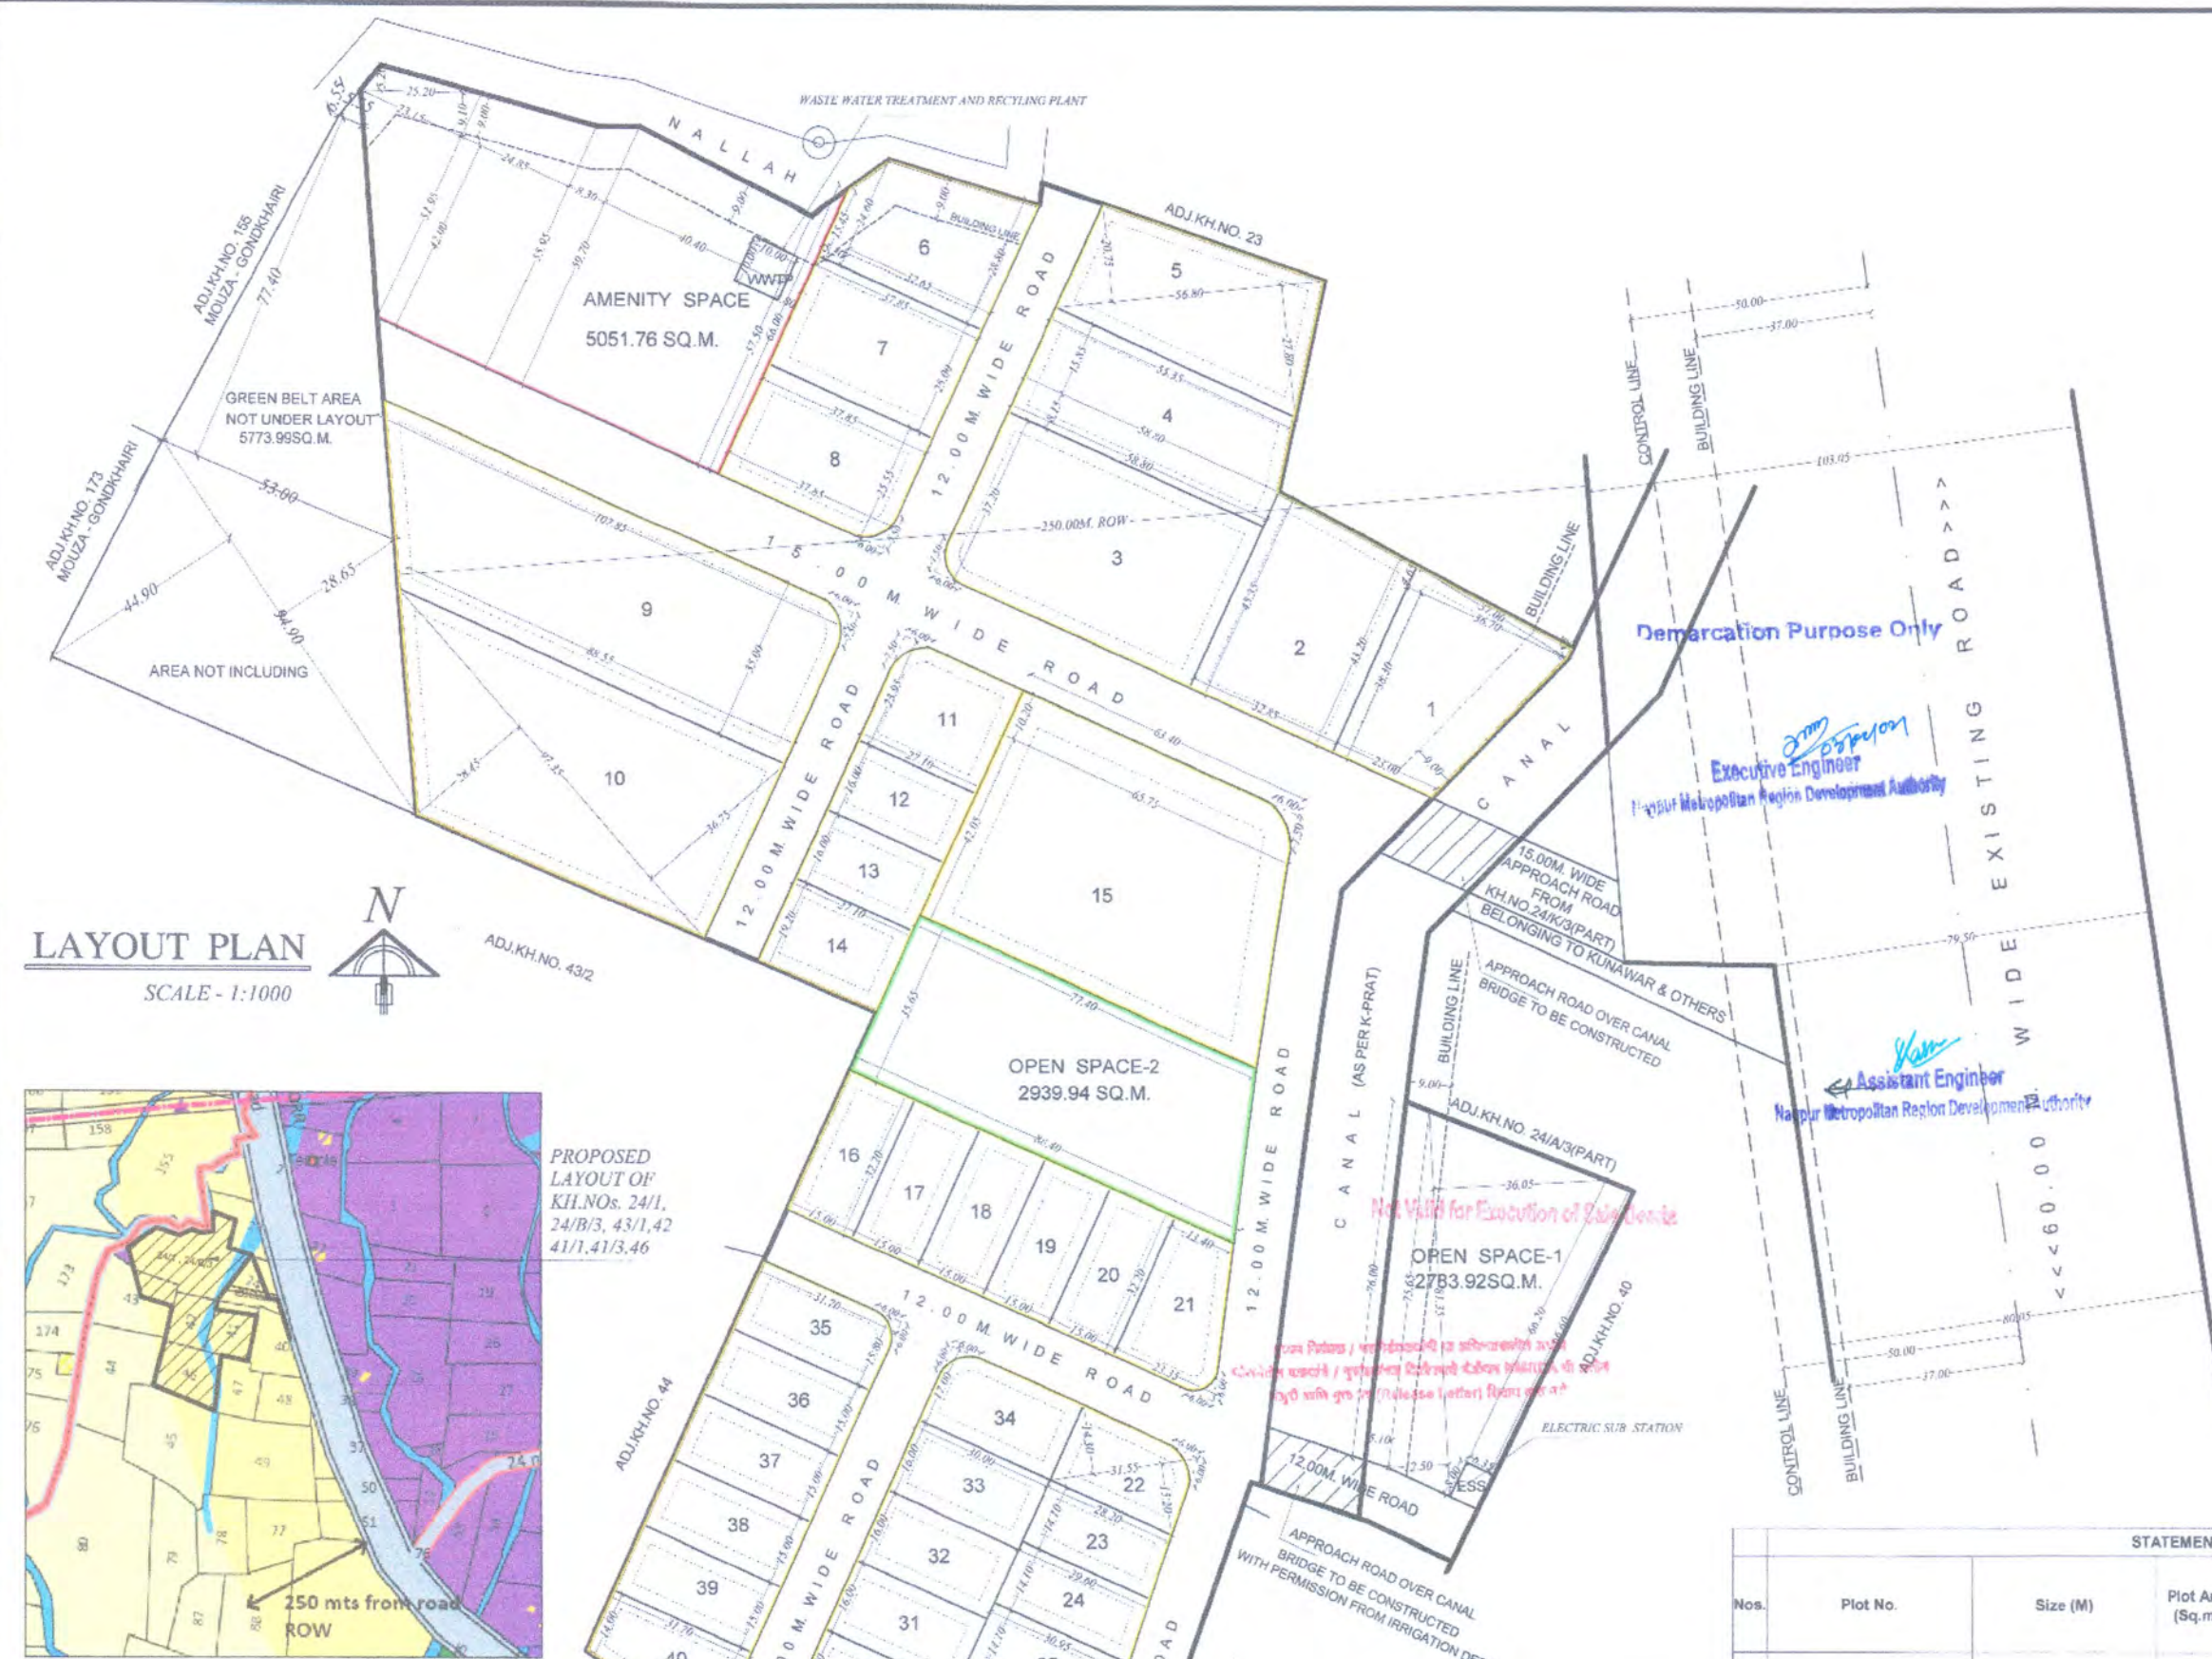


D.P. PLAN SHOWING PROPOSED SITE

SHEET NO. 81
SCALE - NTS

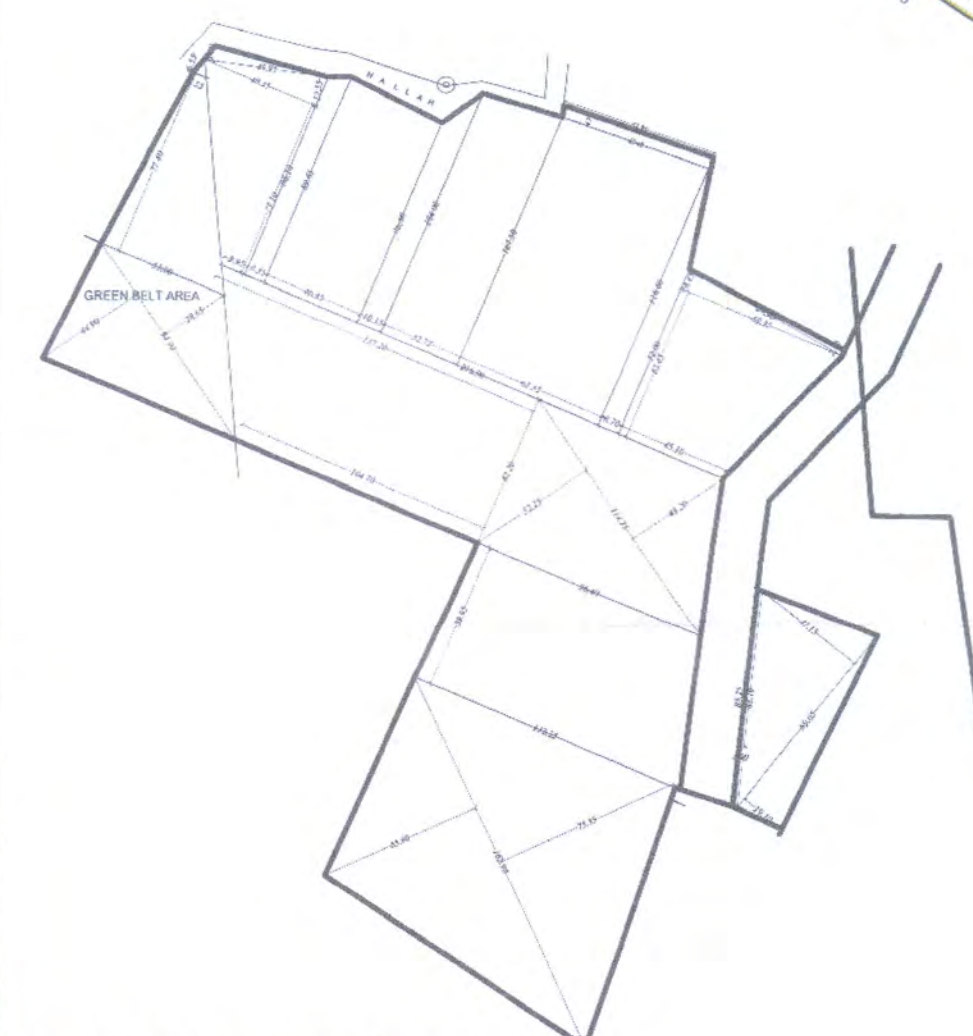

LAND AREA CALCULATION
SCALE - 1:2000

LAND AREA AS PER 7/12	
KH. NO.	AREA (H.)
24/ 1	1.96
24/B/3	0.98
41/ 1	0.38
41/ 3	0.13
42	0.43
43/ 1	1.13
46	1.28
TOTAL	6.29

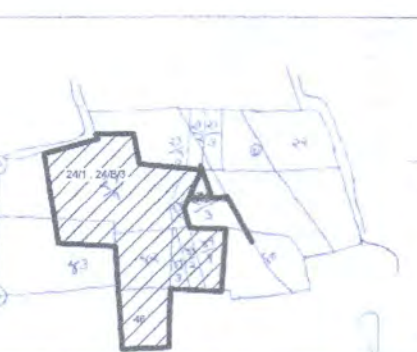

LOCATION PLAN
SCALE - NTS

Plot No.	Size (M)	Area (Sq.m.)	Deduct Tangent Area (sq.m.)	Net Area (Sq.m.)
1	OPEN SPACE -2 1/2(77.40+88.40)X35.65	2955.38		2939.94
	OPEN SPACE -1 1/2(78.00+75.65)X5.10+ 1/2(36.05+12.52)X1.35+ 1/2(66.20+66.80)X3.35	2783.92		2783.92
	TOTAL			5723.86
2	AMENITY SPACE (EXCLUDING WWTPL) REQUIRED AMENITY i) 57355.55-0.00 = 57126.01 57126.01 - 4000.00 = 53126.01 a) UPTO 4,000.00 - NIL b) (5000.00*5%)=300.00 i) 53126.01-6,000.00 = 47126.01 c) (47126.01 *10%) = 4712.60 (a+b+c) = (300.00+4712.60)=5012.60	5051.76		5051.76
3	PLOT FOR WASTE WATER TREATMENT AND RECYCLING PLANT	10.00 X 10.00	100.00	100.00
4	SPACE FOR ELECTRIC SUB- STATION	6.35 X 8.00	50.80	50.80
5	GREEN BELT AREA NOT UNDER LAYOUT	1/2(44.90+28.65) X94.90 1/2(53.00+5.55) X77.40 1/2X5.55X6.55	3489.94 2265.88 18.17	5773.99
	TOTAL			5773.99

STATEMENT OF PLOTS AND DISTRIBUTION OF FSI ON EACH PLOT												
Nos.	Plot No.	Size (M)	Plot Area (Sq.m.)	Rounding area of Road (sq.m.)	Remaining plot Area (Sq.m.)	Built up area on Prorata basis (Sq. M.)	No of Plots	Total Plot Area (Sq.M.)	Front Road width (M.)	Basic FSI	Permissible built up area on Basic FSI (Sq. m.)	Total Built up area on Prorata basis (Sq. M.)
	A	B	C	D	E=(C-D)	F=(E*1.487)	G	H=E*G	I	J	K=F*J	L=F*G
1	1	1/2(4.65+2.45)X7.00+ 1/2(23.00+36.70)X38.30	1274.60		1274.60	1895.33	1	1274.60	15.00	1.10	2084.86	1895.33
2	2	1/2(45.35+43.20)X2.85	1454.43		1454.43	2182.74	1	1454.43	15.00	1.10	2379.01	2182.74
3	3	37.20X58.80	2187.36	9.61	2177.75	3238.31	1	2177.75	15.00	1.10	3552.15	3238.31
4	4	1/2(55.35+58.80)X15.85+ 58.80X8.15	1383.85		1383.85	2057.78	1	1383.85	12.00	1.10	2263.56	2057.78
5	5	1/2X(20.75+27.80)X56.80	1378.82		1378.82	2050.31	1	1378.82	12.00	1.10	2255.34	2050.31
6	6	1/2X(15.45+24.60)X5.20+ 1/2(24.60+28.80)X32.65	975.88		975.88	1451.13	1	975.88	12.00	1.10	1596.25	1451.13
7	7	25.00 X 37.85	948.25		946.25	1407.07	1	946.25	12.00	1.10	1547.78	1407.07
8	8	25.55 X 37.85	967.07	9.61	957.46	1423.74	1	957.46	15.00	1.10	1566.11	1423.74
9	9	1/2X(107.85+88.55)X3.00	3437.00	9.61	3427.39	5096.53	1	3427.39	15.00	1.10	5606.18	5096.53
10	10	1/2X(28.45+36.75)X97.35	3173.61		3173.61	4719.16	1	3173.61	15.00	1.10	5191.07	4719.16
11	11	23.95 X 27.10	649.05	9.61	639.44	950.84	1	639.44	15.00	1.10	1045.92	950.84
12	12,13	16.00 X 27.10	433.60		433.60	644.76	2	867.20	12.00	1.10	709.24	1289.53
13	14	19.20X 27.10	520.32		520.32	773.72	1	520.32	12.00	1.10	851.09	773.72
14	15	1/2(83.40+85.75)X10.20+ 1/2(65.75+77.40)X42.05	3658.39	9.61	3658.38	5440.61	1	3658.38	12.00	1.10	5984.67	5440.61
15	16 TO 20	15.00 X 32.20	483.00		483.00	718.22	5	2415.00	12.00	1.10	790.04	3591.11
16	21	1/2(13.40+23.35)X32.20	591.67	7.72	583.95	868.33	1	583.95	12.00	1.10	955.17	868.33
17	22	1/2(14.30+15.20)X31.55	465.36	7.72	457.64	680.51	1	457.64	12.00	1.10	748.56	680.51
18	23	1/2(28.20+29.60)X14.10	407.49		407.49	605.94	1	407.49	12.00	1.10	666.63	605.94
19	24	1/2(29.60+30.85)X14.10	426.87		426.87	634.76	1	426.87	12.00	1.10	698.23	634.76
20	25	1/2(30.95+32.30)X14.10	445.91		445.91	663.07	1	445.91	12.00	1.10	729.37	663.07
21	26	1/2(32.30+33.65)X14.10	464.94		464.94	691.37	1	464.94	12.00	1.10	760.50	691.37
22	27	1/2(33.65+35.00)X14.10	483.98		483.98	719.68	1	483.98	12.00	1.10	791.66	719.68
23	28	1/2(13.00+19.20)X37.70	606.97		606.97	902.56	1	606.97	12.00	1.10	892.82	902.56
24	29	1/2(15.80+20.55)X30.00	545.25		545.25	810.79	1	545.25	12.00	1.10	891.87	810.79
25	30 TO 33	16.00 X 30.00	480.00		480.00	713.76	4	1920.00	12.00	1.10	785.14	2855.04
26	34	17.00 X 30.00	510.00	7.72	502.28	746.88	1	502.28	12.00	1.10	821.58	746.88
27	35	15.80 X 31.70	500.86	7.72	493.14	733.30	1	493.14	12.00	1.10	806.63	733.30
28	36 TO 39	15.00 X 31.70	475.50		475.50	707.07	4	1902.00	12.00	1.10	777.78	2828.27
29	40	1/2(14.00+19.05)X31.70	523.84		523.84	778.95	1	523.84	12.00	1.10	856.65	778.95
							40	35015.04				52067.36

NOTE: -

- x AREA UNDER LAYOUT SHOWN THUS
- x AREA UNDER OPEN SPACE SHOWN THUS
- x AREA UNDER AMENITY SPACE SHOWN THUS
- x RESIDENTIAL PLOTS SHOWN THUS
- x APPROACH ROAD SHOWN THUS

PROPOSED RESIDENTIAL LAYOUT PLAN) ON
KH.NOS.-24/1,24/B/3,41/1,41/3, 42,43/1,46,
P.H. NO. - 6,MOUZA - PENDHRI(RITHI), TAH.-HINGNA,
DIST. - NAGPUR
BELONGING TO -

- 1)SHRI.VYANKATESH T.KUNAWAR
- 2)SHRI.GAJANAN ANANDRAO KOTAWAR
- 3)SHRI.SHASHIKANT VISHWANATH CHINTAWAR
- 4)SHRI.SANDIP VASANTRAO POSHATTIWAR
- 5)SHRI.SACHIN VASANTRAO POSHATTIWAR
- 6)SHRI.JITENDRA LAXMIKANT MAMIDWAR
- 7)MRS.MINAL SANDIP MUKKAWAR

PROFORMA - I AREA STATEMENT			
1	AREA OF LAND OF KH.NOS. - 24/1, 24/B/3, 41/1, 41/3, 42,43/1,46 (Minimum area of a,b,c, to be considered)	62900.00	SQ.M.
	a) AS PER OWNERSHIP DOCUMENT (7/12) (1.96+0.98+0.38+0.13+0.43+1.13+1.28)	62900.00	SQ.M. (6.29H)
	b) AS PER MEASUREMENT SHEET	62900.00	SQ.M.
	c) AS PER SITE	62900.00	SQ.M.
2	DEDUCTIONS FOR		SQ.M.
	a)AREA OUTSIDE 250.00M ROW(GREEN BELT AREA NOT UNDER LAYOUT)	5773.99	SQ.M.
	b) AREA UNDER ADJUSTMENT	0.00	SQ.M.
	c) ANY D.P. RESERVATION AREA	0.00	SQ.M.
	d) NATURAL WATER COURSE AREA	0.00	SQ.M.
	TOTAL (a+b+c)	5773.99	SQ.M.
3	GROSS AREA OF PLOT (1 - 2)	57126.01	SQ.M. 100%
4	RECREATIONAL OPEN SPACE		
	a) REQUIRED	5712.60	SQ.M.
	b) PROPOSED	5723.86	SQ.M. 10.02%
5	AMENITY SPACE		
	a) REQUIRED		
	0 TO 0.40 H. = NIL		
	0.40 TO 1.00 H. (5%) = 300.00 SQ.M.		
	1.00H TO 5.7126 (10%) = 4712.60 SQ.M.		
	TOTAL REQUIRED = 300.00 + 4702.60 = 5012.60 SQ.M.		
	b) PROPOSED	5051.76	SQ.M. 8.84%
6	SERVICE ROAD & HIGHWAY WIDENING	0.00	SQ.M.
7	SPACE FOR WASTE WATER TREATMENT AND RECYCLING PLANT	100.00	SQ.M. 0.18%
8	SPACE FOR ELECTRIC SUB-STATION	50.80	SQ.M. 0.09%
9	INTERNAL ROAD AREA	11184.555	SQ.M. 19.58%
10	AREA UNDER LAYOUT PLOTS	35015.04	SQ.M. 61.29%
11	NET AREA OF PLOTS FOR F.S.I. CALCULATIONS (3-5b)	52074.25	SQ.M.
	PERMISSIBLE PRO-RATA FSI FACTOR FOR LAYOUT PLOTS (11 12/10) (as per clause no. 24.9 (i) of DCPR, NMRDA)	1.487	SQ.M.

CERTIFICATE OF AREA:
I hereby certify that the plot under reference was surveyed by me on _____ and the dimensions of sides etc. of plots stated on plan are as measured on site and the area so worked out tallies with the area stated in documents of ownership / T.P. Scheme records / Land records Department / City Survey records.

OWNER'S SIGN : ARCHITECT'S SIGN :

- 1)SHRI.VYANKATESH T.KUNAWAR
- 2)SHRI.GAJANAN ANANDRAO KOTAWAR
- 3)SHRI.SHASHIKANT VISHWANATH CHINTAWAR
- 4)SHRI.SANDEEP VASANTRAO POSHATTIWAR
- 5)SHRI.SACHIN VASANTRAO POSHATTIWAR
- 6)SHRI.JITENDRA LAXMIKANT MAMIDWAR
- 7)MRS.MINAL S. MUKKAWAR

UMESH M. LAMGE
B. ARCH.
ARCHITECT & INTERIOR DESIGNER
FOURTH FLOOR, DAYA CHAMBERS,
AJNI SQ., WARDHA ROAD, NAGPUR