


BUILT-UP AREA CALCULATION GROUND FLOOR RAI TOWER

BUILT UP AREA CALCULATION FOR GROUND FLOOR RAI TOWER

AREA NAME	LENGTH	WIDTH	Area(Sq.M)
BLOCK	43.803	10.230	374.114
BLOCK AREA TOTAL =374.114Sq.M			
Lift Well2	-	-	5.540
TOTAL Deduction =5.540Sq.M			
Net BuiltUp Area =368.574 Sq.M			

GROUND FLOOR PLAN
SCALE:- 1:100

GROUND FLOOR

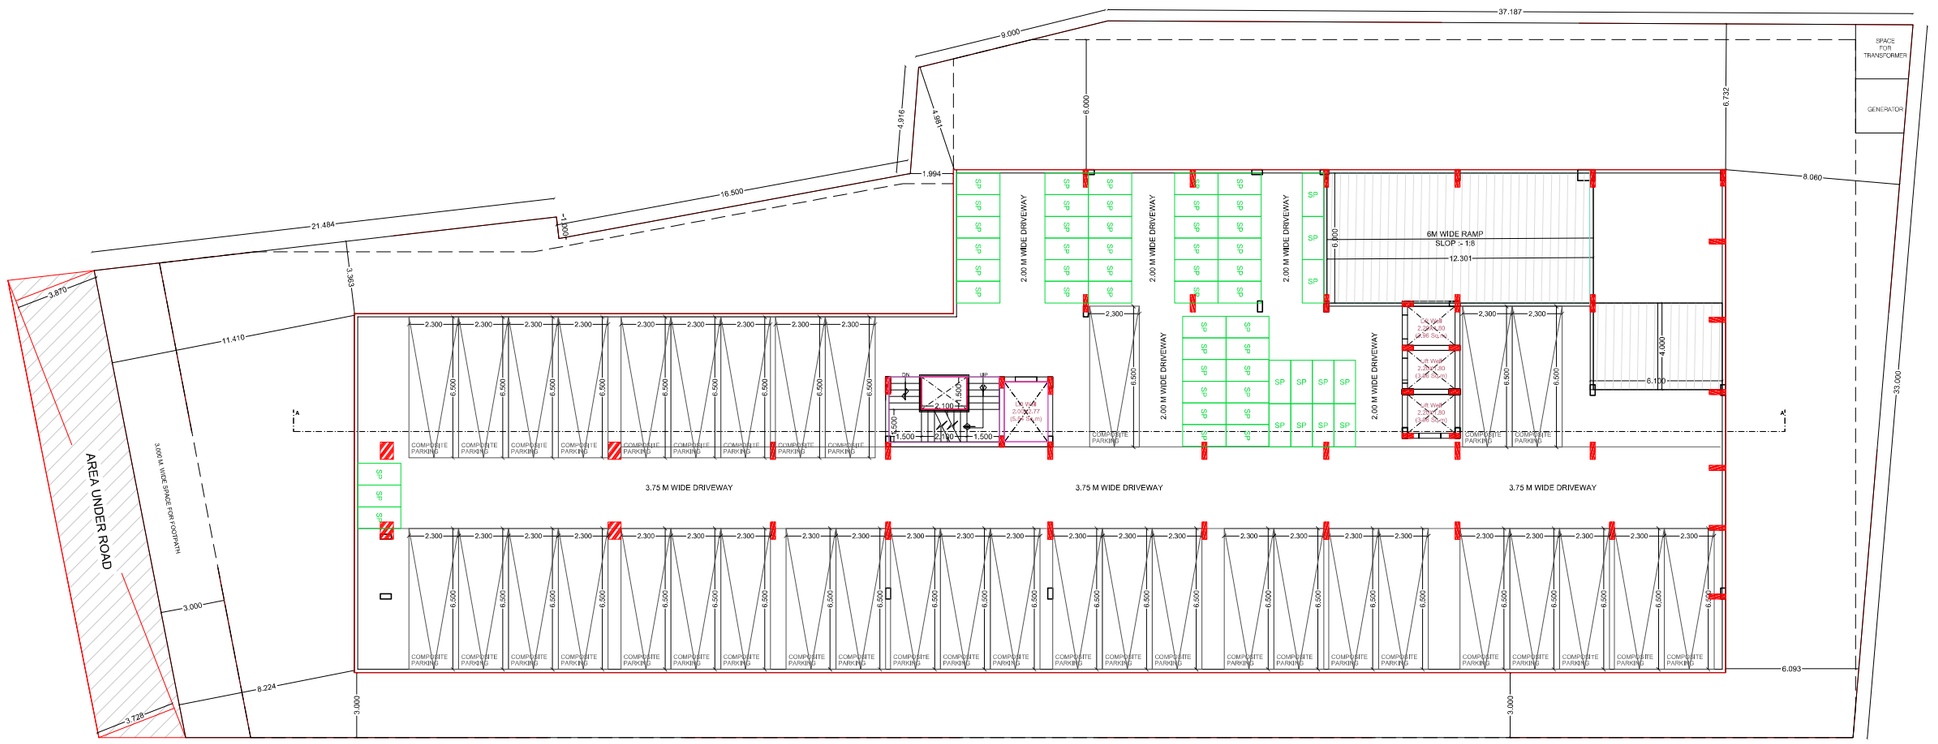

BASEMENT FLOOR PLAN
SCALE:- 1:100

BASEMENT FLOOR

Project Details
Proposal code -NMO-23-ENTRY-11840
Zone Type - Commercial Zone
Location - Congested
Name of service - Revised Building Permission
Sub service -
Cts No./Survey No. - 29/1870
Tahsil :- Mauza Sitabuldi
Mouza : 6,137/29-/???????? ????? ?????