
Carpet Area Table							
Building Name	Floor Name	Carpet name	Tenement No	Carpet Area	Enclosed Balcony Area	Normal Balcony Area	Mezzanine Area	Total Carpet Area
RAJ TOWER	GROUND FLOOR	SHOP02	1	25,410	0,000	0,000	0,000	25,410
RAJ TOWER	GROUND FLOOR	SHOP03	1	25,410	0,000	0,000	0,000	25,410
RAJ TOWER	GROUND FLOOR	SHOP04	1	41,970	0,000	0,000	0,000	41,970
RAJ TOWER	GROUND FLOOR	SHOP05	1	17,680	0,000	0,000	0,000	17,680
RAJ TOWER	GROUND FLOOR	SHOP06	1	17,680	0,000	0,000	0,000	17,680
RAJ TOWER	GROUND FLOOR	SHOP07	1	25,100	0,000	0,000	0,000	25,100
RAJ TOWER	GROUND FLOOR	SHOP08	1	23,780	0,000	0,000	0,000	23,780
RAJ TOWER	GROUND FLOOR	SHOP09	1	23,780	0,000	0,000	0,000	23,780
RAJ TOWER	GROUND FLOOR	SHOP10	1	23,780	0,000	0,000	0,000	23,780
RAJ TOWER	GROUND FLOOR	SHOP11	1	21,070	0,000	0,000	0,000	21,070
RAJ TOWER	GROUND FLOOR	SHOP12	1	21,070	0,000	0,000	0,000	21,070
RAJ TOWER	GROUND FLOOR	SHOP13	1	21,260	0,000	0,000	0,000	21,260
RAJ TOWER	GROUND FLOOR	SHOP14	1	20,660	0,000	0,000	0,000	20,660
RAJ TOWER	GROUND FLOOR	SHOP15	1	22,930	0,000	0,000	0,000	22,930
RAJ TOWER	GROUND FLOOR	SHOP16	1	23,290	0,000	0,000	0,000	23,290
RAJ TOWER	GROUND FLOOR	SHOP17	1	24,140	0,000	0,000	0,000	24,140
RAJ TOWER	GROUND FLOOR	SHOP18	1	24,140	0,000	0,000	0,000	24,140
RAJ TOWER	GROUND FLOOR	SHOP19	1	14,880	0,000	0,000	0,000	14,880
RAJ TOWER	GROUND FLOOR	SHOP 1A	1	51,433	0,000	0,000	0,000	51,433
RAJ TOWER	GROUND FLOOR	SHOP 1B	1	51,433	0,000	0,000	0,000	51,433
RAJ TOWER	FIRST FLOOR	SHOP102	1	24,750	0,000	0,000	0,000	24,750
RAJ TOWER	FIRST FLOOR	SHOP103	1	24,750	0,000	0,000	0,000	24,750
RAJ TOWER	FIRST FLOOR	SHOP104	1	24,750	0,000	0,000	0,000	24,750
RAJ TOWER	FIRST FLOOR	SHOP105	1	16,960	0,000	0,000	0,000	16,960
RAJ TOWER	FIRST FLOOR	SHOP106	1	16,960	0,000	0,000	0,000	16,960
RAJ TOWER	FIRST FLOOR	SHOP107	1	25,510	0,000	0,000	0,000	25,510
RAJ TOWER	FIRST FLOOR	SHOP108	1	23,190	0,000	0,000	0,000	23,190
RAJ TOWER	FIRST FLOOR	SHOP109	1	23,190	0,000	0,000	0,000	23,190
RAJ TOWER	FIRST FLOOR	SHOP110	1	23,190	0,000	0,000	0,000	23,190
RAJ TOWER	FIRST FLOOR	SHOP111	1	21,370	0,000	0,000	0,000	21,370
RAJ TOWER	FIRST FLOOR	SHOP112	1	21,370	0,000	0,000	0,000	21,370
RAJ TOWER	FIRST FLOOR	SHOP113	1	20,520	0,000	0,000	0,000	20,520
RAJ TOWER	FIRST FLOOR	SHOP114	1	20,300	0,000	0,000	0,000	20,300
RAJ TOWER	FIRST FLOOR	SHOP115	1	22,070	0,000	0,000	0,000	22,070
RAJ TOWER	FIRST FLOOR	SHOP116	1	22,470	0,000	0,000	0,000	22,470
RAJ TOWER	FIRST FLOOR	SHOP117	1	23,240	0,000	0,000	0,000	23,240
RAJ TOWER	FIRST FLOOR	SHOP118	1	23,240	0,000	0,000	0,000	23,240
RAJ TOWER	FIRST FLOOR	SHOP119	1	13,740	0,000	0,000	0,000	13,740


RAJ TOWER	FIRST FLOOR	SHOP120	1	8,750	0,000	0,000	0,000	8,750
RAJ TOWER	FIRST FLOOR	SHOP121	1	19,290	0,000	0,000	0,000	19,290
RAJ TOWER	FIRST FLOOR	SHOP122	1	20,370	0,000	0,000	0,000	20,370
RAJ TOWER	FIRST FLOOR	SHOP 101A	1	25,745	0,000	0,000	0,000	25,745
RAJ TOWER	FIRST FLOOR	SHOP 101B	1	25,745	0,000	0,000	0,000	25,745
RAJ TOWER	FIRST FLOOR	SHOP 101C	1	24,750	0,000	0,000	0,000	24,750
RAJ TOWER	SECOND THIRD FOURTH FIFTH SIXTH SEVENTH FLOOR	SHOP01	6	23,410	0,000	0,000	0,000	23,410
RAJ TOWER	SECOND THIRD FOURTH FIFTH SIXTH SEVENTH FLOOR	SHOP02	6	22,990	0,000	0,000	0,000	22,990
RAJ TOWER	SECOND THIRD FOURTH FIFTH SIXTH SEVENTH FLOOR	SHOP03	6	23,410	0,000	0,000	0,000	23,410
RAJ TOWER	SECOND THIRD FOURTH FIFTH SIXTH SEVENTH FLOOR	SHOP04	6	14,030	0,000	0,000	0,000	14,030
RAJ TOWER	SECOND THIRD FOURTH FIFTH SIXTH SEVENTH FLOOR	SHOP05	6	14,030	0,000	0,000	0,000	14,030
RAJ TOWER	SECOND THIRD FOURTH FIFTH SIXTH SEVENTH FLOOR	SHOP06	6	14,030	0,000	0,000	0,000	14,030
RAJ TOWER	SECOND THIRD FOURTH FIFTH SIXTH SEVENTH FLOOR	SHOP07	6	14,030	0,000	0,000	0,000	14,030
RAJ TOWER	SECOND THIRD FOURTH FIFTH SIXTH SEVENTH FLOOR	SHOP08	6	24,980	0,000	0,000	0,000	24,980
RAJ TOWER	SECOND THIRD FOURTH FIFTH SIXTH SEVENTH FLOOR	SHOP09	6	24,980	0,000	0,000	0,000	24,980
RAJ TOWER	SECOND THIRD FOURTH FIFTH SIXTH SEVENTH FLOOR	SHOP10	6	14,030	0,000	0,000	0,000	14,030
RAJ TOWER	SECOND THIRD FOURTH FIFTH SIXTH SEVENTH FLOOR	SHOP11	6	13,480	0,000	0,000	0,000	13,480

RAJ TOWER	SECOND THIRD FOURTH FIFTH SIXTH SEVENTH FLOOR	SHOP12	6	13,480	0,000	0,000	0,000	13,480
RAJ TOWER	SECOND THIRD FOURTH FIFTH SIXTH SEVENTH FLOOR	SHOP13	5	13,480	0,000	0,000	0,000	13,480
RAJ TOWER	SECOND THIRD FOURTH FIFTH SIXTH SEVENTH FLOOR	SHOP14	6	27,980	0,000	0,000	0,000	27,980
RAJ TOWER	SECOND THIRD FOURTH FIFTH SIXTH SEVENTH FLOOR	SHOP15	6	27,980	0,000	0,000	0,000	27,980
RAJ TOWER	SECOND THIRD FOURTH FIFTH SIXTH SEVENTH FLOOR	SHOP16	6	17,660	0,000	0,000	0,000	17,660
RAJ TOWER	SECOND THIRD FOURTH FIFTH SIXTH SEVENTH FLOOR	SHOP17	6	15,920	0,000	0,000	0,000	15,920
RAJ TOWER	SECOND THIRD FOURTH FIFTH SIXTH SEVENTH FLOOR	SHOP18	6	19,690	0,000	0,000	0,000	19,690
RAJ TOWER	SECOND THIRD FOURTH FIFTH SIXTH SEVENTH FLOOR	SHOP19	6	18,820	0,000	0,000	0,000	18,820
RAJ TOWER	SECOND THIRD FOURTH FIFTH SIXTH SEVENTH FLOOR	SHOP20	6	20,520	0,000	0,000	0,000	20,520
RAJ TOWER	SECOND THIRD FOURTH FIFTH SIXTH SEVENTH FLOOR	SHOP21	6	20,540	0,000	0,000	0,000	20,540
RAJ TOWER	SECOND THIRD FOURTH FIFTH SIXTH SEVENTH FLOOR	SHOP22	6	31,350	0,000	0,000	0,000	31,350
RAJ TOWER	SECOND THIRD FOURTH FIFTH SIXTH SEVENTH FLOOR	SHOP23	6	31,350	0,000	0,000	0,000	31,350
RAJ TOWER	SECOND THIRD FOURTH FIFTH SIXTH SEVENTH FLOOR	SHOP24	6	23,990	0,000	0,000	0,000	23,990

RAJ TOWER	SECOND THIRD FOURTH FIFTH SIXTH SEVENTH FLOOR	SHOP25	6	12,480	0,000	0,000	0,000	12,480
RAJ TOWER	SECOND THIRD FOURTH FIFTH SIXTH SEVENTH FLOOR	SHOP26	6	16,890	0,000	0,000	0,000	16,890
RAJ TOWER	SECOND THIRD FOURTH FIFTH SIXTH SEVENTH FLOOR	SHOP27	6	30,510	0,000	0,000	0,000	30,510
RAJ TOWER	SECOND THIRD FOURTH FIFTH SIXTH SEVENTH FLOOR	SHOP28	6	19,990	0,000	0,000	0,000	19,990
RAJ TOWER	SECOND THIRD FOURTH FIFTH SIXTH SEVENTH FLOOR	SHOP29	6	16,950	0,000	0,000	0,000	16,950
RAJ TOWER	SECOND THIRD FOURTH FIFTH SIXTH SEVENTH FLOOR	SHOP30	6	15,650	0,000	0,000	0,000	15,650
RAJ TOWER	SECOND THIRD FOURTH FIFTH SIXTH SEVENTH FLOOR	SHOP31	6	17,440	0,000	0,000	0,000	17,440
RAJ TOWER	SECOND THIRD FOURTH FIFTH SIXTH SEVENTH FLOOR	SHOP32	6	16,690	0,000	0,000	0,000	16,690
RAJ TOWER	SECOND THIRD FOURTH FIFTH SIXTH SEVENTH FLOOR	SHOP33	6	16,690	0,000	0,000	0,000	16,690
RAJ TOWER	SECOND THIRD FOURTH FIFTH SIXTH SEVENTH FLOOR	SHOP34	6	16,690	0,000	0,000	0,000	16,690
RAJ TOWER	SECOND THIRD FOURTH FIFTH SIXTH SEVENTH FLOOR	SHOP35	6	16,690	0,000	0,000	0,000	16,690
RAJ TOWER	NINETH FLOOR	SHOP901	1	23,410	0,000	0,000	0,000	23,410
RAJ TOWER	NINETH FLOOR	SHOP902	1	22,990	0,000	0,000	0,000	22,990
RAJ TOWER	NINETH FLOOR	SHOP903	1	23,410	0,000	0,000	0,000	23,410
RAJ TOWER	EIGHTH FLOOR	SHOP801	1	23,410	0,000	0,000	0,000	23,410
RAJ TOWER	EIGHTH FLOOR	SHOP802	1	22,990	0,000	0,000	0,000	22,990
RAJ TOWER	EIGHTH FLOOR	SHOP803	1	23,410	0,000	0,000	0,000	23,410

RAJ TOWER	EIGHTH FLOOR	SHOP804	1	14,030	0,000	0,000	0,000	14,030
RAJ TOWER	EIGHTH FLOOR	SHOP805	1	14,030	0,000	0,000	0,000	14,030
RAJ TOWER	EIGHTH FLOOR	SHOP806	1	14,030	0,000	0,000	0,000	14,030
RAJ TOWER	EIGHTH FLOOR	SHOP807	1	14,030	0,000	0,000	0,000	14,030
RAJ TOWER	EIGHTH FLOOR	SHOP808	1	24,980	0,000	0,000	0,000	24,980
RAJ TOWER	EIGHTH FLOOR	SHOP809	1	24,980	0,000	0,000	0,000	24,980
RAJ TOWER	EIGHTH FLOOR	SHOP810	1	14,030	0,000	0,000	0,000	14,030
RAJ TOWER	EIGHTH FLOOR	SHOP811	1	13,480	0,000	0,000	0,000	13,480
RAJ TOWER	EIGHTH FLOOR	SHOP812	1	13,480	0,000	0,000	0,000	13,480
RAJ TOWER	EIGHTH FLOOR	SHOP813	1	13,480	0,000	0,000	0,000	13,480
RAJ TOWER	EIGHTH FLOOR	SHOP814	1	27,980	0,000	0,000	0,000	27,980
RAJ TOWER	EIGHTH FLOOR	SHOP815	1	27,980	0,000	0,000	0,000	27,980
RAJ TOWER	EIGHTH FLOOR	SHOP816	1	17,660	0,000	0,000	0,000	17,660
RAJ TOWER	EIGHTH FLOOR	SHOP817	1	15,920	0,000	0,000	0,000	15,920
RAJ TOWER	EIGHTH FLOOR	SHOP818	1	19,690	0,000	0,000	0,000	19,690
RAJ TOWER	EIGHTH FLOOR	SHOP819	1	18,820	0,000	0,000	0,000	18,820
RAJ TOWER	EIGHTH FLOOR	SHOP820	1	20,520	0,000	0,000	0,000	20,520
RAJ TOWER	EIGHTH FLOOR	SHOP821	1	20,540	0,000	0,000	0,000	20,540
RAJ TOWER	EIGHTH FLOOR	SHOP822	1	31,350	0,000	0,000	0,000	31,350
RAJ TOWER	EIGHTH FLOOR	SHOP823	1	31,350	0,000	0,000	0,000	31,350
RAJ TOWER	EIGHTH FLOOR	SHOP824	1	23,990	0,000	0,000	0,000	23,990
RAJ TOWER	EIGHTH FLOOR	SHOP825	1	12,480	0,000	0,000	0,000	12,480
RAJ TOWER	EIGHTH FLOOR	SHOP826	1	24,980	0,000	0,000	0,000	24,980
RAJ TOWER	EIGHTH FLOOR	SHOP827	1	24,980	0,000	0,000	0,000	24,980
RAJ TOWER	EIGHTH FLOOR	SHOP828	1	14,030	0,000	0,000	0,000	14,030
RAJ TOWER	EIGHTH FLOOR	SHOP829	1	13,480	0,000	0,000	0,000	13,480
RAJ TOWER	EIGHTH FLOOR	SHOP830	1	13,480	0,000	0,000	0,000	13,480
RAJ TOWER	EIGHTH FLOOR	SHOP831	1	27,980	0,000	0,000	0,000	27,980
RAJ TOWER	EIGHTH FLOOR	SHOP832	1	27,980	0,000	0,000	0,000	27,980
RAJ TOWER	EIGHTH FLOOR	SHOP833	1	17,660	0,000	0,000	0,000	17,660
RAJ TOWER	EIGHTH FLOOR	SHOP834	1	15,920	0,000	0,000	0,000	15,920
RAJ TOWER	EIGHTH FLOOR	SHOP835	1	19,690	0,000	0,000	0,000	19,690
RAJ TOWER	EIGHTH FLOOR	SHOP836	1	18,820	0,000	0,000	0,000	18,820
RAJ TOWER	EIGHTH FLOOR	SHOP837	1	20,520	0,000	0,000	0,000	20,520
RAJ TOWER	EIGHTH FLOOR	SHOP838	1	20,540	0,000	0,000	0,000	20,540
RAJ TOWER	EIGHTH FLOOR	SHOP839	1	31,350	0,000	0,000	0,000	31,350
RAJ TOWER	EIGHTH FLOOR	SHOP840	1	31,350	0,000	0,000	0,000	31,350
RAJ TOWER	EIGHTH FLOOR	SHOP841	1	23,990	0,000	0,000	0,000	23,990
RAJ TOWER	EIGHTH FLOOR	SHOP842	1	12,480	0,000	0,000	0,000	12,480
RAJ TOWER	EIGHTH FLOOR	SHOP843	1	16,890	0,000	0,000	0,000	16,890
RAJ TOWER	EIGHTH FLOOR	SHOP844	1	30,510	0,000	0,000	0,000	30,510
RAJ TOWER	EIGHTH FLOOR	SHOP845	1	19,990	0,000	0,000	0,000	19,990
RAJ TOWER	EIGHTH FLOOR	SHOP846	1	16,950	0,000	0,000	0,000	16,950
RAJ TOWER	EIGHTH FLOOR	SHOP847	1	15,650	0,000	0,000	0,000	15,650
RAJ TOWER	EIGHTH FLOOR	SHOP848	1	17,440	0,000	0,000	0,000	17,440
RAJ TOWER	EIGHTH FLOOR	SHOP849	1	16,690	0,000	0,000	0,000	16,690
RAJ TOWER	EIGHTH FLOOR	SHOP850	1	16,690	0,000	0,000	0,000	16,690
RAJ TOWER	EIGHTH FLOOR	SHOP851	1	16,690	0,000	0,000	0,000	16,690
RAJ TOWER	EIGHTH FLOOR	SHOP852	1	16,690	0,000	0,000	0,000	16,690
RAJ TOWER	EIGHTH FLOOR	SHOP853	1	16,680	0,000	0,000	0,000	16,680
RAJ TOWER	EIGHTH FLOOR	SHOP854	1	16,680	0,000	0,000	0,000	16,680
RAJ TOWER	EIGHTH FLOOR	SHOP855	1	16,680	0,000	0,000	0,000	16,680

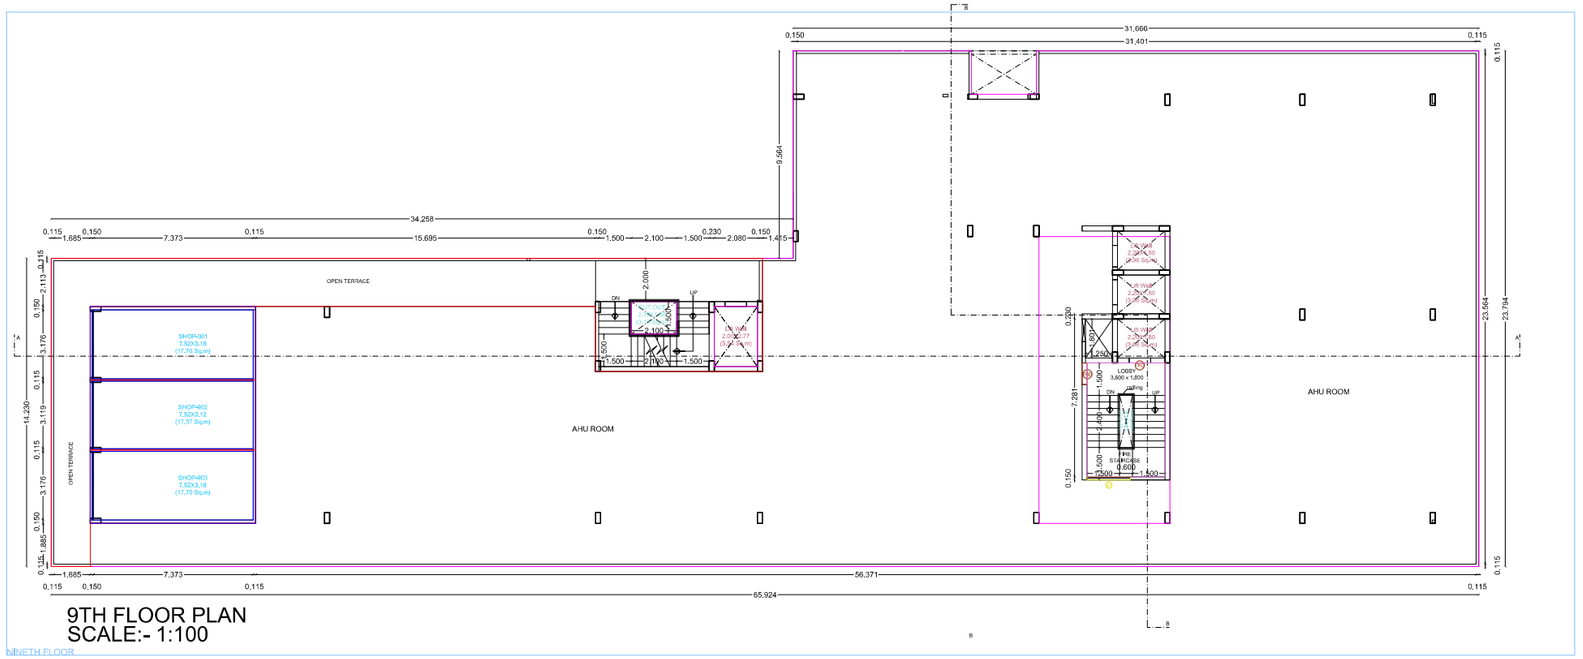

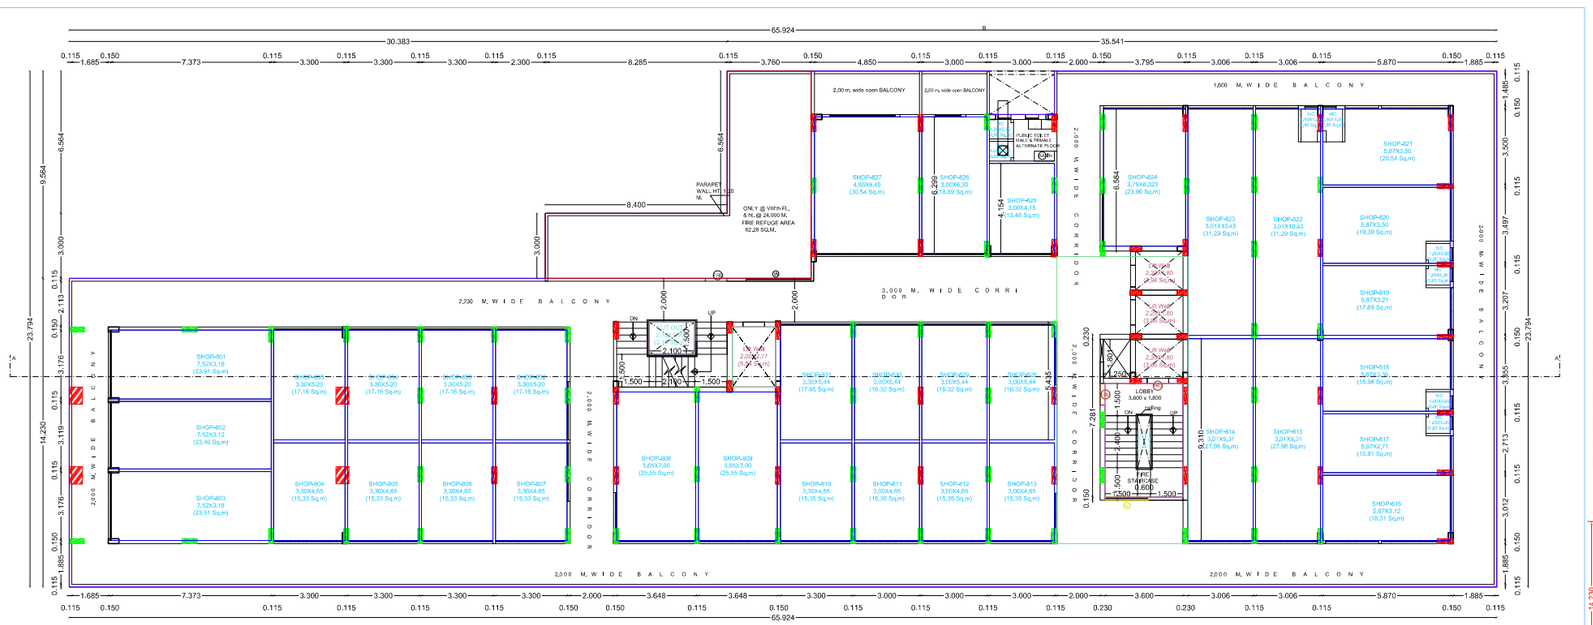


BUILT UP AREA CALCULATION FOR NINETH FLOOR RAJ TOWER


AREA NAME	LENGTH	WIDTH	Area(Sq.M)
BLOCK	10.001	7.638	76.387
		BLOCK AREA TOTAL =76.387Sq.M	
		TOTAL Deduction =0.000Sq.M	
		Net BuiltUp Area =76.387 Sq.M	

BUILT UP AREA CALCULATION FOR EIGHTH FLOOR RAJ TOWER

AREA NAME	LENGTH	WIDTH	Area(Sq.M)
BLOCK	66.124	23.794	1300.045
		BLOCK AREA TOTAL =1300.045Sq.M	
Refuge1	-	-	62.260
Duct3	-	-	80.173
Duct2	-	-	5.540
Duct1	-	-	3.150
		TOTAL Deduction =151.123Sq.M	
		Net BuiltUp Area =1148.922 Sq.M	

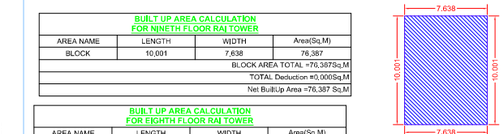

BUILT-UP AREA CALCULATION NINETH FLOOR RAJ TOWER

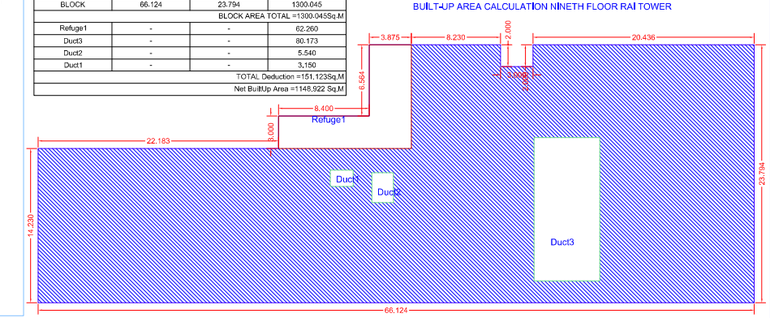

BUILT-UP AREA CALCULATION EIGHTH FLOOR RAJ TOWER

Signature Not Verified

Digitally signed by KIRAN ANAND RAUT
Date: 2024.02.01 15:37:11 IST
Location: Nagpur Municipal Corporation
Designation: Deputy Director Town Planner
Location: Nagpur Municipal Corporation
Project Code : NMC-24-ENTRY-1184
Application Number : RNM0023240296
Proposal Number : 1148001
Certificate Number : NMCRB/2024/APL/00313

LEGENDS

SR.NO.	PARTICULAR	SYMBOL
01	PIPE	
02	4WAY FIRE BRIGADE INLET	
03	HYDRANT VALVE	
04	HOSE BOX	
05	HOSE REEL	
06	BUTTERFLY VALVE	
07	MANUAL CALL POINT	
08	HOOTER	
09	PENDENT SPRINKLER	
10	WALL MOUNTED SPRINKLER	
11	SMOKE DETECTOR	
12	ABC EXTINGUISHER	
13	CO2 EXTINGUISHER	
14	HEAT DETECTOR	
15	FIRE TENDER	
16	FIRE JET FAN	

ALL DIMENSIONS ARE IN METERS UNLESS OTHERWISE NOTED.

PROJECT		FIRE PROTECTION & ALARM SYSTEM
CLIENT		RAJ UDYOG , NAGPUR.
CONTRACTOR		OYSTER INFRACON PVT. LTD.,
DRAWN	PD	FIRE PROTECTION & DETECTION SYSTEM
CHECKED	GR	FOR MERCANTILE BUILDING PROJECT AT
APPROVED	RT	MAUZA SITA BULDI, NAGPUR.
DATE	29/10/2024	SHEET NO : 01
DRAWING NO :		OIPL/NGP/01/00542 REV :00
LICENSES NO :		1) MFS - LARF -464 2) MFS - LARD - 434 3) MFS - LAP -96

FIRE FIGHTING SYSTEM CONSULTANT	STAMP & SIGNATURE
OYSTER INFRACON PVT. LTD.	

Name Of : Owner M S RAJ UDYOG LTD

Postal Address : PLOT NO. 136/A, CANAL ROAD, PATWARDHAN GROUNDS NAGPUR-440012

Phone No.- 9823056615

DESCRIPTION OF PROJECT :

Type of Proposal : Commercial
BUILDING ON CTS. NO./SURVEY NO.- 29/1870

SITE ADDRESS :
HOUSE NO. 59 AND 59A, CITY SURVEY NO. 1872, 1870/1, KH. NO. 108 & 102/2, 12/12, MOUZA-SITABULDI, KAMPTEE ROAD, TAH. AND DIST.- NAGPUR.

Name Of Architect Spanh SHYAMKUMAR Kalra

LOGO	ADDRESS OF OFFICE
(Applied as applicable)	OFFICE :- Near Aazad Garden, Raghuvanshi Complex Opp Kapasan, NAGPUR

OWNERS SIGN- TECHNICAL PERSON SIGN

SCALE :- 1:100	Date: 01/11/24
JOB NO :- NMO-23-ENTRY-1184	CHECK BY :-

SUBMISSION DRAWING