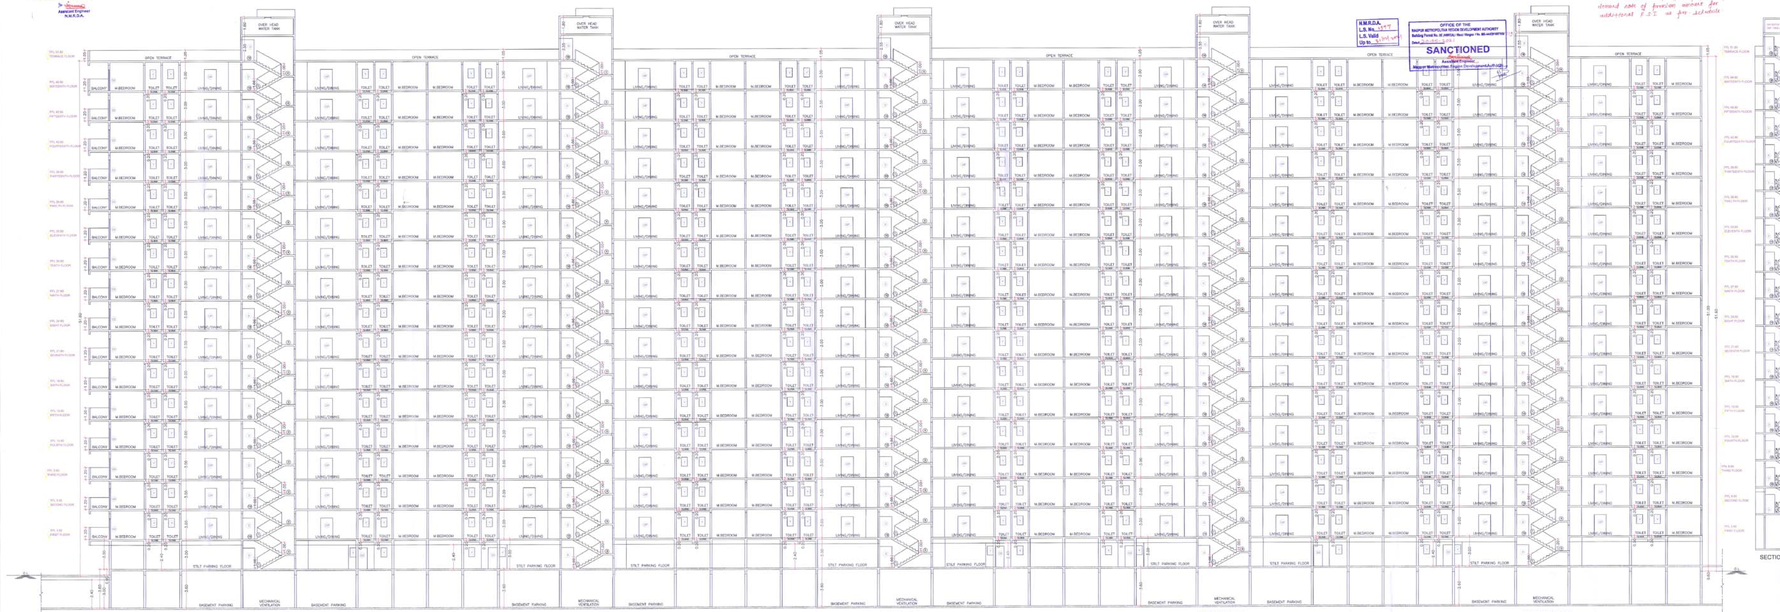

STAMP OF APPROVAL 9/11

BUILDING NO 4

PROJECT NAME

SHIV–KAILASA

PROJECT ADDRESS

EXISTING CUM PROPOSED MULTI FAMILY RESIDENTIAL CUM COMMERCIAL PROJECT UNDER THE SUMTHANA-SONDAPAR-KOTIWADA-JAMTHA-PARSODI IMPROVEMENT SCHEME (KORUM SATELITE TOWNSHIP) AT FINAL PLOT NO 242, 241, 238/2, 239,237/1,238/1 & 247/1 (KHASRA NO 70/1,72, 73,74/1,74/2,76/3,77/1A) MOUZA SONDAPAR, TAHASIL-HINGNA, NAGPUR

OWNER'S SIGNATURE

M/S. OM SHIVAM BUILDCON PVT. LTD. AND OTHERS

ARCHITECT'S SIGNATURE

AR.SACHIN SUTAR
CA/95 18039
NT LICENSE NO 2977

NORTH

UNUSUAL SPACES
Ar.SACHIN SUTAR
A1, MATURE VIEW SOC.,
NEAR CHATURSHRUNGI TEMPLE,
SENAPATI BAPAT ROAD,PUNE.– 411016.
PH.NO.020-25650533/34,9822096603

JOB NO	DRG NO	DATE	SCALE	DRN BY	CHD BY
—	1	27-06-2019	1:100	—	—