
WING A & WING B

N.M.R.D.A.
L.S. No. 44
L.S. Valid
Up to 31/12/2027

OFFICE OF THE
NAGPUR METROPOLITAN REGION DEVELOPMENT AUTHORITY
Building Permit No. RECMNRDA/South/NMPCA/17/20866/2021012158/2221/860
dated 20/01/2021
SANCTIONED
Assistant Engineer
Nagpur Metropolitan Region Development Authority



WEST SIDE ELEVATION (WING A)
(WING B)
SCALE 1:100

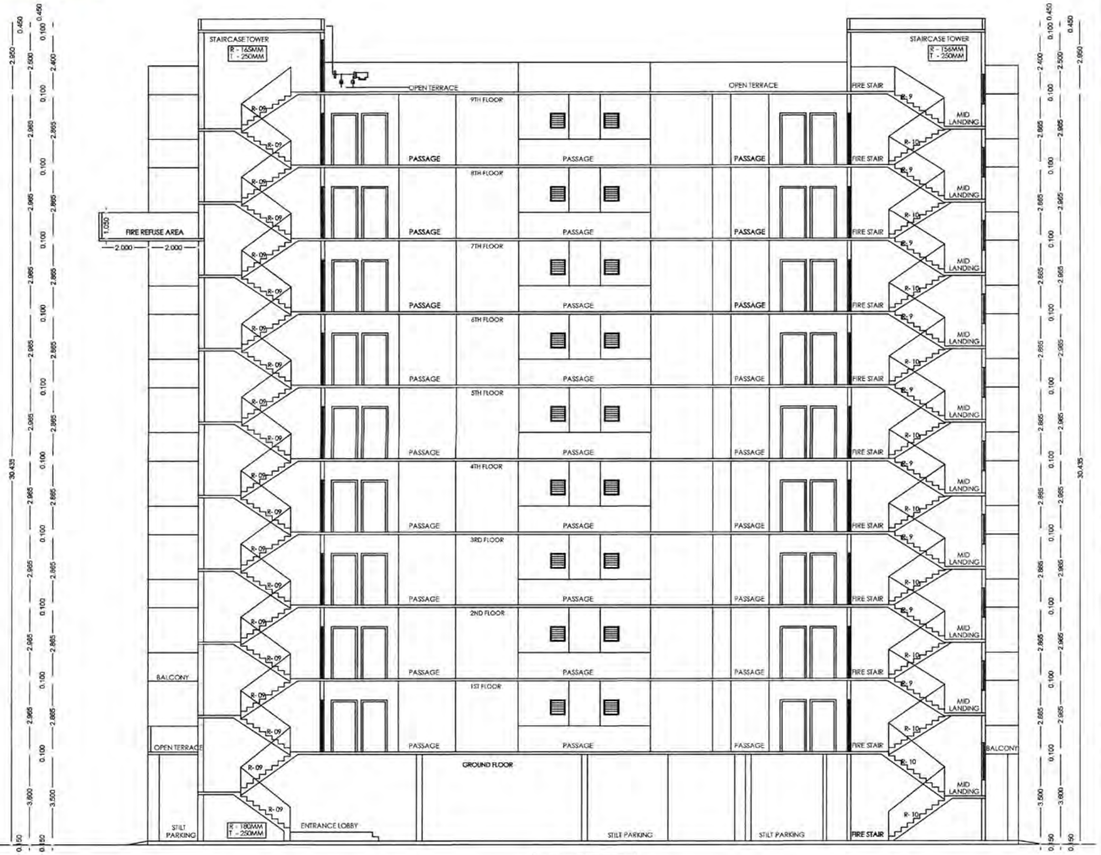

SECTION - AA
SCALE 1:100

PROPOSED CONSTRUCTION OF MULTI FAMILY RESIDENTIAL BUILDING (GROUP HOUSING) ON KH. NO .191 PH. NO 38 MOUZA – PIPLA .TAH–NAGPUR(RURAL), DIST –NAGPUR
BELONGING TO :-
M/S SHREE LAXMI VENTURE PVT. LTD. THROUGH DIRECTORS
1) SHRI. VINOD PUNDLIKRAO KUBDE
2) SHRI. RAJESH HOMRAJ ROKADE
3) SHRI. GANESH HOMRAJ ROKADE
4) SHRI. UMESH RAMBHAU MHATRE

This section is subject to conditions of
N.A. order Dt. 226/111/2020
N.A.T.P. order Dt.

This Section is Subject to Conditions Mentioned in Development Agreement Dt. 31/12/2021

SUBJECT TO THE PROVISIONS OF STRUCTURAL DESIGN SUFFICIENCY CERTIFICATE DATED 14/09/21 OF STRUCTURAL DESIGNER AND APPLICANT

Subject to the provisions of structural drawings submitted by applicant.

Necessary arrangement for rain water harvesting shall be done

Subject to condition that N.O.C. be obtained from Airport Authority Dt.

Subject to the Condition laid down by Fire Brigade Deptt. Dy. Superintendent of Maharashtra Fire Service Nagpur Mpt. Corporation Vide Letter No. MFS/31/Pro-315 dated- 21/8/2021 dt.

This Section is Subject to Condition that Fire shall be Provided as per Commencement Certificate No. 1170 Dated 31/12/2021 of the Development Agreement Dt.

Subject to the condition that Developer/ Applicant shall construct sewage treatment plant (STP) as per the required norms of Maharashtra Pollution Control Board and shall submit the NOC from MPCB without compliance of same occupation permission not be issued.

Subject to terms and condition of Government circular dated 30-01-2016 that Developer have to construct the temporary shade, toilet and arrangement o drinking water for the labours.

INDEX :-
PLOT BOUNDRY SHOWN IN
PROPOSED CONSTRUCTION SHOWN IN

OWNER'S SIGN.

1) SHRI. VINOD PUNDLIKRAO KUBDE
3) SHRI. GANESH HOMRAJ ROKADE
2) SHRI. RAJESH HOMRAJ ROKADE
4) SHRI. UMESH RAMBHAU MHATRE

ARCHITECT'S SIGN.

WAVE DESIGNERS & PLANNERS
Architect ANJALI KADAM B.Arch. C.O.A./43423 N.I.T./2345 N.M.C./R-529 NMRDA/44

SCALE – 1:100, 1:200,1:500,
SHEET NO. – 08/13