
WING C

N.M.R.D.A.
L.S. No. 584
L.S. Valid
Up to 31/12/2029


OFFICE OF THE
NAGPUR METROPOLITAN REGION DEVELOPMENT AUTHORITY
Building Permit No. BP(NMRDA)/South1/(NMPCA)/7120866/2021012158/2221/860
Dated - 29/09/2021
SANCTIONED
Assistant Engineer
Nagpur Metropolitan Region Development Authority

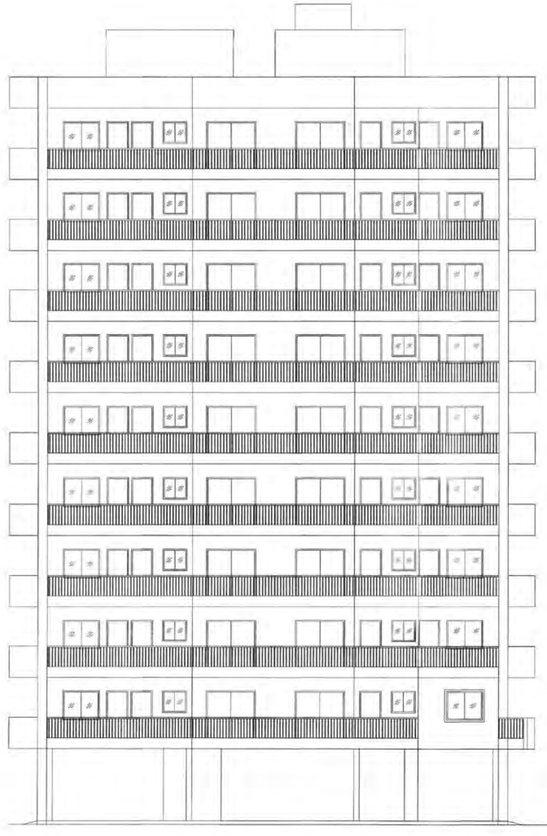

EAST SIDE ELEVATION
SCALE 1:100
(FOR WING 'C')



SECTION AA
SCALE 1:100
(FOR WING 'C')

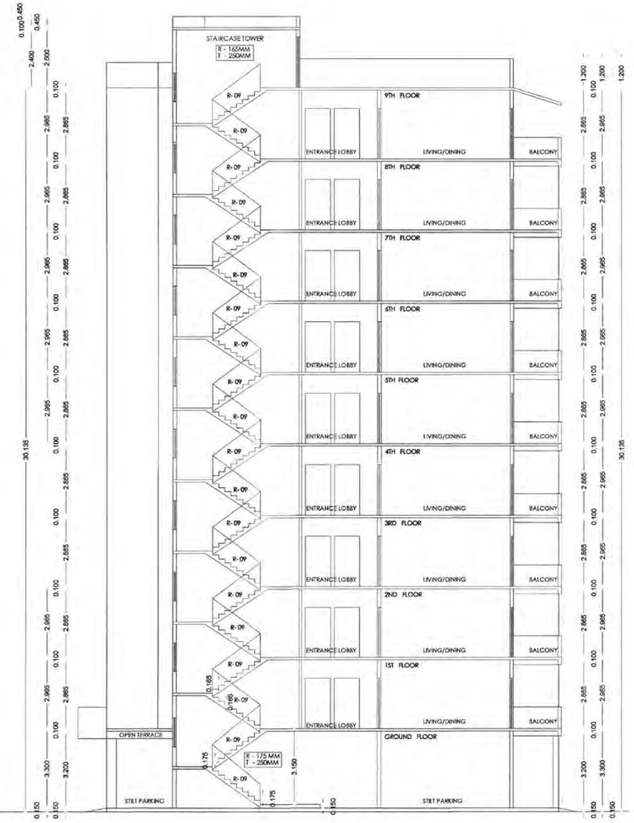

SECTION BB
SCALE 1:100
(FOR WING 'C')

PROPOSED CONSTRUCTION OF MULTI FAMILY RESIDENTIAL BUILDING (GROUP HOUSING) ON KH. NO. 191 PH. NO. 38 MOUZA – PIPLA ,TAH–NAGPUR(RURAL), DIST –NAGPUR
BELONGING TO :-
M/S SHREE LAXMI VENTURE PVT. LTD. THROUGH DIRECTORS
1) SHRI. VINOD PUNDLIKRAO KUBDE
2) SHRI. RAJESH HOMRAJ ROKADE
3) SHRI. GANESH HOMRAJ ROKADE
4) SHRI. UMESH RAMBHAU MHATRE

This sanction is subject to conditions of
N.A. order Dt. 2/9/2021 2020
N.A.T.P. order Dt.

This Sanction is Subject to Conditions Mentioned in Development Agreement Dt. 31/8/2021

SUBJECT TO THE PROVISIONS OF STRUCTURAL DESIGN EFFICIENCY CERTIFICATE DATED 17/9/2021 OF STRUCTURAL DESIGNER AND APPLICANT

Subject to the provisions of structural drawings submitted by applicant.

Subject to condition that N.O.C. be obtained from Airport Authority Dt. 9/11/2021

Necessary arrangement for rain water harvesting shall be done

Subject to the Condition laid down by ~~Fire Brigade Deptt.~~ Directorate Maharashtra Fire Service Nagpur Mpl. Corporation Vide Letter No. ..... dt.....
MFS/41/PRO-315, dated 2/8/2021

This Sanction is Subject to Condition No. 12 (A) (B) of Development Agreement Dt. 31/8/2021

Subject to the condition that Developer/ Applicant shall construct sewage treatment plant (STP) as per the required norms of Maharashtra Pollution Control Board and shall submit the NOC from MPCB without compliance of same occupation permission not be issued.

Subject to terms and condition of Government circular dated 30-01-2018 that Developer have to construct the temporary shade, toilet and arrangement o drinking water for the labours.

OPENING SCHEDULE

TYPE	SIZE	DESCRIPTION
D1	1.050 X 2.100	FULLY PANELLED DOOR
D2	1.000 X 2.100	FULLY PANELLED DOOR
D3	0.750 X 2.100	FULLY PANELLED DOOR
SD1	1.800 X 2.100	SIDING DOOR
SD2	1.500 X 2.100	SIDING DOOR
W1	1.500 X 1.200	FULLY GLAZED WINDOW
W2	1.200 X 0.900	FULLY GLAZED WINDOW
V	0.600 X 0.900	VENTILATOR

INDEX :-
PLOT BOUNDRY SHOWN IN
PROPOSED CONSTRUCTION SHOWN IN

OWNER'S SIGN.

1) SHRI. VINOD PUNDLIKRAO KUBDE
3) SHRI. GANESH HOMRAJ ROKADE
2) SHRI. RAJESH HOMRAJ ROKADE
4) SHRI. UMESH RAMBHAU MHATRE

ARCHITECT'S SIGN.

WAYE DESIGNERS & PLANNERS
Plot No.C-2, Chitnavis Ext. Chitnavispeth Road, Wardha Road, Nagpur-440005

SCALE :- 1:100, 1:200,1:500,
SHEET NO. – 12/13