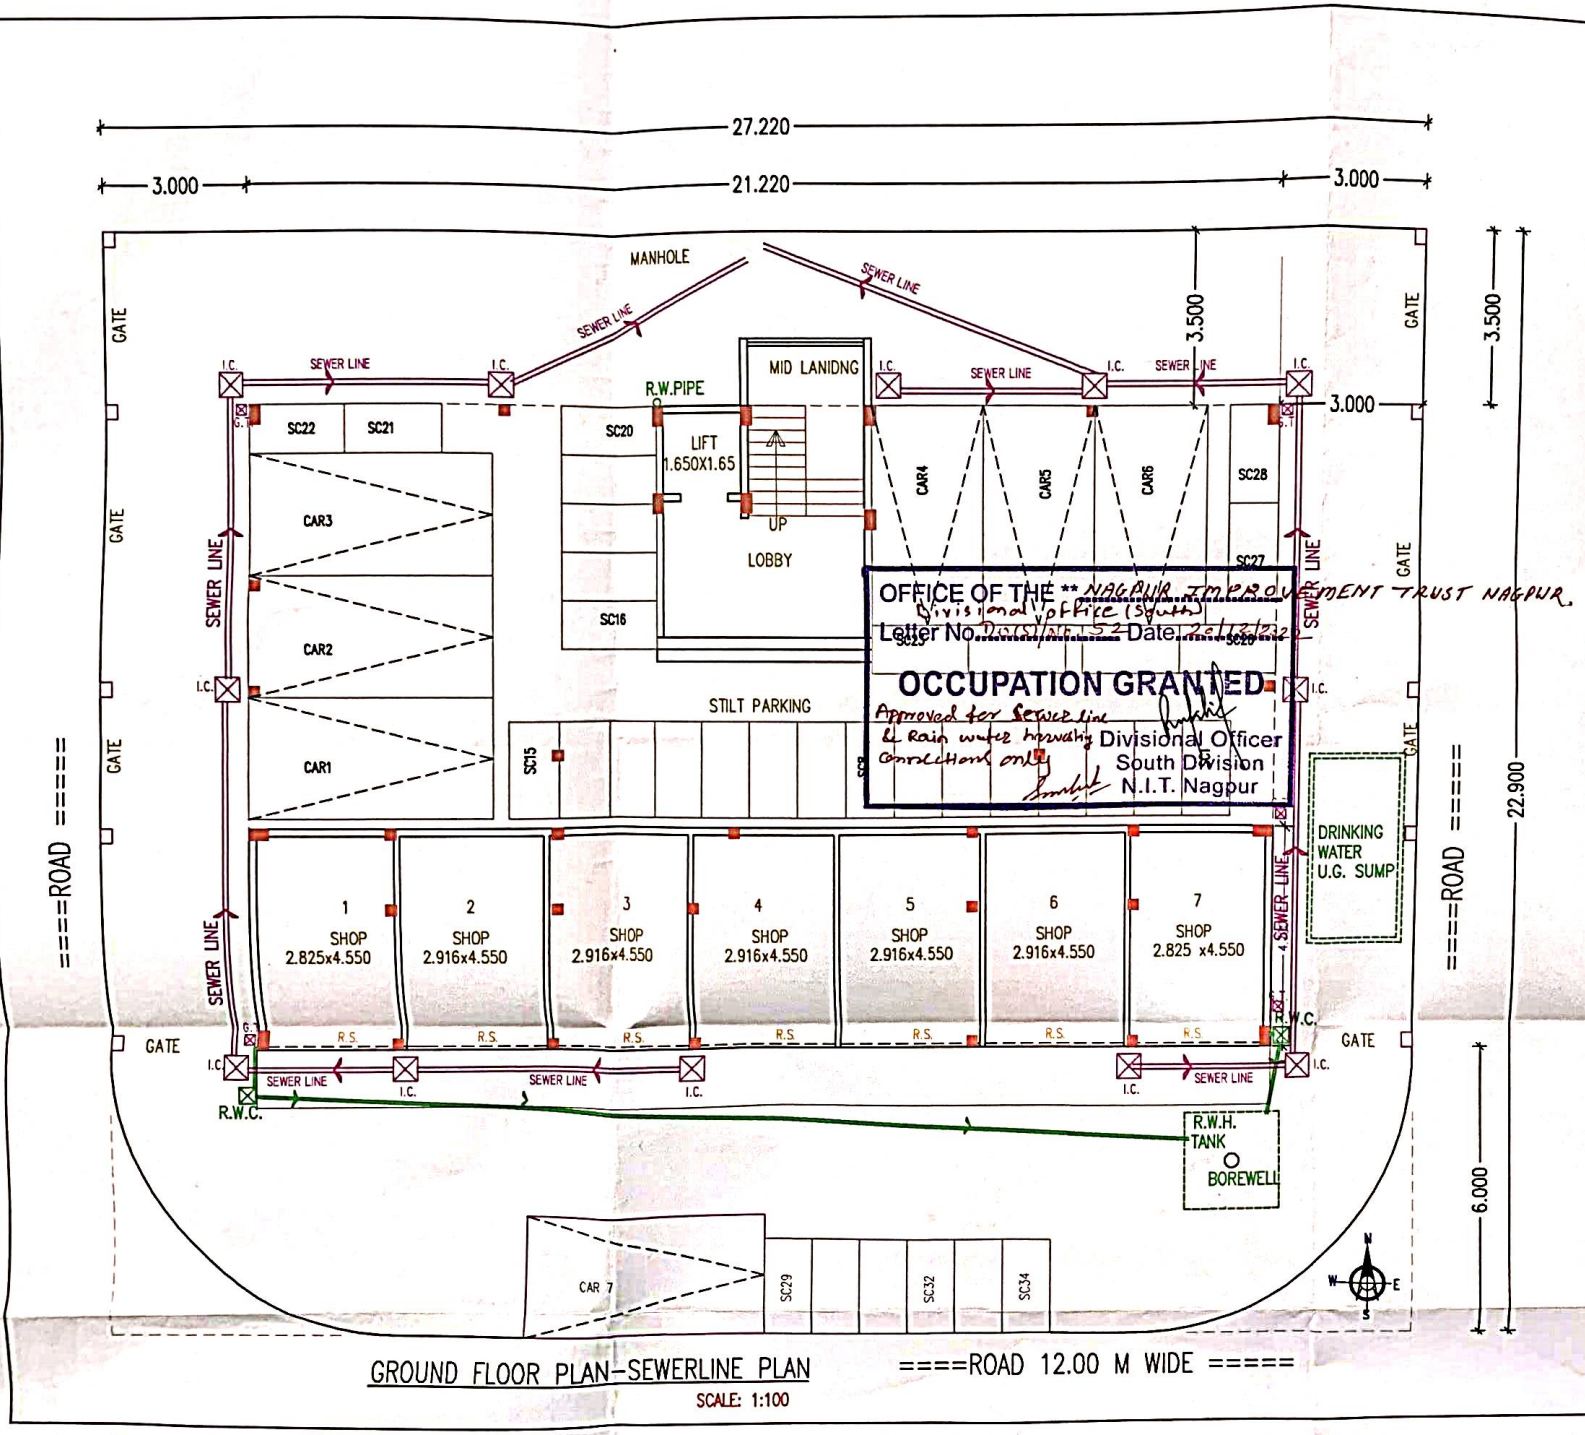


SEWER DRAINAGE PIPE LINE PLAN FOR
EXISTING COMMERCIAL CUM RESIDENTIAL BUILDING
ON PLOT NO-6,7,16,17 IN KH. NO-67/4,67/5,67/6
MOUZA - MANEWADA, IN SHRI SHIV SHAKTI G.N.S.S.
NAGPUR.TAH. & DIST - NAGPUR

BELONGING TO-

GALAXY ASSOCIATES ,
THROUGH PARTNER

1) SHRI RAMESH PREMJIBHAI [PATEL] KOTADIYA
2) SHRI PRAVIN KANUBHAI BAJARIYA

INDEX

PLOT BOUNDARY SHOWN IN	═══
EXISTING CONST. SHOWN IN	═══
SEWER PIPE LINE SHOWN IN [150 ø DIA]	═══
RAIN WATER PIPE LINE SHOWN IN [100 ø DIA]	═══

OWNER'S SIGN

1) SHRI RAMESH PREMJIBHAI [PATEL] KOTADIYA

2) SHRI PRAVIN KANUBHAI BAJARIYA

L.ENGINEER

Er. KISHOR N. MEHATA
NIT L.S. No.-876
NMC L.S. No.-44
LICENSED ENGINEER

ARCHITECTURAL CONSULTANT:-
Er.KISHOR MEHATA
PH. NO. - 9371431000.