
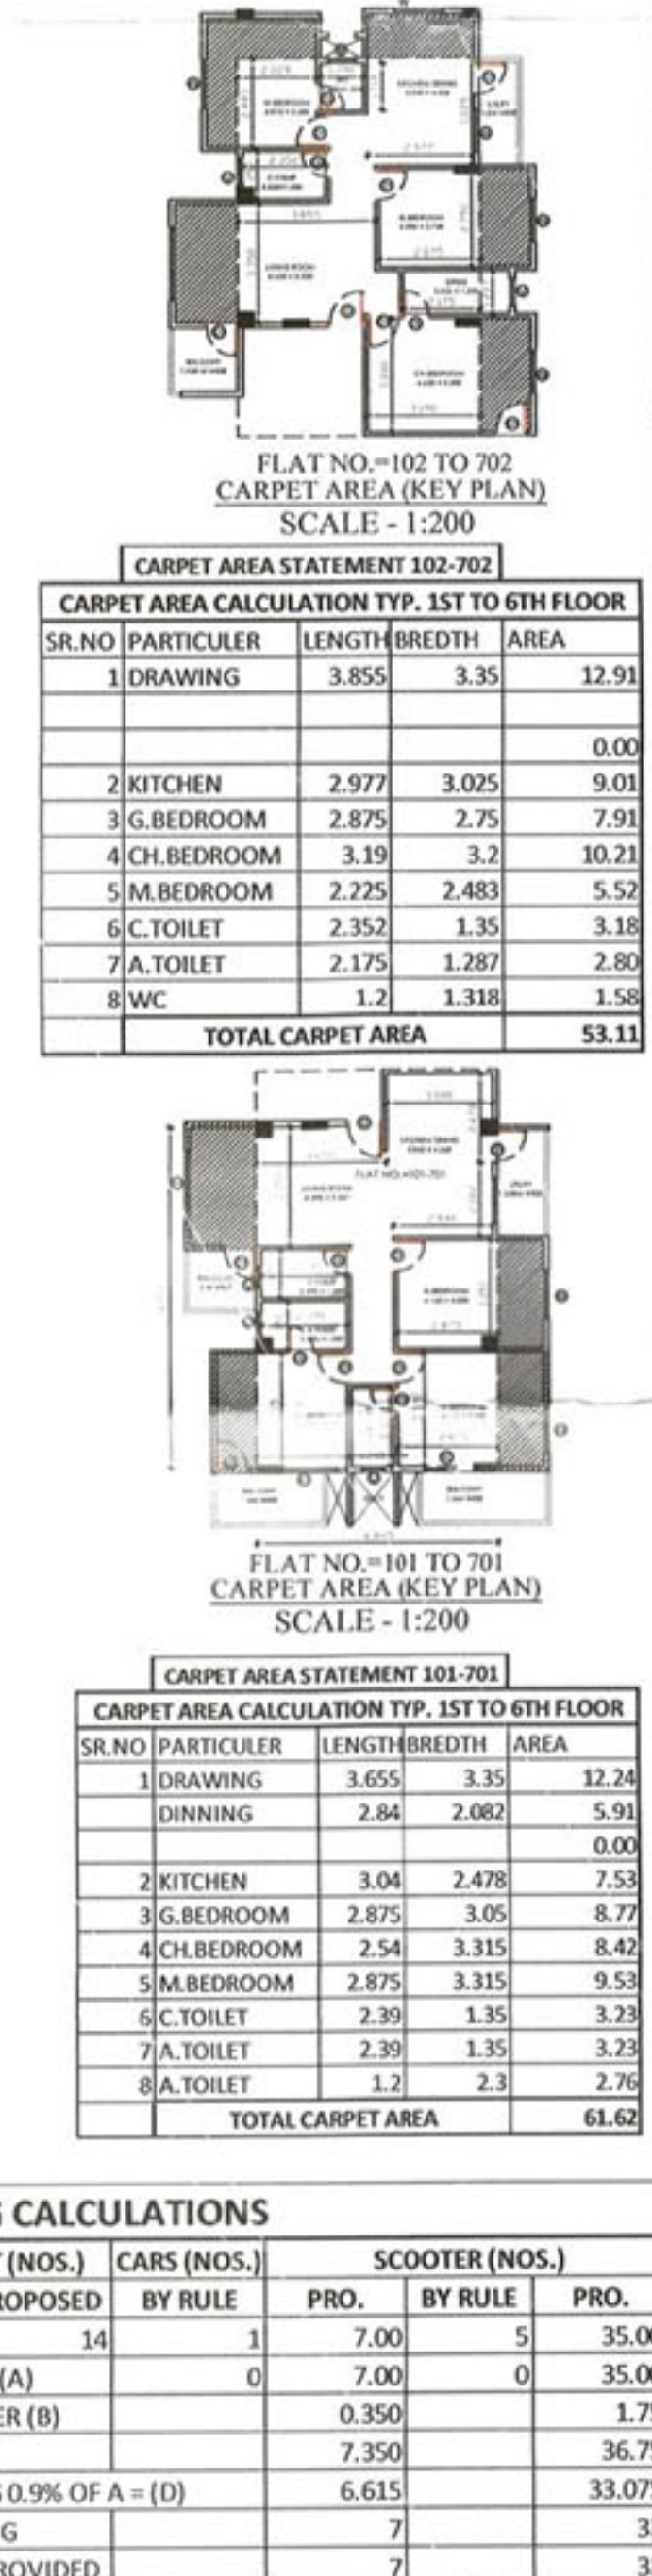
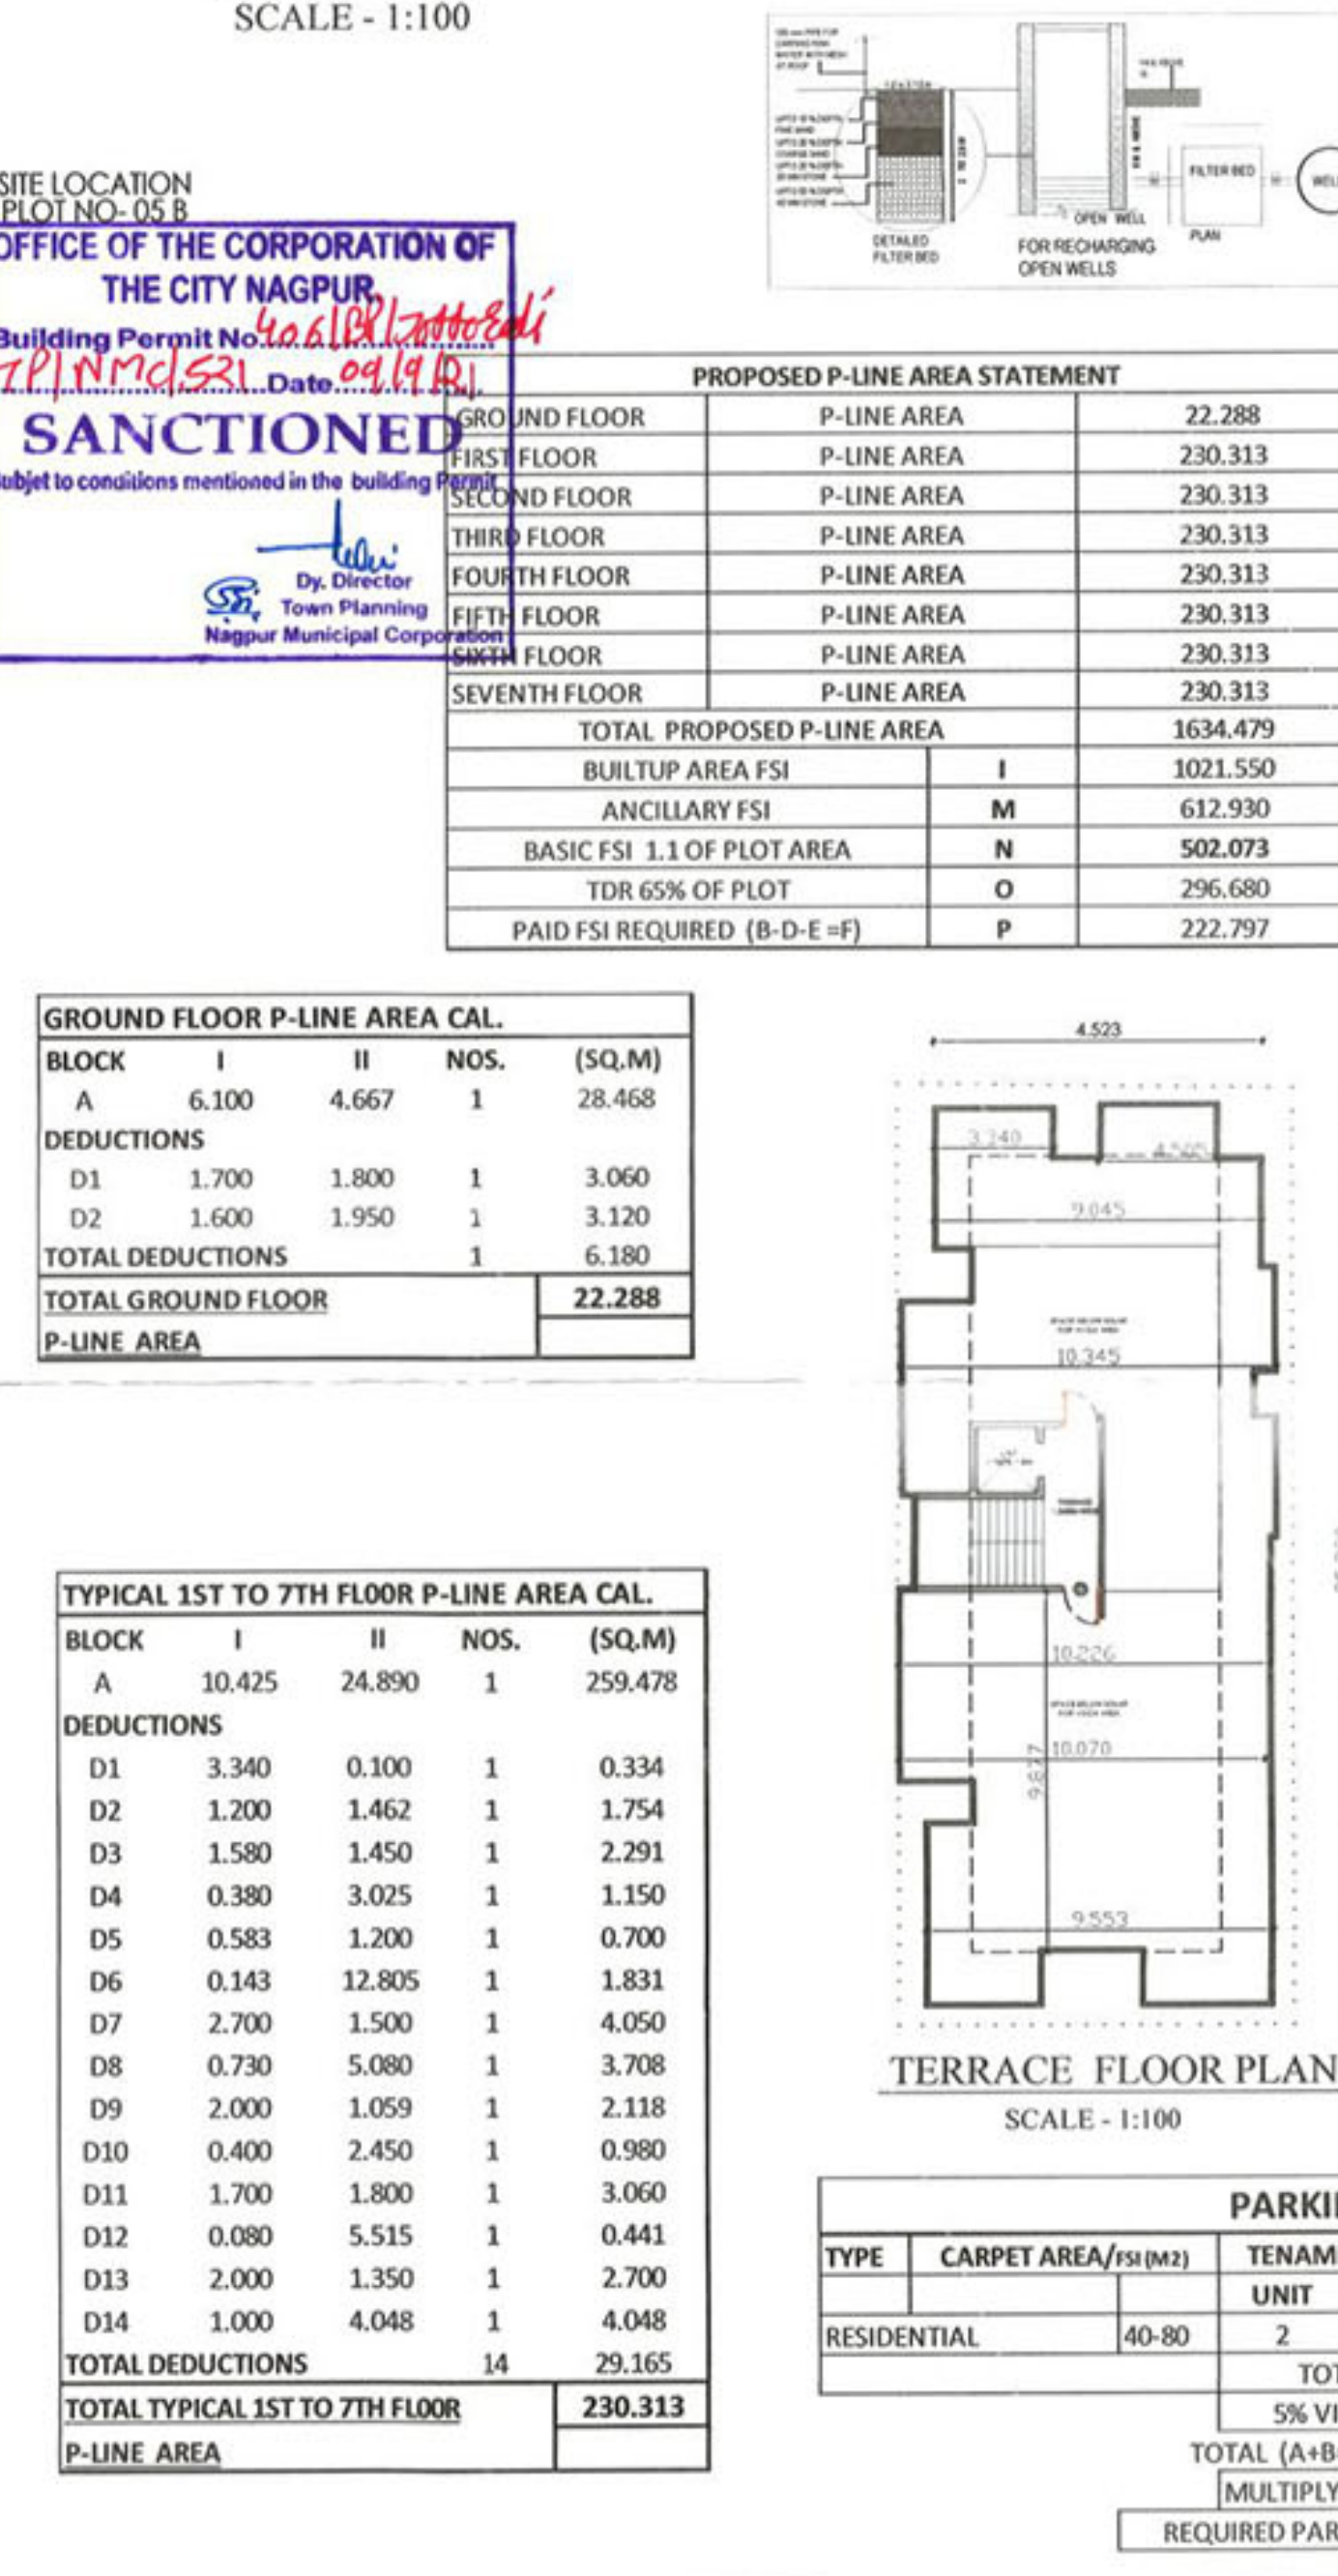
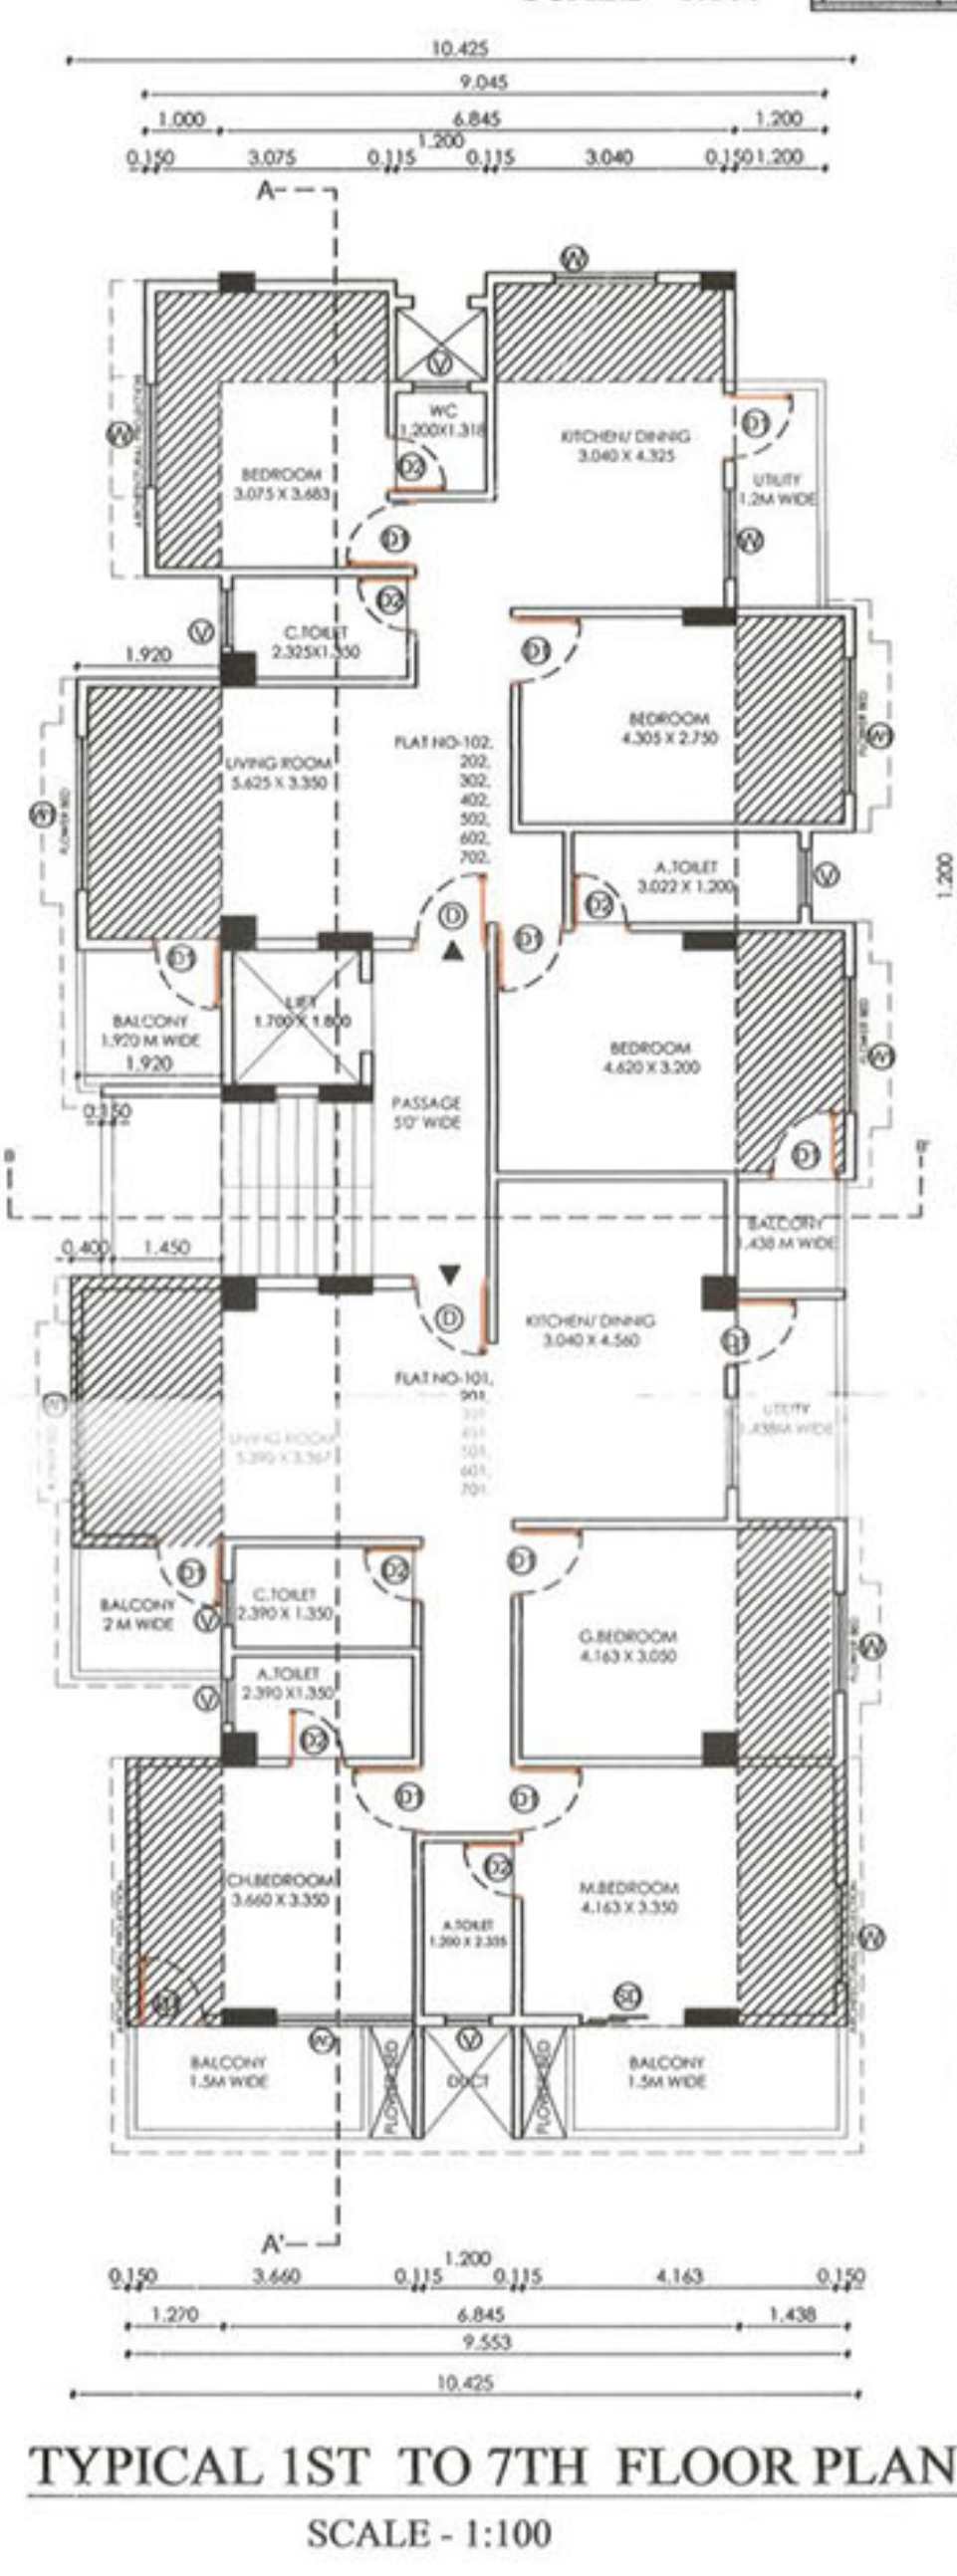


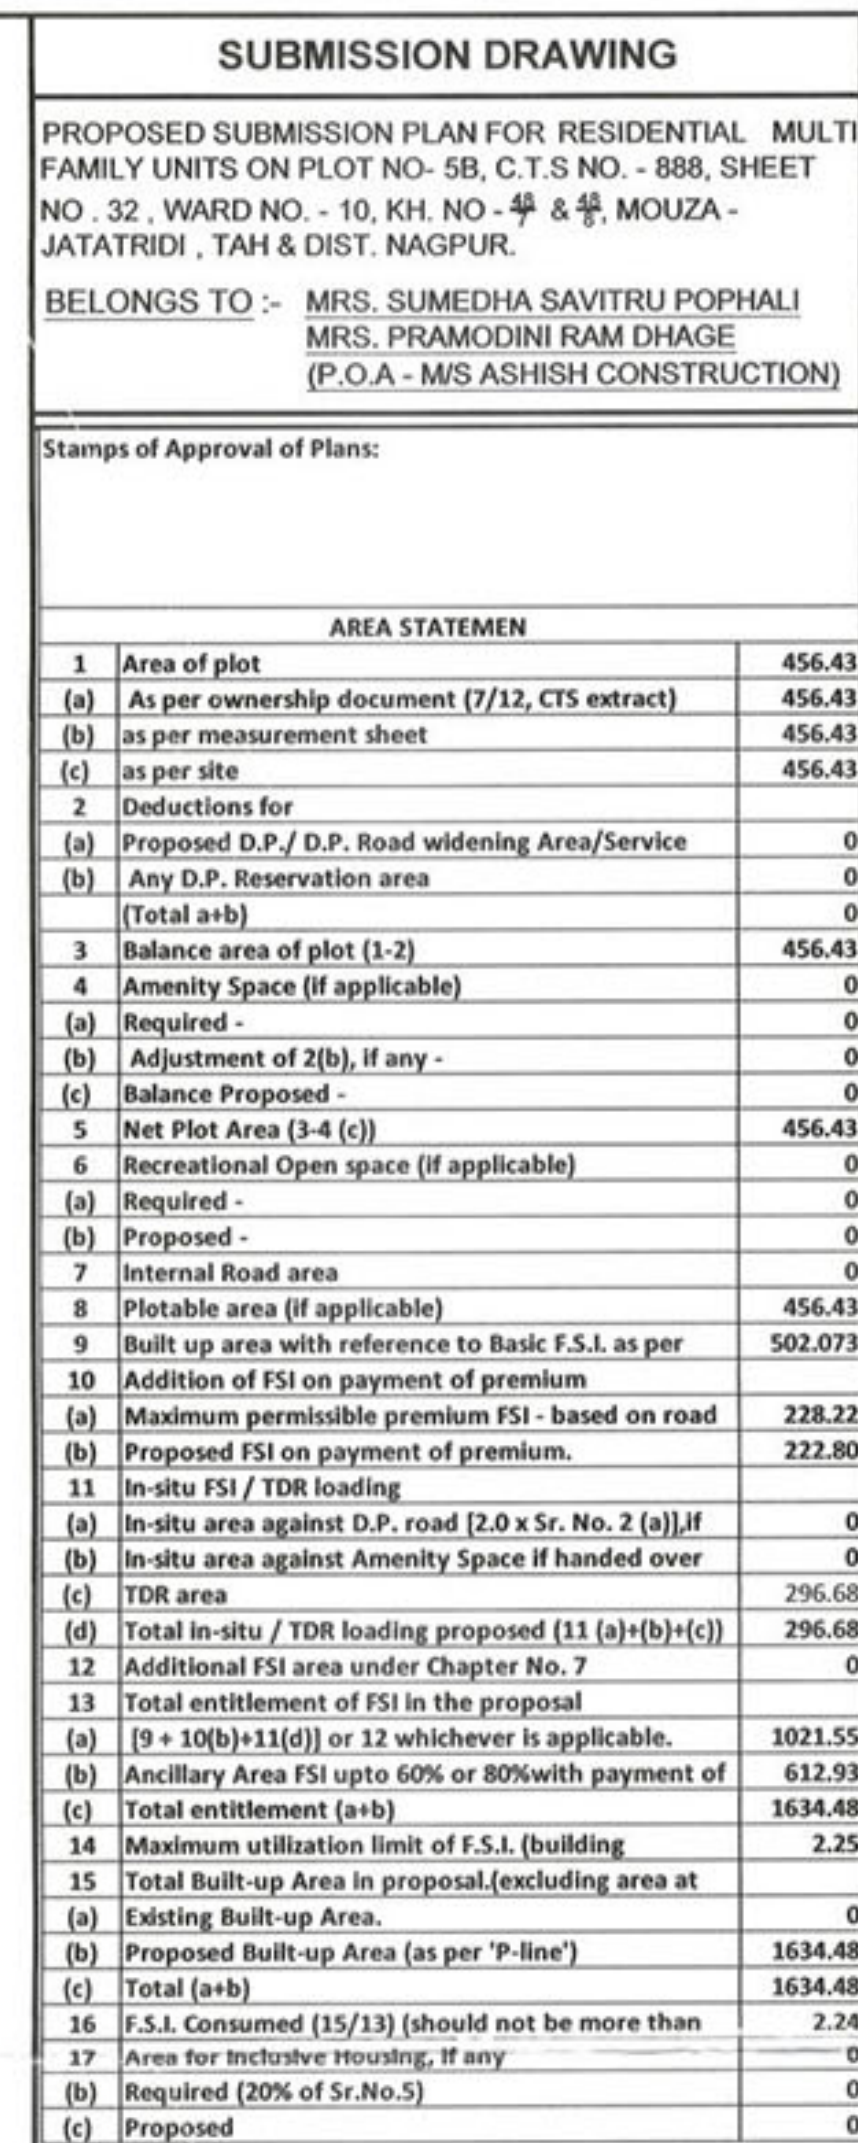

SCHEDULE OF DOORS & OPENING			
TYPE	SIZE OF OPENING	AREA IN SQ.M	DESCRIPTION OF FINISH
D	1.00 x2.10	2.205	T.W. panelled door
O1	0.90 x1.10	1.20	T.W. panelled door
O2	0.75 x2.10	1.575	T.W. panelled door
SD	1.80 x2.10	1.575	Sliding Door
W	1.20 x1.20	1.44	T.W. glazed window
W1	1.80 x2.00	3.60	T.W. glazed window
W2	1.80 x1.20	2.16	fully glazed window
FGW2	1.50 x1.20	1.80	fully glazed window
FGW3	1.20 x0.90	1.08	fully glazed window
V	0.60X0.60	0.36	louvered window

Certificate of Area:
 Certified that the plot under reference was surveyed by me on 10/2/2020 and the dimensions of sides etc. of plot stated on plan are as measured on site and the area so worked out tallies with the area stated in document of Ownership/ T

AR. SHASHANK ARYA
CAJ2016/77771
NMCR/R/2018/APL/00034
NIT LIC.No.2965


Signature
(Name of Architect/ Licensed Engineer/ Supervisor.)

Owner's Declaration
I/We undersigned hereby confirm that I/We would abide by plans approved by Authority / Collector. I/We would execute the structure as per approved plans. Also I/We would execute the work under supervision of proper technical person so

M/S ASHISH CONSTRUCTION THROUGH POA FROM MRS. SUMEDHA
SAVITRU POPHALI & MRS. PRAMODINI RAM DHAGE

AR. SHASHANK ADVA
CA/2016/77771
NMC/R/2018/APL/00004
NIT LIC.No.2965

Architect/ Licensed Engineer/ Supervisor name and signature

Job No.	Drawing No.	Scale	Drawn by	Checked by	Registration No. of Architect/ License no. of Licensed Engineer/ Supervisor
1	46	1:100	K.V.	S.A.H.	

 **Arya**
Vertex
ARCHITECTS # INTERIORS # BUILDERS & CONTRACTORS
308 STEEL CHAMBER BUILDING, EAST WARDHAMAN NAGAR, NAGPUR, MAH. 08
Mo: 8805312121, 8055284551 Website: www.aryavertex.com zmail-info@aryavertex.com