



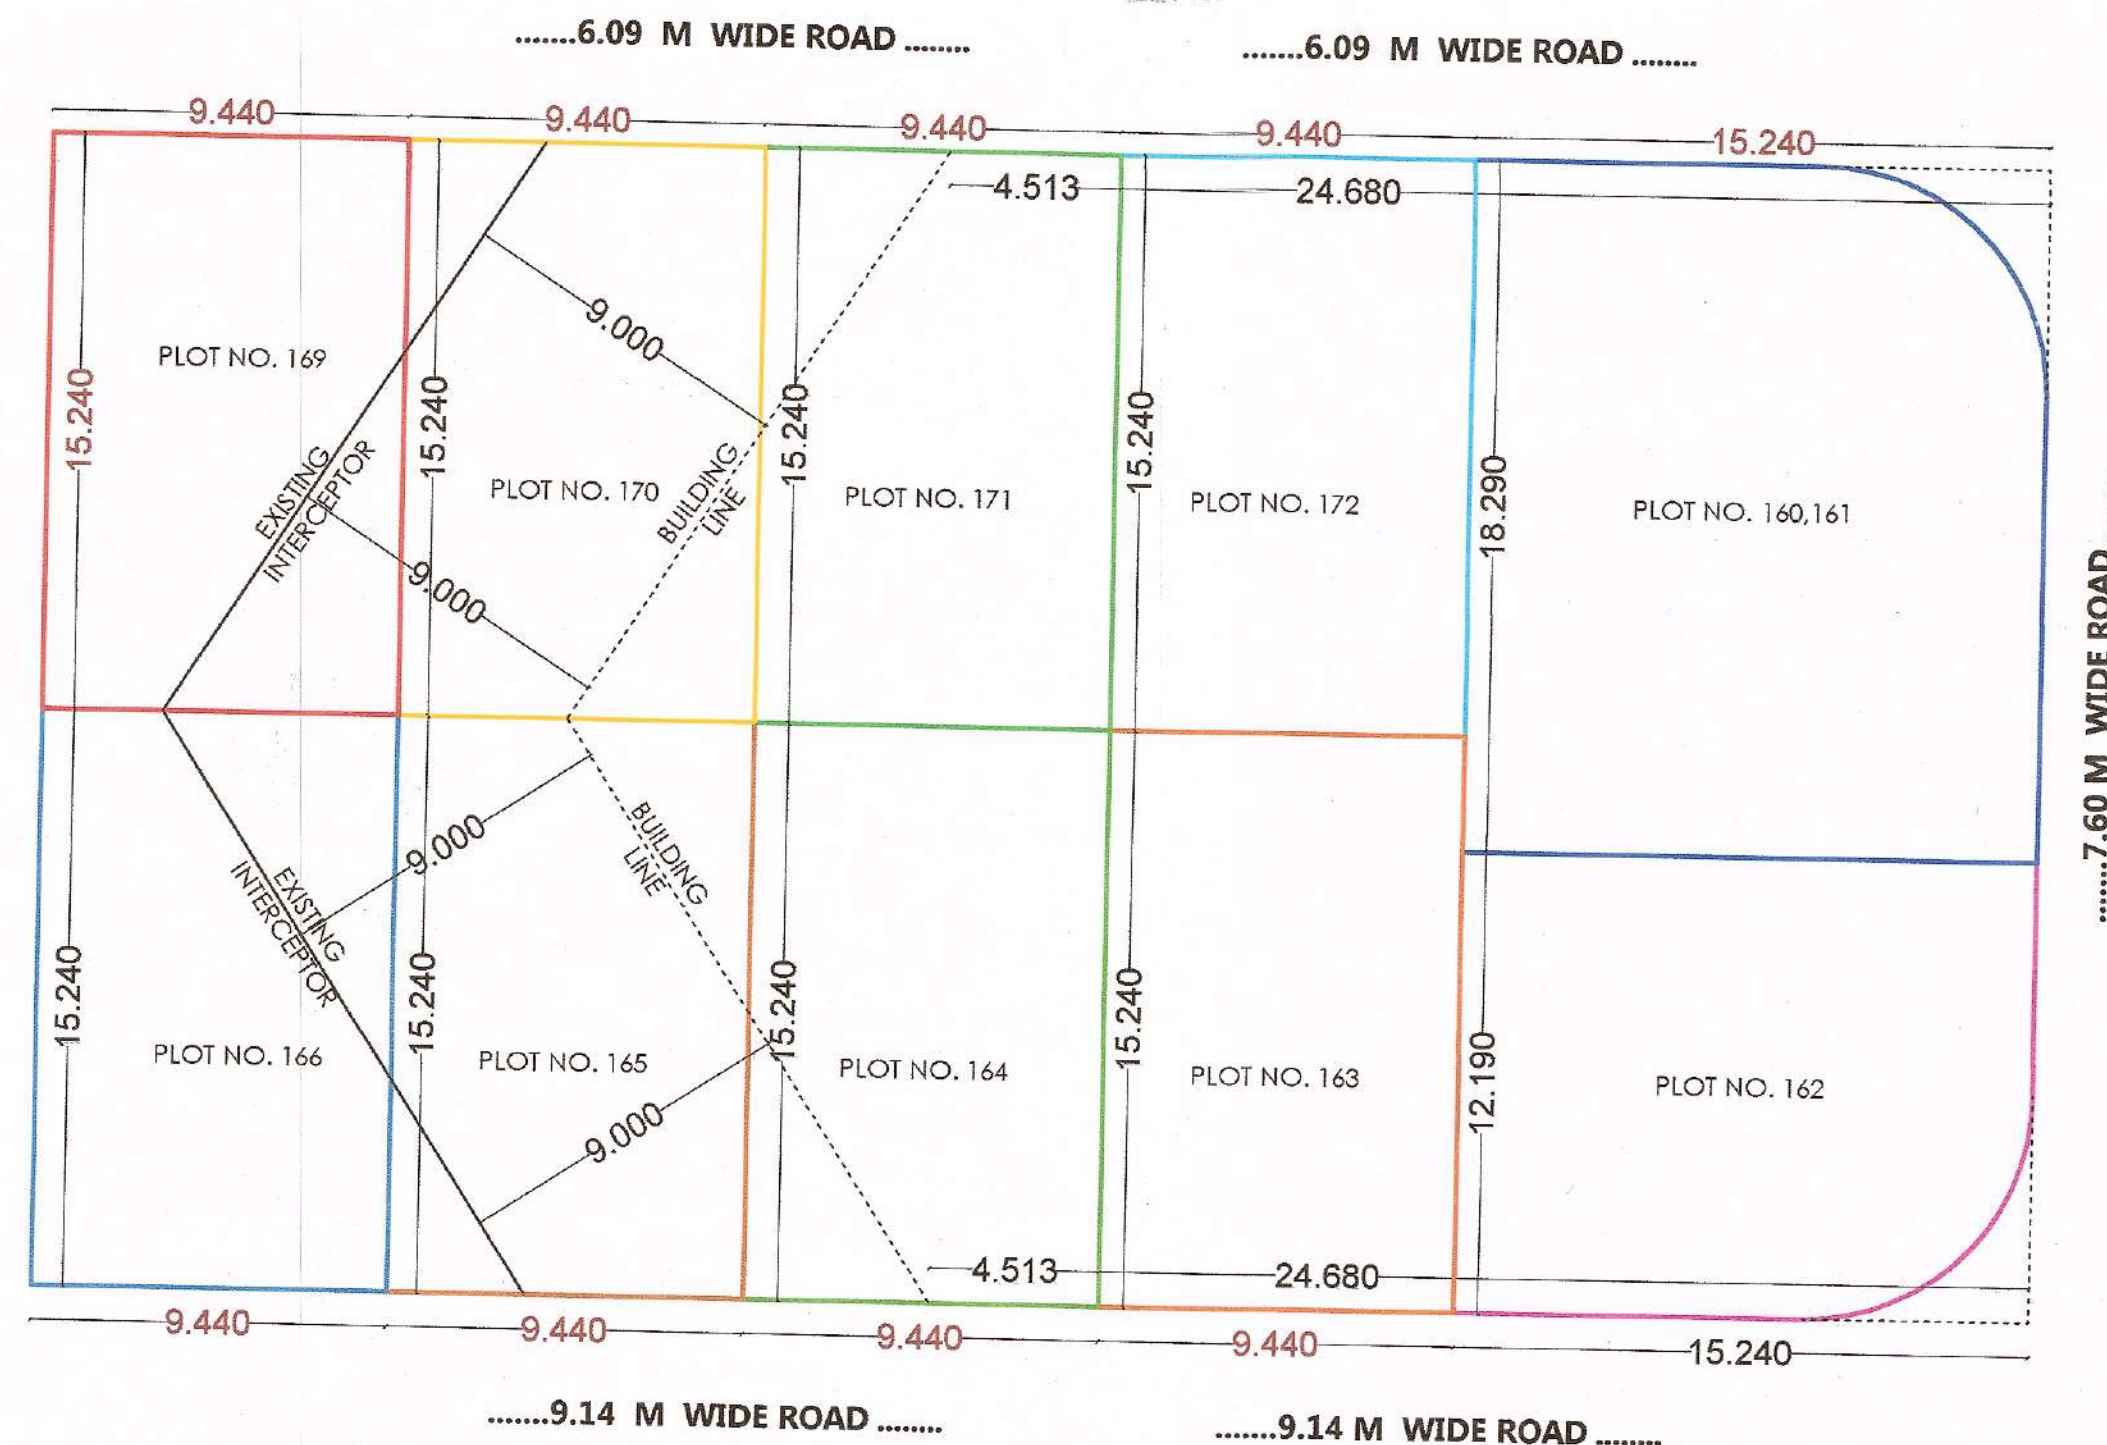

EXISTING PLAN OF
PLOT NO -160,161,162,163,164,165,166,169,170,171,172
BEFORE AMALGAMATION

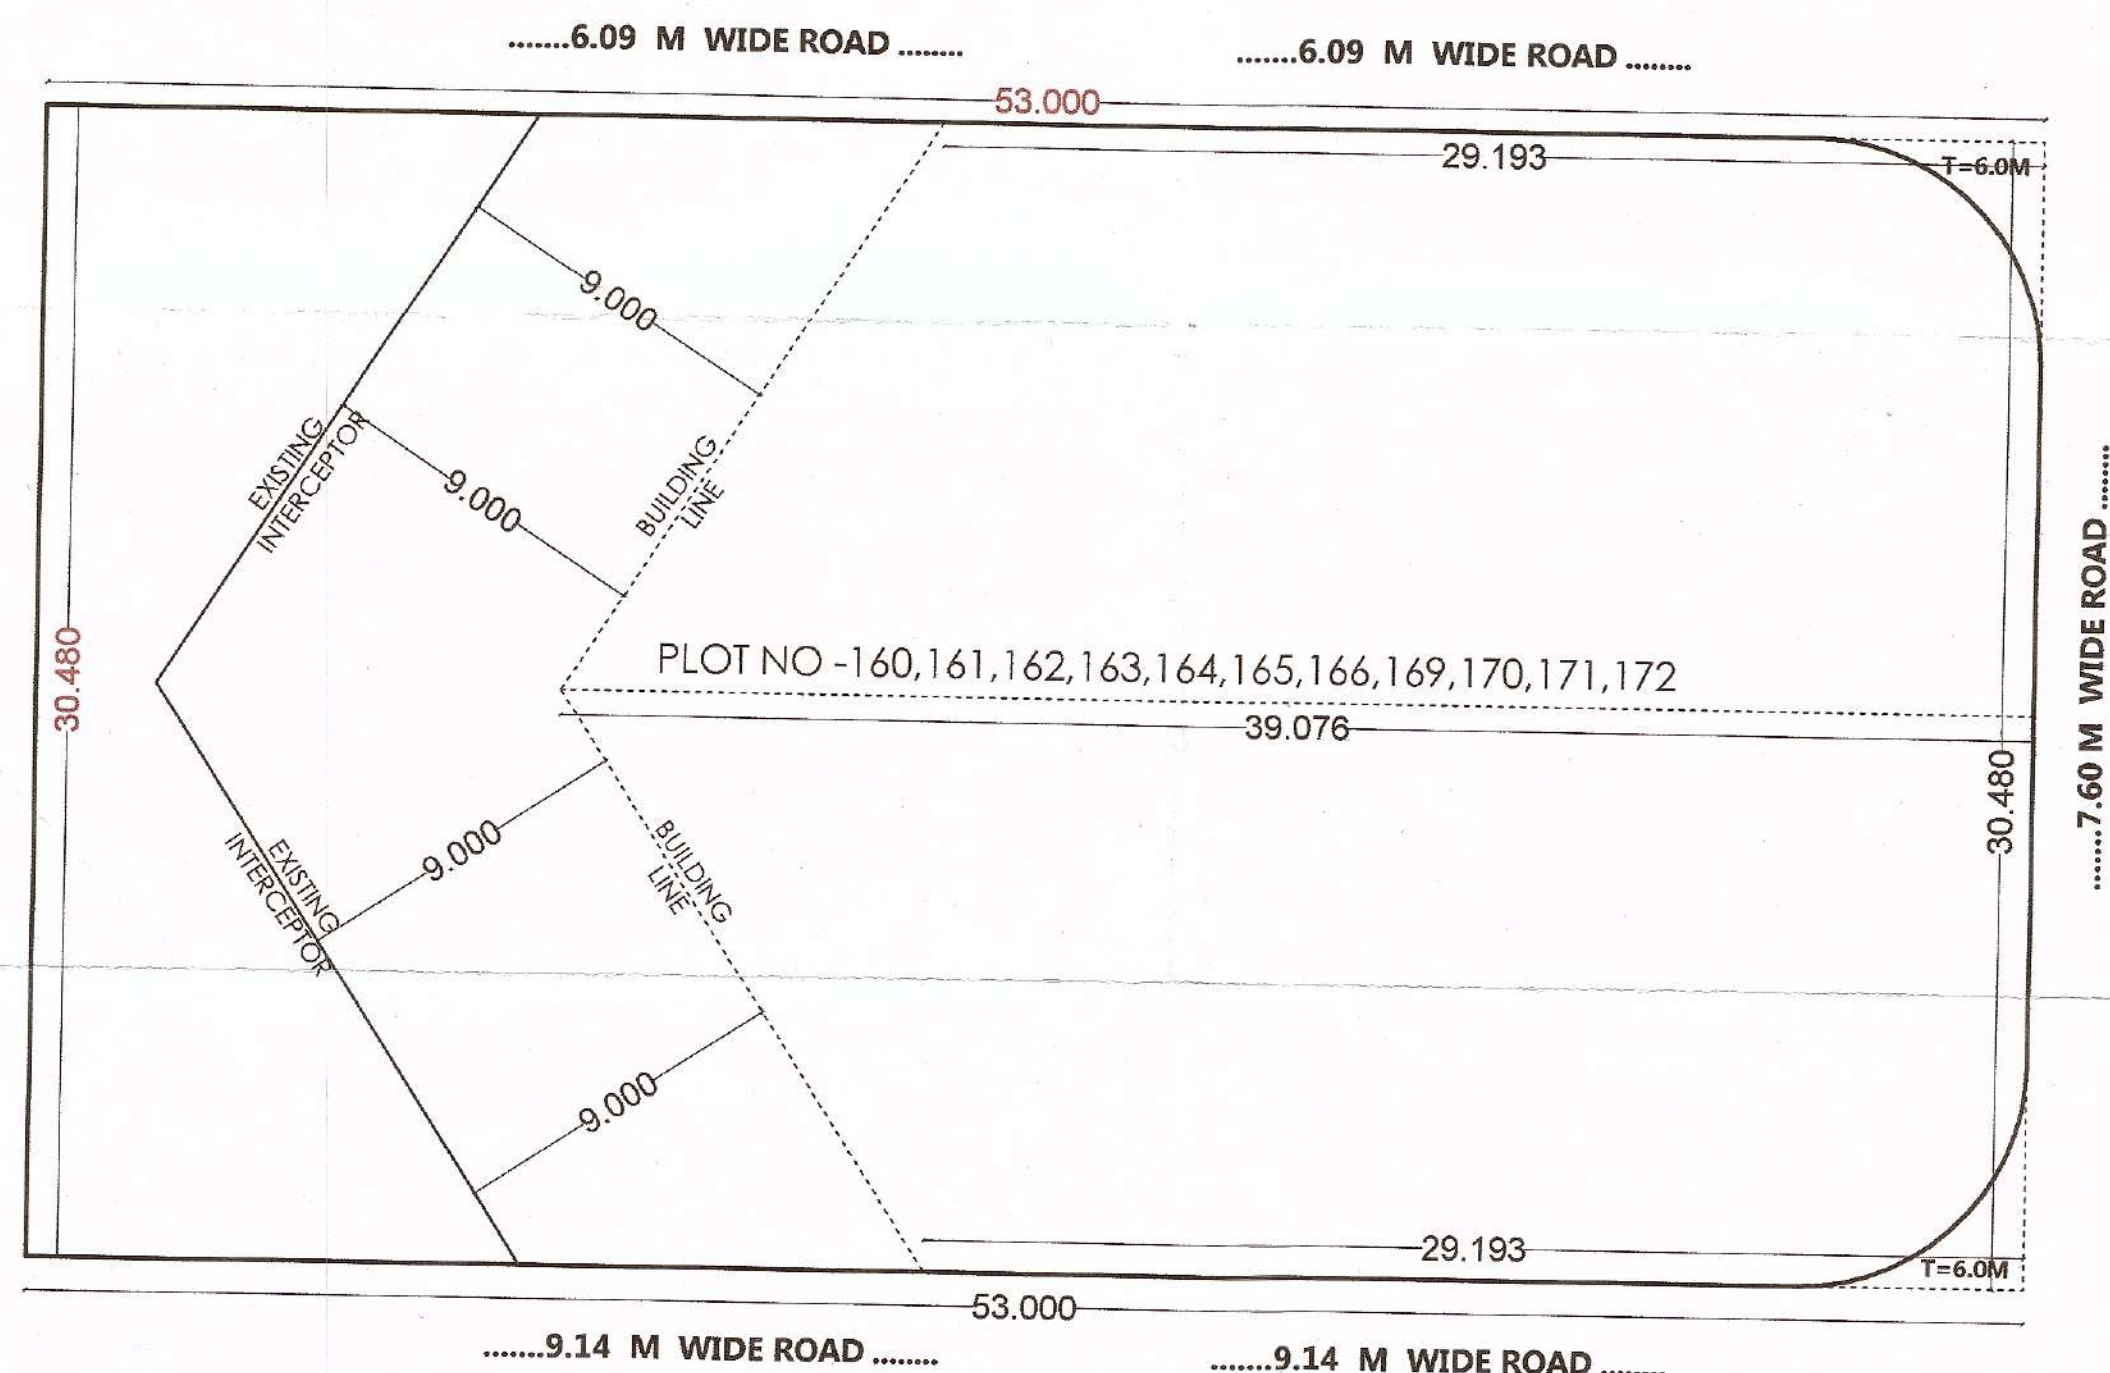

PROPOSED PLAN OF
PLOT NO -160,161,162,163,164,165,166,169,170,171,172
AFTER AMALGAMATION

PROPOSED SITE



LOCATION MAP

PROPOSED SITE



DP SHEET NO. 36 (N.T.S)

PLAN SHOWING PROPOSED
AMALGAMATION OF PLOT NO-
160,161,162,163,164,165,166,169,170,
171,172, KH NO-91/1,91/2,91/3, SURAJ
GRUH SAMASYA NIWARAN SANSTHA,
AT MOUZA- SOMALWADA,
TAH/DIST- NAGPUR,
BELONGS TO
M/S ANKIT CONSTRUCTION THROUGH PARTNER
MR. KISHOR GOVINDRAO KANHERE

AREA CALCULATION

AREA OF PLOT NO.160,161
BEFORE AMALGAMATION (15.240X18.290) = 278.739 SQ.M
LESS TANGENT (6 M TAN) = 7.72 SQ.M
TOTAL PLOT AREA = 271.019 SQ.M

AREA OF PLOT NO.162
BEFORE AMALGAMATION (15.240X12.190) = 185.77 SQ.M
LESS TANGENT (6 M TAN) = 7.72 SQ.M
TOTAL PLOT AREA = 178.05 SQ.M

AREA OF PLOT NO.163
BEFORE AMALGAMATION (9.440 X 15.240) = 143.86 SQ.M

AREA OF PLOT NO.164
BEFORE AMALGAMATION (9.440 X 15.240) = 143.86 SQ.M

AREA OF PLOT NO.165
BEFORE AMALGAMATION (9.440 X 15.240) = 143.86 SQ.M

AREA OF PLOT NO.166
BEFORE AMALGAMATION (9.440 X 15.240) = 143.86 SQ.M

AREA OF PLOT NO.169
BEFORE AMALGAMATION (9.440 X 15.240) = 143.86 SQ.M

AREA OF PLOT NO.170
BEFORE AMALGAMATION (9.440 X 15.240) = 143.86 SQ.M

AREA OF PLOT NO.171
BEFORE AMALGAMATION (9.440 X 15.240) = 143.86 SQ.M

AREA OF PLOT NO.172
BEFORE AMALGAMATION (9.440 X 15.240) = 143.86 SQ.M

TOTAL = 1615.44 SQ.M

53.0 X 30.48 = 1615.44
LESS TANGENT FOR 2 (6 M TAN) = 15.44

TOTAL AREA OF PLOT NO.
160,161,162,163,164,165,166,169,170,171,172

AFTER AMALGAMATION = 1600.00 SQ.M

CHATURSIMA AS PER DEED

NORTH - NALLAH
EAST - 6.09 M. WIDE ROAD
WEST - 9.14 M. WIDE ROAD
SOUTH - 7.60 M. WIDE ROAD

REFERENCES

BOUNDARY OF PLOT NO. 160,161
BEFORE AMALGAMATION THUS SHOWN
BOUNDARY OF PLOT NO. 162
BEFORE AMALGAMATION THUS SHOWN
BOUNDARY OF PLOT NO. 163
BEFORE AMALGAMATION THUS SHOWN
BOUNDARY OF PLOT NO. 164
BEFORE AMALGAMATION THUS SHOWN
BOUNDARY OF PLOT NO. 165
BEFORE AMALGAMATION THUS SHOWN
BOUNDARY OF PLOT NO. 166
BEFORE AMALGAMATION THUS SHOWN
BOUNDARY OF PLOT NO. 169
BEFORE AMALGAMATION THUS SHOWN
BOUNDARY OF PLOT NO. 170
BEFORE AMALGAMATION THUS SHOWN
BOUNDARY OF PLOT NO. 171
BEFORE AMALGAMATION THUS SHOWN
BOUNDARY OF PLOT NO. 172
BEFORE AMALGAMATION THUS SHOWN
BOUNDARY OF
PLOT NO. 160,161,162,163,164,165,166,169,170,171,172
AFTER AMALGAMATION THUS SHOWN
EXISTING INTERCEPTOR THUS SHOWN
BUILDING LINE THUS SHOWN

OWNER SIGN

M/S ANKIT CONSTRUCTION

THROUGH PARTNER
MR. KISHOR GOVINDRAO KANHERE

DATE : 15.06.19

DEALT BY : Girish

SCALE : 1:200



ARCHITECT

Ar. LOKESH KADU
CA/2007/39381
NMC-R-402, NIT-2140
AR LOKESH W KADU

AMALGAMATION APPROVED
As per conditions mentioned
in letter No. 22190/10/20
dated 22.10.2020

Dy. Engineer
Town Planning Deptt.
N.M.C., Nagpur.

Jr. Engineer
Town Planning
Deptt. N.M.C.