Stamps of Approval of plan

Provisions For Solar Water Heating System:
Solar Water Heating System should be installed in the [illegible] following item at the per [illegible] as under:
1) Hos[illegible]
2) Hos[illegible]
3) Hos[illegible] stu[illegible] --25 Ltrs./day/person
4) Resident --25 Ltrs./day/person
If the provisions as above is not made, the occupancy certificate will not be issued from NMC.

Rain Water Harvesting is required to be provided as per Directive of Govt. of Maharashtra No. TPB 432608/2138/CR - 230/ 08/ UD-13 dated 19th March 2005 as per schedule [illegible] ... built-up area. ... mtrs. ... will 1 mtr. dia t ... number for every ... 300 ... Other options mentioned in the scheme may be adopted
a) The authority may impose a levy of Rs. 1000/- per annum for every 100 sq.mts. of built-up area, for failure of the owner of the building.

OFFICE OF THE CORPORATION OF THE CITY NAGPUR
Building Permit No. 29/1917/2014/MC
TP/NMC/168 Date. 19/12/14
SANCTIONED
subject to conditions mentioned in the building permit
Assistant Director
Town Planning
Nagpur Municipal Corporation

PROPOSED COMMERCIAL/OFFICE BUILDING PLAN ON CITY SURVEY No. 2081, SHEET No. 176/29, HOUSE No. 207, WARD No. 65, MOUZA SITABULDI, KAMPTEE ROAD, TAH. & DIST. NAGPUR. BELONGING TO -
SUNTECH INFRAESTATE NAGPUR PVT. LTD. Through its Director- SHRI PRAVIN MANOHARRAO POHANKAR.

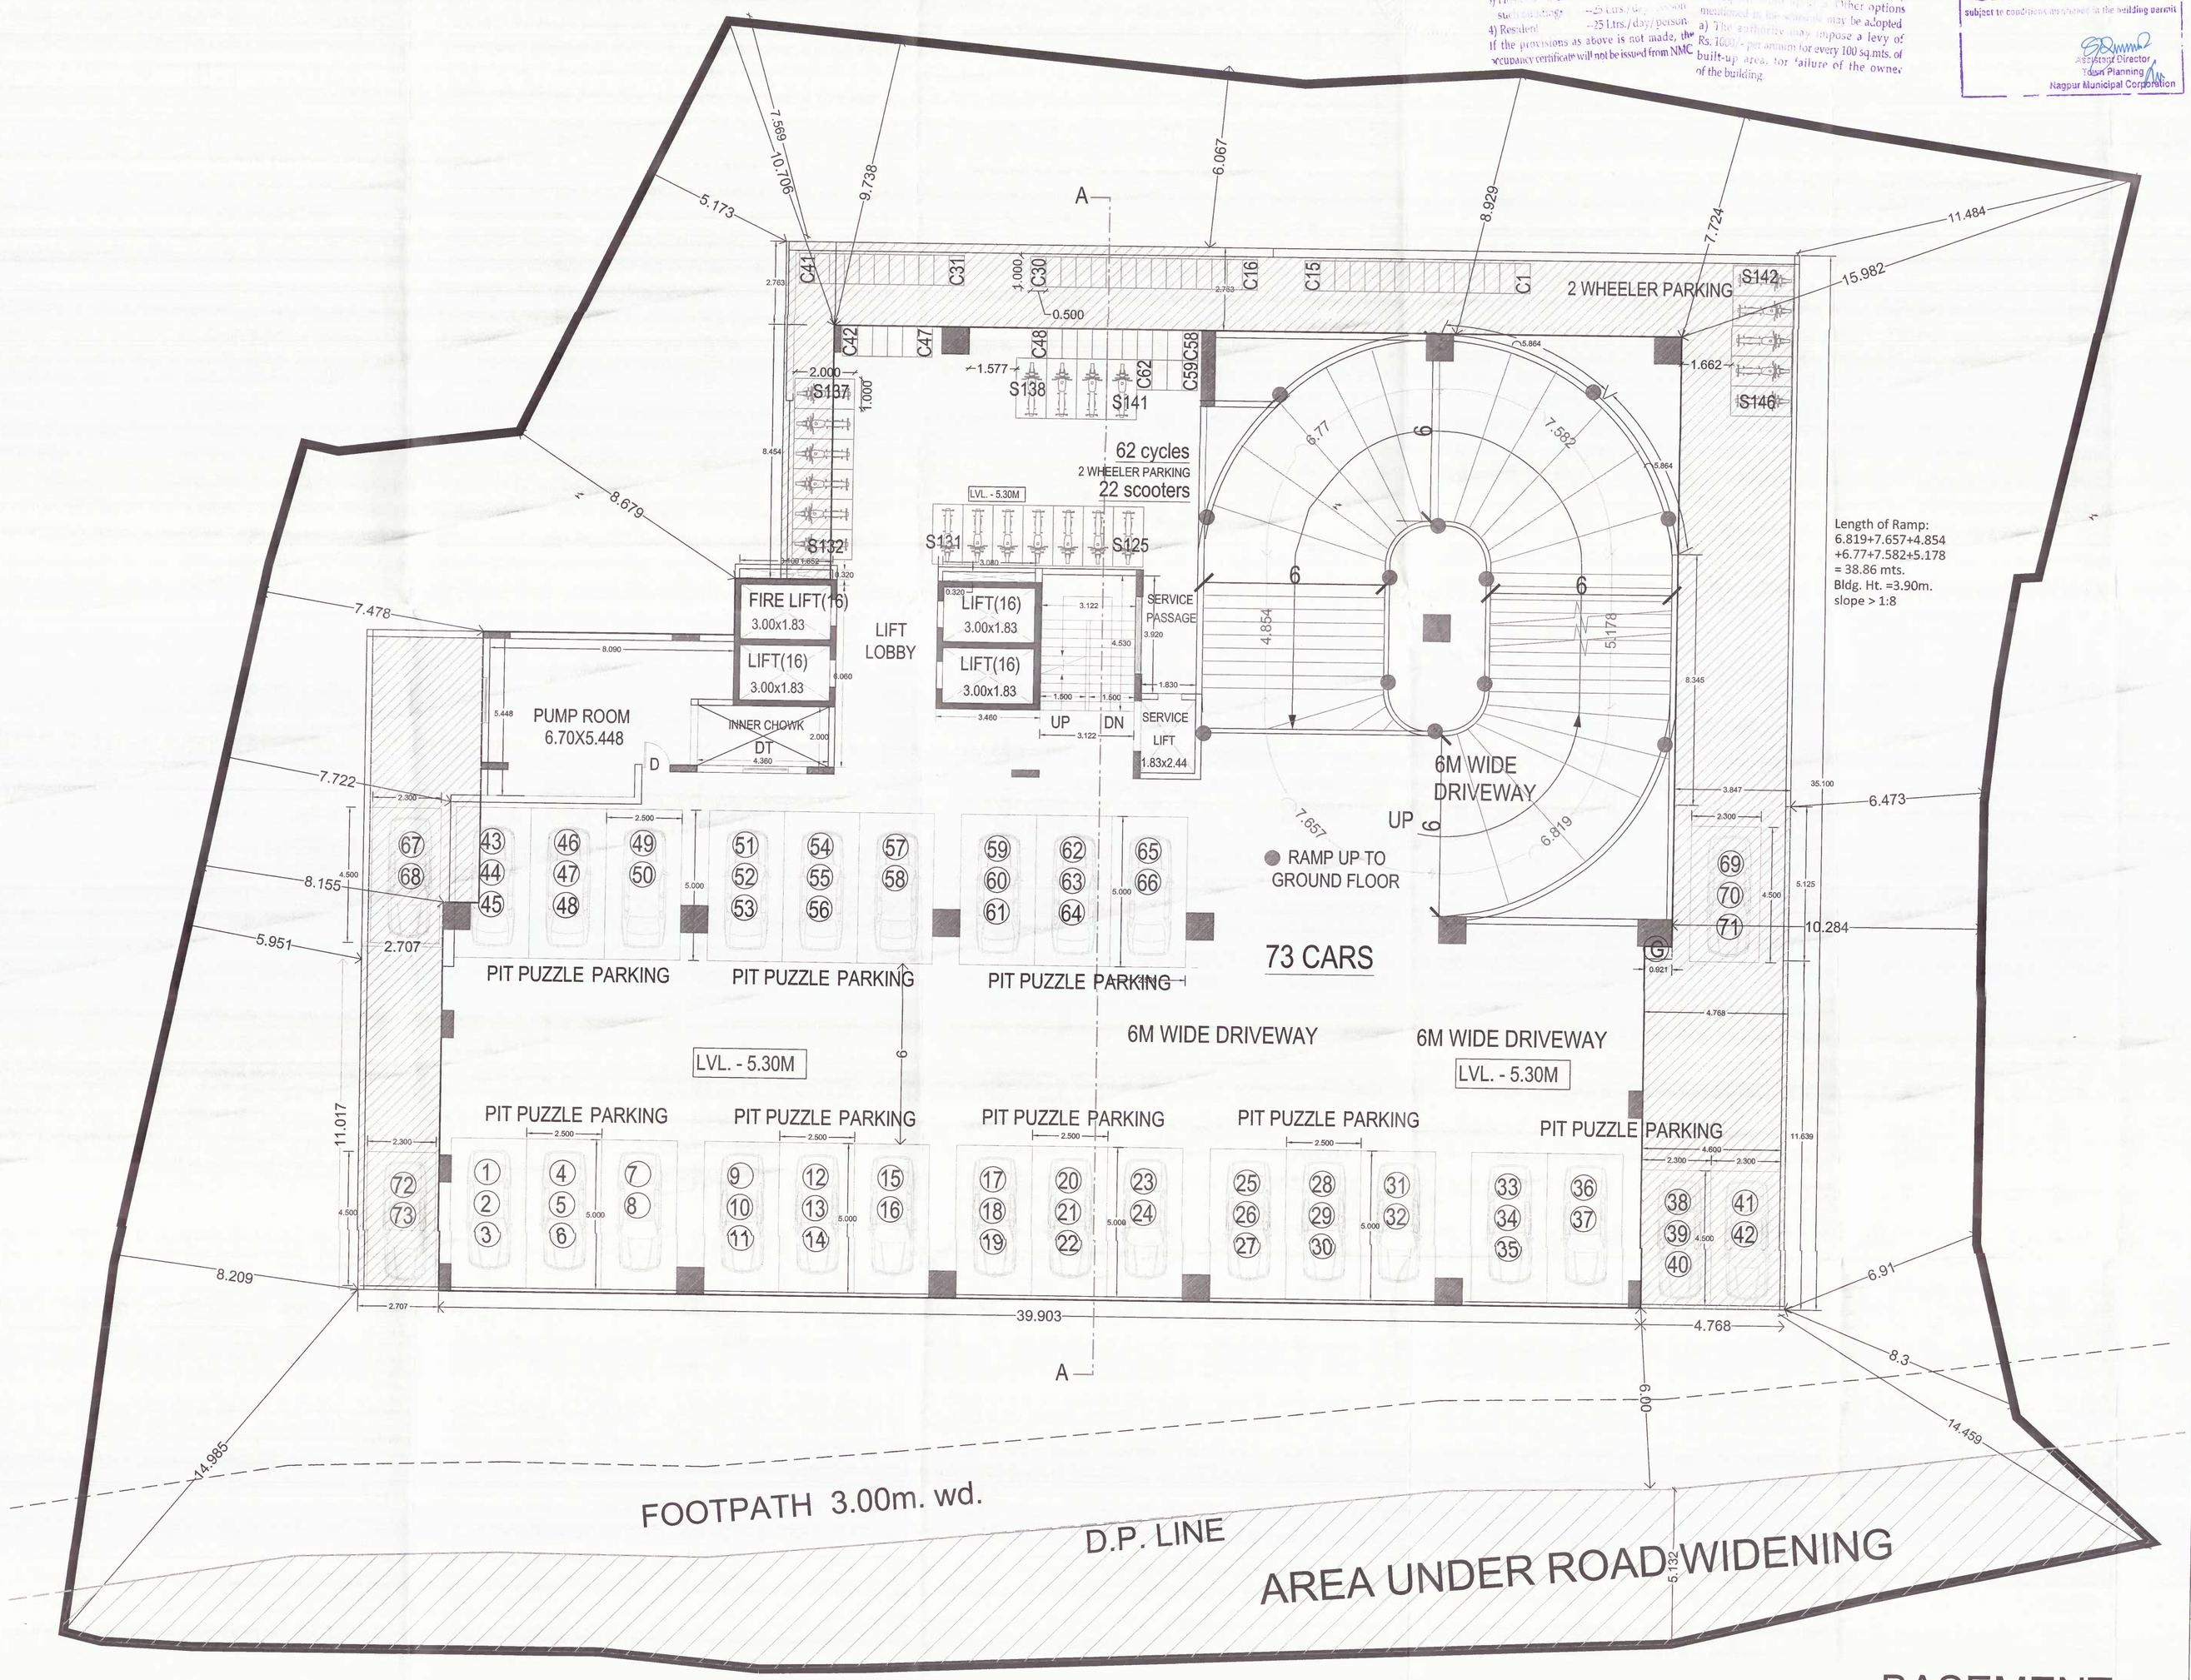

BASEMENT
SCALE 1 : 100

B/UP AREA FOR BASEMENT :

A	3.17 x 4.35x2 = 27.579 sqm.
B	+ 3.369 x 6.060 = 20.416
C	+ 6.582 x 2.000 = 13.164
D	+ 3.122 x 4.530 = 14.142
TOTAL	= 75.301 sqm.

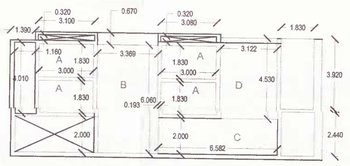

KEY PLAN OF BASEMENT PLAN
SCALE 1 : 200

NAME OF ARCHITECT: S K CHICHGHARE AND ASSOCIATES

LOGO OF ARCHITECT :

ADDRESS OF OFFICE
OFFICE : 59-60, ASHWAMEGH APTTS., LENDRA PARK, RAMDASPETH, NAGPUR
ARCHITECTS
S. K. chichghare & associates

OWNERS SIGN:
Suntech Infraestate Nagpur Pvt. Ltd.

ARCHITECTS SIGN:
ARCHITECTS S. K. CHICHGHARE & ASSOCIATES NAGPUR

SCALE 1:100	DATE
JOB No.JOBNO	CHKBY

SUBMISSION DRAWING