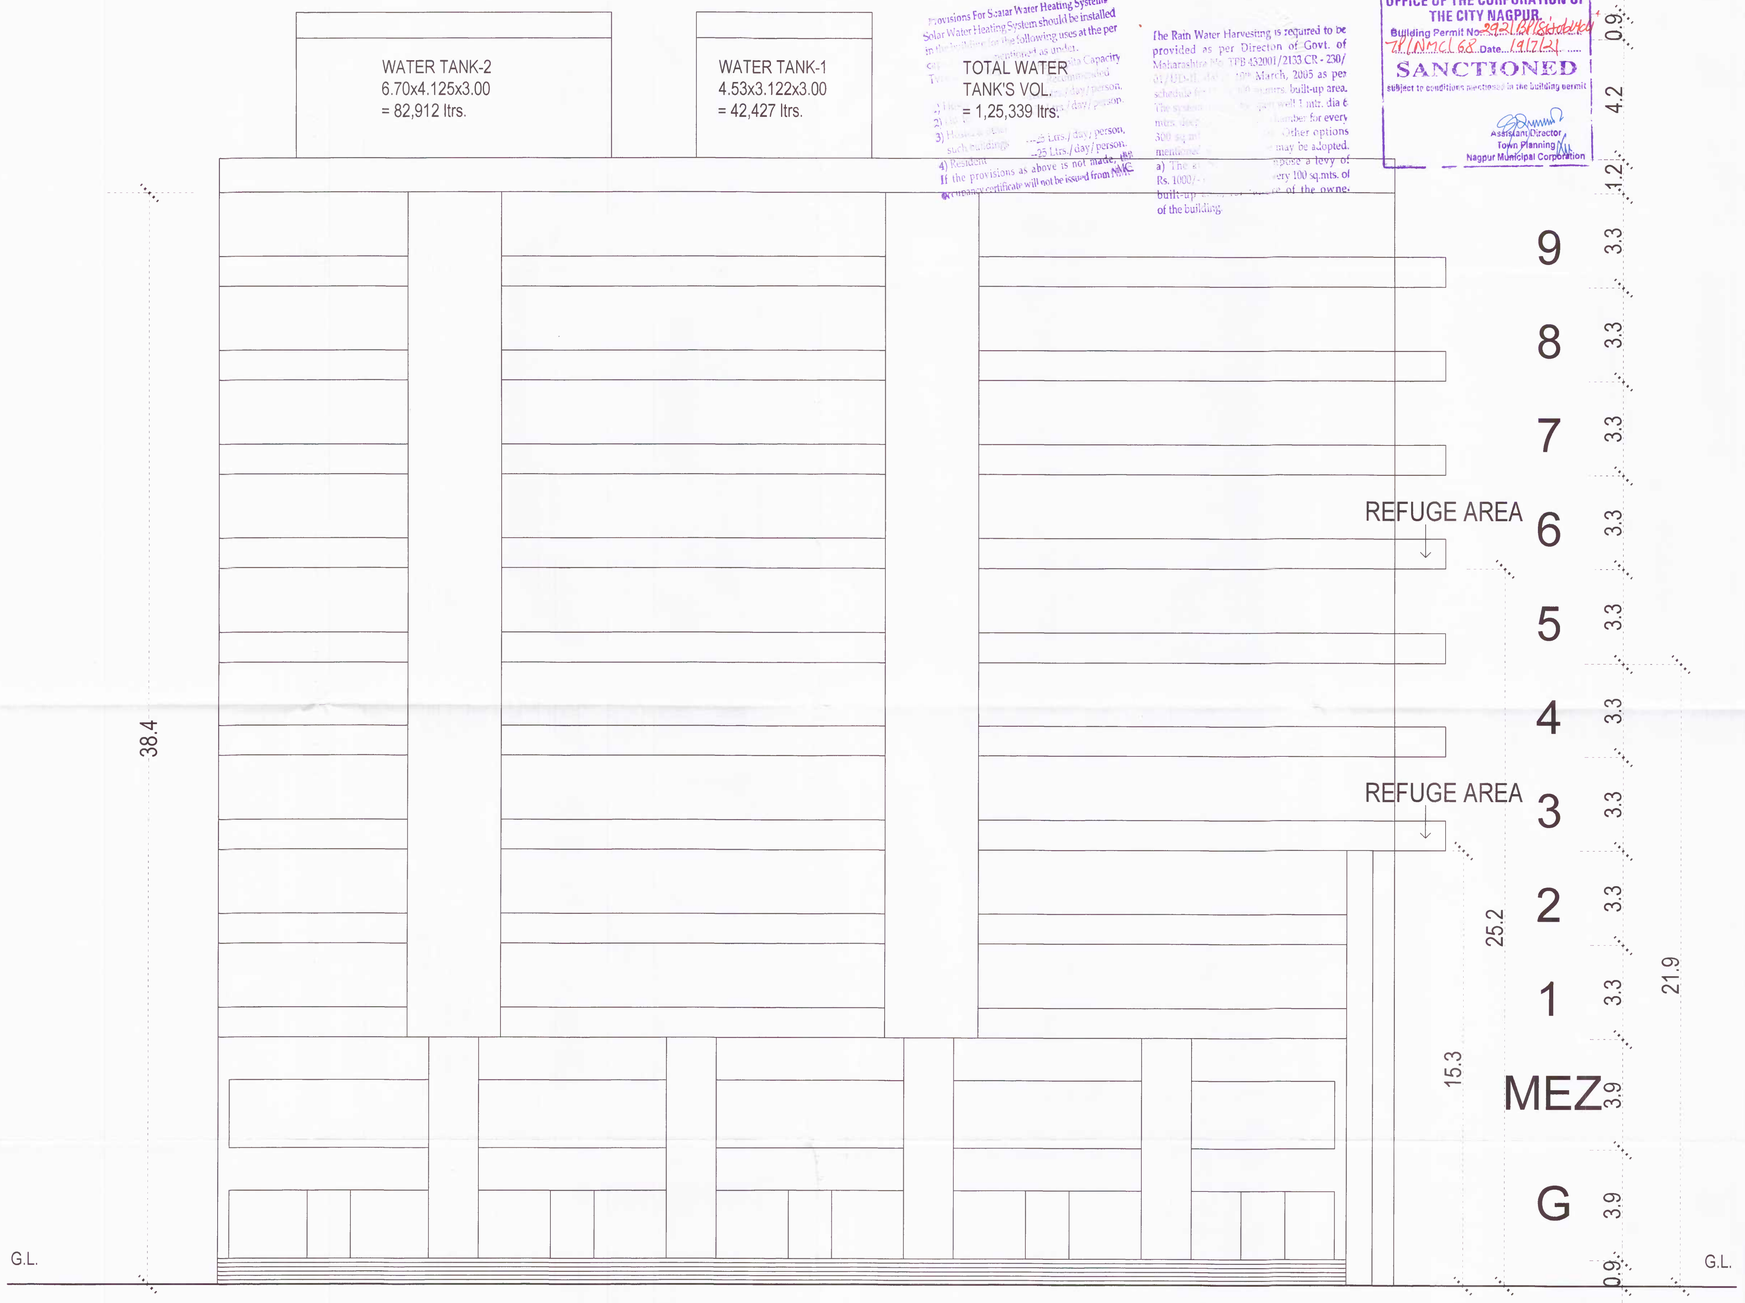


ELEVATION
SCALE 1:100

Stamps of Approval of plan

SHEET-8/10

PROPOSED COMMERCIAL/OFFICE BUILDING PLAN ON, CITY SURVEY No. 2081, SHEET No. 176/29, HOUSE No. 207, WARD No. 65, MOUZA SITABULDI, KAMPTEE ROAD TAH. & DIST. NAGPUR. BELONGING TO -
SUNTECH INFRAESTATE NAGPUR PVT. LTD. Through its Director- SHRI PRAVIN MANOHARRAO POHANKAR.

NAME OF ARCHITECT: S K CHICHGHARE AND ASSOCIATES

LOGO OF ARCHITECT:

ADDRESS OF OFFICE
OFFICE : 58-60 ASHWAMEGH APPTS ,
LENDRA PARK, RAMDASPETH, NAGPUR

s. k. chichghare & associates

OWNERS SIGN:

ARCHITECTS SIGN:

SCALE 1:100	DATE
JOB No.JOBNO	CHKBY

SUBMISSION DRAWING