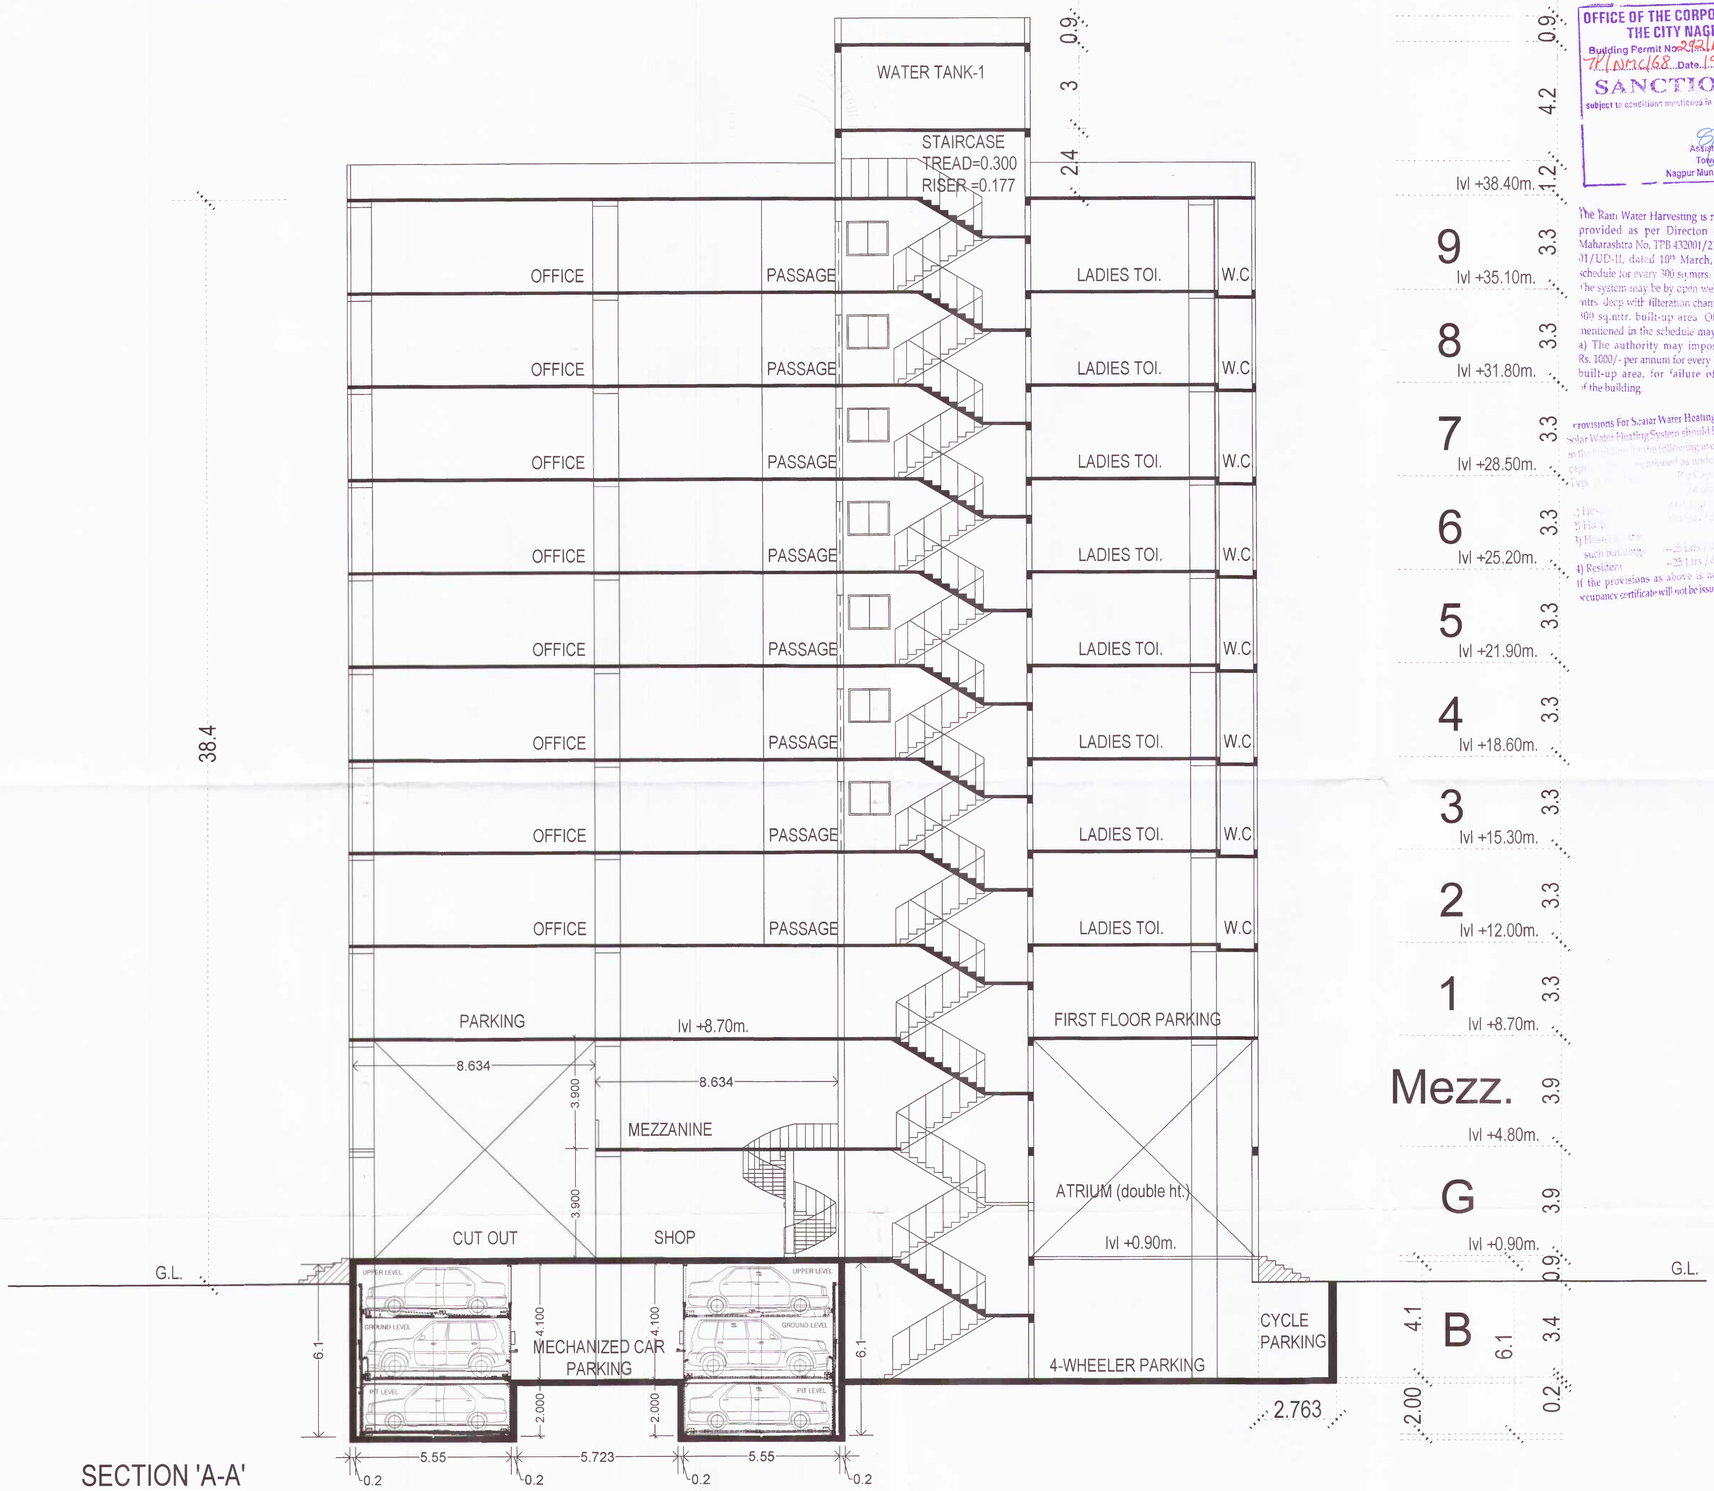


SECTION 'A-A'
SCALE 1:100

OFFICE OF THE CORPORATION OF THE CITY NAGPUR.
Building Permit No. 292/LO/B/SR/004/21
TP/NMC/68 Date. 19/7/21
SANCTIONED
subject to conditions mentioned in the building permit
Assistant Director / Town Planning
Nagpur Municipal Corporation

The Rain Water Harvesting is required to be provided as per Direction of Govt. of Maharashtra No. TPB 432001/2133 CR - 230/01/UD-11, dated 10th March, 2005 as per schedule for every 300 sq.mtrs built-up area. The system may be by open well 1 mtr. dia and mtrs deep with filteration chamber for every 300 sq.mtr. built-up area. Other options mentioned in the schedule may be adopted a) The authority may impose a levy of Rs. 1000/- per annum for every 100 sq.mts. of built-up area, for failure of the owner of the building.


Provisions For Solaar Water Heating Systems
Solar Water Heating System should be installed in the following uses at the per capita consumption as under.

Type	Capacity
3) Hos...	...Ltrs / day / person
4) Hos... such Institutions	...25 Ltrs / day / person.
4) Resident	...35 Ltrs / day / person.

If the provisions as above is not made, the occupancy certificate will not be issued from NMC

Stamps of Approval of plan SHEET-9/10

PROPOSED COMMERCIAL/OFFICE BUILDING PLAN ON, CITY SURVEY No. 2081, SHEET No. 176/29, HOUSE No. 207, WARD No. 65, MOUZA SITABULDI, KAMPTEE ROAD TAH. & DIST. NAGPUR. BELONGING TO -
SUNTECH INFRAESTATE NAGPUR PVT. LTD. Through its Director- SHRI PRAVIN MANOHARRAO POHANKAR.

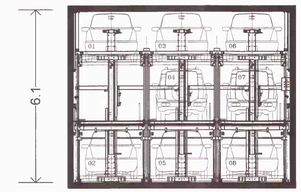

MECHANIZED PIT-PUZZLE CAR PARKING SECTION

NAME OF ARCHITECT: S K CHICHGHARE AND ASSOCIATES

LOGO OF ARCHITECT :

ADDRESS OF OFFICE
OFFICE : 50-60, ABHINAMESH APPTS., LENDRA PARK, RAMDASPETH, NAGPUR
ARCHITECTS: s. k. chichghare & associates

OWNERS SIGN: Suntech Infraestate Nagpur Pvt. Ltd.

ARCHITECTS SIGN:

SCALE 1:100	DATE
JOB No.JOBNO	CHKBY

SUBMISSION DRAWING