

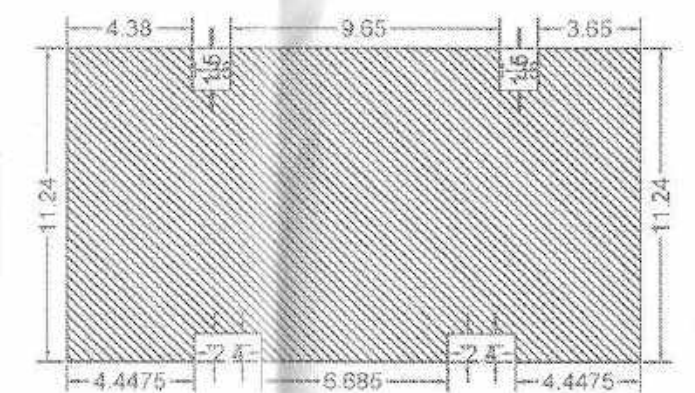


FSI DETAILS										Carpet Area Table							
9 Index	Basic FSI (on serial no 1)	Premium FSI (on serial no 1)	TDR (on serial no 1)	FSI for green building (on basic FSI)	Ancillary Area 60% of (2+3+4+5)	Ancillary Area 80% of (2+3+4+5)	Total	Inclusive Housing (20%) if Applicable	Drawing Value	Building Name	Floor Name	Carpet name	Tenement	Carpet Area	Enclosed Balcony Area	Total Carpet Area	
9.1 Permissible Index	1.10	0.50	0.40	0.00	0.00	0.00	2.00	0.00	0.00	MAMTA SANKALY BALWAIK	TYPICAL	flat	1	62.26	17.83	79.89	
9.2 Existing Consumed Index	0.00	0.00	0.00	0.00	0.00	0.00	0.00	0.00	0.00	MAMTA SANKALY BALWAIK	TYPICAL	flat	2	62.18	15.38	77.66	
9.3 Balance Index to be Consumed	1.10	0.50	0.40	0.00	0.00	0.00	0.00	0.00	0.00	Parking Ckck (Table 3)							
9.4 Total Permissible (Pln Area)	403.70	183.80	146.80	0.00	334.50	0.00	1068.60	0.00	0.00	Building Name	USE	REG. RATIO		V.O.F		PRP. RATIO	
9.5 Proposed P in Area (Should not exceed 9.4)	403.70	153.80	0.00	0.00	334.49	0.00	691.99	0.00	691.99	MAMTA SANKALY BALWAIK	Residential	car	1	5	6	4.00	20.00
9.6 Index Consumed	1.10	0.41	0.00	0.00	0.00	0.00	1.51	0.00	0.00	Total	-	-	-	-	-	4.00	20.00
										Visitors parking(%)	-	-	-	-	-	0.26	1.60
										Total	-	-	-	-	-	4.20	21.00





--	--

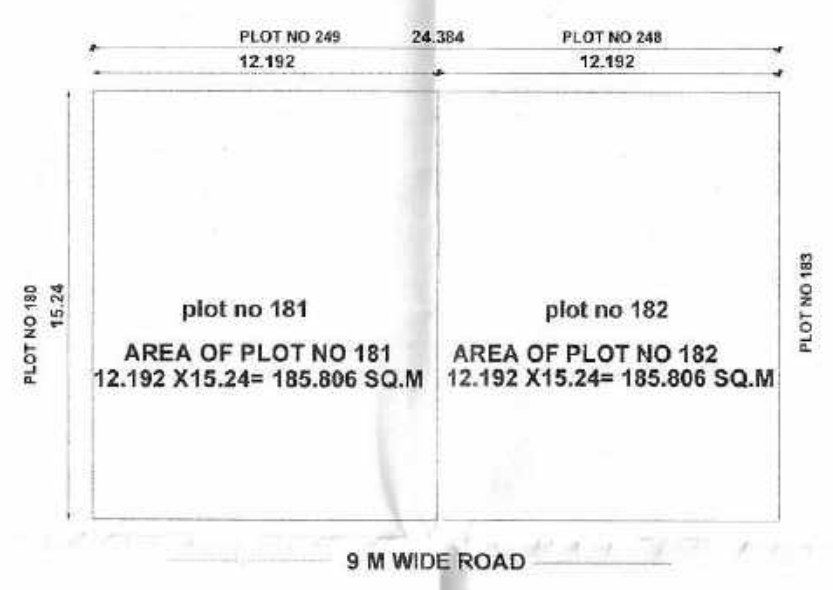

BUILT-UP AREA CALCULATION TYPICAL MAMTA SANJAY BALWAIK




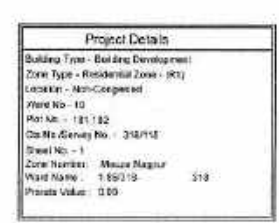


PLAN SHOWING PROPOSED AMALGAMATION
SCALE- 1:200

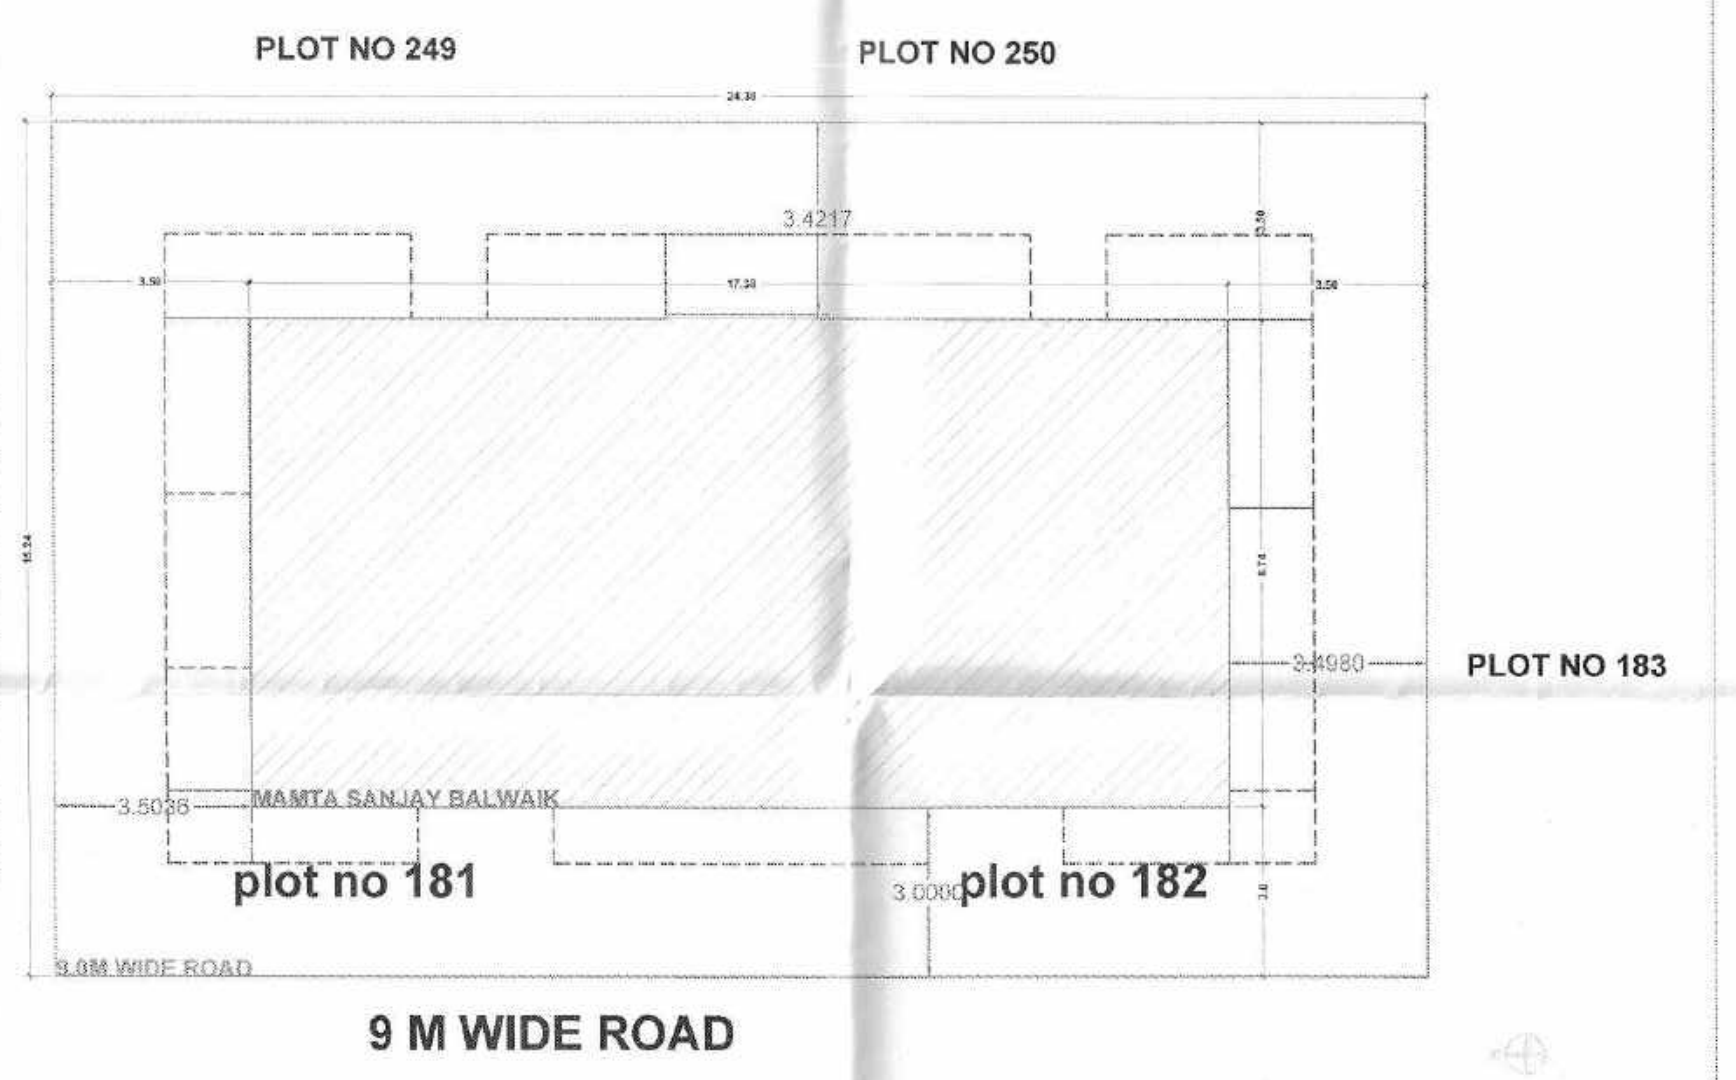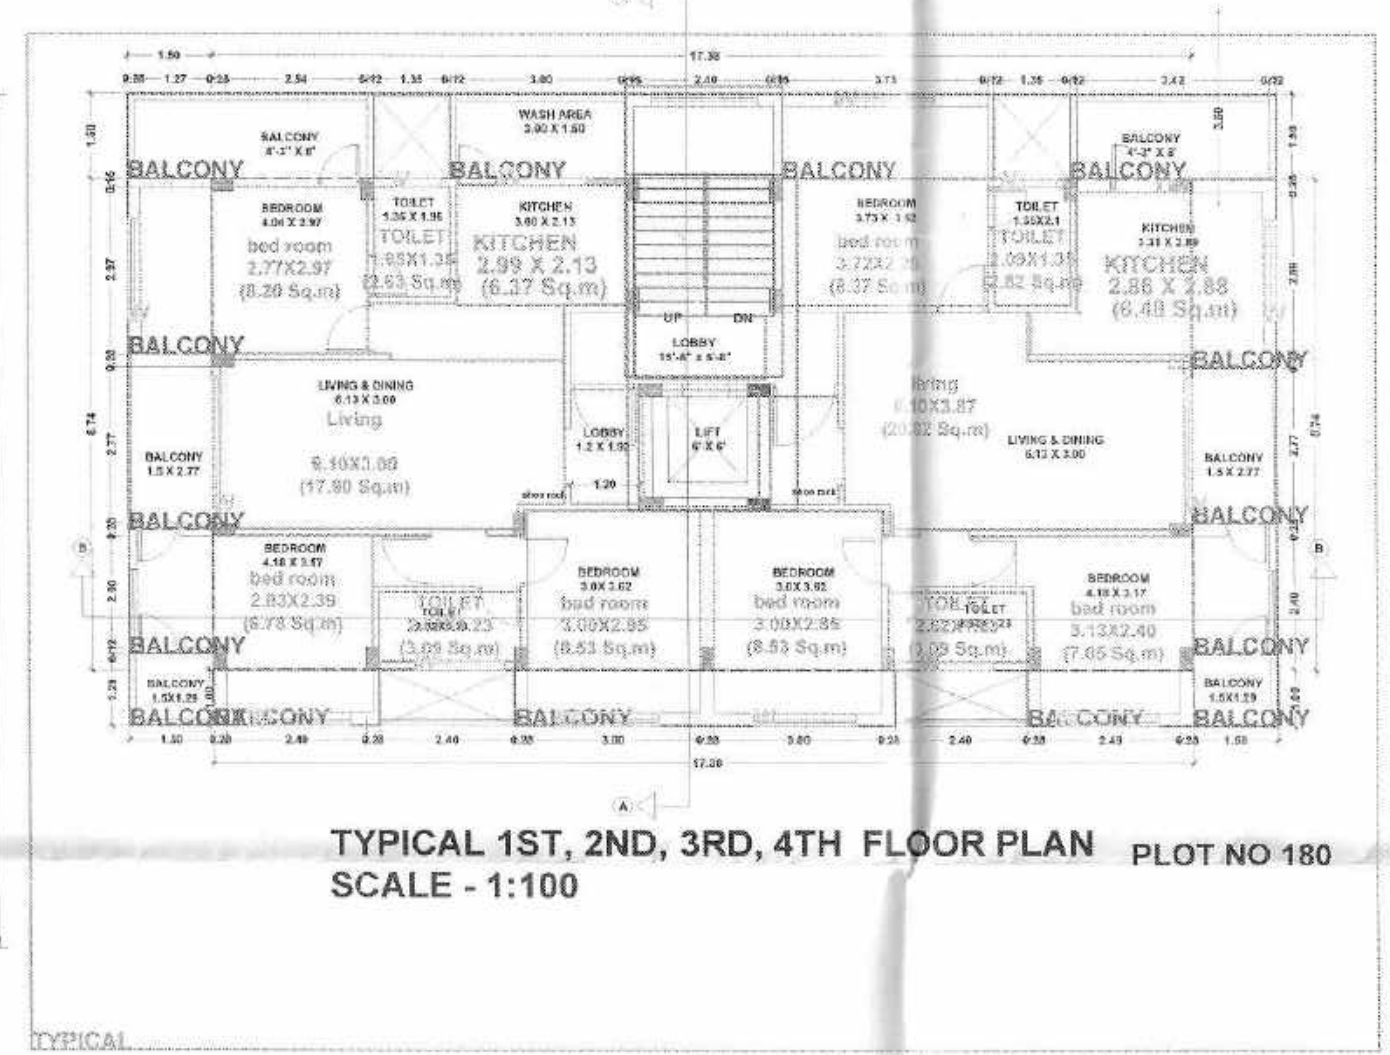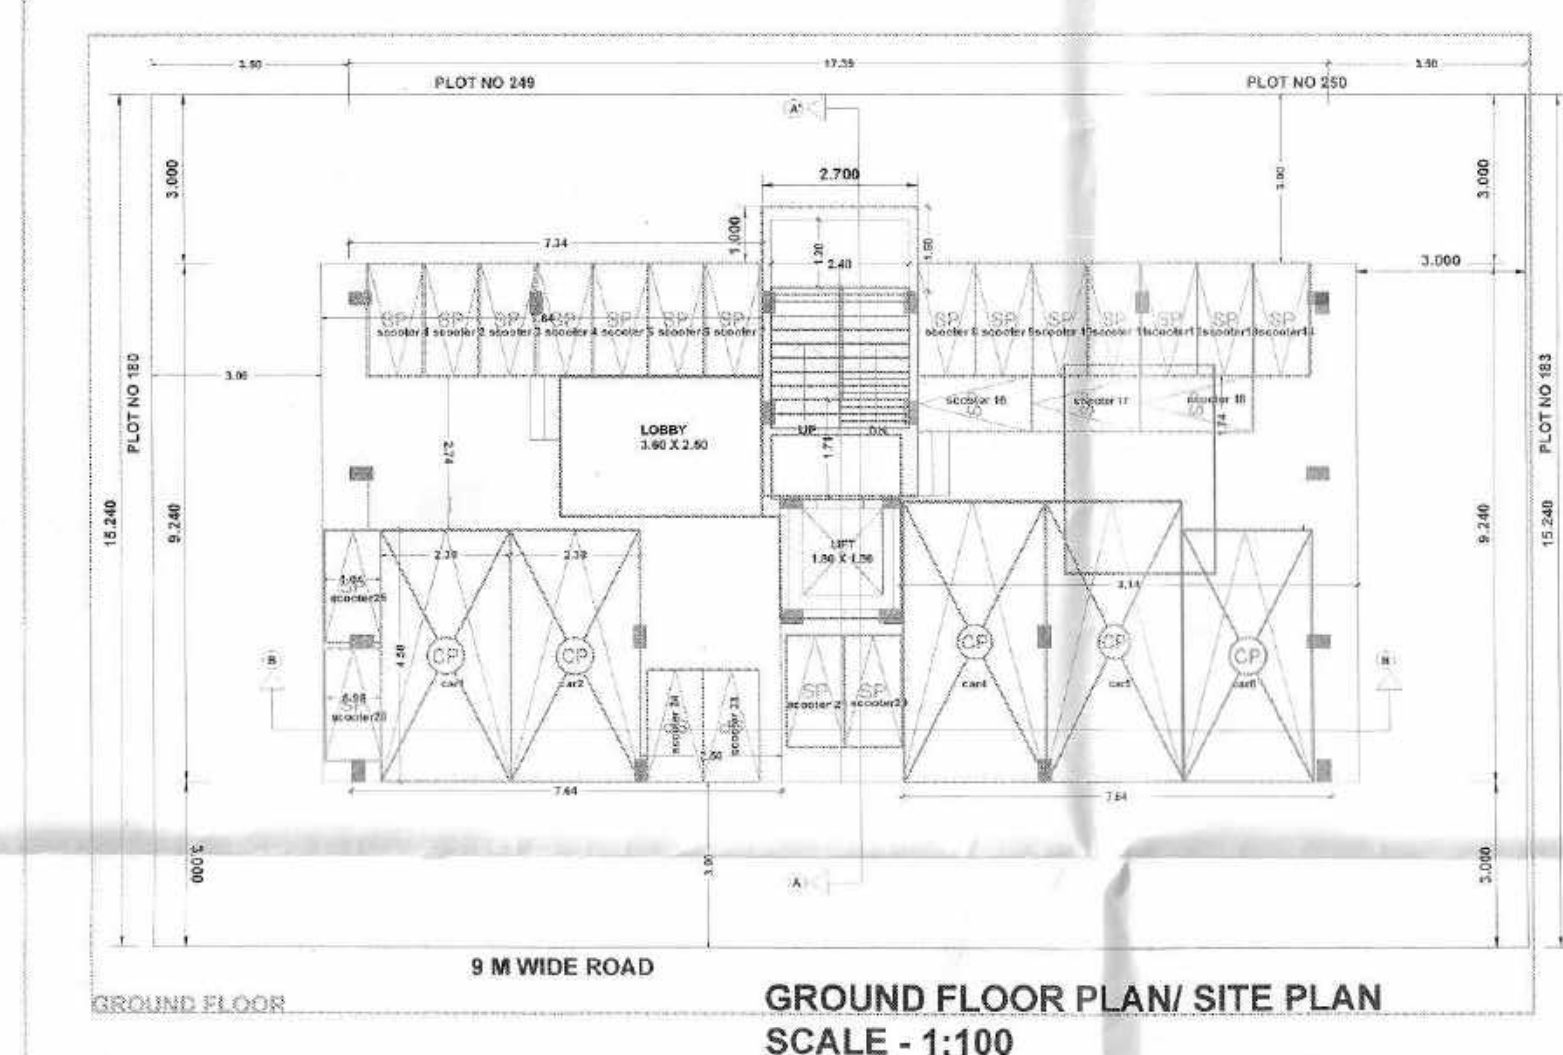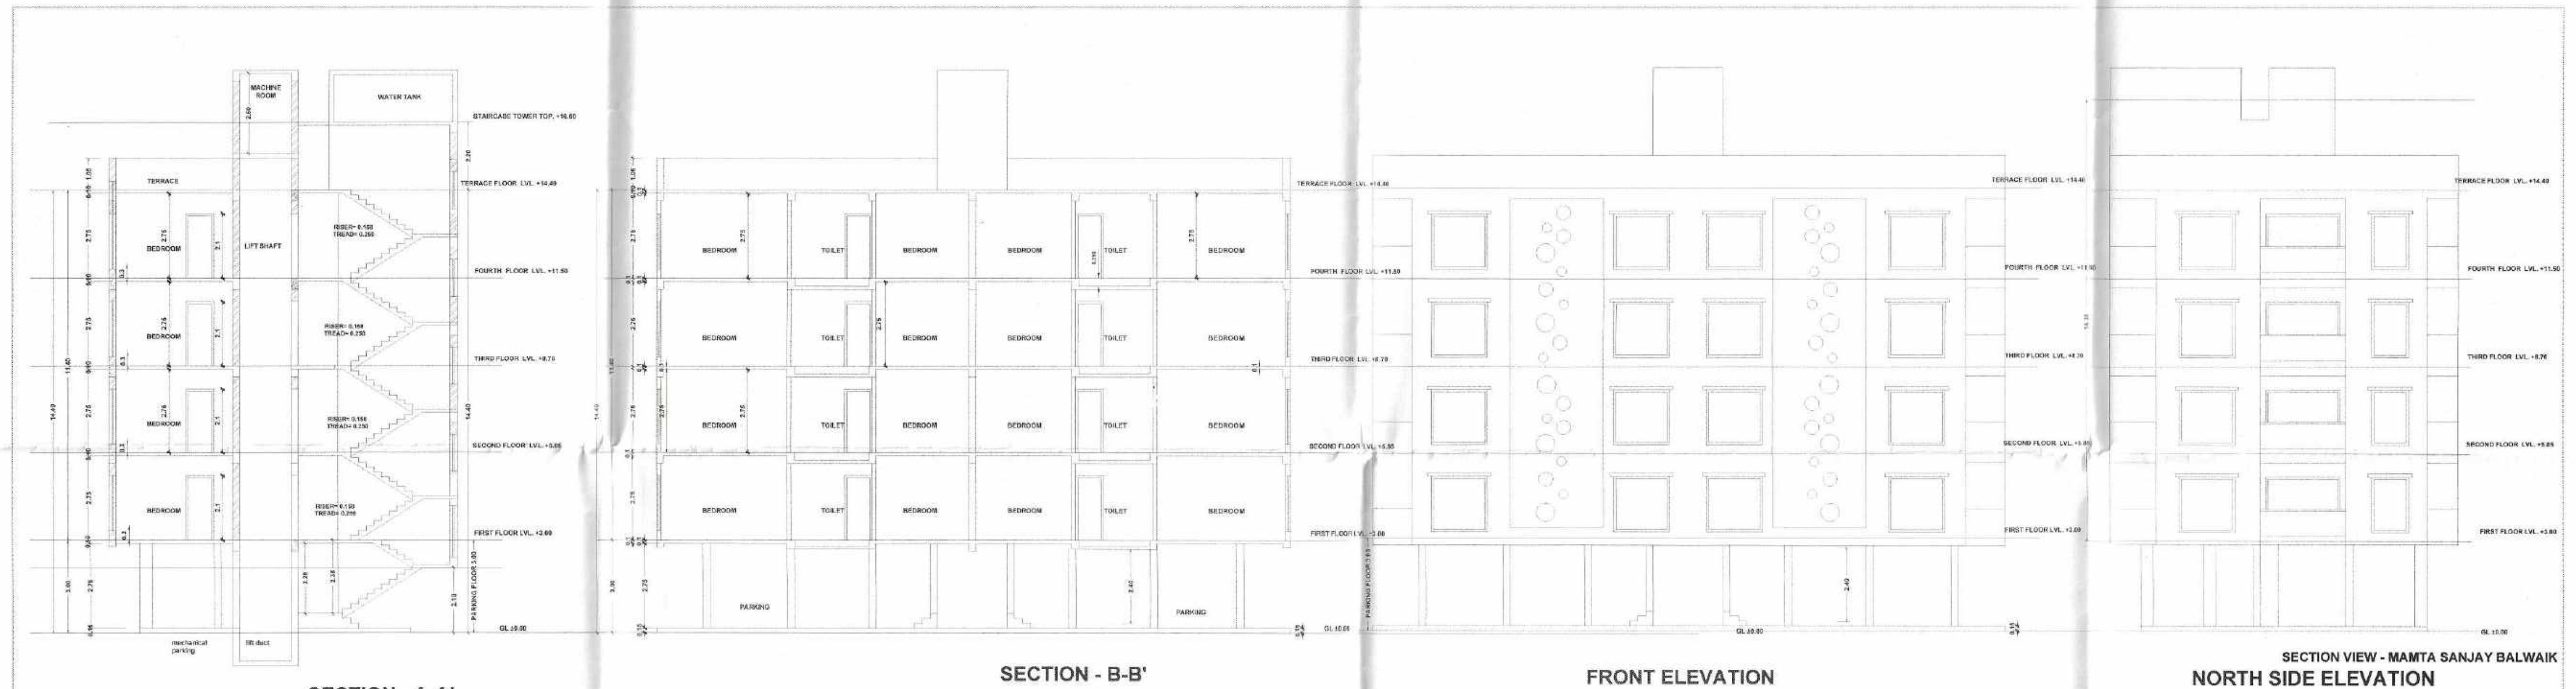

**SITE PLAN SHOWING PROPOSED CONSTRUCTION
ON AMALGAMATED PLOT NO 181,182
SCALE- 1:200**

SCHEDULE OF OPENING			
NAME	LENGTH	HEIGHT	NOS.
w	1.89	1.20	1
w	1.30	1.20	1
w	2.40	1.20	2
w	1.80	1.20	8
v	0.97	1.20	1
w	1.83	1.20	1
w	1.55	1.20	1
v	0.81	1.20	1

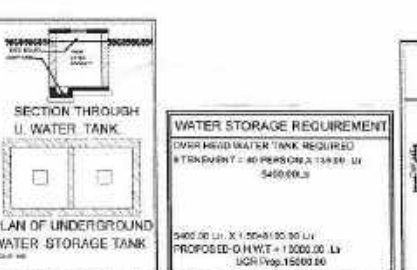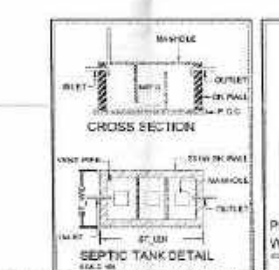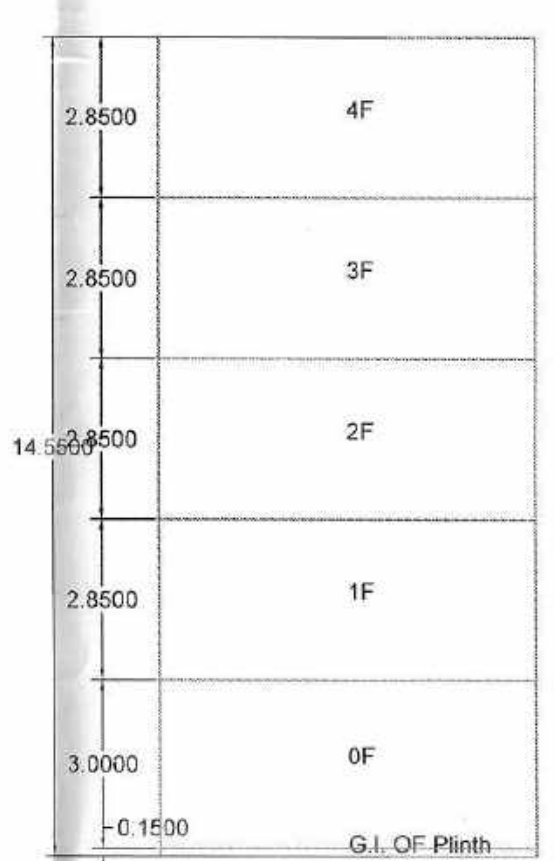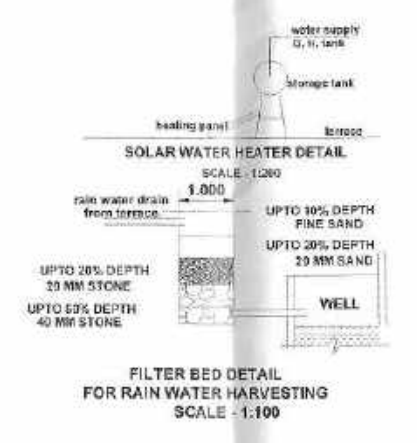

Signature valid
Digitally signed by HARSHAL VINOD
GEDAM
Date: 2021.09.30 15:36:29 IST
Reason: Approved Drawing Plan
Location: Nacpur Municipal Corporation

PROJECT-
PROPOSED MULTI FAMILY RESIDENTIAL DWELLING UNIT
ONAMALAGATED PLOT NO.181,182 WARD NO. -10 KH NO.-509,
510, MUJIZA, NAGPUR, TAH. & DIST. NAGPUR, BELONGING TO
MURTI S.P. BELVEKAR & MR. CHANDRESHEKHAR P.
BELVEKAR THOUGH POWER OF ATTORNEY HOLDER MRS.
MAMTA SANJAY BALWAIK & MR MADHAV PRABHAKAR
MAHURKAR & OTHERS THOUGH POWER OF ATTORNEY HOLDER
MRS. MAMTA SANJAY BALWAIK.

LEGENDS 1. PROPOSED 2. EXISTING 3. PROPOSED 4. EXISTING 