



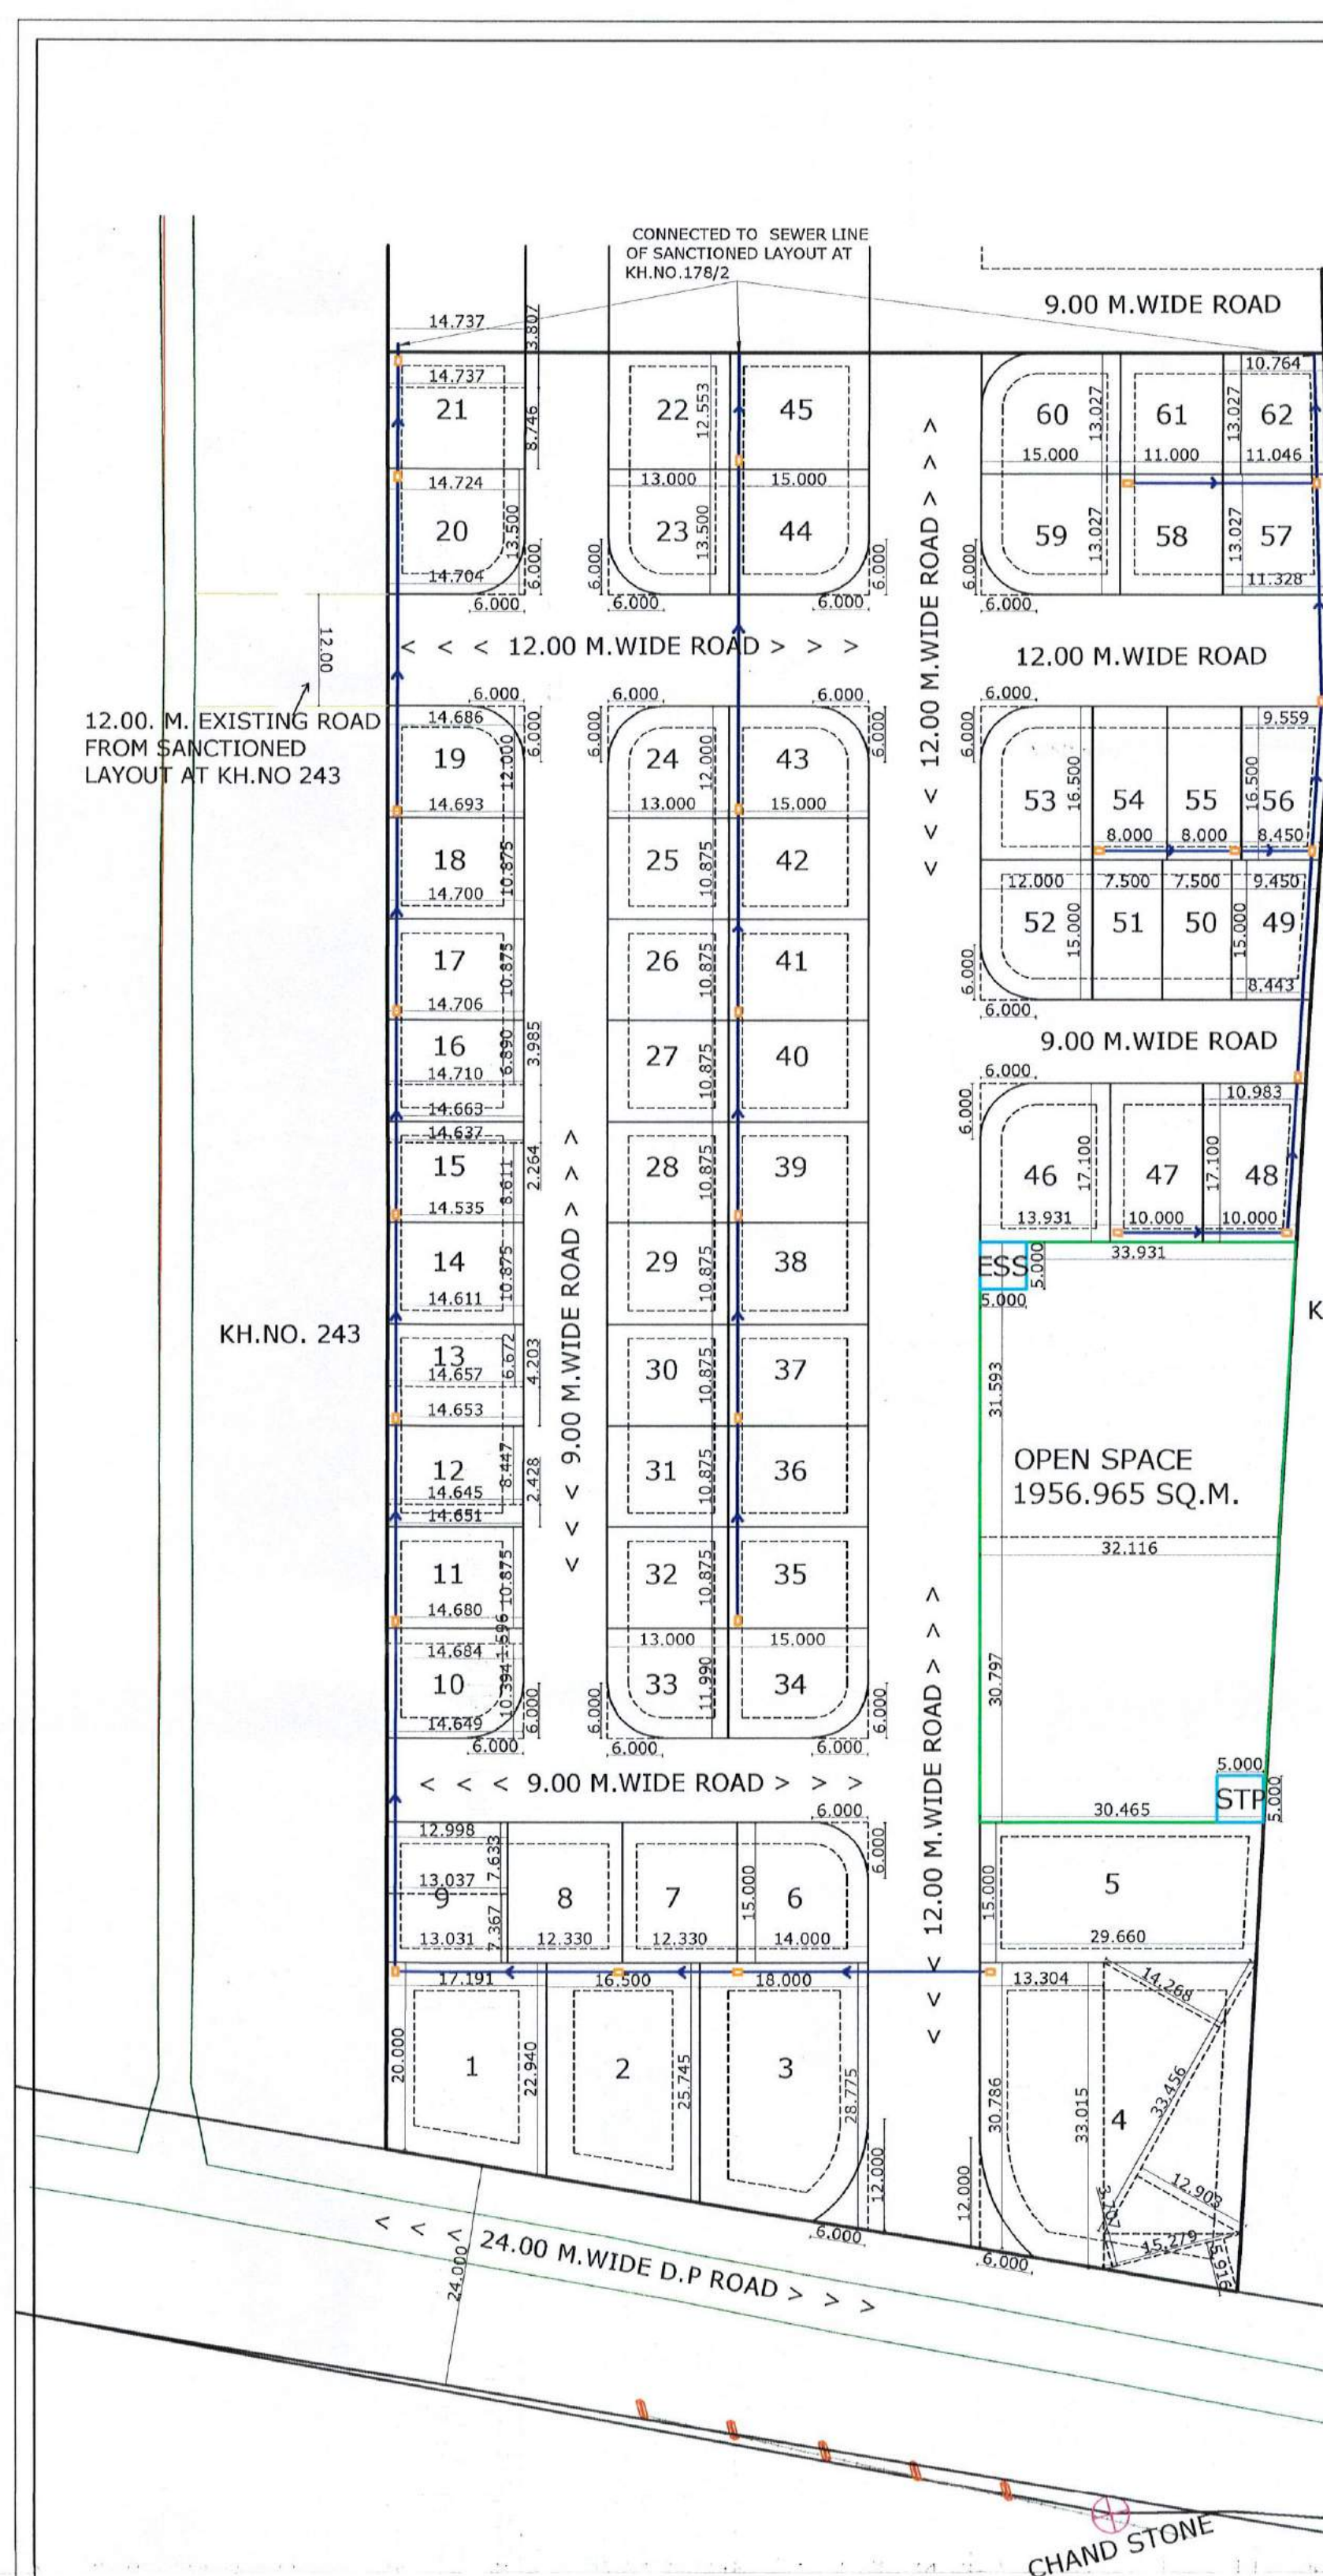


EXISTING DEVELOPMENT DRAWING FOR SEWER LINE

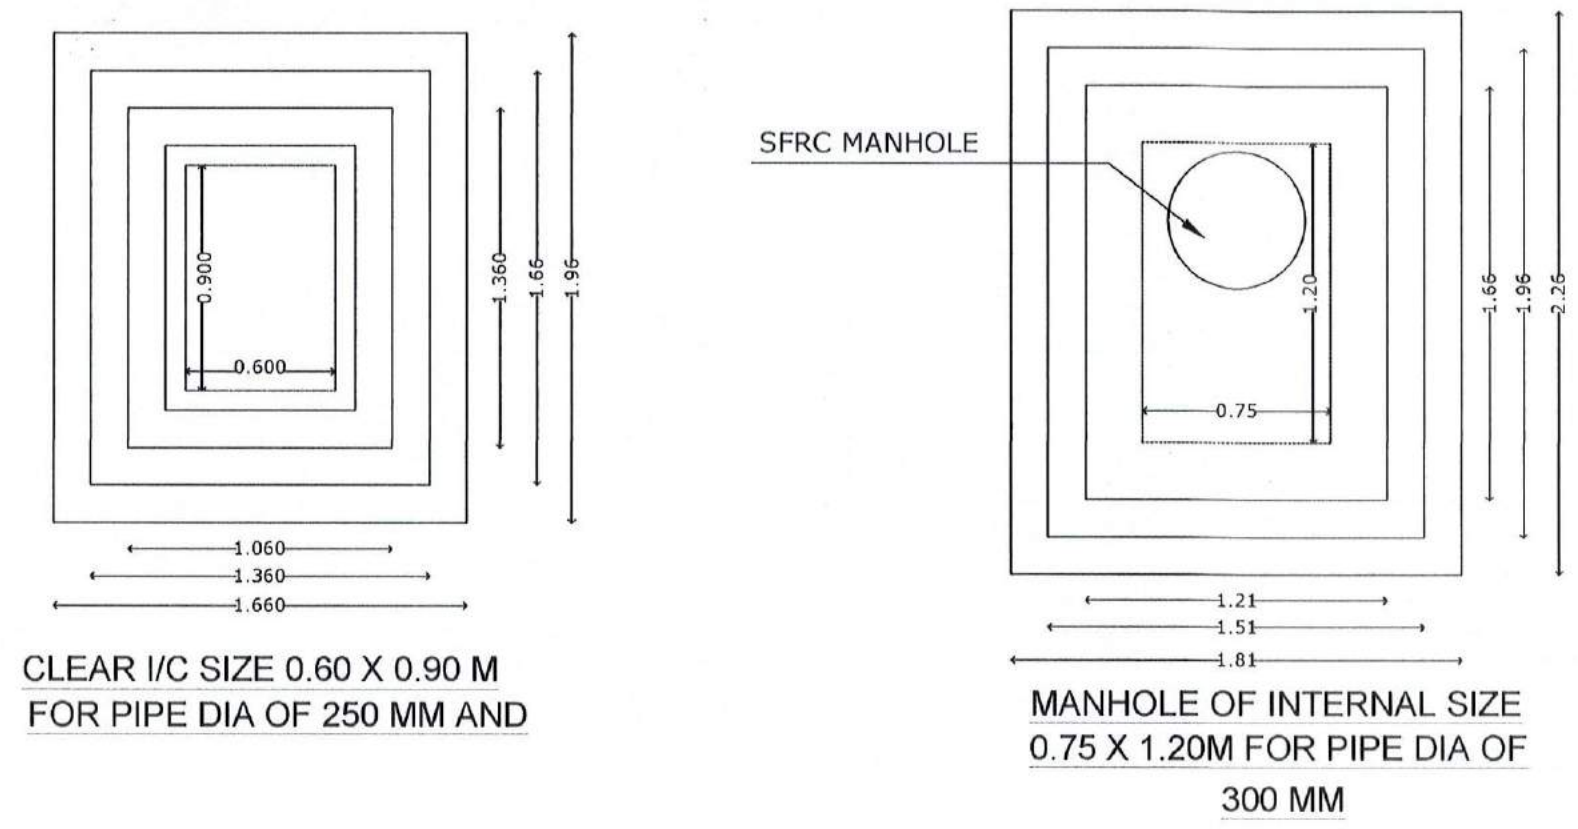

C/S DETAILS OF SEWER LINE CHAMBERS
FOR NAGPUR METROPOLITAN AREA


PROPOSED DEVELOPMENT DRAWING FOR SEWER LINES

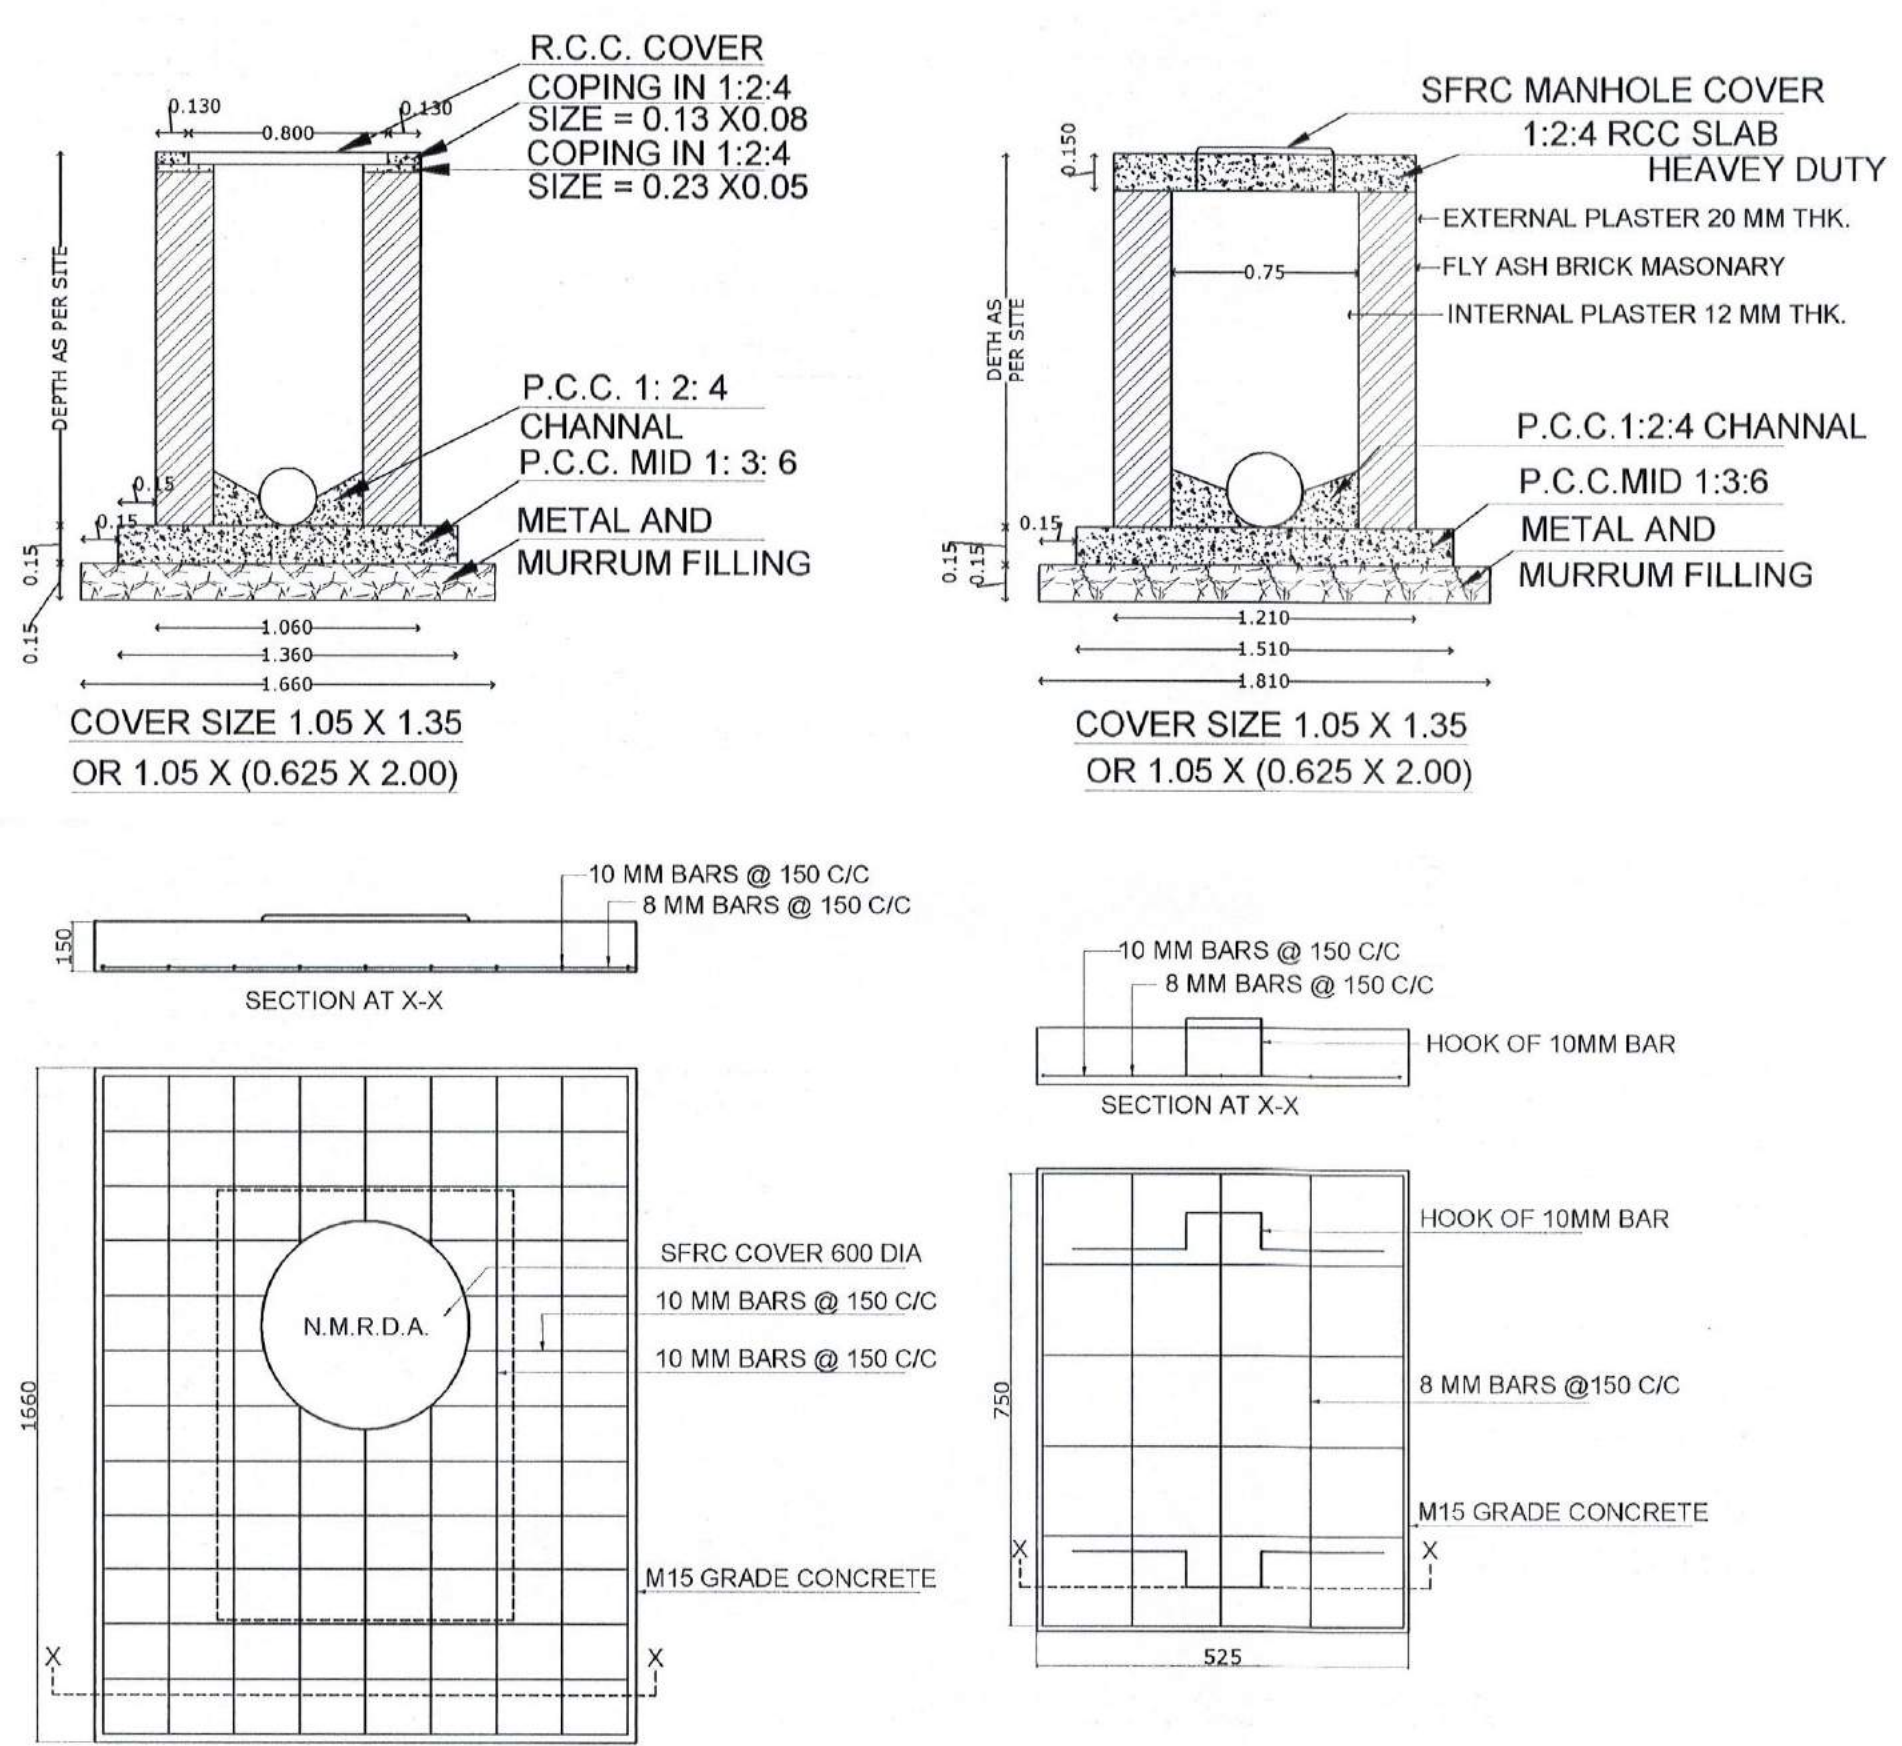

PLAN FOR COMPLETION SEWER LINE ON KH. NO. 178/1 (PART)
P.H.NO.42 MOUZA- JAMTHA.TAH.- NAGPUR (RURAL) - DIST.
NAGPUR.

BELONGING TO,

SHRI. RAHUL JAGDISH BONDRE

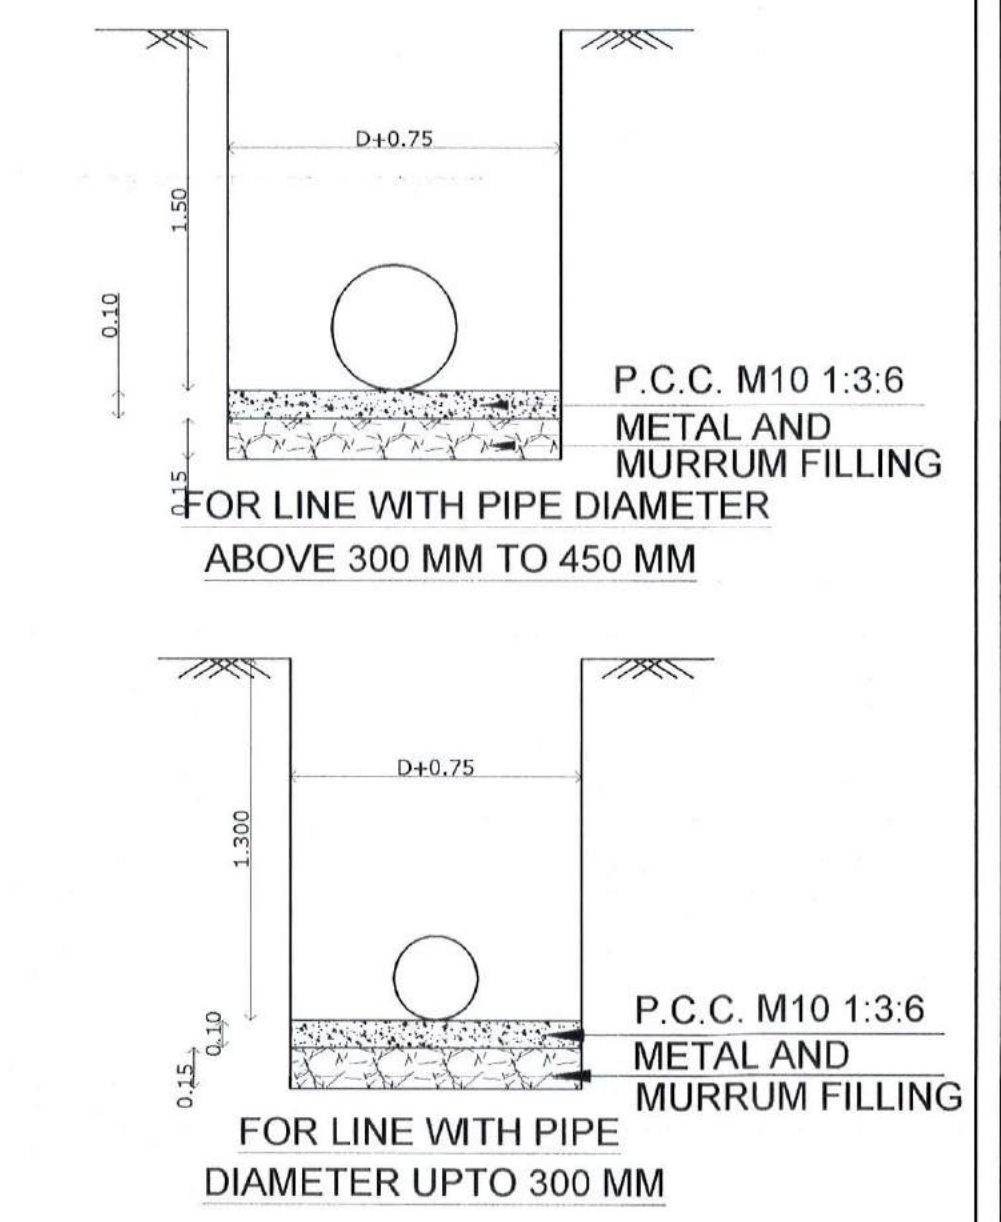

NOTE :

1) ALL DIMENSIONS ARE IN METER.

2) THE WIDTH OF EXCAVATION FOR PIPES SHALL BE D+0.75 M.

3) IF HARD SOIL LIKE MURUM IS AVAILABLE FOR LAYING THE PIPE THEN PROVIDING METAL & MURUM FILLING TO BE AVOIDED.

LEGEND :-		
S.NO.	NAME	SYMBOLS
1	0.6 X 0.90 M. CHAMBER	
2	0.750 X 1.200 M. CHAMBER	
3	R.C.C. NP2 PIPE 250 mm WITH SPIGOT & SOCKET JOINT	
4	R.C.C. NP2 PIPE 300 mm WITH SPIGOT & SOCKET JOINT	
5	SLOPE ARROW	
6	S.T.P.	

OWNER :

SHRI. RAHUL JAGDISH BONDRE

ARCHITECT/LICENSED ENGINEER :

PAWAN RAVIPRASAD GUPTA
P.E.-IV
PLANNING, BUILDING AND DEVELOPMENT
LAW NO. 217, 1989, N.M.R.D.A. 10, P.H.NO. 42
OFFICE - 10, P.H.NO. 42, JAMTHA, NAGPUR (RURAL), DIST. NAGPUR.
OWNER: SHRI. RAHUL JAGDISH BONDRE
SCALE: 1:1000
DATE: 21/09/2023

EMAIL ID - pawan_r.gupta@yahoo.co.in MOBILE NO.9923432949

DRG. NO.	SCALE	DATE	DRAWN BY
SUB-01	NTS	21/09/2023	G.KAWAS

Superintending Engineer
Nagpur Metropolitan Region
Development Authority, Nagpur
S.E.
N.M.R.D.A.

Executive Engineer-II
Nagpur Metropolitan Region
Development Authority, Nagpur
E.E.(M-2)
N.M.R.D.A.

Assistant Engineer (West)
Nagpur Metropolitan Region
Development Authority, Nagpur
A.E.-II
N.M.R.D.A.

A.E.-II
N.M.R.D.A.