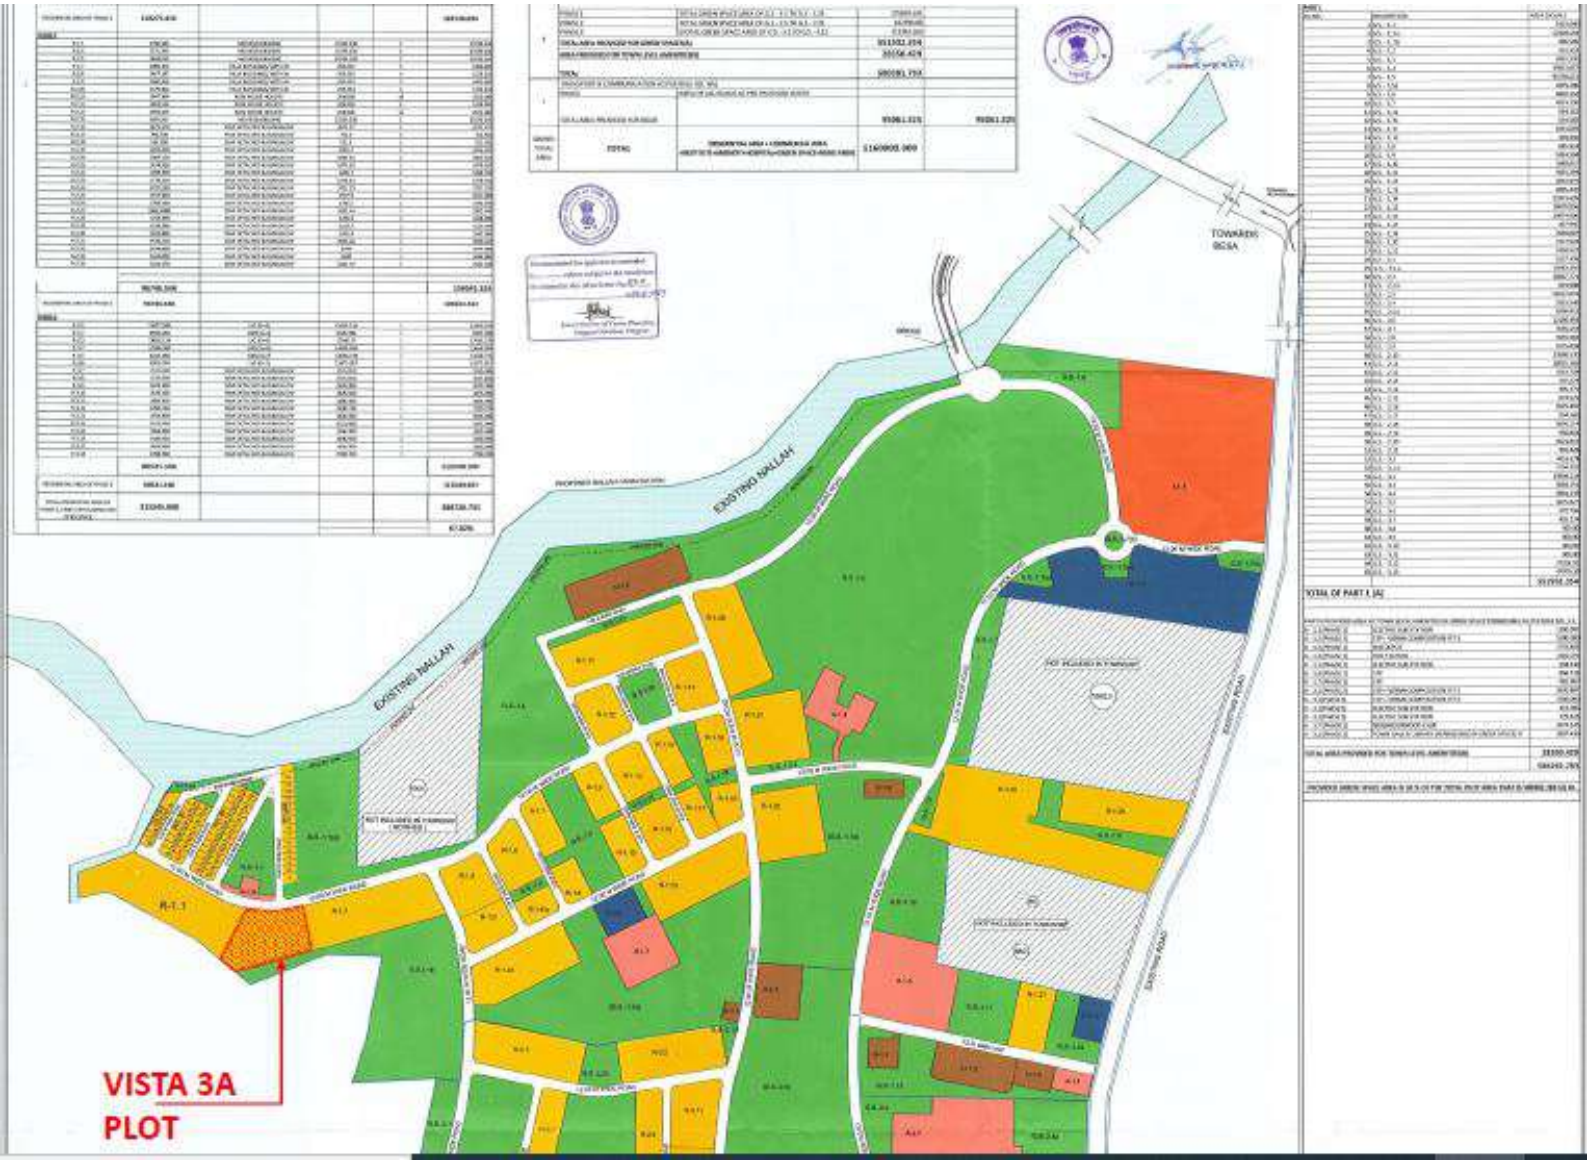
EXISTING NALLAH
EXISTING NALLAH
TOWARDS
BESA
VISTA 3A
PLOT