

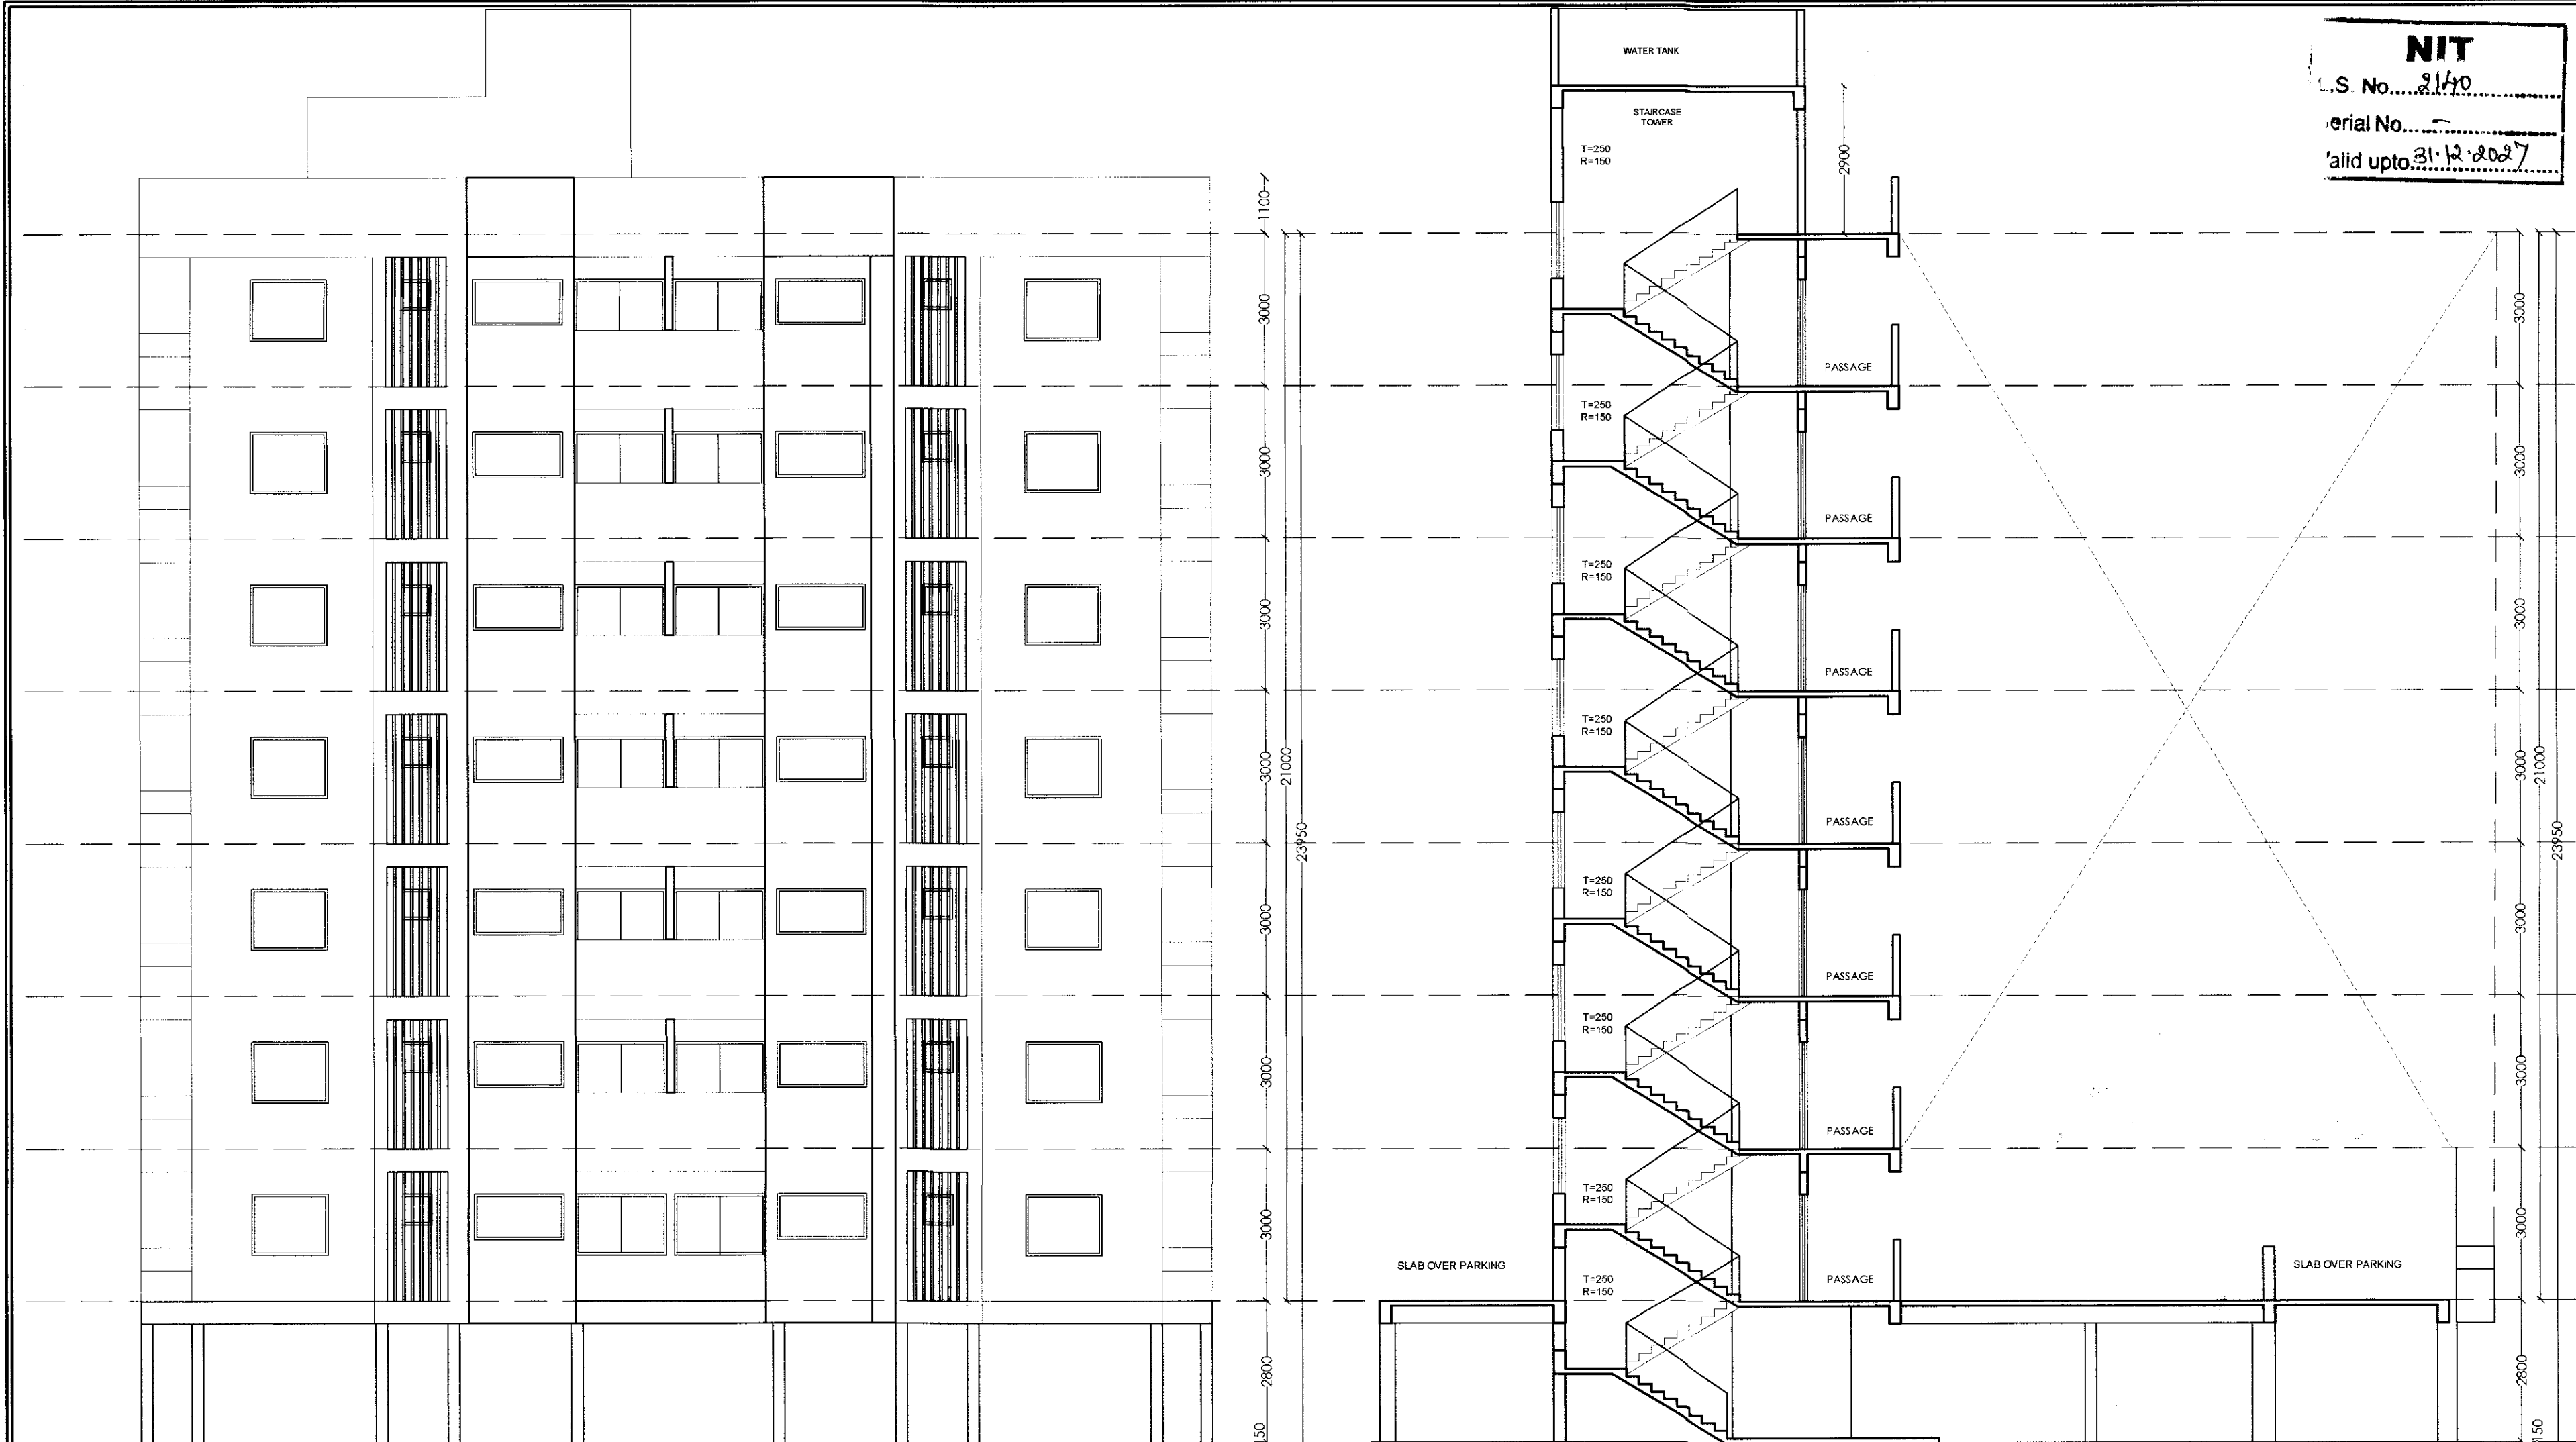
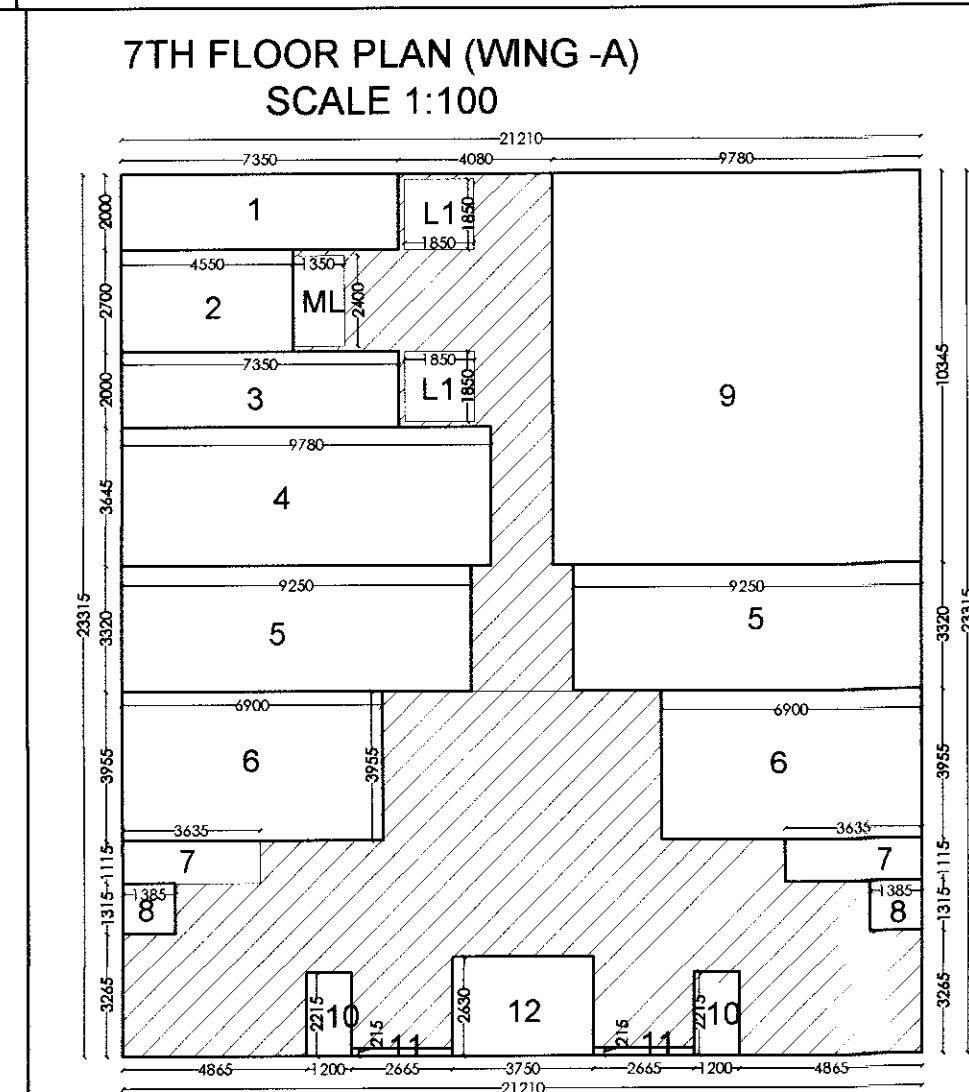
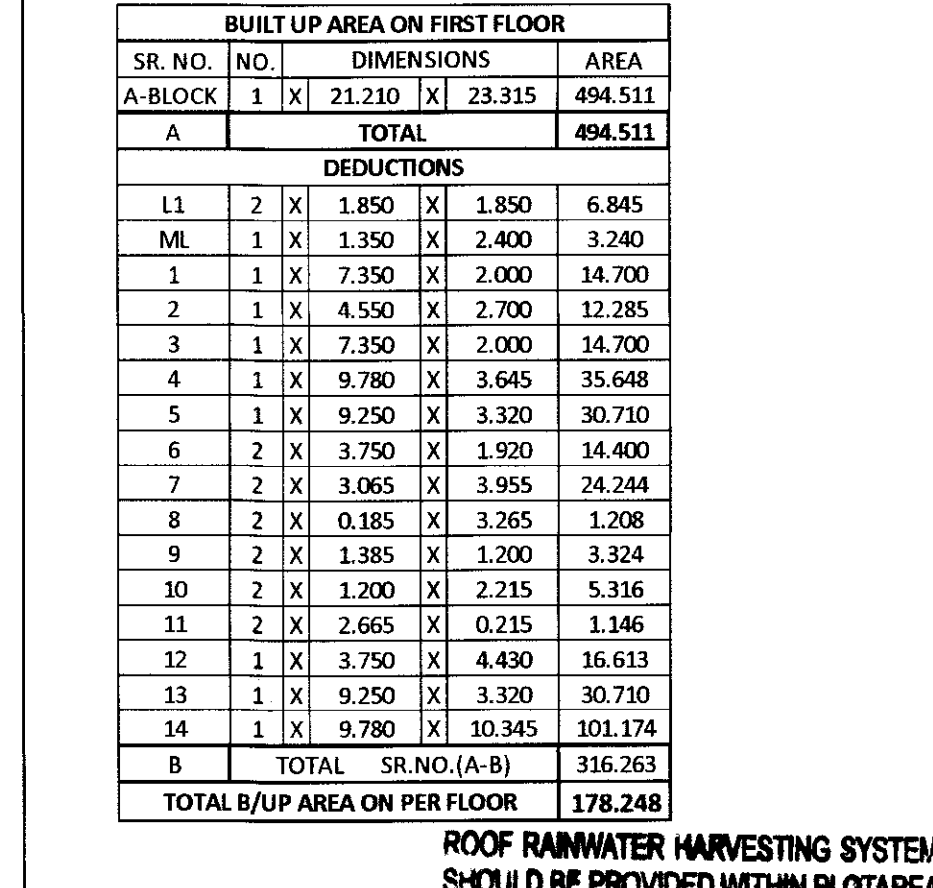





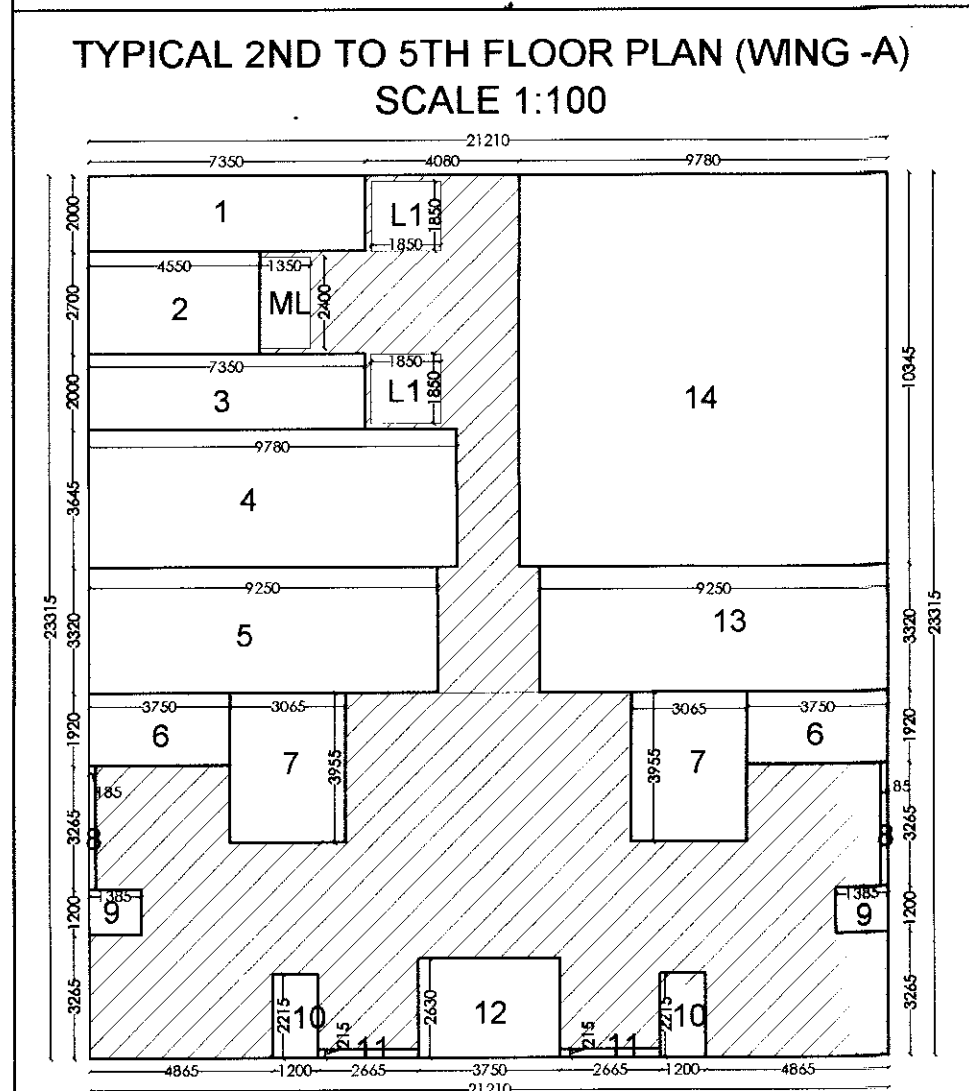


NIT
S. No. 2140
Serial No. 12/2021/2016
Valid upto 31-12-2027

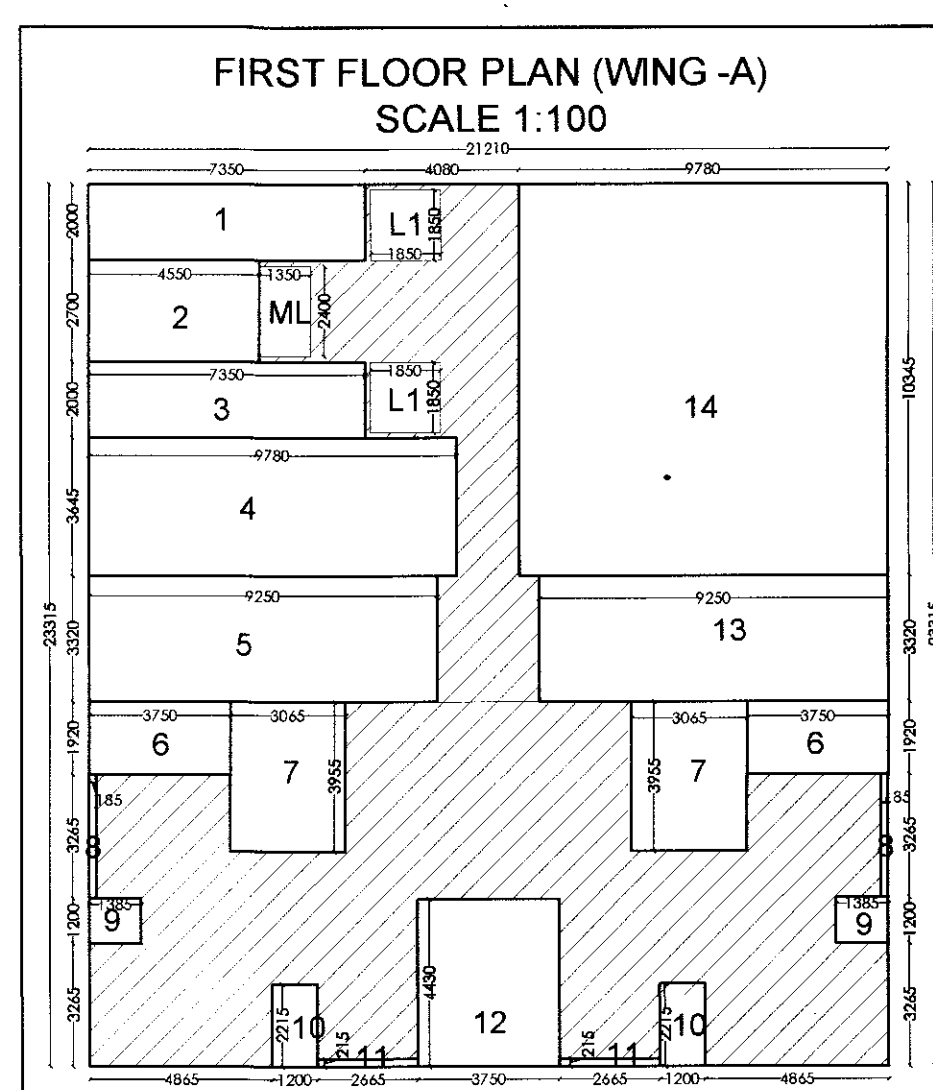

FLOOR WISE FSI STATEMENT AS PER P-LINE - BUILDING 1 (WING-A)

FLOORS	PROPOSED S/U AREA COMM.	PROPOSED RESI.	PROPOSED TENEMENTS	TOTAL BUILT UP AREA
GROUND FLOOR	0.0000	24.557	0	24.557
1st FLOOR	0.0000	178.248	2	178.248
2nd FLOOR	0.0000	184.998	2	184.998
3rd FLOOR	0.0000	184.998	2	184.998
4th FLOOR	0.0000	184.998	2	184.998
5th FLOOR	0.0000	184.998	2	184.998
6th FLOOR	0.0000	173.164	2	173.164
7th FLOOR	0.0000	161.847	2	161.847
TOTAL	0.0000	1277.808	14	1277.808

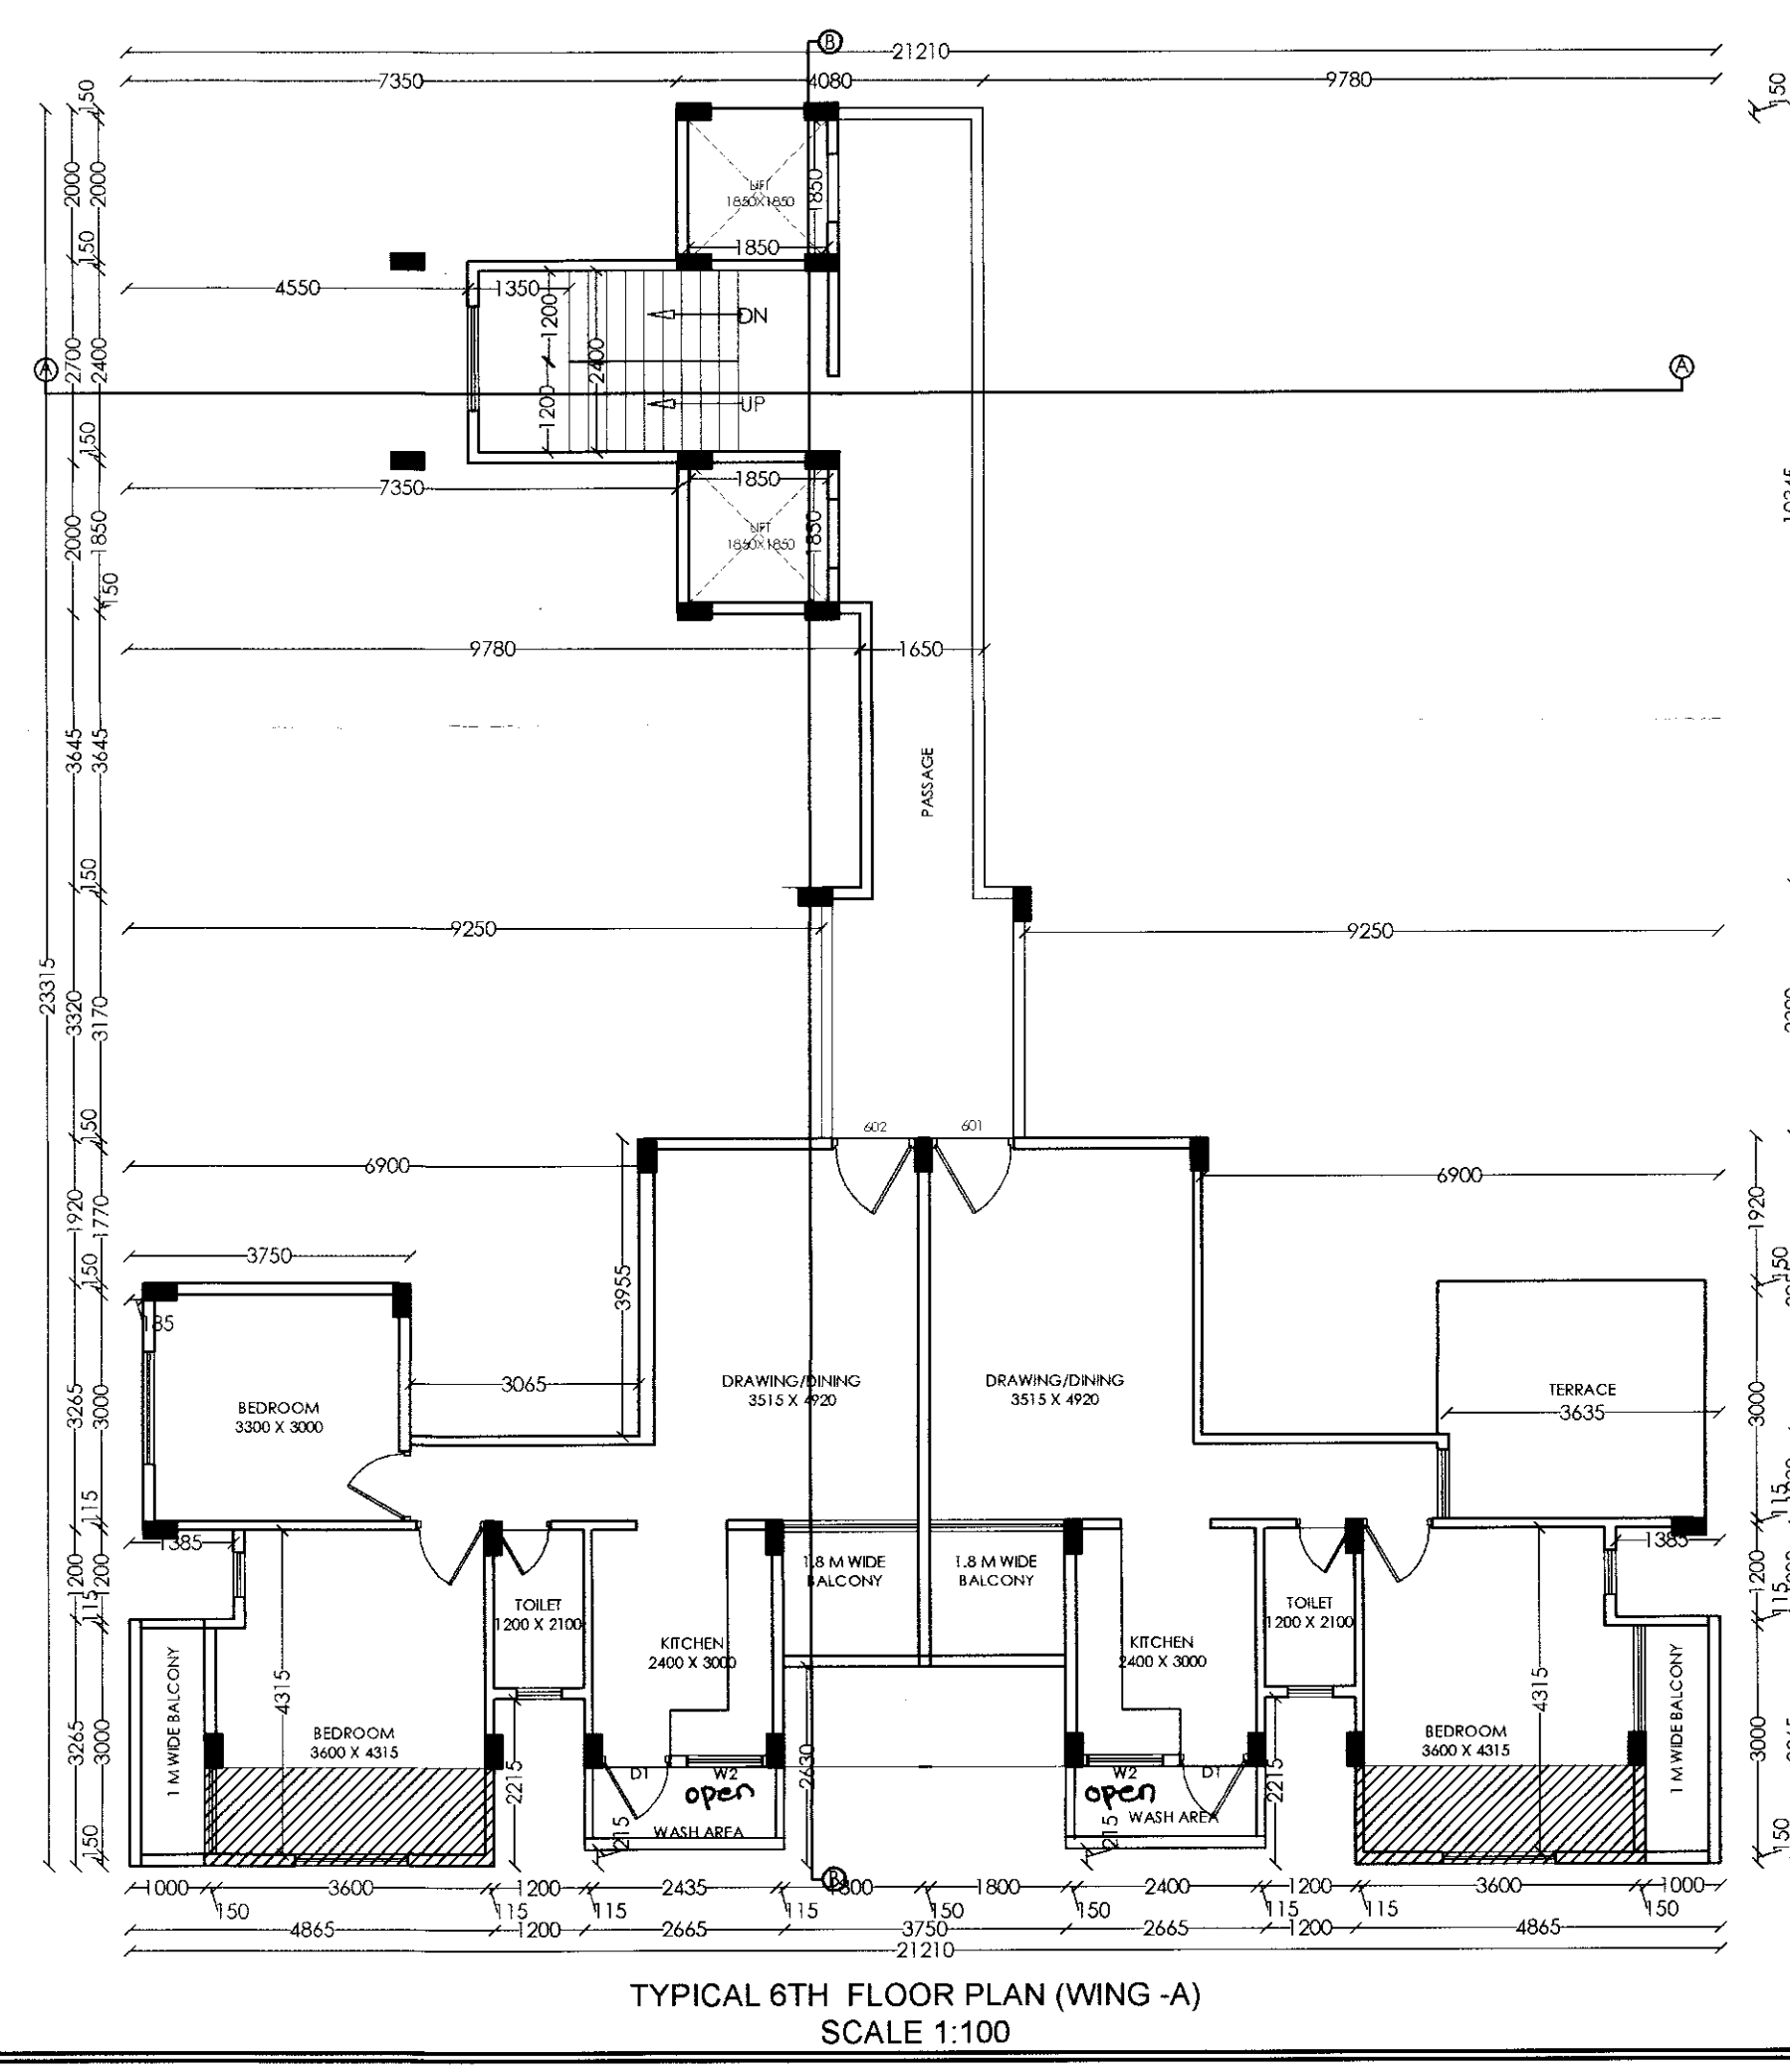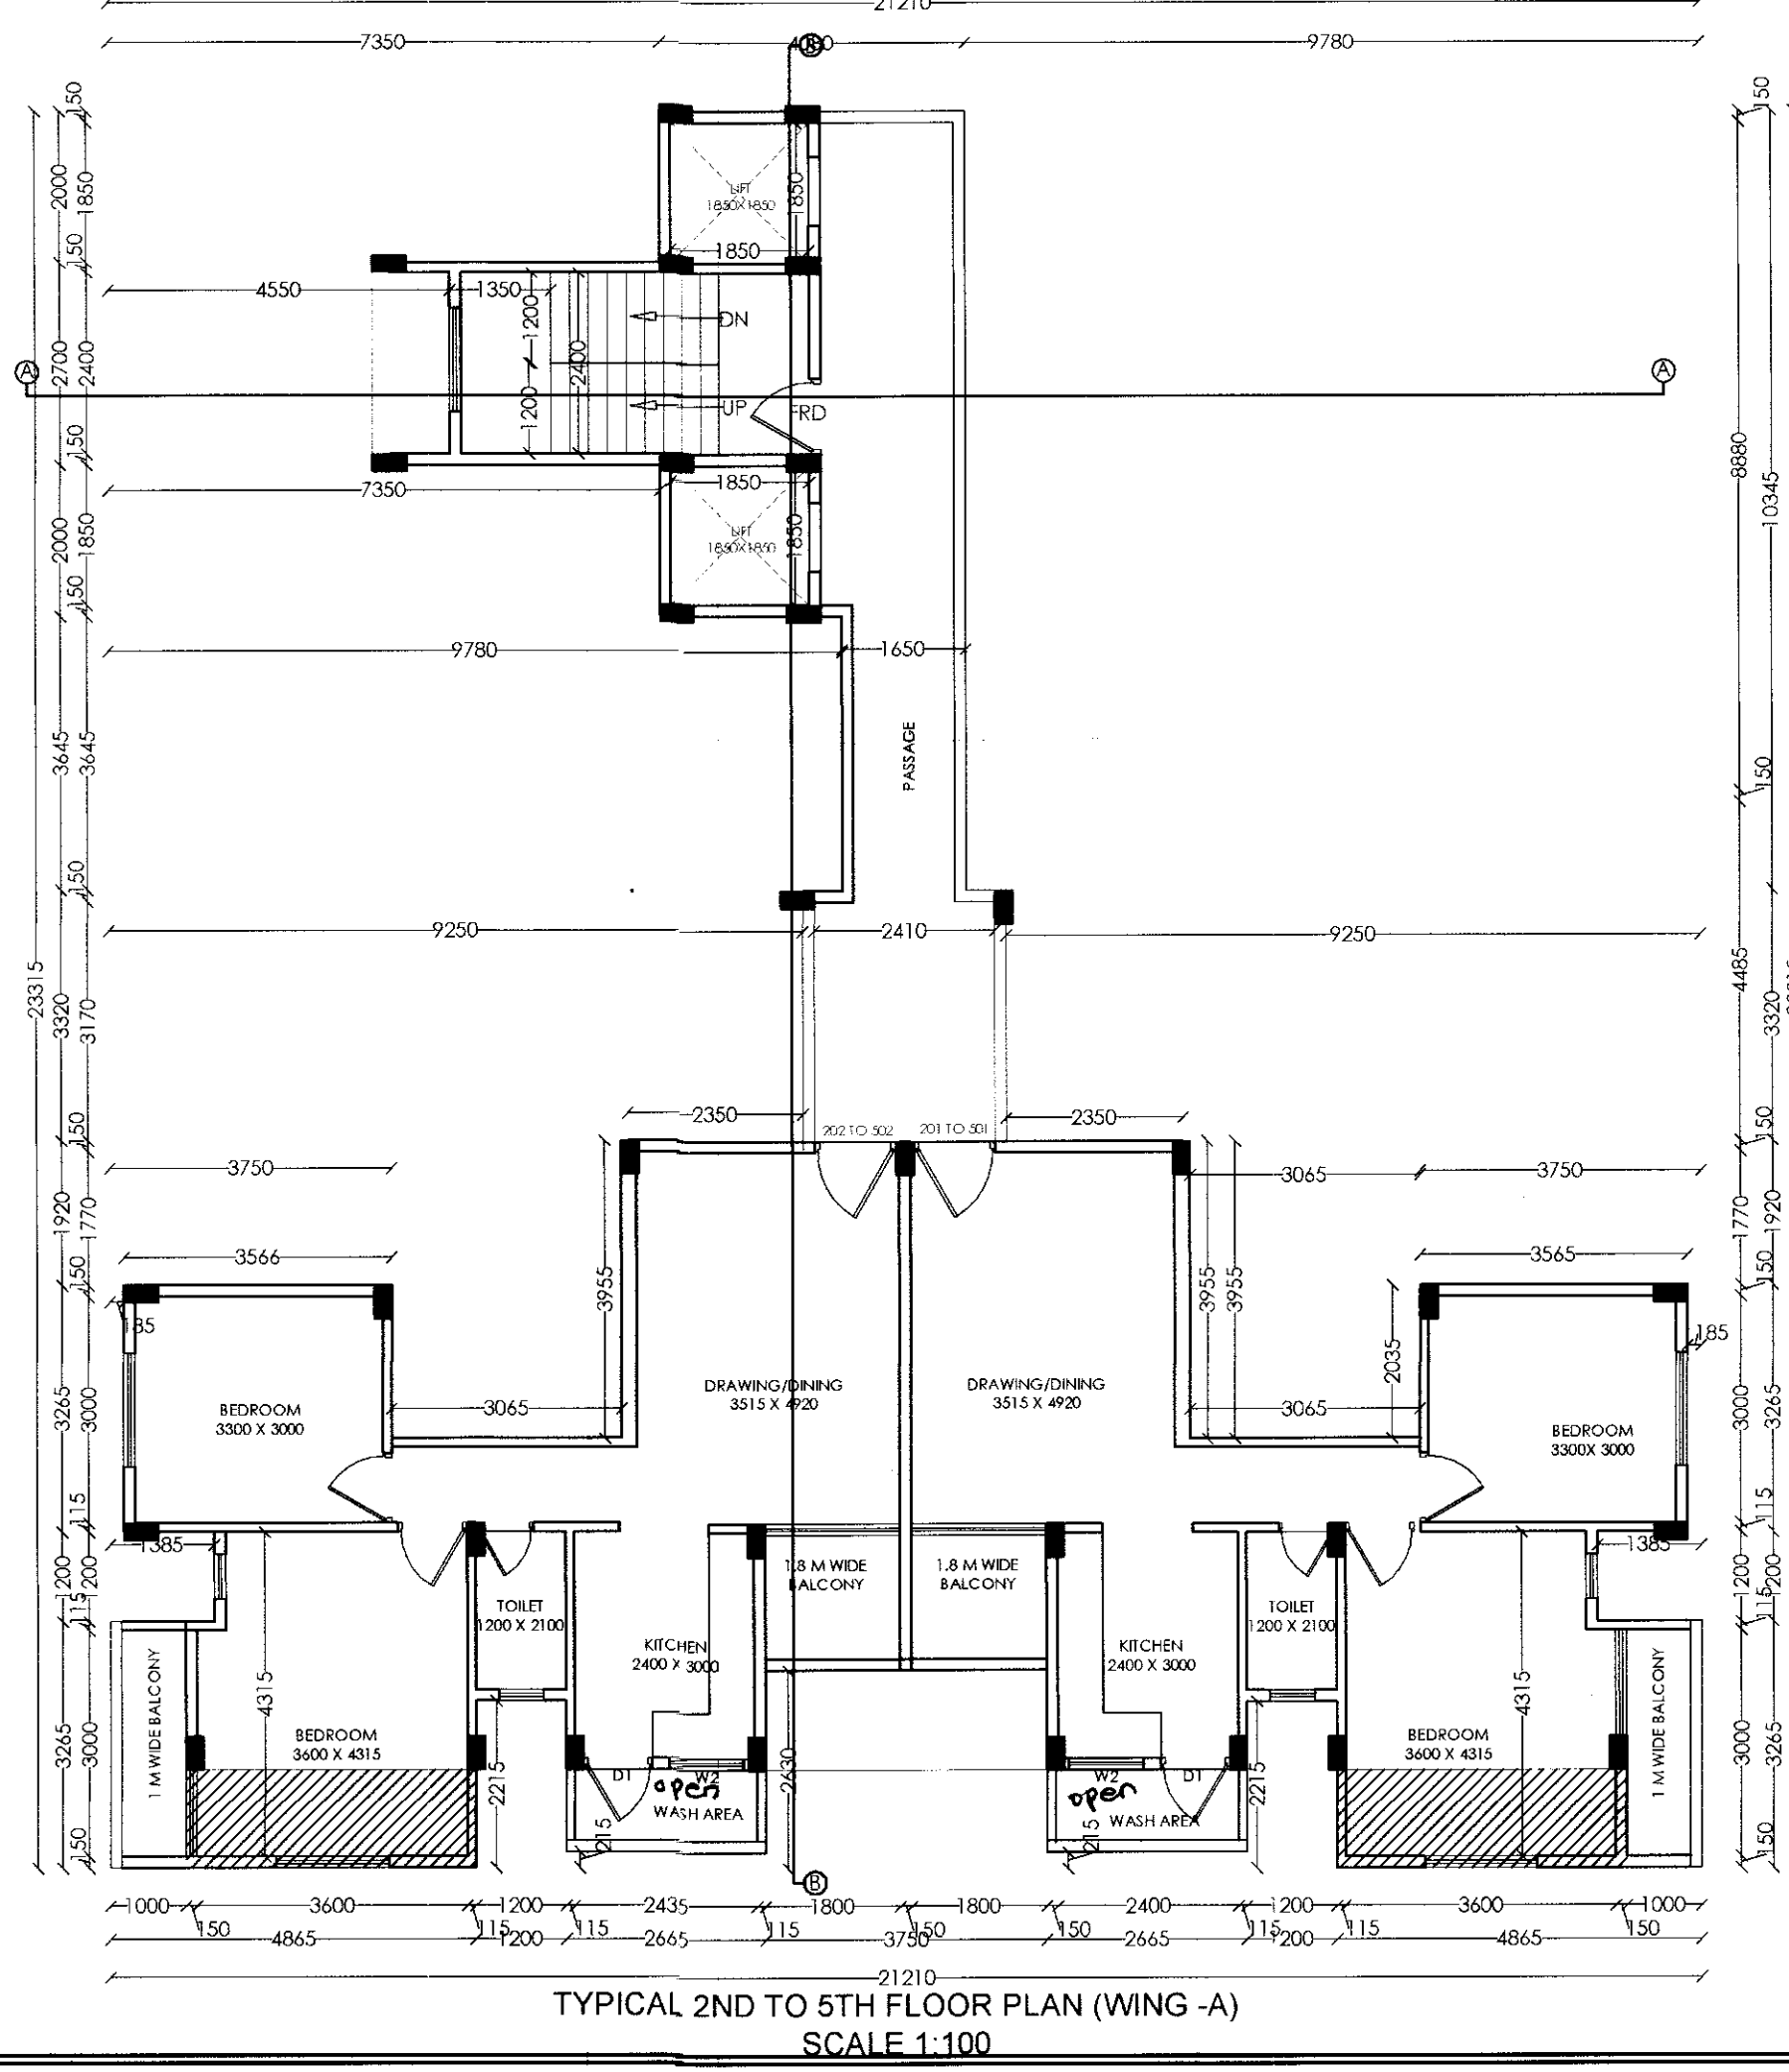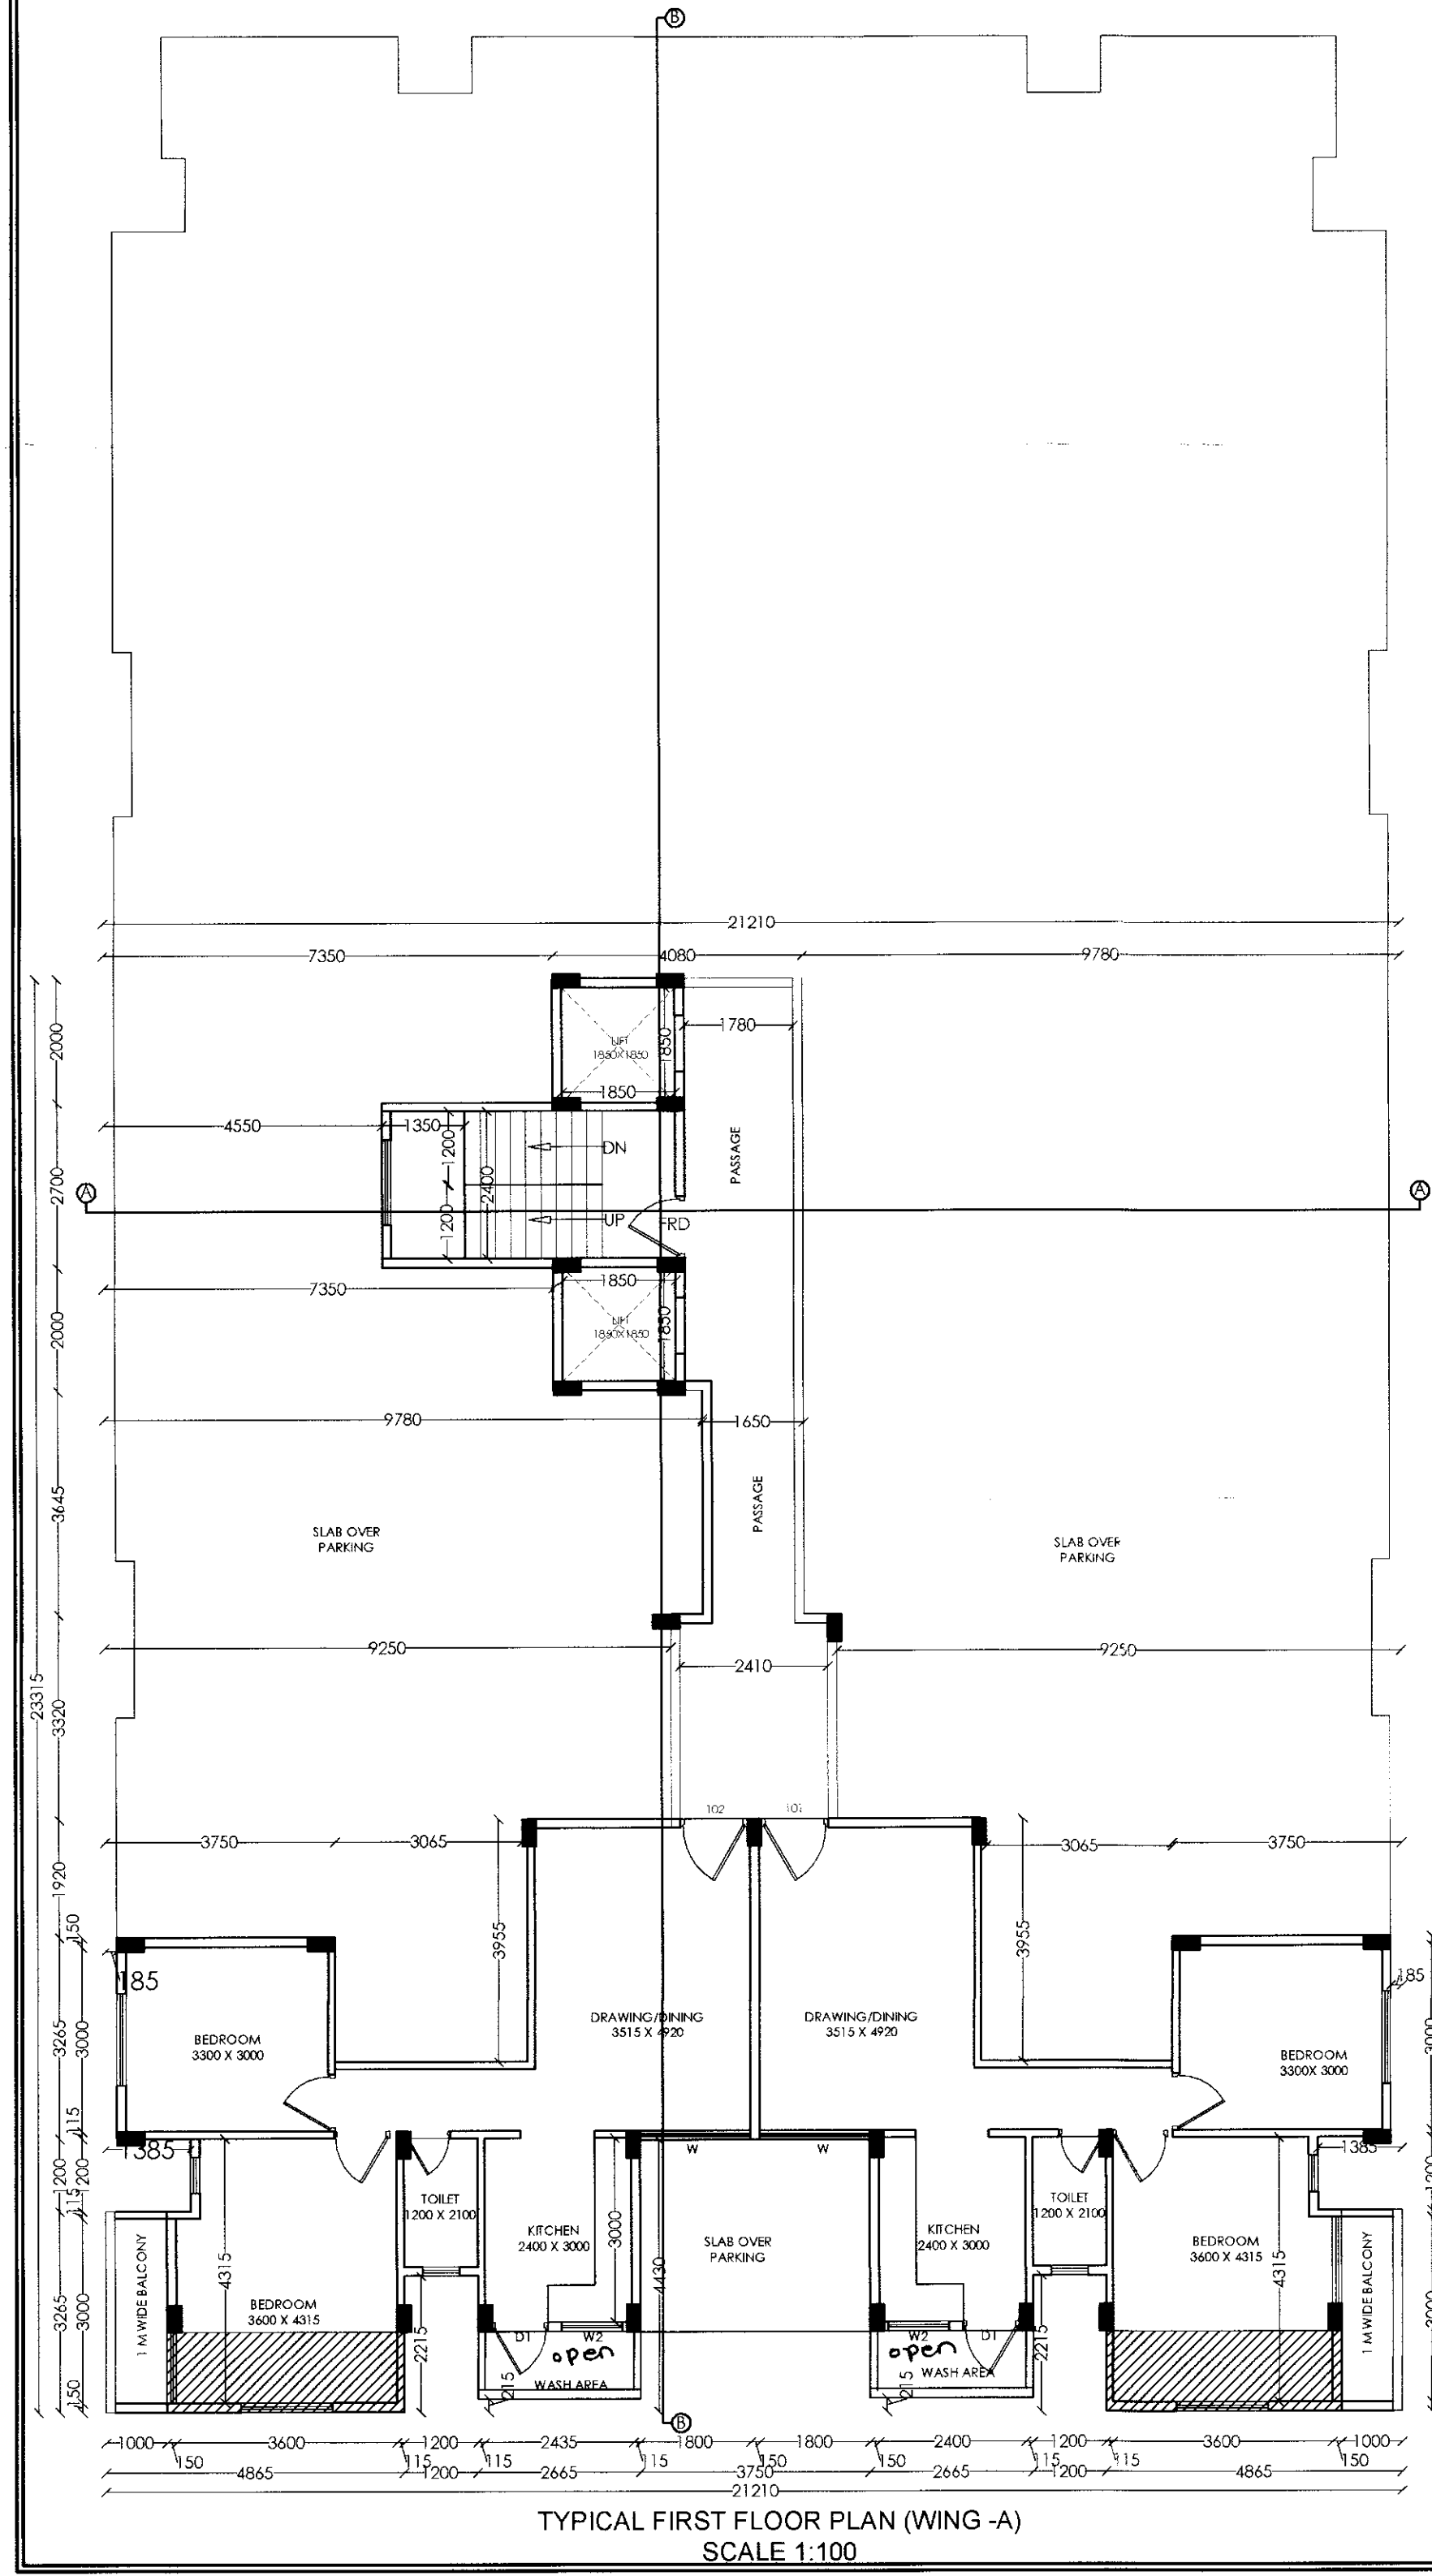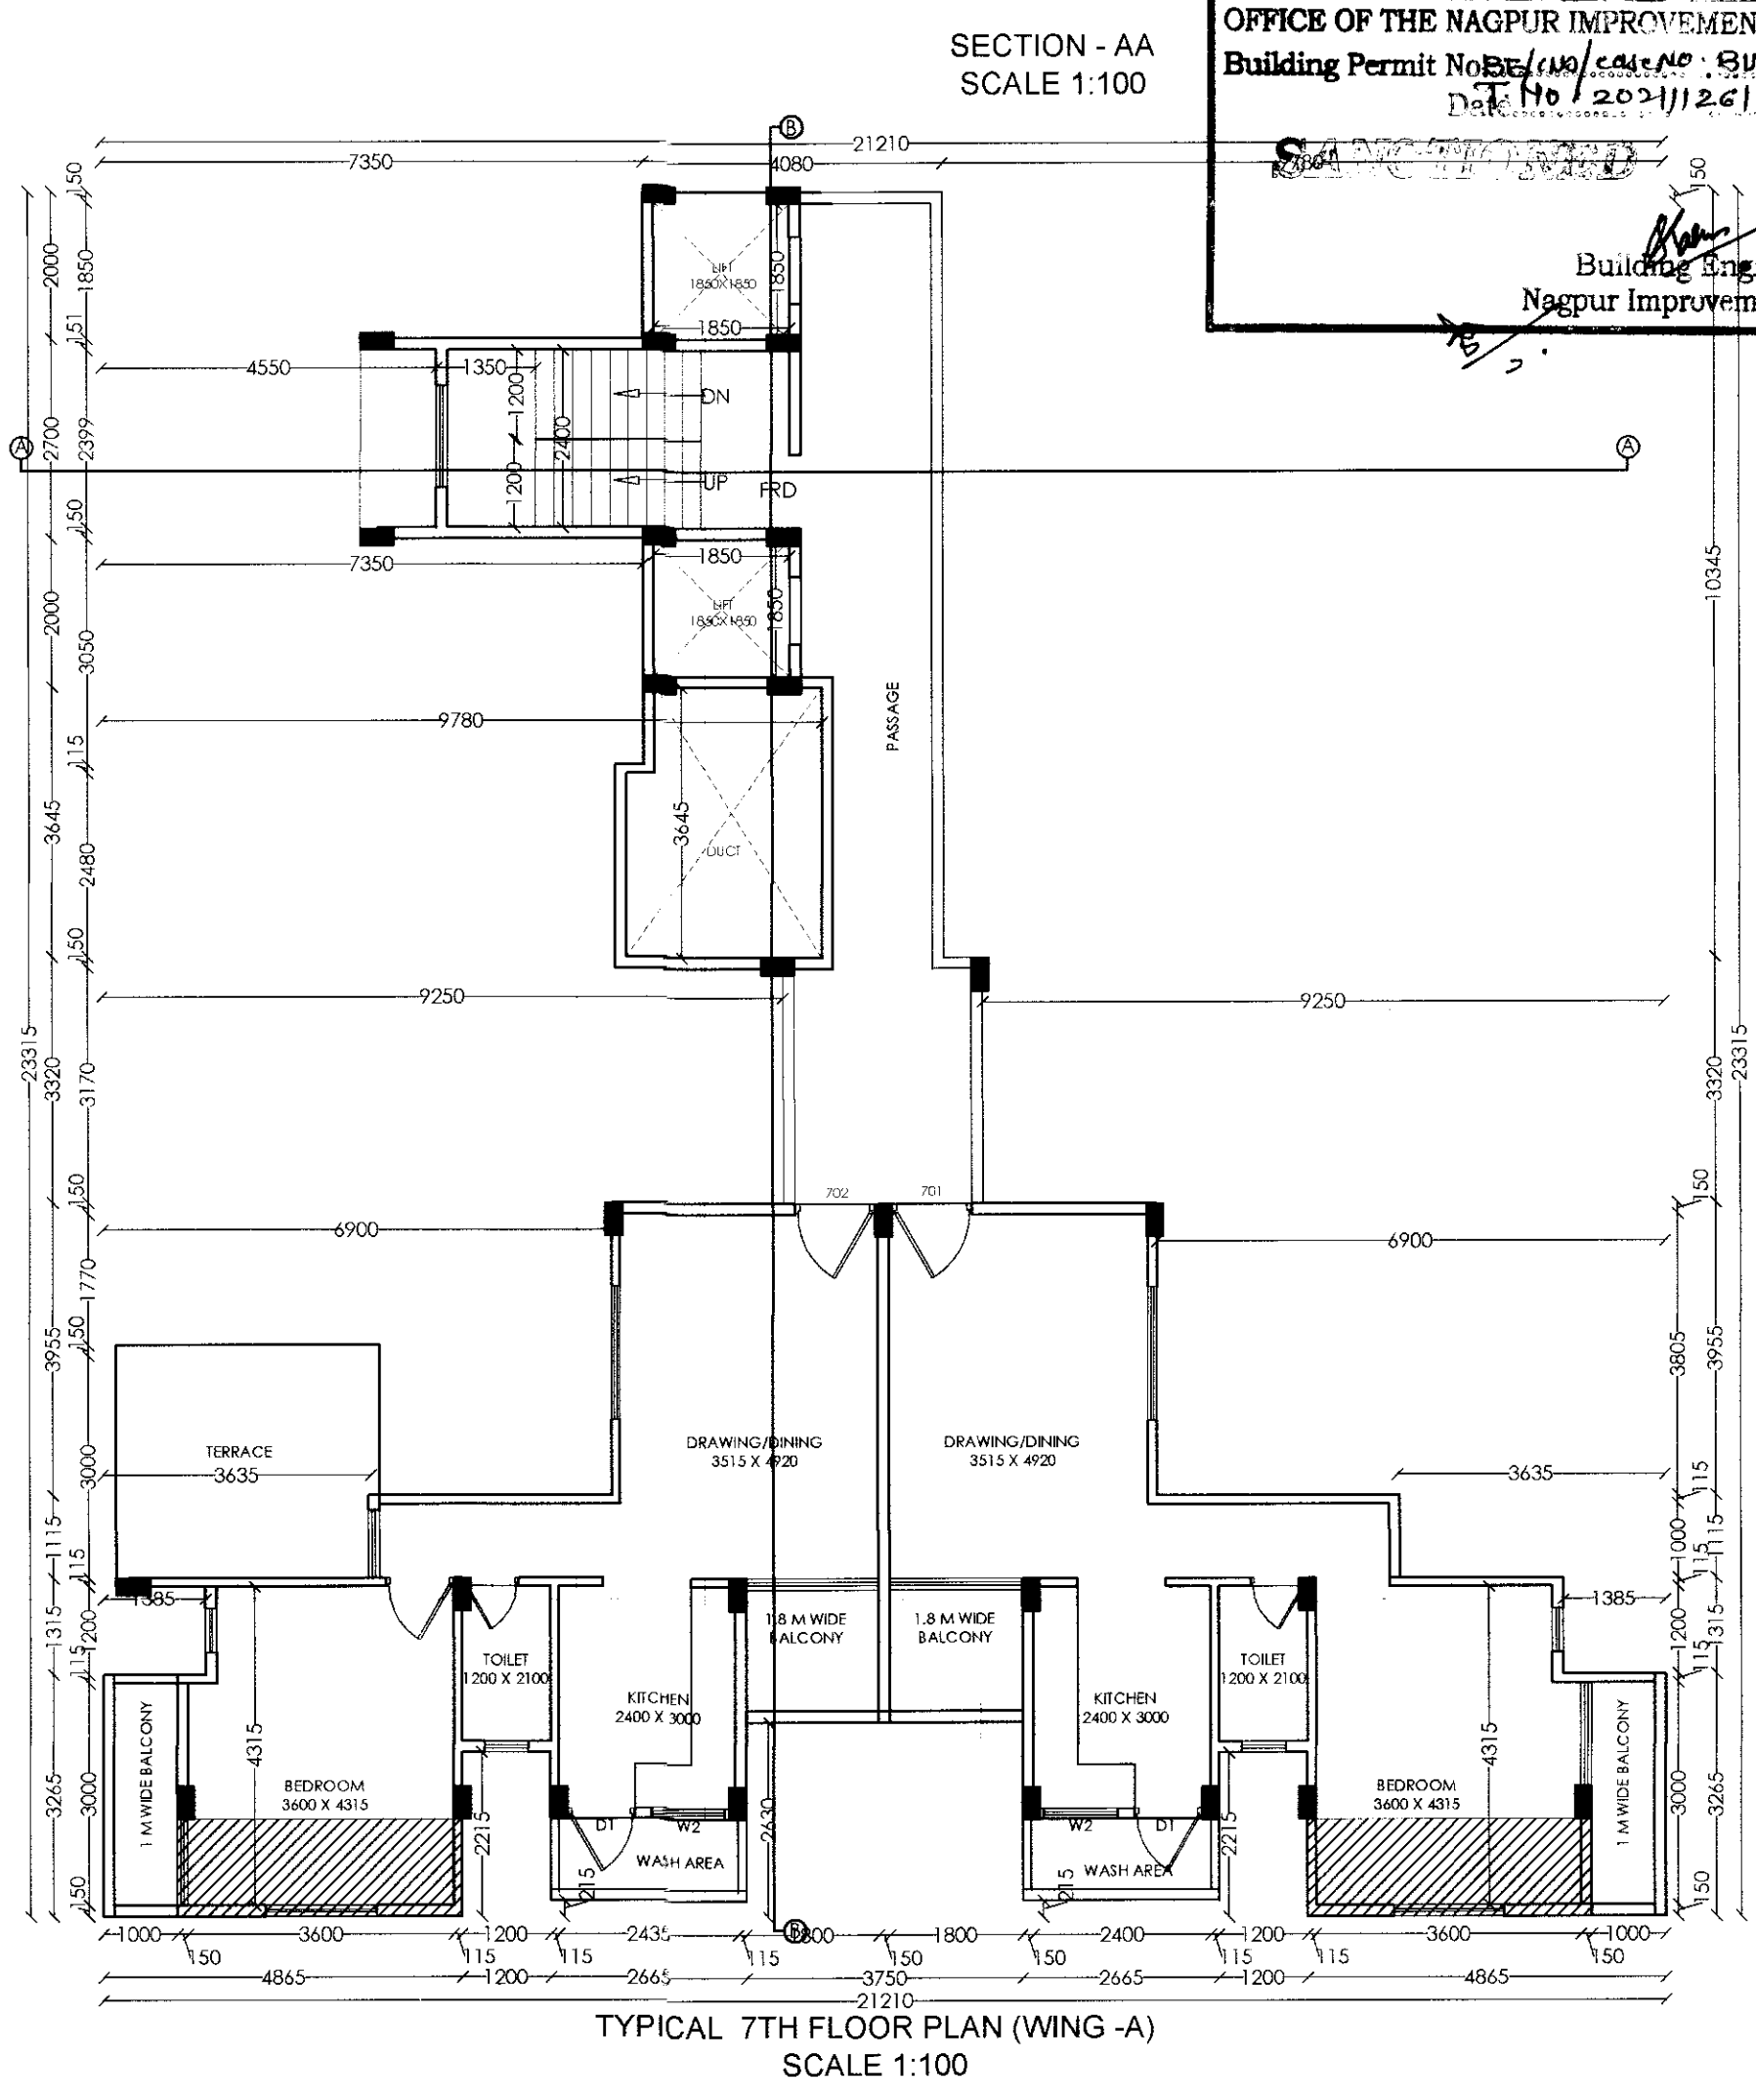

JOB TITLE
PLAN SHOWING PROPOSED CONSTRUCTION OF
MULTI FAMILY RESIDENTIAL DWELLING UNIT,
ON PLOT NO-04 & 09, KHNO- 25
MOUZA ZINGABAI TAKLI, MALIK MAKBUJA
TAH-NAGPUR, DIST-NAGPUR

BELONGS TO
MR.ASHOK DEVRAJOJI GIRHE
SHRI VINODKUMAR GARG
THROUGH P.O.A
SMT. SHRUTI PANKAJ DHAWAN

SCHEDULE OF OPENINGS :

CODE	SIZE*	SILL LVL	LT. LVL	REMARKS
W1	1800 x 1200	900	2100	ALUMINUM FRAME GLASS WINDOW
W2	1500 x 1200	900	2100	ALUMINUM FRAME GLASS WINDOW
W3	1200 x 1200	900	2100	ALUMINUM FRAME GLASS WINDOW
W4	900 x 900	1200	2100	ALUMINUM FRAME GLASS WINDOW
V	600x 750	-----	2100	LOVERED VENTILATOR
D	1065 x 2100	-----	2100	T.W. DOOR
D1	915 x 2100	-----	2100	RCC. FRAME FLUSH DOOR
D2	765 x 2100	-----	2100	RCC. FRAME FLUSH DOOR
FRD	VARIABLE	-----	2100	FIRE RESISTANT DOOR
SD	1500 x 2100	-----	2100	GLASS SLIDING DOOR
SD1	1800 x 2100	-----	2100	GLASS SLIDING DOOR

REFERENCE :

PLOT BOUNDRY SHOWN IN THIS
PROPOSED CONSTRUCTION SHOWN IN THIS

SUBMISSION DWG.

Architect's Sign. Client's Sign.

MR.ASHOK DEVRAJOJI GIRHE

MR. VINOD KUMAR GARG

Ar. LOKESH KADU
CA/ 2007/ 39381
RMC R-402, NIT-2140

Ar. LOKESH W. KADU
C.O.A. No. CA/ 2007/ 39381

THROUGH P.O.A
SMT. SHRUTI PANKAJ DHAWAN

COA REG NO
CA/ 2007/ 39381
SCALE
1:100 A 1:200

DATE
12/10/2021

Note - ALL DIMENSIONS ARE IN MM.

Ar. LOKESH W. KADU
Architecture, Planning, Interior's
Block No. 11, 11A, 12, A-Wing, I.B. Wing, Mangalwadi Complex,
Sector, Nagpur-460010 (M.S.), India.
cell: +91 9823872844, +91 927684628
mail: ar.lokeshw.kadu@gmail.com, web: www.annadotdesign.in