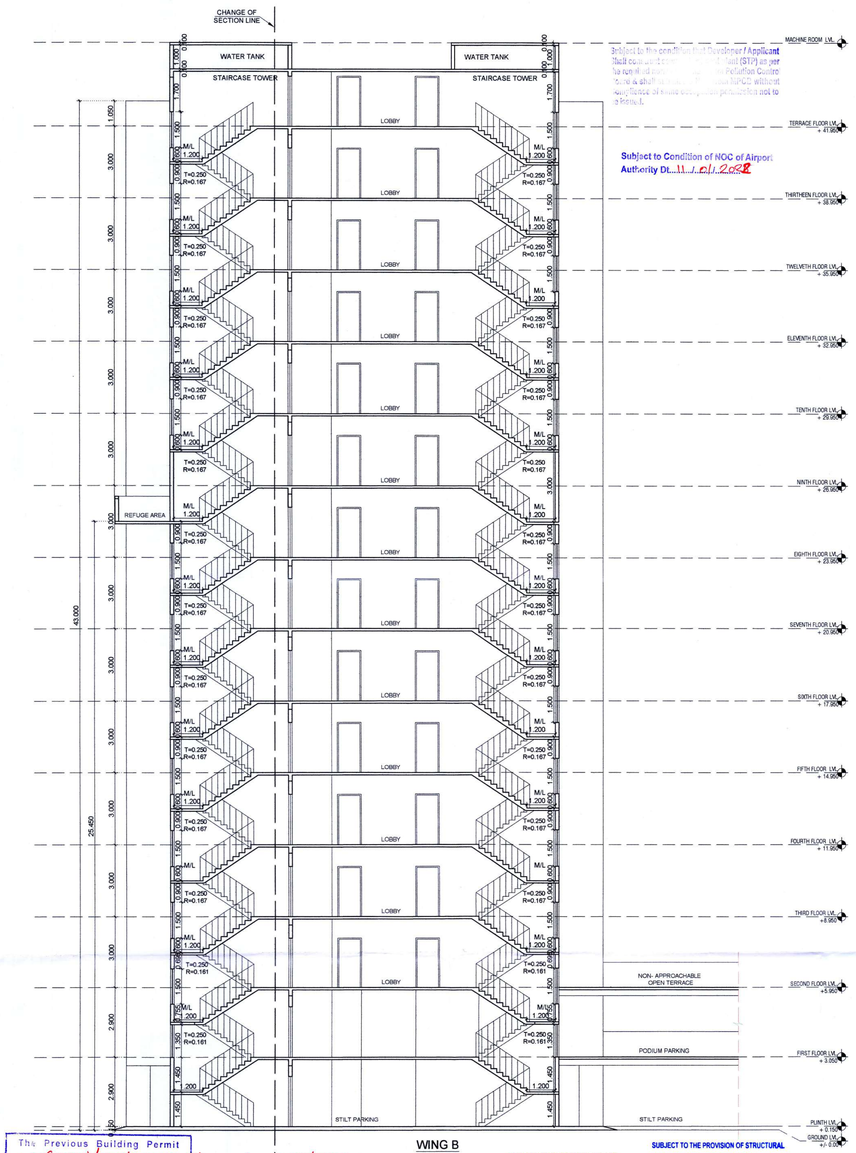


Subject to the condition of Developer / Applicant shall construct ... Sewage Treatment Plant (STP) as per the norms ... Pollution Control Board & shall not ... without obtaining ... of Water Supply ... prior permission not to ... it.

Subject to Condition of NOC of Airport Authority Dt. 11/01/2022

This Previous Building Permit No. RE(NMRDA)/South/Nagpur(Rural)/NB-20085/20226147/2938 Dated 02/03/2023 is Stands to be Cancelled.

WING B

SECTION AT D-D

SCALE - 1:100

This Sanction is Subject to Condition Mentioned in Development Agreement Dt. 16/11/2021

SUBJECT TO THE PROVISION OF STRUCTURAL DESIGN SUFFICIENCY CERTIFICATE DATED 26/03/2025 OF STRUCTURAL DESIGNER AND APPLICANT

OFFICE OF THE NAGAR PANCHAYAT BESA-PIPLA

Building Permit No. 2/NAP/BP/Bhiv/4140/2025

Date 26/03/2025

SANCTIONED

Assistant Town Planner, Nagar Panchayat Besa-Pipla

Chief Officer, Nagar Panchayat Besa-Pipla



Subject to the condition laid down by Director of Maharashtra fire services vide Letter No. 202106291573 Dated 16/11/2021 CFO NM RDA

WING E

SECTION AT C-C

SCALE - 1:100

SHEET NO. - 13\17

SECTION C-C, D-D

EXISTING MULTY - FAMILY RESIDENTIAL BUILDING PLAN ON KH. NO.-7,P.H. NO. -38, MOUZA- PIPLA, TAL.- NAGPUR (GRAMIN), DIST. - NAGPUR

BELONGING TO :

M/S. ATHARVA INFRASTRUCTURES THROUGH

1) MR. RAHUL B. MALLELWAR

2) MR. GOPAL MAROTI WAGHMARE

NOTE :-

THIS BUILDING (WING - B & E) WAS ALREADY SANCTIONED FROM NMRDA,BUILDING PERMIT NO. B.E(NMRDA)/SOUTH/NAGPUR(RURAL)/ NO. 20085/20226147/2938

SCHEDULE OF OPENINGS

SR. NO.	TYPE	SIZE	DESCRIPTION
01	D	1.00 X 2.10	T.W. PANELLED DOOR
02	D1	0.90 X 2.10	T.W. PANELLED DOOR
03	D2	0.75 X 2.10	T.W. PANELLED DOOR
04	D3	1.20 X 2.10	T.W. PANELLED DOOR
05	W	1.50 X 1.80	T.W. GLAZED WINDOW
06	W1	1.50 X 1.50	T.W. GLAZED WINDOW
07	W2	1.20 X 1.50	T.W. GLAZED WINDOW
08	W3	1.20 X 0.90	T.W. GLAZED WINDOW
09	V	0.60 X 0.60	M.S. LOUVERED VENTILATOR
10	F.R.D.	1.00 X 2.10	FIRE RESISTANT DOOR

LEGEND :

PLOT BOUNDRY SHOWN IN

EXISTING CONSTRUCTION SHOWN IN

SUBMISSION DRAWING

ARCHITECT

ARCHITECT
C.D. Girpunje
C.A./2001/27832
N.I.T. No.1321
N.M.C. No.R-198

DRAWN BY K. S. JICHKAR

Dwg. No. SUB./01

Dealt by CHANDU SIR

Scale 1:100

North

OWNER

M/S. ATHARVA INFRASTRUCTURES THROUGH

1) MR. RAHUL B. MALLELWAR

2) MR. GOPAL MAROTI WAGHMARE

V I S T ā ā R

ARCHITECT, INTERIOR DESIGNER, PLANNER, LANDSCAPE ARCHITECT, P.M.C. ,

VISTAAR HEIGHTS, 4TH FLOOR ,PLOT NO. 146-151,

OPP. GAJANAN MAHARAJ MANDIR, ZENDA CHOWK,

DHARMPETH, NAGPUR - 440010.

MOB. NO. : 9422103220

EMAIL : chandu1865@gmail.com