



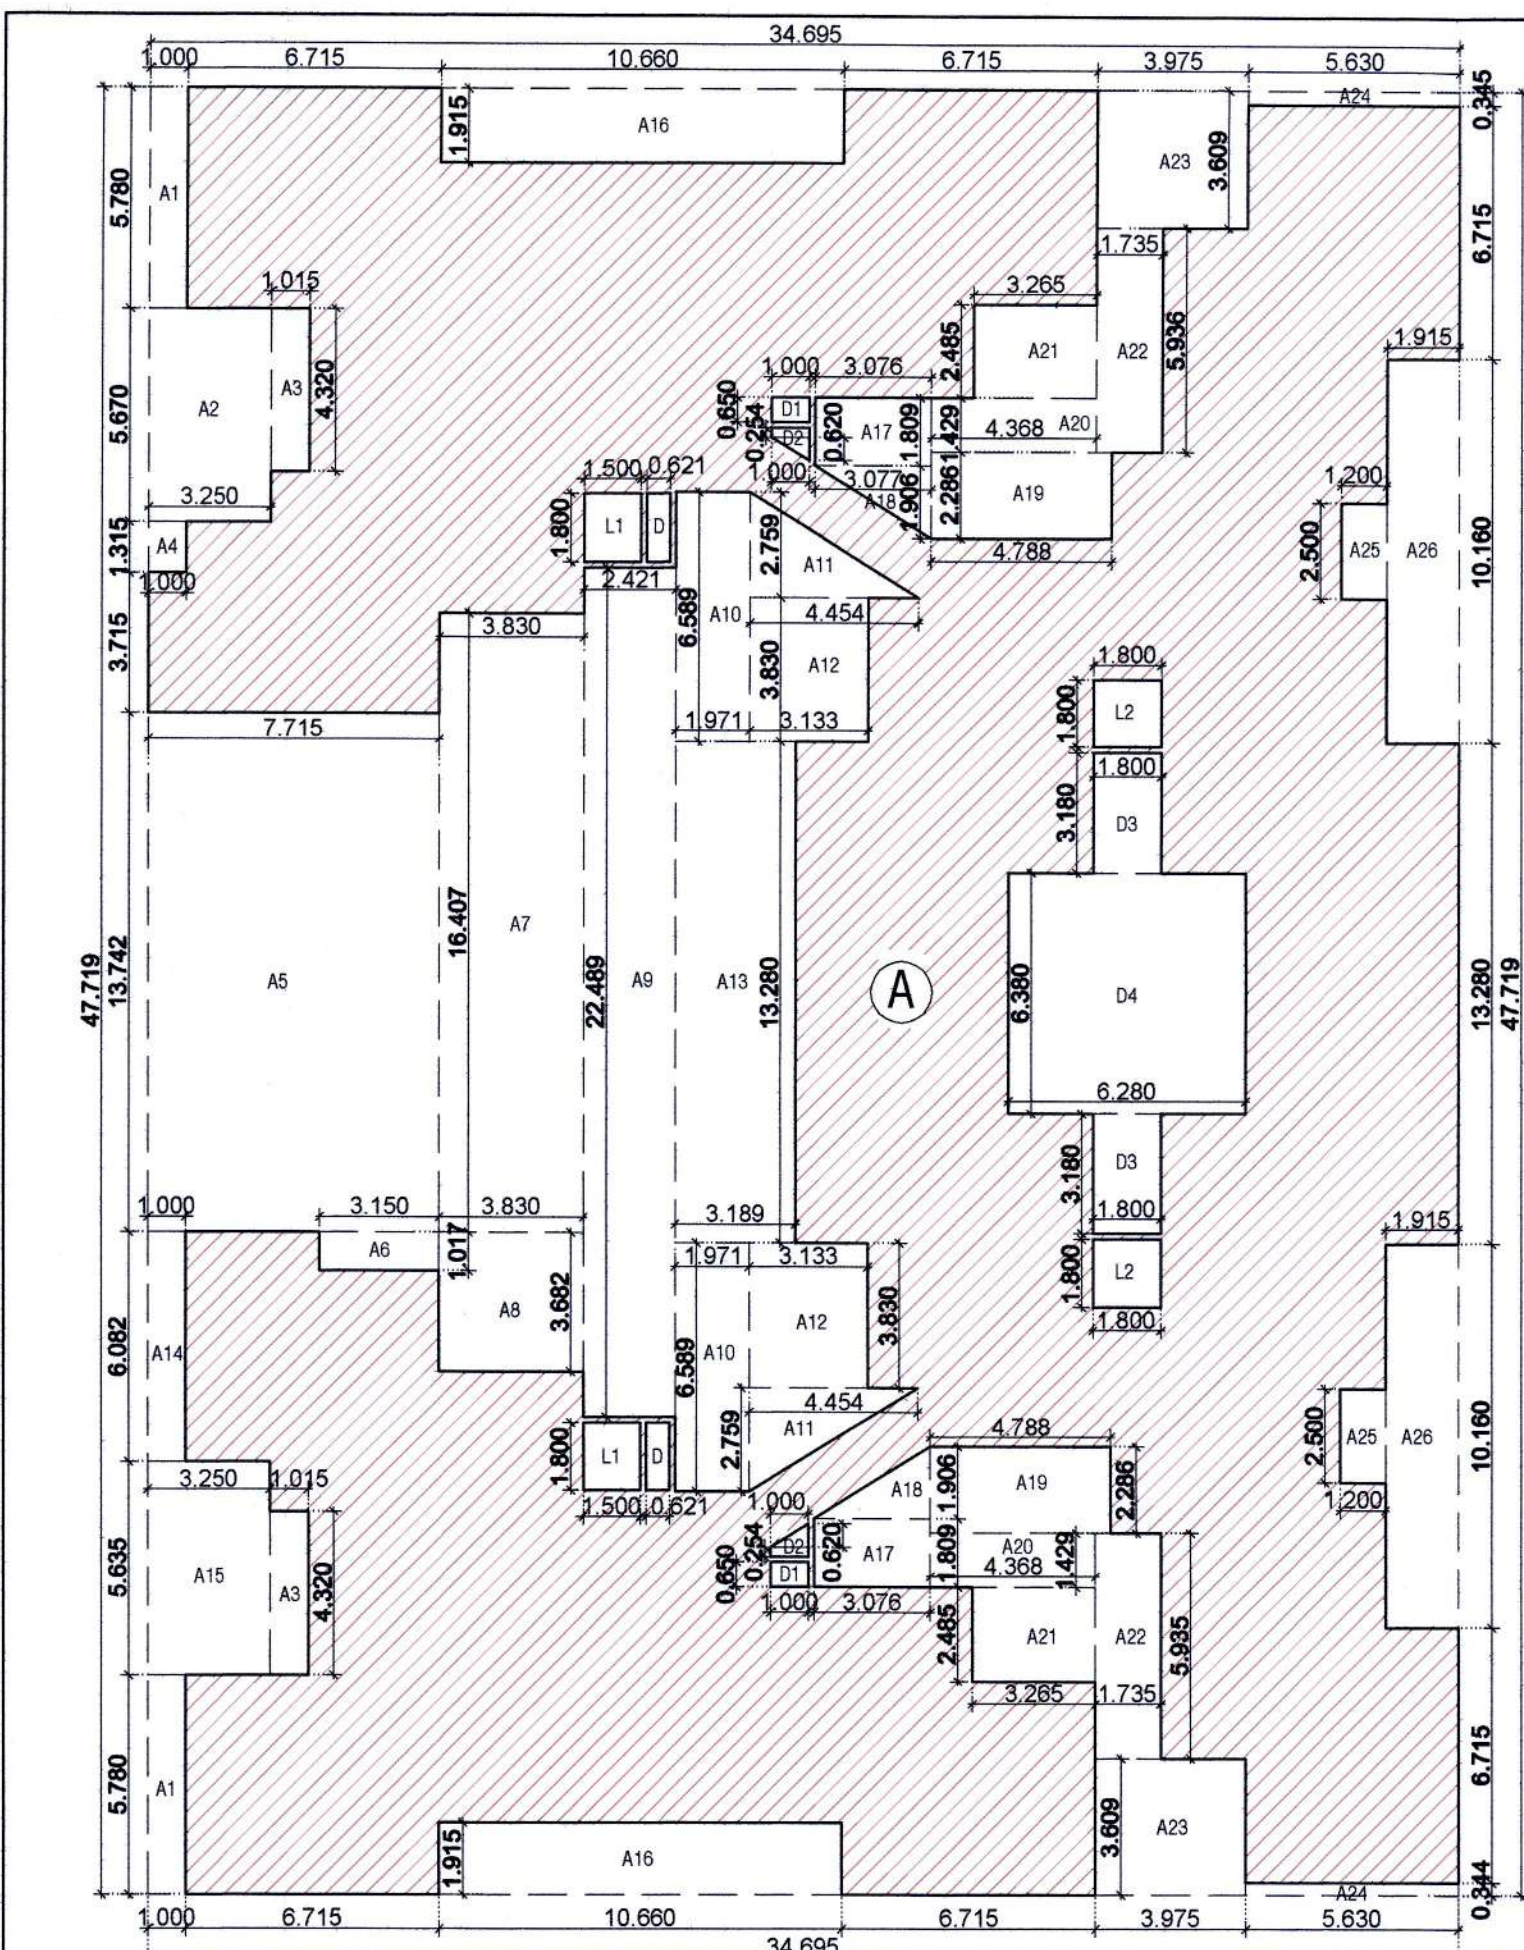

B/UP AREA KEY PLAN TYPICAL SECOND, THIRD, FOURTH, FIFTH SIXTH, SEVENTH, NINTH, TENTH, ELEVENTH & THIRTEENTH FLOOR PLAN (WING-E) SCALE - 1:200

PROPOSED B/UP AREA ON SECOND FLOOR (WING-E)							
ADDITION							
AREA A		34.695	X	47.719	1	1655.611	Sq.m.
				TOTAL	=	1655.611	Sq.m.
DEDUCTION							
A1		1.000	X	5.780	2	11.560	Sq.m.
A2		3.250	X	5.670	1	18.428	Sq.m.
A3		1.015	X	4.320	2	8.770	Sq.m.
A4		1.000	X	1.315	1	1.315	Sq.m.
A5		7.715	X	13.742	1	106.020	Sq.m.
A6		3.150	X	1.017	1	3.204	Sq.m.
A7		3.830	X	16.407	1	62.839	Sq.m.
A8		3.830	X	3.682	1	14.102	Sq.m.
A9		2.421	X	22.489	1	54.446	Sq.m.
A10		1.971	X	6.589	2	25.974	Sq.m.
A11	0.5	4.454	X	2.759	2	12.289	Sq.m.
A12		3.133	X	3.830	2	23.999	Sq.m.
A13		3.189	X	13.280	1	42.350	Sq.m.
A14		1.000	X	6.082	1	6.082	Sq.m.
A15		3.250	X	5.635	1	18.314	Sq.m.
A16		10.660	X	1.915	2	40.828	Sq.m.
A17		3.076	X	1.809	2	11.129	Sq.m.
A18	0.5	3.076	X	1.906	2	5.863	Sq.m.
A19		4.788	X	2.286	2	21.891	Sq.m.
A20		4.368	X	1.429	2	12.484	Sq.m.
A21		3.265	X	2.485	2	16.227	Sq.m.
A22		1.735	X	5.935	2	20.594	Sq.m.
A23		3.975	X	3.609	2	28.692	Sq.m.
A24		5.630	X	0.344	2	3.873	Sq.m.
A25		1.200	X	2.500	2	6.000	Sq.m.
A26		1.915	X	10.160	2	38.913	Sq.m.
D		0.621	X	1.800	2	2.236	Sq.m.
D1		1.000	X	0.650	2	1.300	Sq.m.
D2		0.254	X	1.000	2	0.508	Sq.m.
	0.5	1.000	X	0.620	2	0.620	Sq.m.
D3		1.800	X	3.180	2	11.448	Sq.m.
D4		6.280	X	6.380	1	40.066	Sq.m.
L1		1.500	X	1.800	2	5.400	Sq.m.
L2		1.800	X	1.800	2	6.480	Sq.m.
				TOTAL	=	684.244	Sq.m.
SECOND FLOOR B/UP AREA					=	971.367	Sq.m.
3RD,4TH,5TH,6TH,7TH,9TH,10TH,11TH & 13TH FLOOR ARE SAME AS 2ND FLOOR B/UP AREA					=	971.367	Sq.m.

The Previous Building Permit No. CE (NMRDA) / SOUTH / NAGPUR (RURAL) / NO. 20085 / 2022 06147 / 2938 Dated 02/03/2023 Building Plan is Stands to be Cancelled.

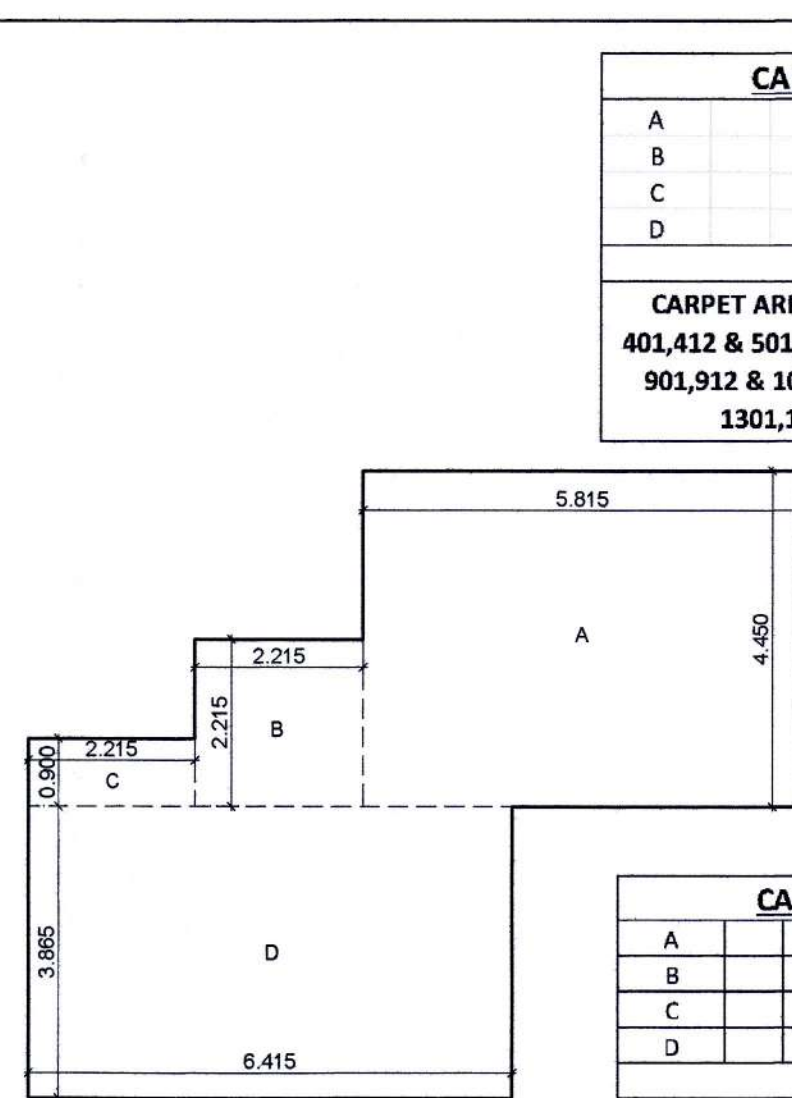

CARPET AREA KEY PLAN FOR FLAT NO. 201 (WING-E) SCALE - 1:100


CARPET AREA STATEMENT FOR FLAT NO. 203						
A	3.000	X	1.915	1	5.745	Sq.m.
B	3.415	X	4.330	1	14.787	Sq.m.
C	6.830	X	3.415	1	23.324	Sq.m.
D	5.815	X	2.485	1	14.450	Sq.m.
TOTAL				=	58.306	Sq.m.
CARPET AREA STATEMENT ON 202, 210, 211 & 302, 303, 310, 311 & 402, 403, 410, 411 & 502, 503, 510, 511 & 602, 603, 610, 611 & 602, 703, 710, 711 & 802, 803, 810, 811 & 902, 903, 910, 911 & 1002, 1003, 1010, 1011 & 1102, 1103, 1110, 1111 & 1202, 1213, 1210, 1211 & 1302, 1303, 1310, 1311 IS SAME AS FLAT NO. 203						
				=	58.306	Sq.m.

SUBJECT TO THE PROVISION OF STRUCTURAL DESIGN SUFFICIENCY CERTIFICATE DATED 06/03/2025 OF STRUCTURAL DESIGNER AND APPLICANT

Subject to Condition of NOC of Airport Authority Dt. 11.11.2022


CARPET AREA KEY PLAN FOR FLAT NO. 203 (WING-E) SCALE - 1:100

Subject to the condition laid down by Directorate of Maharashtra Fire Services and Control, C.F.O. NMRDA No. 2021062527 Dated 16/11/2021

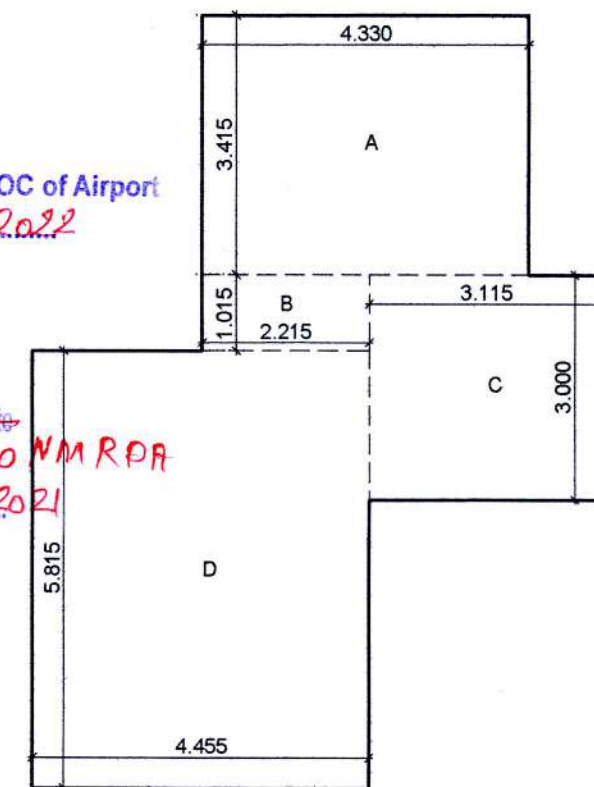


CARPET AREA KEY PLAN FOR FLAT NO. 204 (WING-E) SCALE - 1:100

CARPET AREA STATEMENT FOR FLAT NO. 204						
A	4.330	X	3.415	1	14.787	Sq.m.
B	2.215	X	1.015	1	2.248	Sq.m.
C	3.115	X	3.000	1	9.345	Sq.m.
D	4.455	X	5.815	1	25.906	Sq.m.
TOTAL				=	52.286	Sq.m.
CARPET AREA STATEMENT ON 205, 206, 207, 208, 209 & 304, 305, 306, 307, 308, 309 & 404, 405, 406, 407, 408, 409 & 504, 505, 506, 507, 508, 509 & 604, 605, 606, 607, 608, 609 & 704, 705, 706, 707, 708 & 804, 805, 806, 807, 808, 809 & 904, 905, 906, 907, 908, 909 & 1004, 1005, 1006, 1007, 1008, 1009 & 1104, 1105, 1106, 1107, 1108, 1109 & 1204, 1205, 1206, 1207, 1208, 1209 & 1404, 1405, 1406, 1407, 1408, 1409 IS SAME AS FLAT NO. 204						
				=	52.286	Sq.m.

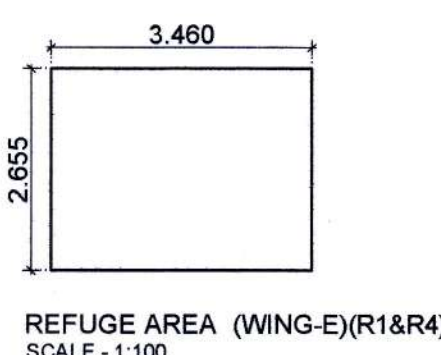


REFUGE AREA (WING-E)(R1&R4) SCALE - 1:100

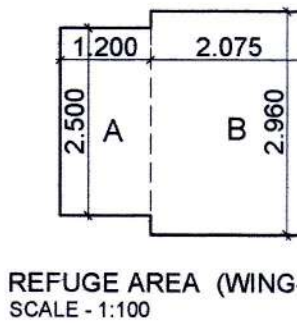

REFUGE AREA (WING-E)(R2&R3) SCALE - 1:100

REFUGE AREA OF WING-E FOR FIRE							
R1		3.460	X	2.655	1	9.186	Sq.m.
R2	A	1.200	X	2.500	1	9.142	Sq.m.
	B	2.075	X	2.960	1		Sq.m.
R3	A	1.200	X	2.500	1	9.142	Sq.m.
	B	2.075	X	2.960	1		Sq.m.
R4		3.460	X	2.655	1	9.186	Sq.m.
TOTAL REFUGE AREA (R1,R2,R3,R4)					=	36.656	Sq.m.

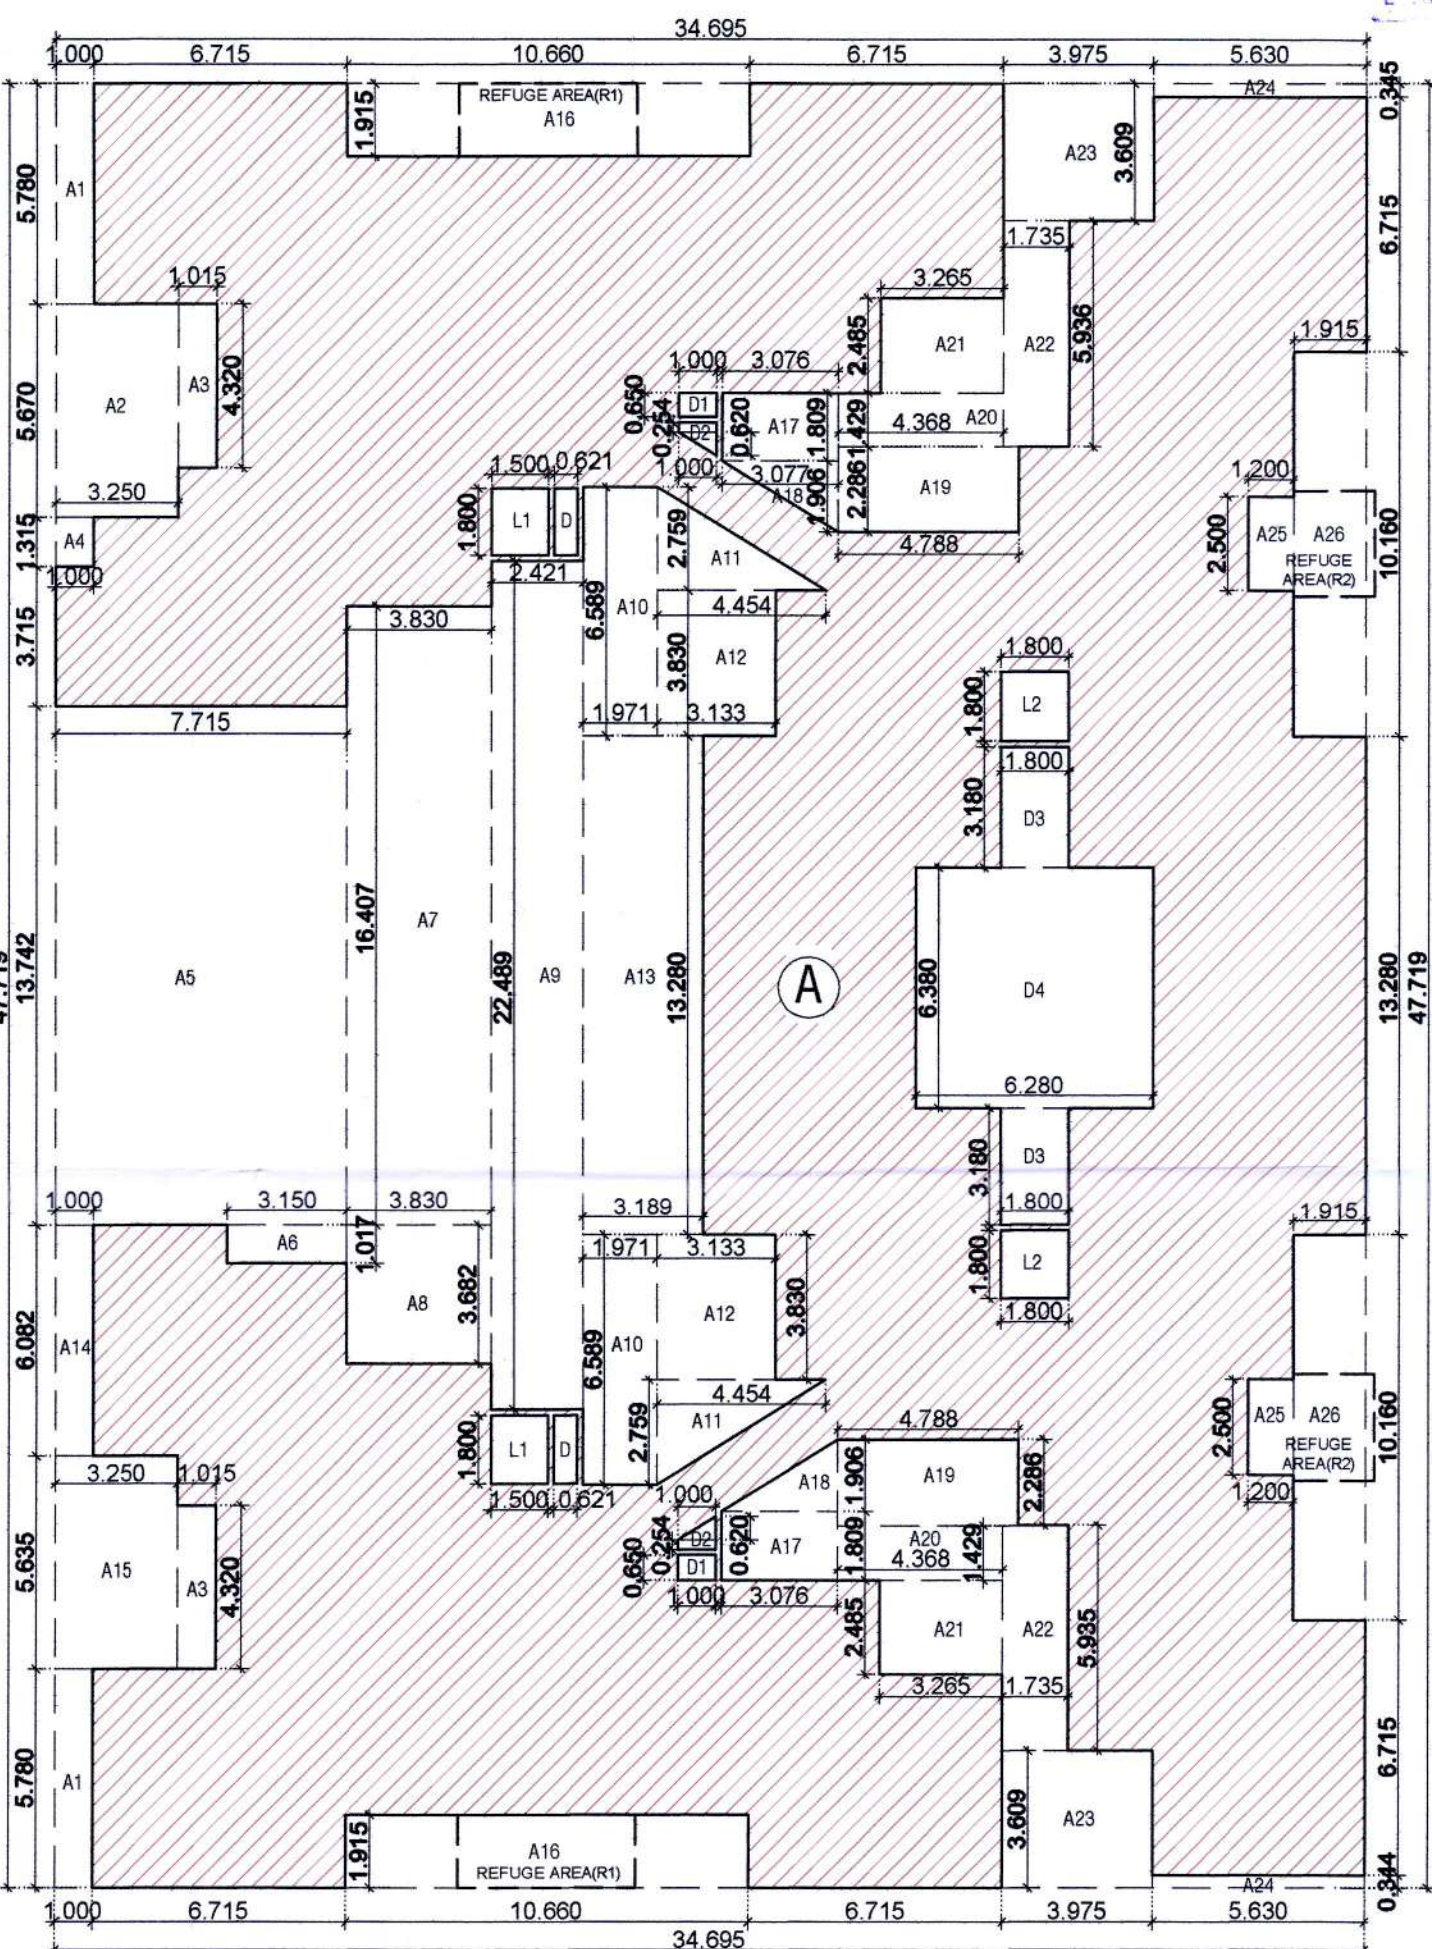

B/UP AREA KEY PLAN EIGHTH & TWELVETH FLOOR PLAN (WING-E) SCALE - 1:200

PROPOSED B/UP AREA ON EIGHTH FLOOR (WING-E)							
ADDITION							
AREA A	34.695	X	47.719	1	1655.611	Sq.m.	
			TOTAL	=	1655.611	Sq.m.	
DEDUCTION							
A1	1.000	X	5.780	2	11.560	Sq.m.	
A2	3.250	X	5.670	1	18.428	Sq.m.	
A3	1.015	X	4.320	2	8.770	Sq.m.	
A4	1.000	X	1.315	1	1.315	Sq.m.	
A5	7.715	X	13.742	1	106.020	Sq.m.	
A6	3.150	X	1.017	1	3.204	Sq.m.	
A7	3.830	X	16.407	1	62.839	Sq.m.	
A8	3.830	X	3.682	1	14.102	Sq.m.	
A9	2.421	X	22.489	1	54.446	Sq.m.	
A10	1.971	X	6.589	2	25.974	Sq.m.	
A11	0.5	4.454	X	2.759	2	12.289	Sq.m.
A12	3.133	X	3.830	2	23.999	Sq.m.	
A13	3.189	X	13.280	1	42.350	Sq.m.	
A14	1.000	X	6.082	1	6.082	Sq.m.	
A15	3.250	X	5.635	1	18.314	Sq.m.	
A16	10.660	X	1.915	2	40.828	Sq.m.	
A17	3.076	X	1.809	2	11.129	Sq.m.	
A18	0.5	3.076	X	1.906	2	5.863	Sq.m.
A19	4.788	X	2.286	2	21.891	Sq.m.	
A20	4.368	X	1.429	2	12.484	Sq.m.	
A21	3.265	X	2.485	2	16.227	Sq.m.	
A22	1.735	X	5.935	2	20.594	Sq.m.	
A23	3.975	X	3.609	2	28.692	Sq.m.	
A24	5.630	X	0.344	2	3.873	Sq.m.	
A25	1.200	X	2.500	2	6.000	Sq.m.	
A26	1.915	X	10.160	2	38.913	Sq.m.	
D	0.621	X	1.800	2	2.236	Sq.m.	
D1	1.000	X	0.650	2	1.300	Sq.m.	
D2	0.254	X	1.000	2	0.508	Sq.m.	
D3	0.5	1.000	X	0.620	2	0.620	Sq.m.
D4	1.800	X	3.180	2	11.448	Sq.m.	
L	6.280	X	6.380	1	40.066	Sq.m.	
L	1.500	X	1.800	2	5.400	Sq.m.	
L1	1.800	X	1.800	2	6.480	Sq.m.	
			TOTAL	=	684.244	Sq.m.	
EIGHTH FLOOR B/UP AREA				=	971.367	Sq.m.	

FORM OF STATEMENT 3						
[Sr.No. 9 (g)]						
AREA DETAILS OF APARTMENT (WING - E)						
BUILDING NO.	APARTMENT T.NO.	FLOOR NO.	CARPET AREA OF APARTMENT	AREA OF BALCONY ATTACHED TO APARTMENT	AREA OF DOUBLE HEIGHT TERRACE ATTACHED TO APARTMENT	
WING E	201	SECOND FLOOR	57.571	10.903	0	
	202		58.306	6.007	0	
	203		58.306	6.007	0	
	204		52.286	10.699	0	
	205		52.286	10.699	0	
	206		52.286	10.699	0	
	207		52.286	10.699	0	
	208		52.286	10.699	0	
	209		52.286	10.699	0	
	210		58.306	6.007	0	
WING E	211	THIRD FLOOR	58.306	6.007	0	
	212		57.571	10.903	0	
	301		57.571	10.903	0	
	302		58.306	6.007	0	
	303		58.306	6.007	0	
	304		52.286	10.699	0	
	305		52.286	10.699	0	
	306		52.286	10.699	0	
	307		52.286	10.699	0	
	308		52.286	10.699	0	
WING E	309	FOURTH FLOOR	52.286	10.699	0	
	310		58.306	6.007	0	
	311		58.306	6.007	0	
	312		57.571	10.903	0	
	401		57.571	10.903	0	
	402		58.306	6.007	0	
	403		58.306	6.007	0	
	404		52.286	10.699	0	
	405		52.286	10.699	0	
	406		52.286	10.699	0	
WING E	407	FIFTH FLOOR	52.286	10.699	0	
	408		52.286	10.699	0	
	409		52.286	10.699	0	
	410		58.306	6.007	0	
	411		58.306	6.007	0	
	412		57.571	10.903	0	
	501		57.571	10.903	0	
	502		58.306	6.007	0	
	503		58.306	6.007	0	
	504		52.286	10.699	0	
WING E	505	SIXTH FLOOR	52.286	10.699	0	
	506		52.286	10.699	0	
	507		52.286	10.699	0	
	508		52.286	10.699	0	
	509		52.286	10.699	0	
	510		58.306	6.007	0	
	511		58.306	6.007	0	
	512		57.571	10.903	0	
	601		57.571	10.903	0	
	602		58.306	6.007	0	
WING E	603	SEVENTH FLOOR	58.306	6.007	0	
	604		52.286	10.699	0	
	605		52.286	10.699	0	
	606		52.286	10.699	0	
	607		52.286	10.699	0	
	608		52.286	10.699	0	
	609		52.286	10.699	0	
	610		58.306	6.007	0	
	611		58.306	6.007	0	
	612		57.571	10.903	0	
WING E	701	EIGHTH FLOOR	57.571	10.903	0	
	702		58.306	6.007	0	
	703		58.306	6.007	0	
	704		52.286	10.699	0	
	705		52.286	10.699	0	
	706		52.286	10.699	0	
	707		52.286	10.699	0	
	708		52.286	10.699	0	
	709		52.286	10.699	0	
	710		58.306	6.007	0	
WING E	711	NINTH FLOOR	58.306	6.007	0	
	712		57.571	10.903	0	
	801		57.571	10.903	0	
	802		58.306	6.007	0	
	803		58.306	6.007	0	
	804		52.286	10.699	0	
	805		52.286	10.699	0	
	806		52.286	10.699	0	
	807		52.286	10.699	0	
	808		52.286	10.699	0	
WING E	809	TENTH FLOOR	52.286	10.699	0	
	810		58.306	6.007	0	
	811		58.306	6.007	0	
	812		57.571	10.903	0	
	813		57.571	10.903	0	
	901		58.306	6.007	0	
	902		58.306	6.007	0	
	903		58.306	6.007	0	
	904		52.286	10.699	0	
	905		52.286	10.699	0	
WING E	906	ELEVENTH FLOOR	52.286	10.699	0	
	907		52.286	10.699	0	
	908		52.286	10.699	0	
	909		52.286	10.699	0	
	910		58.306	6.007	0	
	911		58.306	6.007	0	
	912		57.571	10.903	0	
	1001		57.571	10.903	0	
	1002		58.306	6.007	0	
	1003		58.306	6.007	0	
WING E	1004	TWELFTH FLOOR	52.286	10.699	0	
	1005		52.286	10.699	0	
	1006		52.286	10.699	0	
	1007		52.286	10.699	0	
	1008		52.286	10.699	0	
	1009		52.286	10.699	0	
	1010		58.306	6.007	0	
	1011		58.306	6.007	0	
	1012		57.571	10.903	0	
	1101		57.571	10.903	0	
WING E	1102	THIRTEENTH FLOOR	58.306	6.007	0	
	1103		58.306	6.007	0	
	1104		52.286	10.699	0	
	1105		52.286	10.699	0	
	1106		52.286	10.699	0	
	1107		52.286	10.699	0	
	1108		52.286	10.699	0	
	1109		52.286	10.699	0	
	1110		58.306	6.007	0	
	1111		58.306	6.007	0	
WING E	1112	FOURTEENTH FLOOR	57.571	10.903	0	
	1201		57.571	10.903	0	
	1202		58.306	6.007	0	
	1203		58.306	6.007	0	
	1204		52.286	10.699	0	
	1205		52.286	10.699	0	
	1206		52.286	10.699	0	
	1207		52.286	10.699	0	
	1208		52.286	10.699	0	
	1209		52.286	10.699	0	
WING E	1210	FIFTEENTH FLOOR	58.306	6.007	0	
	1211		58.306	6.007	0	
	1212		57.571	10.903	0	
	1401		57.571	10.903	0	
	1402		58.306	6.007	0	
	1403		58.306	6.007	0	
	1404		52.286	10.699	0	
	1405		52.286	10.699	0	
	1406		52.286	10.699	0	
	1407		52.286	10.699	0	
WING E	1408	SIXTEENTH FLOOR	52.286	10.699	0	
	1409		52.286	10.699	0	
	1410		58.306	6.007	0	
	1411		58.306	6.007	0	
	1412		57.571	10.903	0	
	1413		57.571	10.903	0	
	1414		58.306	6.007	0	
	1415		58.306	6.007	0	
	1416		52.286	10.699	0	
	1417		52.286	10.699	0	
WING E	1418	SEVENTEENTH FLOOR	52.286	10.699	0	
	1419		52.286	10.699	0	
	1420		58.306	6.007	0	
	1421		58.306	6.007	0	
	1422		57.571	10.903	0	
	1423		57.571	10.903	0	
	1424		58.306	6.007	0	
	1425		58.306	6.007	0	
	1426		52.286	10.699	0	
	1427		52.286	10.699	0	
WING E	1428	EIGHTEENTH FLOOR	52.286	10.699	0	
	1429		52.286	10.699	0	
	1430		58.306	6.007	0	
	1431		58.306	6.007	0	
	1432		57.571	10.903	0	
	1433		57.571	10.903	0	
	1434		58.306	6.007	0	
	1435		58.306	6.007	0	
	1436		52.286	10.699	0	
	1437		52.286	10.699	0	
WING E	1438	NINETEENTH FLOOR	52.286	10.699	0	
	1439		52.286	10.699	0	
	1440		58.306	6.007	0	
	1441		58.306	6.007	0	
	1442		57.571	10.903	0	
	1443		57.571	10.903	0	
	1444		58.306	6.007	0	
	1445		58.306	6.007	0	
	1446		52.286	10.699	0	
	1447		52.286	10.699	0	
WING E	1448	TWENTIETH FLOOR	52.286	10.699	0	
	1449		52.286	10.699	0	
	1450		58.306	6.007	0	
	1451		58.306	6.007	0	
	1452		57.571	10.903	0	
	1453		57.571	10.903	0	
	1454		58.306	6.007	0	
	1455		58.306	6.007	0	
	1456		52.286	10.699	0	
	1457		52.286	10.699	0	