


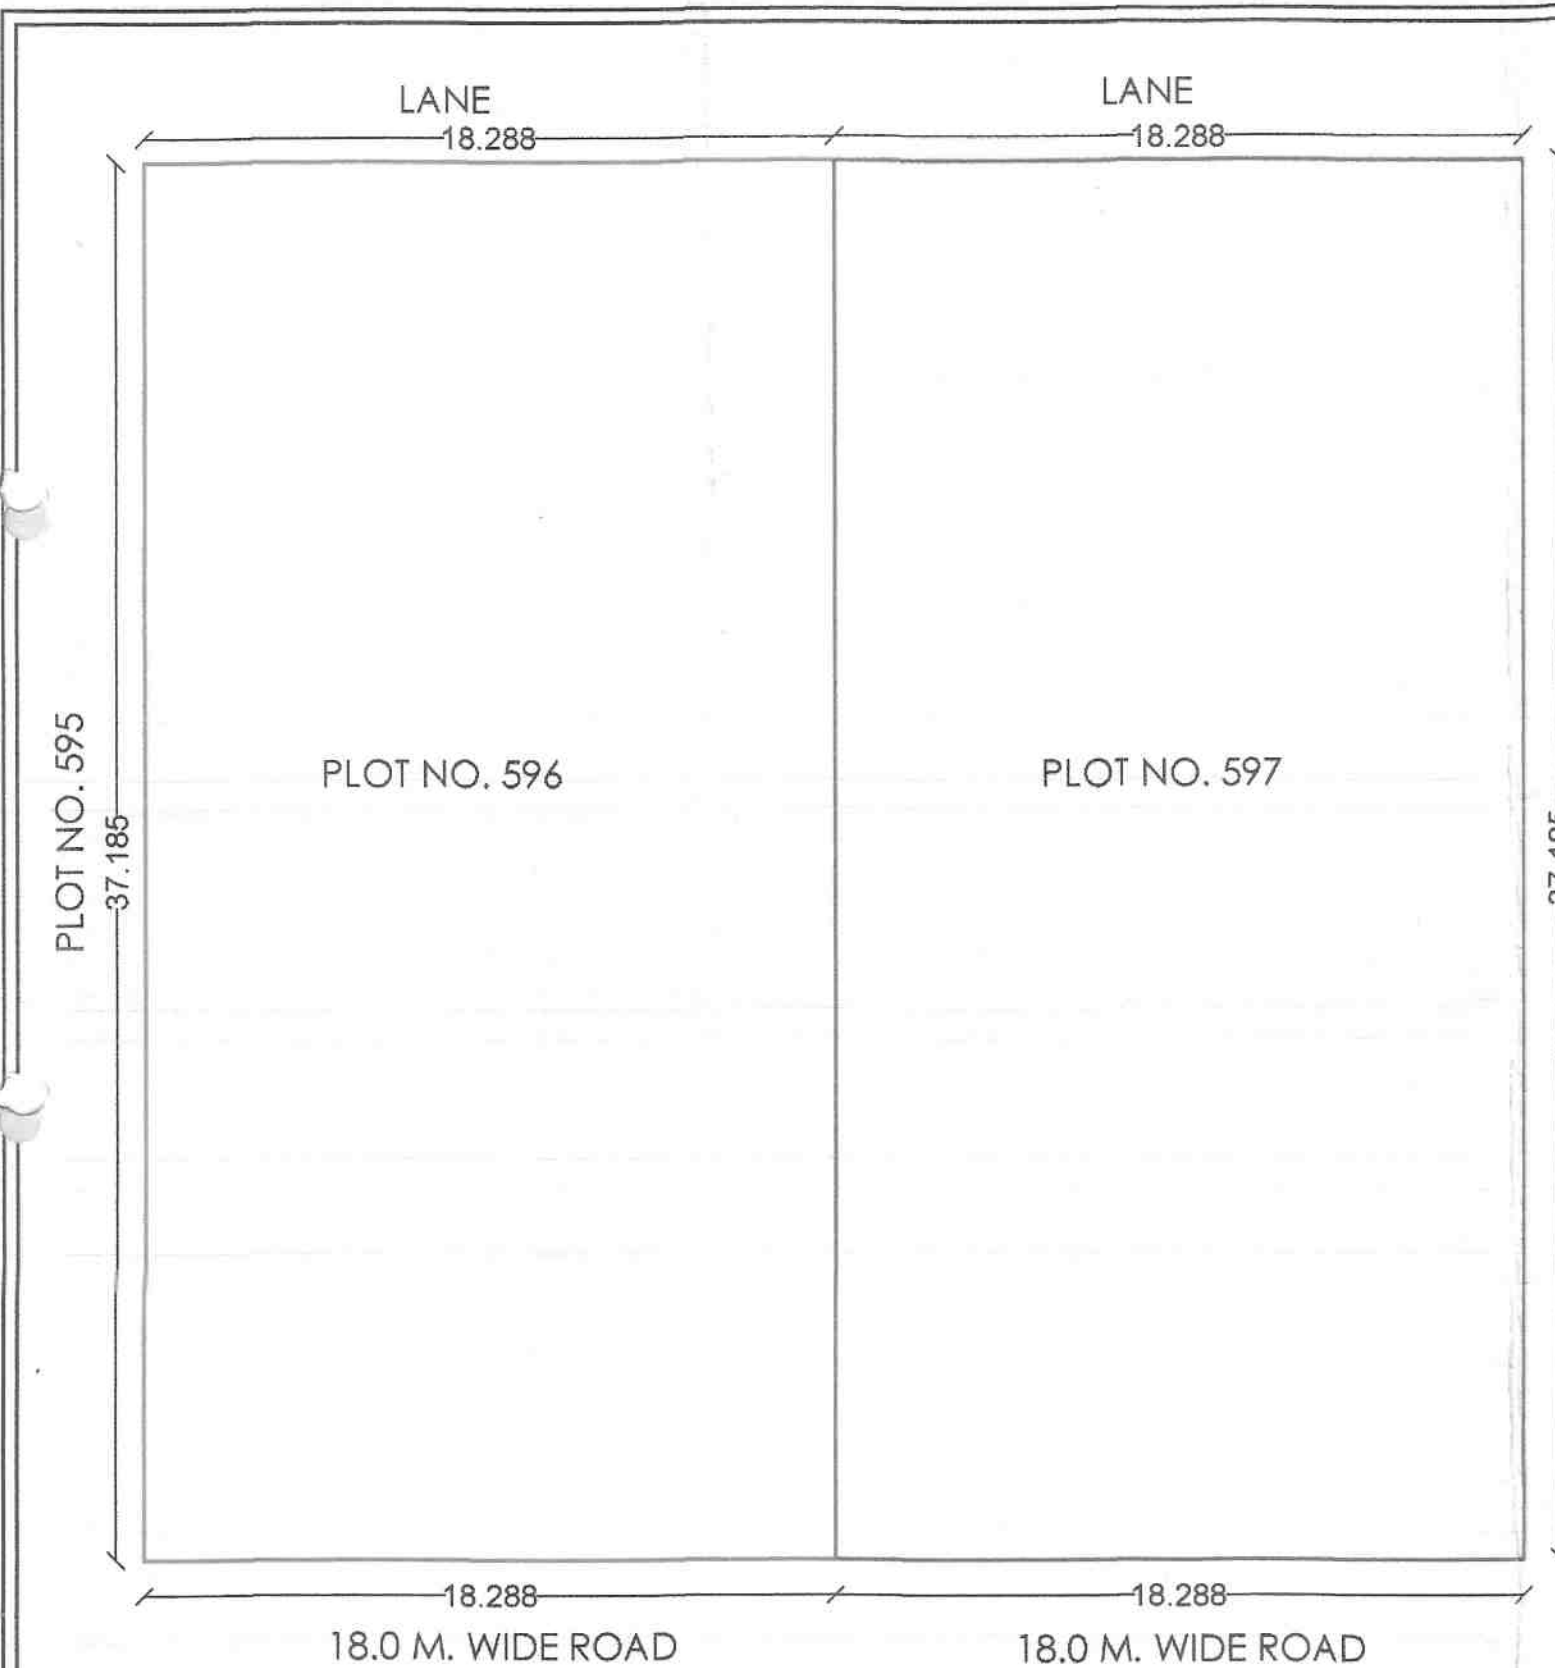


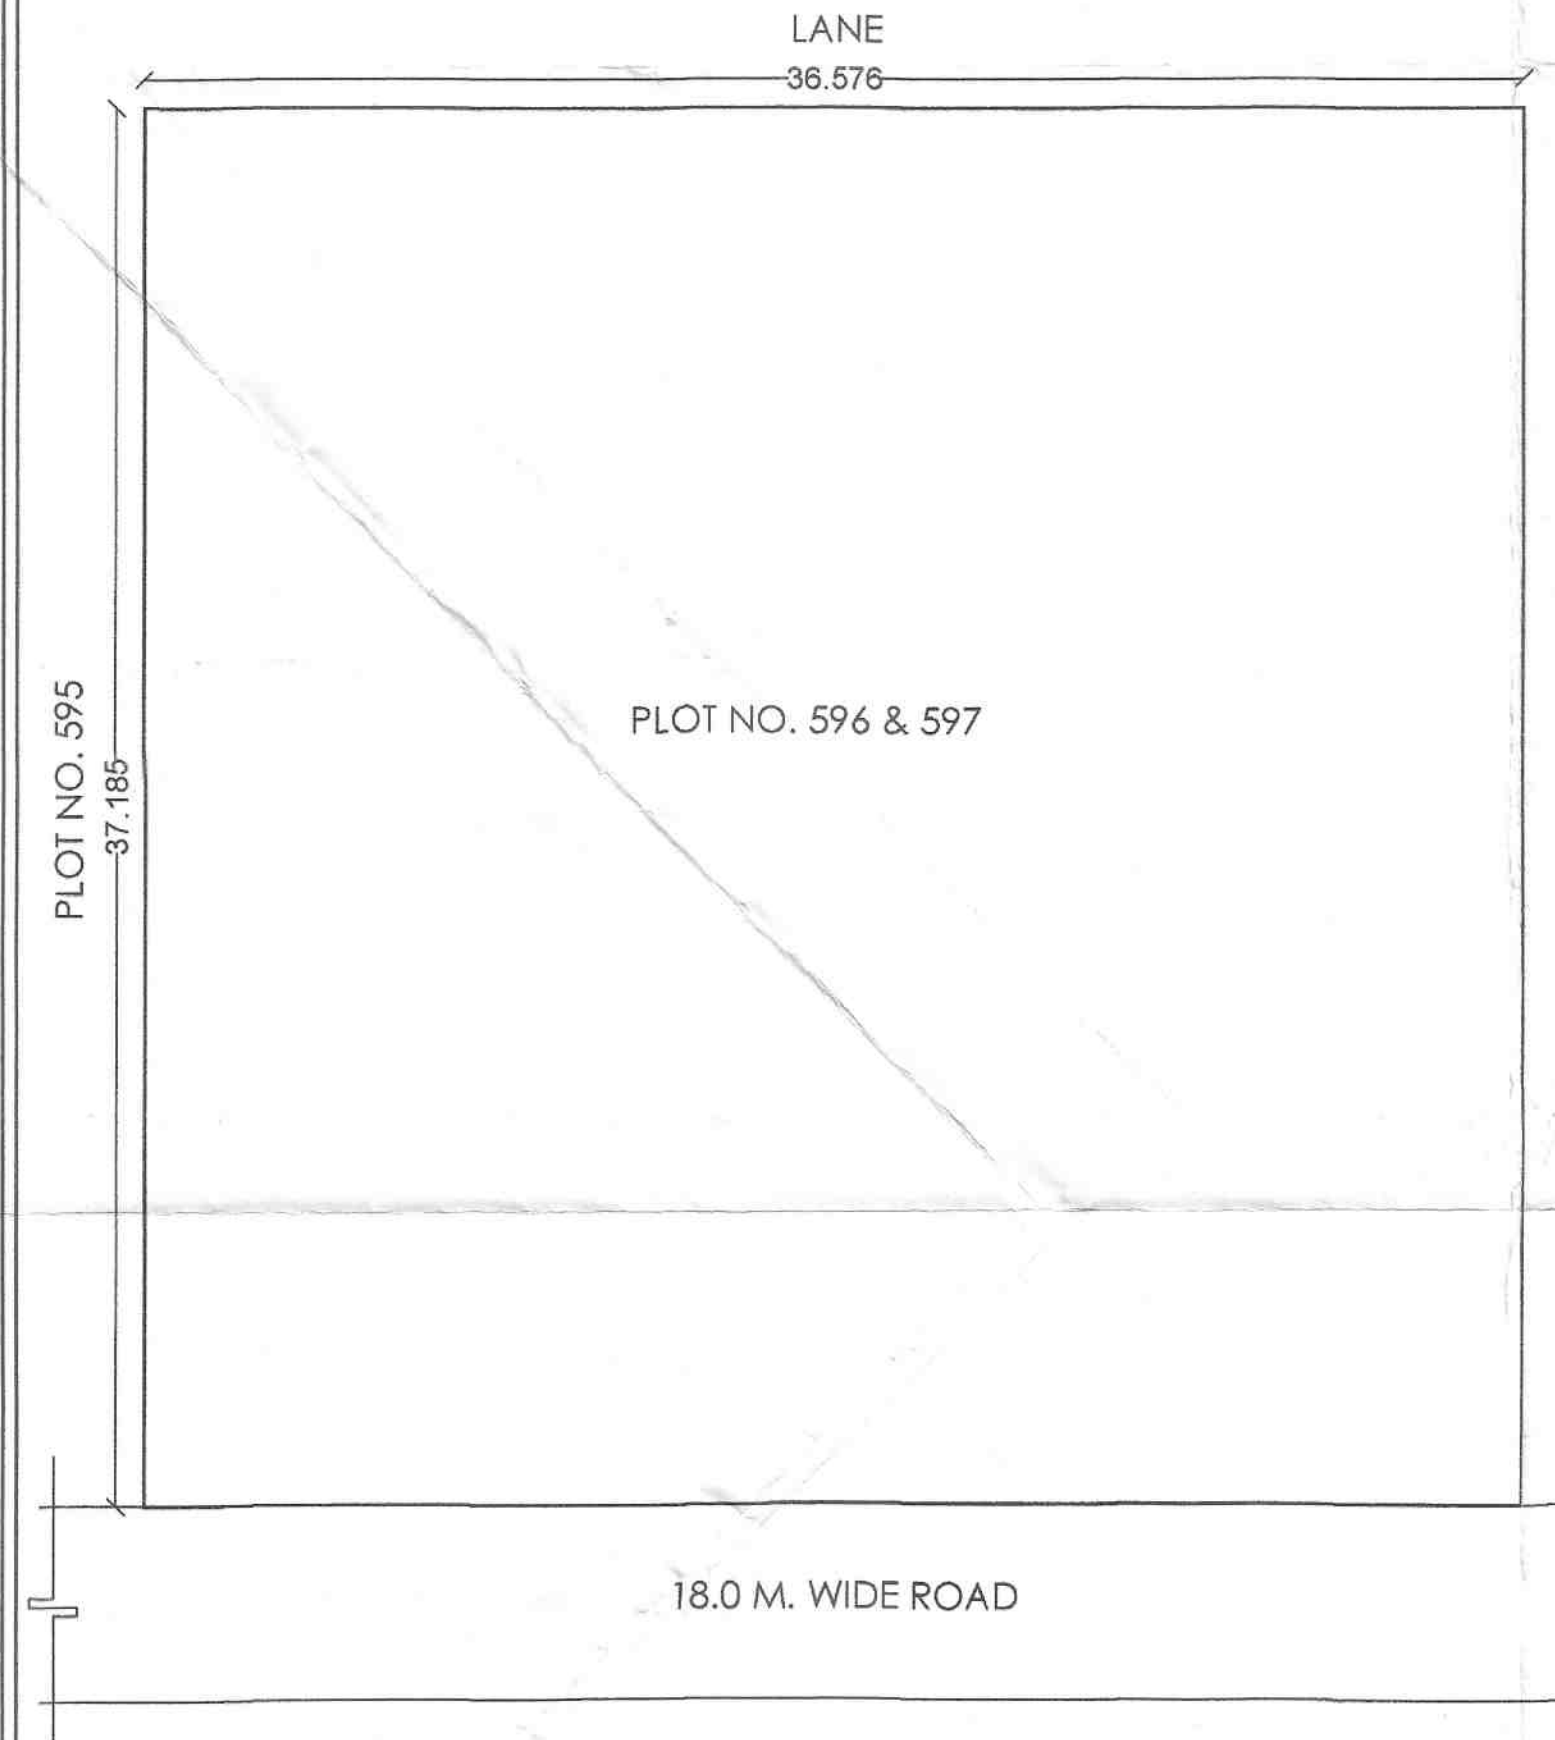

EXISTING PLAN OF
PLOT NO. 596 & 597
BEFORE AMALGAMATION

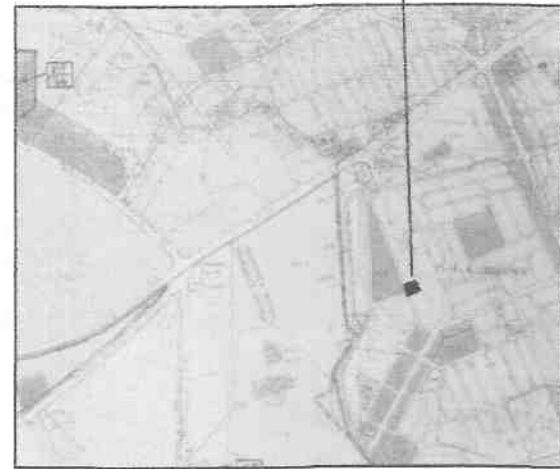

PROPOSED PLAN OF PLOT NO -596 & 597
AFTER AMALGAMATION

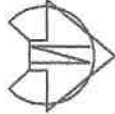

PLOT NO. 598

AMALGAMATION APPROVED
As per conditions mentioned
in letter No. 16 dated 28/4/21

[Signature]
Assistant Director
Town Planning
Nagpur Municipal Corporation

[Signature]
Jr. Engineer
Town Planning
Deptt. N.M.C.

PROPOSED AMALGAMATION OF
PLOT NO- 596(OLD NAZUL PLOT NO.596)
& 597, KH.NO. CTS NO. 91 AND 90, WARD NO. 53,
HOUSE NO. 704 MOUZA- HANSAPURI,
TAH-DIST- NAGPUR.

BELONGS TO
M/S. RAJKALA DEVELOPERS
THROUGH PARTNER
MR. ANIL RAMDAS UKEY

SCHEDULE OF AREA

AREA OF PLOTS BEFORE AMALGAMATION

1) PLOT NO. 596	
18.288 X 37.185	= 680.600 SQ.M
TOTAL	= 680.600 SQ.M
2) PLOT NO. 597	
18.288 X 37.185	= 653.200 SQ.M
TOTAL	= 653.200 SQ.M

AREA OF PLOT AFTER AMALGAMATION

PLOT NO. 596 & 597	
36.576 X 37.185	= 1333.80 SQ.M
TOTAL	= 1333.80 SQ.M

CHATURSIMA AS PER DEED

EAST	- ROAD
WEST	- LANE
NORTH	- PLOT NO. 595
SOUTH	- PLOT NO. 598

REFERENCES

PLOT NO. 596 BOUNDARY BEFORE AMALGAMATION SHOWN THUS	
PLOT NO. 597 BOUNDARY BEFORE AMALGAMATION SHOWN THUS	
PLOT NO. 596 & 597 BOUNDARY AFTER AMALGAMATION SHOWN THUS	

DRAWING TITLE
SUBMISSION DWG.

ARCHITECT'S SIGN-	OWNER SIGN-
Ar. LOKESH KADU CA/2007/39381 NMC- R- 402, NIT- 214	M/S. RAJKALA DEVELOPERS THROUGH PARTNER MR. ANIL RAMDAS UKEY

C.D.A. REG. NO CA /2007/ 39381	N.I.T. REG. NO 2140	N.M.C. REG. NO R-402
SCALE 1 : 200		DEALT BY GBG
DATE 08-04-2021		CHECKED BY

Note - ALL DIMENSIONS ARE IN MM.

Ar. LOKESH W. KADU
Architecture, Planning, Interior's
Block No. 11, 11A, 12, A- Wing (J.B Wing), Mangalwar Complex,
Sadar, Nagpur - 440010. (M.S.), India.
call: +91 9823872384, + 91 7276384238,
mail us: emanatedesign@gmail.com, web: www.emanatedesign.in