




ELEVATION

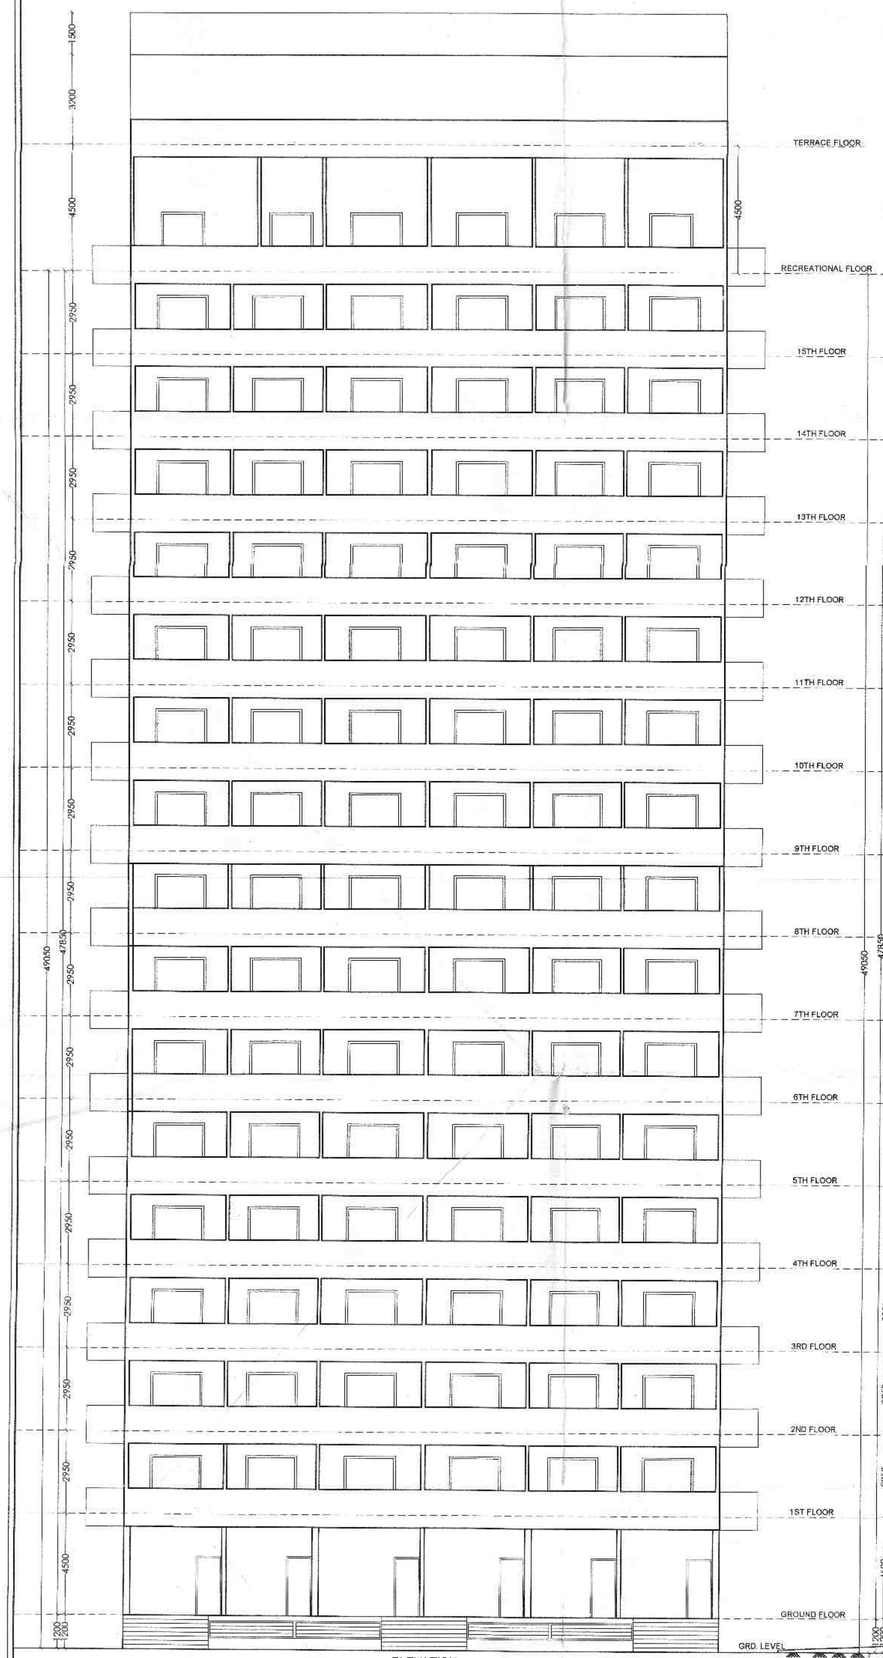


SECTION AT A-A'
(SCALE-1:100)

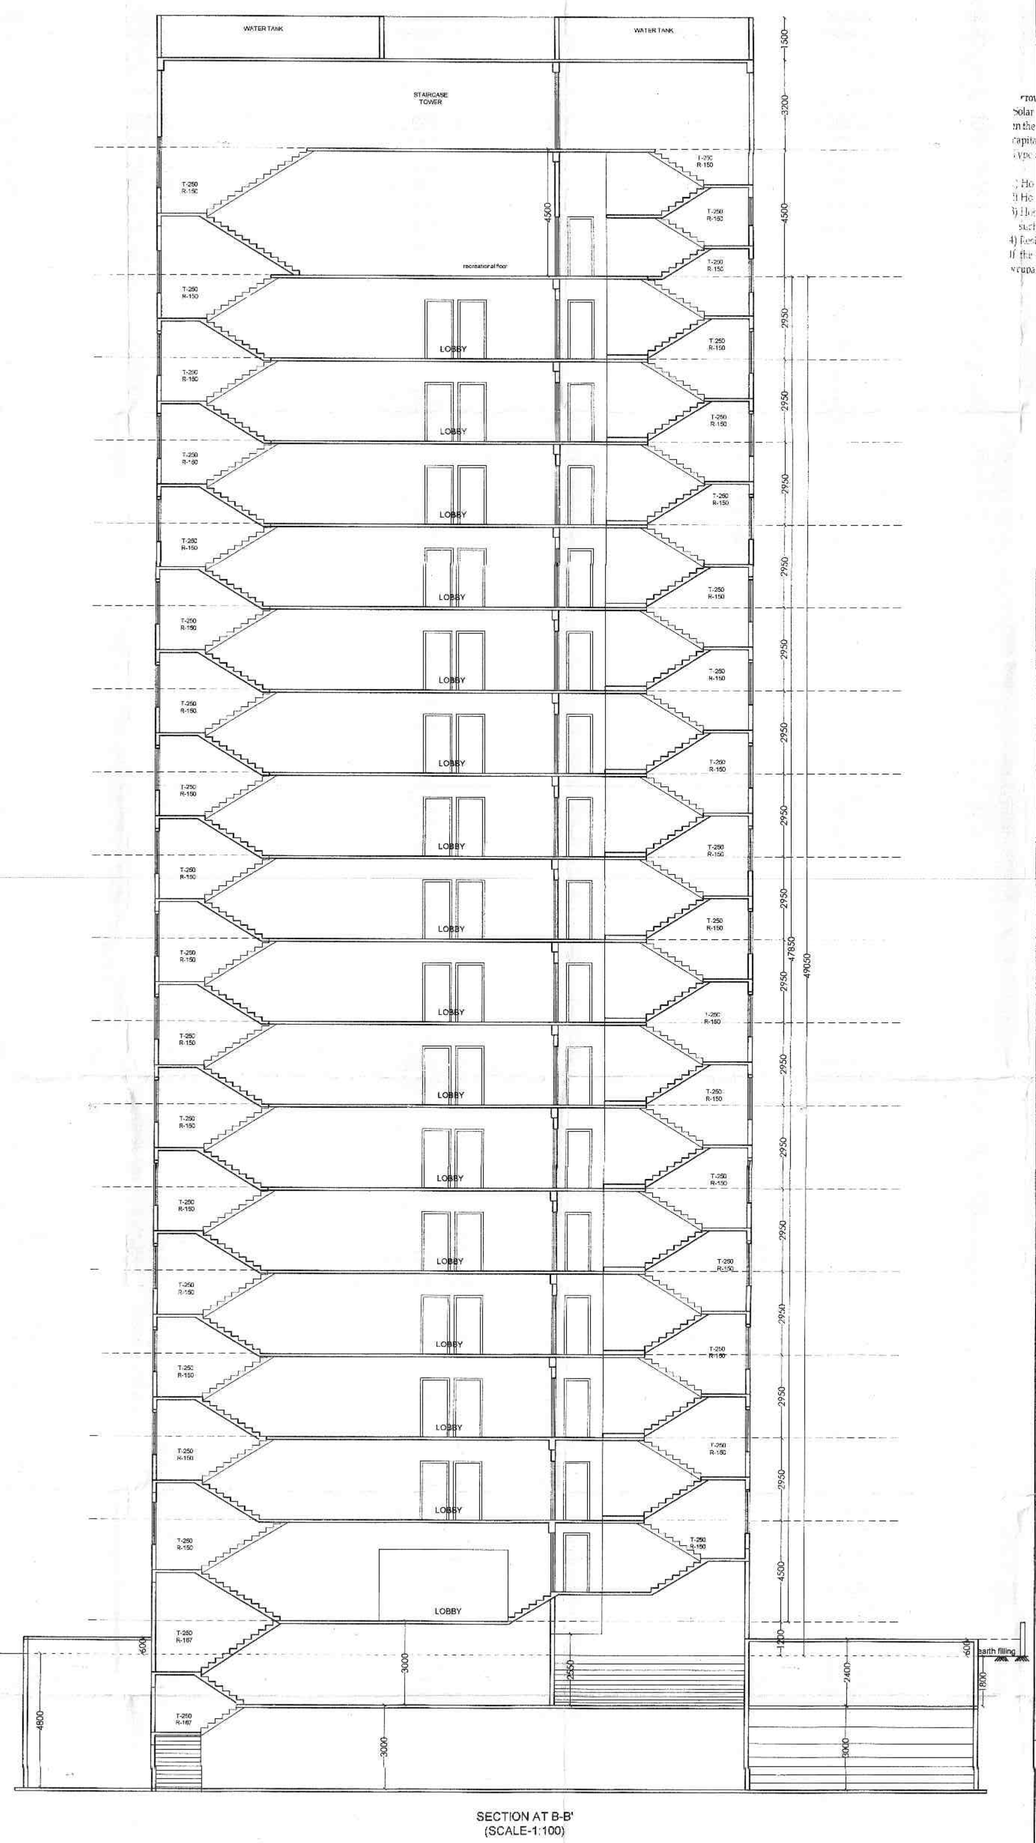


SECTION AT B-B'
(SCALE-1:100)

SHEET CONTAIN = ELEVATION & SECTION | 3/3

STAMP OF APPROVAL

OFFICE OF THE CORPORATION OF THE CITY NAGPUR
Building Permit No. 889/1587/Hansapuri
Dt. 18/12/22 Date 18/12/22
SANCTIONED
subject to compliance mentioned in the building permit
Assistant Director Town Planning
Nagpur Municipal Corporation

...he Rain Water Harvesting is required to be provided as per Direction of Govt. of Maharashtra No. TPB 432001/2133/CR - 230/ 01/UD-11, dated 10th March, 2003 as per schedule for every 300 sq.mtrs. building area. ... systems may be ... for ... dia ... ... for ... ... ... adopted ... ... levy of Rs. 1000/- per ... 100 sq.mts. of built-up area, for ... of the owner of the building.

...rovisions For Solar Water Heating Systems
Solar Water Heating System should be installed on the roof slab for the following uses at the per capita capacity mentioned as under.

| Type of Buildings | Per Capita Capacity |
|---|---|
| 1) Hospitals | ...Not ... |
| 2) Hotels | ...Liters/ ...person. |
| 3) Industrial Colony | ...Liters/day/person. |
| 4) Residential | ...Liters/day/person. |

If the ... is above is not made, the occupancy certificate will not be issued from NMC.

PLAN SHOWING PROPOSED RESIDENTIAL MULTIFAMILY DWELLING UNIT, ON **PLOT NO. 596(OLD NAZUL PLOT NO .596 & 597.)** .KH.NO.CTS NO 91 AND 90 WARD NO. 53, HOUSE NO.704 MOUZA- HANSAPURI TAHSIL & DISTRICT NAGPUR.

BELONGING TO :-
**M/S. RAJKALA DEVELOPERS**
THROUGH PARTNER
**MR. ANIL RAMDAS UKEY**

DRAWING TITLE
# SUBMISSION DWG.

## REFERENCE :

PLOT BOUNDRY SHOWN IN THUS
PROPOSED CONSTRUCTION SHOWN IN THUS

| | | |
|---|---|---|
| C.O.A. REG. NO<br>CA /2007/ 39381 | N.I.T. REG. NO<br>2140 | N.M.C. REG. NO<br>R-402 |
| SCALE<br>1 : 100 & 1 : 200 | W S N E | DEALT BY<br>RAVI |
| DATE<br>23-11-2020 | | CHECKED BY |

Note - ALL DIMENSIONS ARE IN MM.

Owner's Declaration –
I/We undersigned hereby confirm that I/We would abide by plans approved by Authority / Collector. I/We would execute the structure as per approved plans. Also I/We would execute this work under supervision of proper resitential person so as to ensure the quality and safety at the work site.

For Rajkala Developers
Partner
Owner (s) name and signature.
M/S. RAJKALA DEVELOPERS
THROUGH PARTNER
MR. ANIL RAMDAS UKEY

Certificate of Area:
Certified that the plot under reference was surveyed by me on _____ and the dimensions of sides etc. of plot stated on plan are as measured on site and the area so worked out tallies with the area stated in document of Ownership/ T.P. Scheme Records/ Land Records Department/City Survey records.

Ar. LOKESH KADU
CA/ 2007/ 39381
NMC R.402 NIT-2140
Signature
(Name of Architect/ Licensed Engineer/ Supervisor.)
Ar. LOKESH W. KADU
C.O.A. No : CA / 2007/ 39381


Ar. LOKESH W. KADU
Architecture, Planning, Interior's
Block No. 11, 11A, 12, A- Wing (J.B Wing), Mangalwari Complex, Sadar, Nagpur - 440001. (M.S.), India.
cell: +91 9823972364, + 91 7276564298,
mail us: emanatedesign@gmail.com, web: www.emanatedesign.in


d:\rupesh\nmc plans\anil ukey submission\submission mr.ukey 22.04.21.dwg