




SCALE 1 : 100

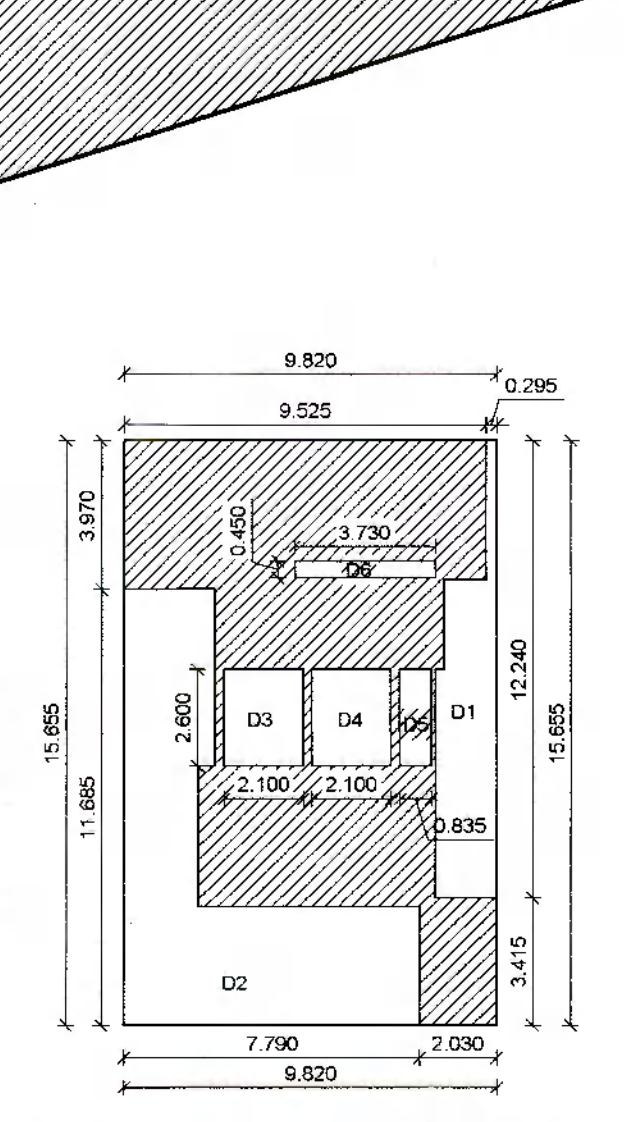

(TOWER-B) GROUND FLOOR AREA KEY PLAN
SCALE 1 : 200

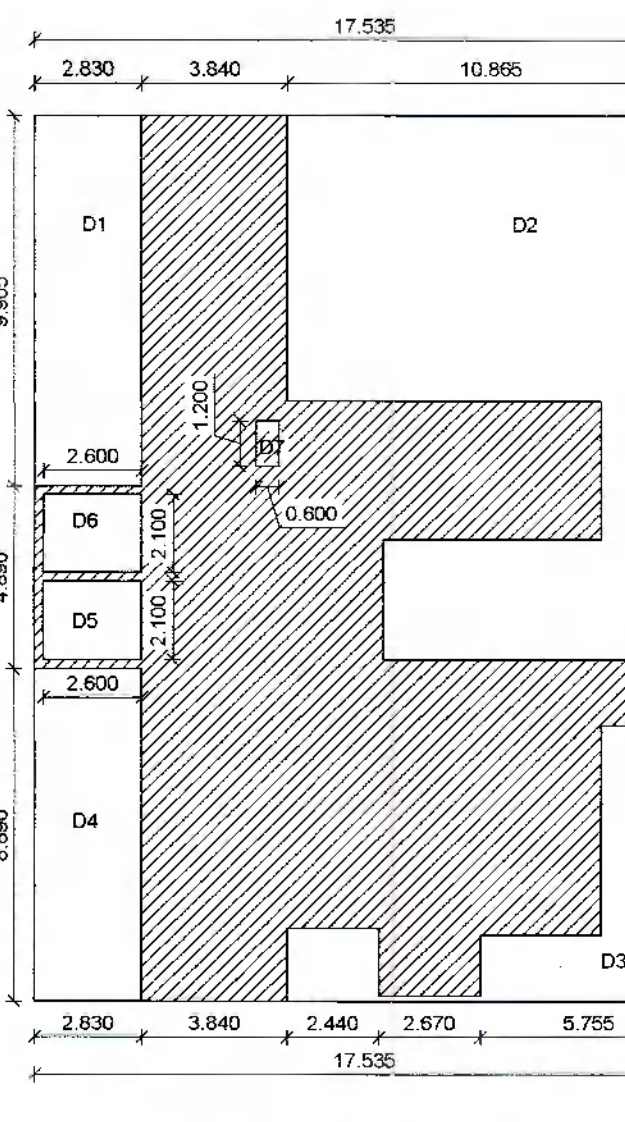

(TOWER-D) GROUND FLOOR AREA KEY PLAN
SCALE 1 :

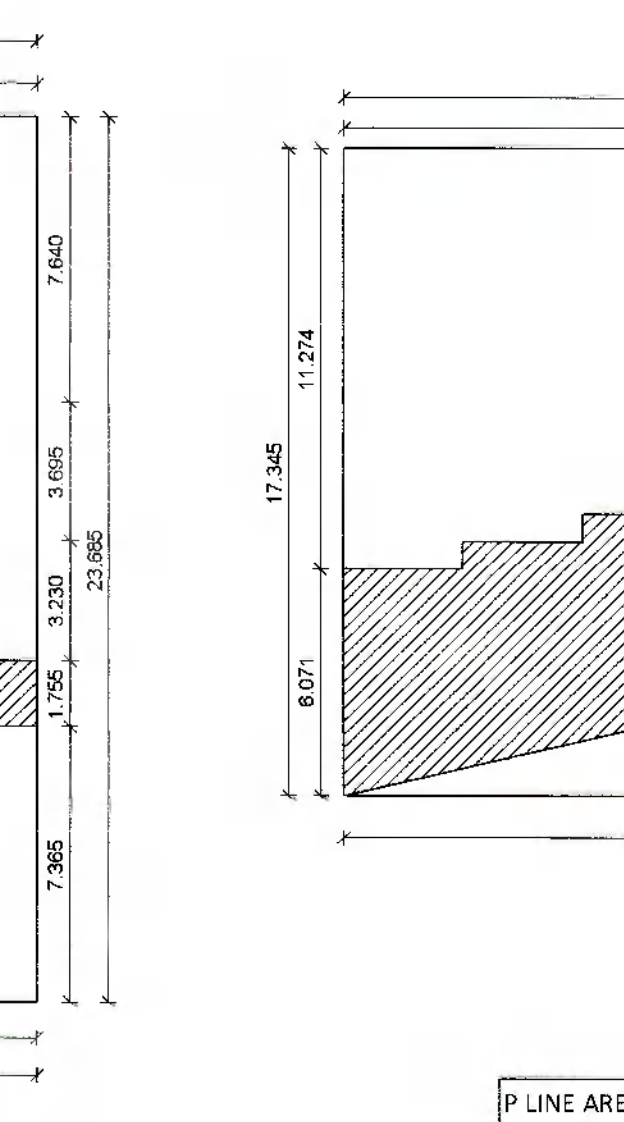

4	FLOOR CO
0	AREA NAM



P' LINE AREA CALCULATION FOR GROUND FLOOR RESIDENTIAL (TOWER - B)				
AREA NAME	LENGTH	WIDTH	AREA (SQ.M)	
BLOCK	9.820	15.655	153.732	
BLOCK AREA TOTAL			153.732	
DEDUCTION				
D1	-	-	14.273	
D2	-	-	43.342	
D3	2.100	2.600	5.460	
D4	2.100	2.600	5.460	
D5	0.835	2.600	2.171	
D6	3.730	0.450	1.679	
TOTAL DEDUCTION			72.885	
NET BUILT UP AREA			81.348	

P' LINE AREA CALCULATION FOR GROUND FLOOR RESIDENTIAL (TOWER - D)			
AREA NAME	LENGTH	WIDTH	AREA (SQ.M)
BLOCK	17.535	23.685	415.316
BLOCK AREA TOTAL			415.316
DEDUCTION			
D1	2.830	9.905	28.031
D2	-	-	119.292
D3	-	-	29.672
D4	2.830	8.890	25.159
D5	2.600	2.100	5.460
D6	2.600	2.100	5.460
D7	0.600	1.200	0.720

	BLO
	DEDUCTION
	D1
	D2
	P' LINE A
	CONSTRU

OFFICE OF THE CORPORATION OF
THE CITY NAGPUR.
Building Permit No. 208/18/1911/1000
71/Nrc/2003 Date: 17/8/22

SANCTIONED
Subject to conditions mentioned in the building Permit

R. Phansalkar
Dy. Director (18/2/2004)
Town Planning Dept.
Nagpur Municipal Corporation

the Rain Water Harvesting is required to be provided by every Director of Govt. of Maharashtra No. T/8 43209/2133 CR - 230/ J1/UD-II, dated 10th March, 2005 as per schedule for every 300 sq. mtr. built-up area the system may be in open well 1 mtr. dia. & enters deep well filtration chamber for every 400 sq. mtr. built-up area. Other options mentioned in the schedule may be adopted. A/ The authority may impose a levy of Rs. 1000/- per annum for every 100 sq.mts. of built-up area, for failure of the owner, of the building.

Certificate Of Area:
Certificate that the plot under reference was surveyed by me on _____ and dimensions of sides etc. of plot stated on plan are as measured on site and the area so worked out tallies with the area stated in document of Ownership / T.P. Scheme Records / Land Record Department / City Survey Record.

Owner(s) Name and Signature
VISHWABHARTI CO-OPERATIVE HOUSING SOCIETY LIMITED NAGPUR.
THROUGH ITS CONSTITUTED ATTORNEY
M/C. SANSKRUTI DEVELOPERS
Through its Proprietor
SHRI KHAVESH DEORAO KICHANWAR

SANDEEP PANDIT ARCHITECTS
architects • interiors • landscape design
P.L.NO. 55B, SHOP NO. 4, JARAW APARTMENT, TRIMURTI NAGAR
NEAR N.J.T. GARDEN, KAGPUR, Mob. 0987549721

DATE 29-03-2022		CHECKED BY S.P.
JOB NO. SPA-NGP-JA	ARCH. DWG. NO. A-01-0	REV.