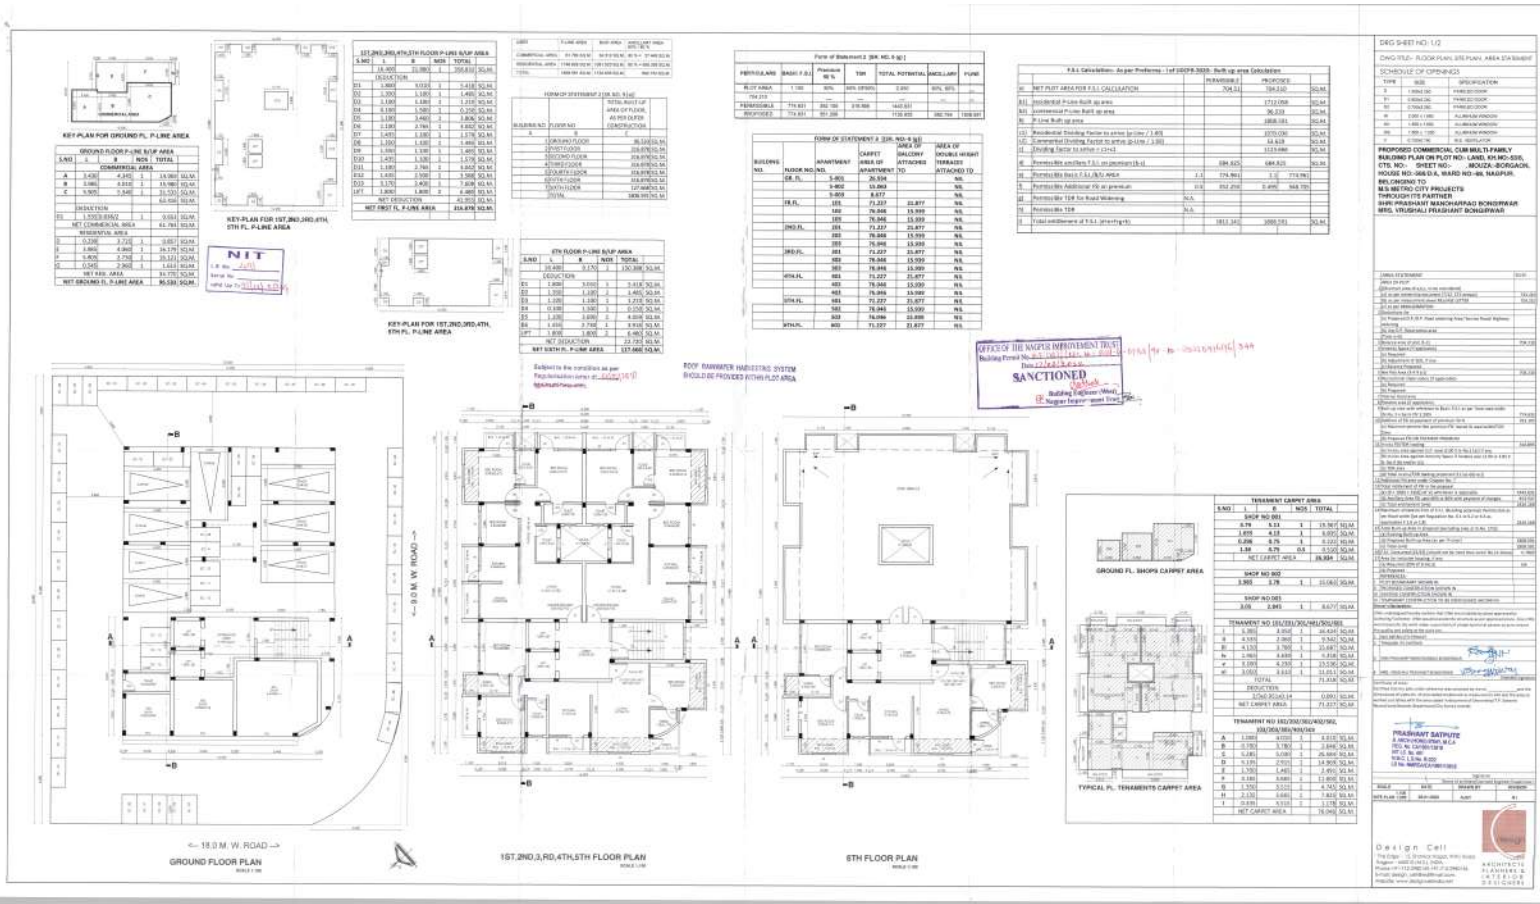
KEY-PLAN FOR GROUND FL. P-LINE AREA
KEY-PLAN FOR 1ST,2ND,3RD,4TH, 5TH FL. P-LINE AREA
KEY-PLAN FOR 1ST,2ND,3RD,4TH, 5TH FL. P-LINE AREA
NIT
SANCTIONED
OFFICE OF THE NAGPUR IMPROVEMENT TRUST
Building Engineer (West)
Nagpur Improvement Trust
POOF RAINWATER HARVESTING SYSTEM SHOULD BE PROVIDED WITHIN PLOT AREA
<-- 9.0 M. W. ROAD -->
<-- 18.0 M. W. ROAD -->
GROUND FLOOR PLAN
1ST,2ND,3,RD,4TH,5TH FLOOR PLAN
6TH FLOOR PLAN
GROUND FL. SHOPS CARPET AREA
TYPICAL FL. TENAMENTS CARPET AREA
Design Cell
ARCHITECTS PLANNERS & INTERIOR DESIGNERS