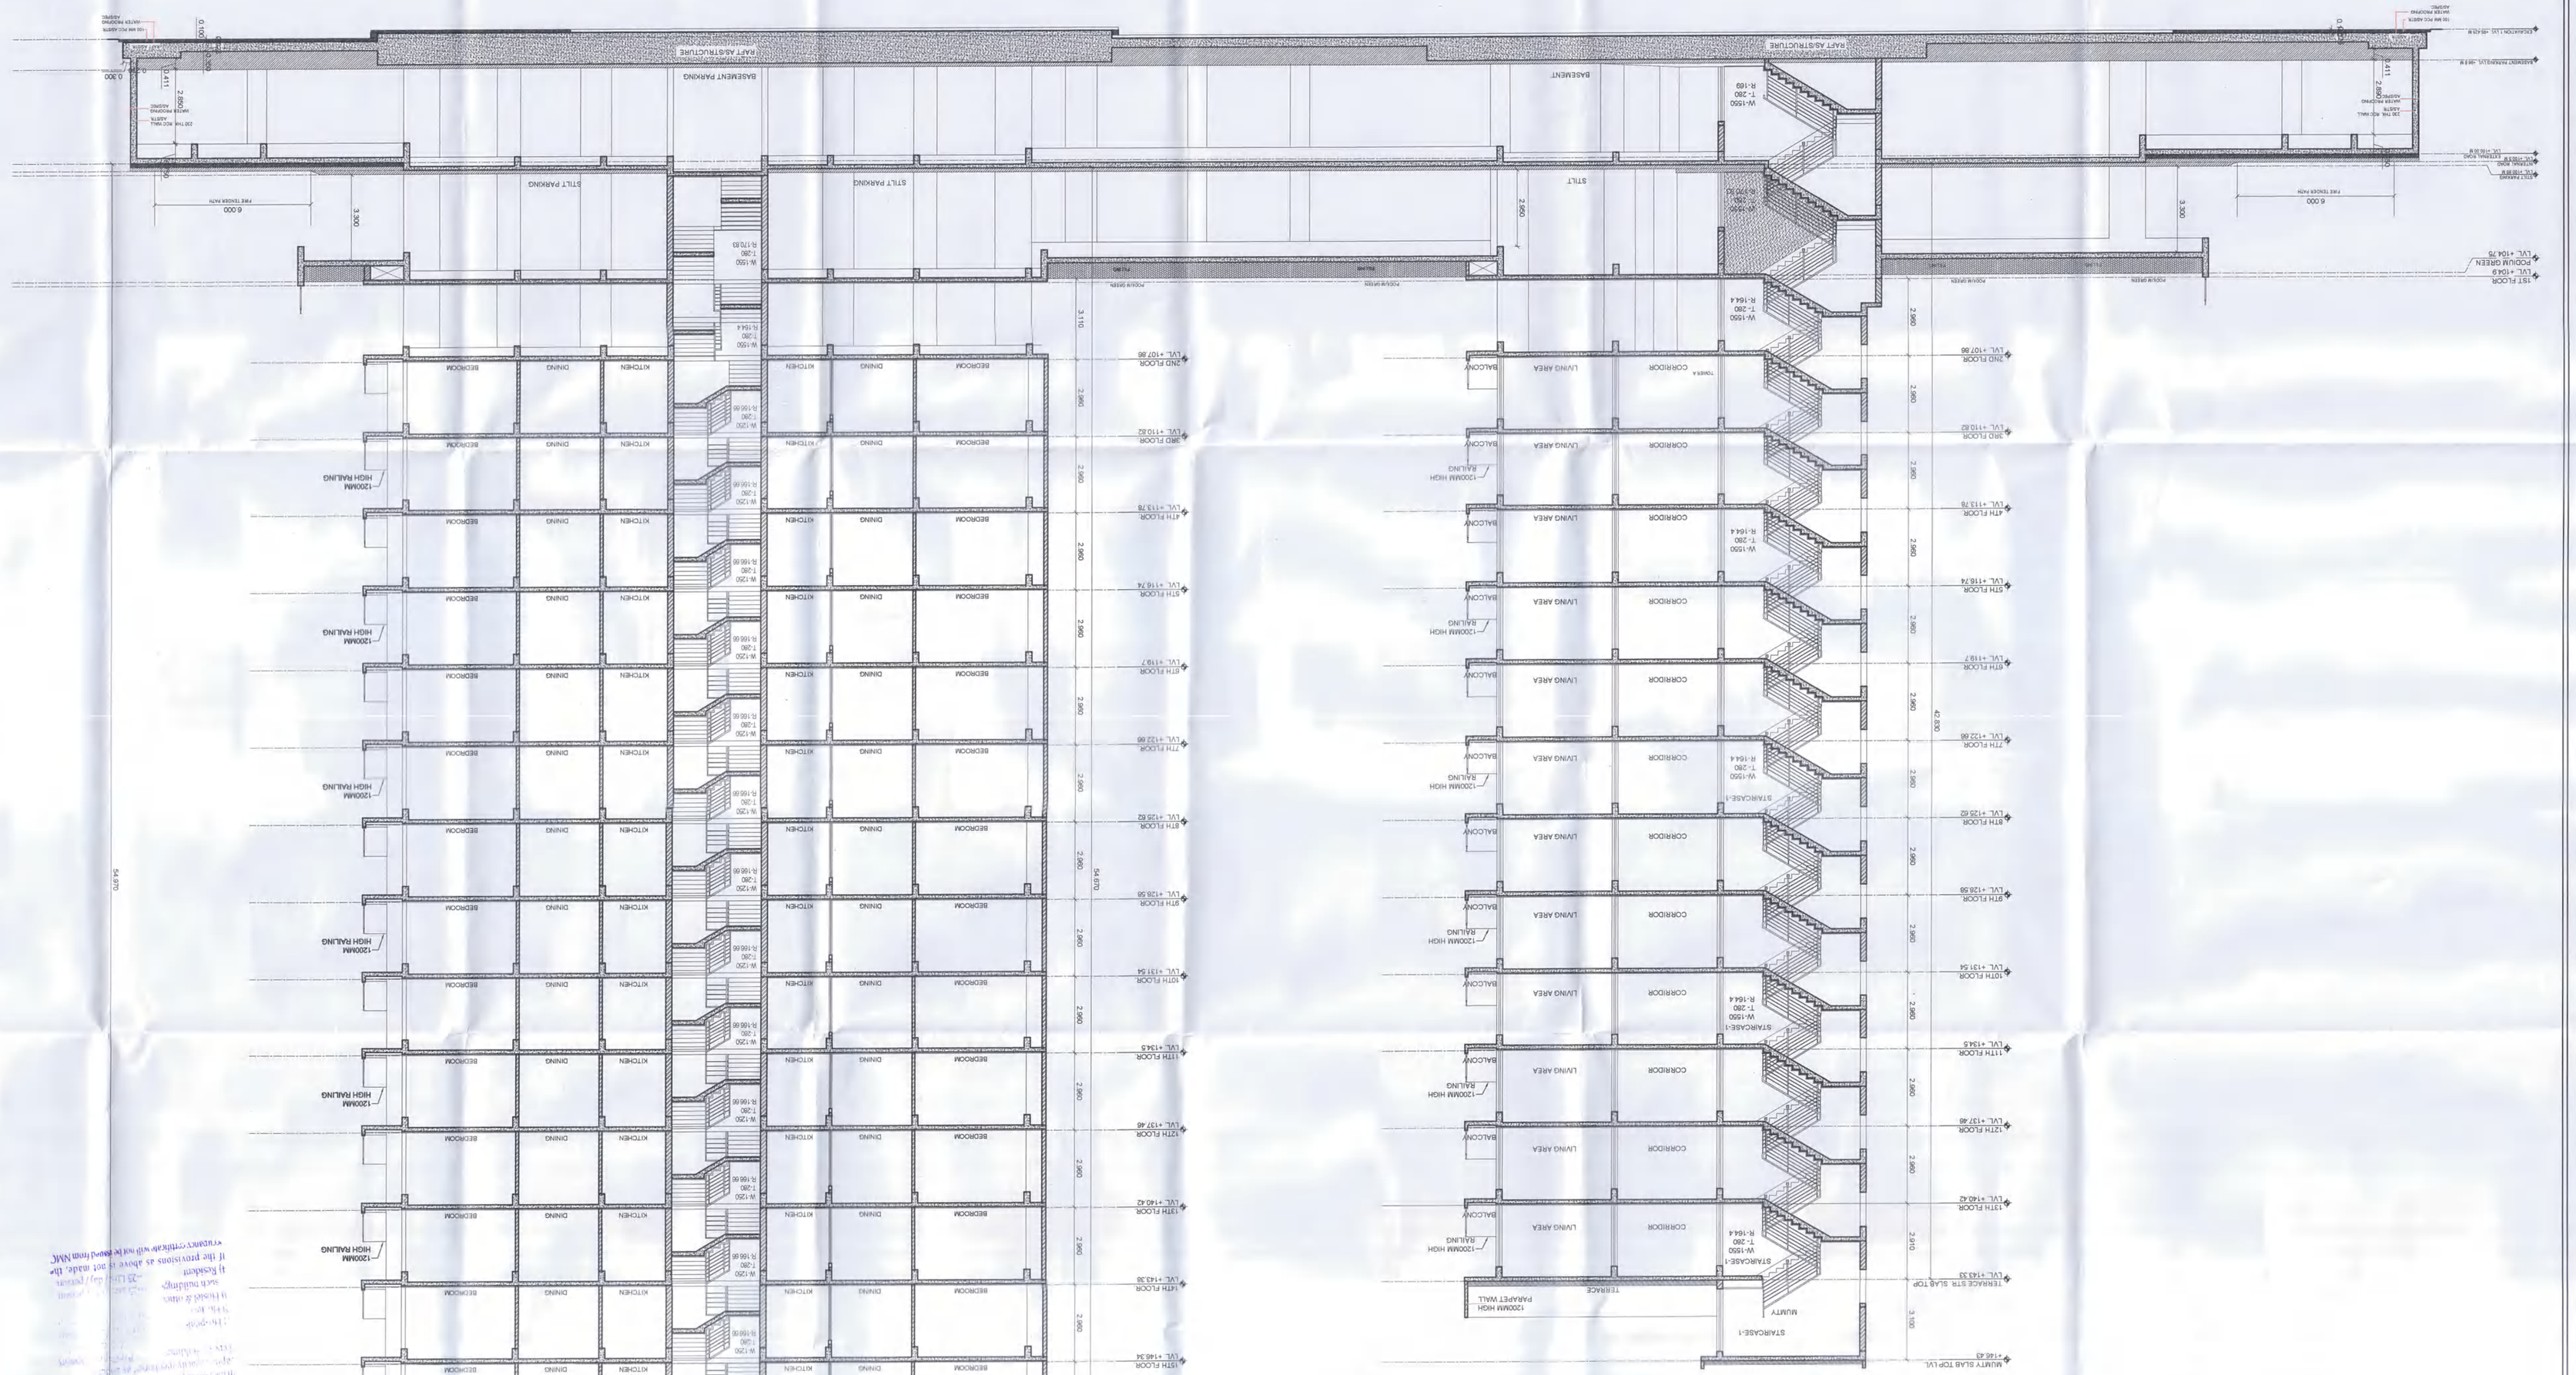
SECTION AT X-X SCALE 1 : 100


BASEMENT PARKING
STILT PARKING
BASEMENT
STILT
EARTH RAMP
EARTH RAMP
DOM TANK
FIRE TANK
TERRACE
PARAPET WALL
120MM HIGH
HIGH RAILING
BEDROOM
DINING
KITCHEN
CORRIDOR
LIVING AREA
BALCONY
STAIRCASE-1
LIFT
LIFT MACHINE ROOM
OVER HEAD TANK
SUMP
PODIUM GREEN
1ST FLOOR
2ND FLOOR
3RD FLOOR
4TH FLOOR
5TH FLOOR
6TH FLOOR
7TH FLOOR
8TH FLOOR
9TH FLOOR
10TH FLOOR
11TH FLOOR
12TH FLOOR
13TH FLOOR
14TH FLOOR
15TH FLOOR
16TH FLOOR
17TH FLOOR
TERRACE STR. SLAB TOP
MUMTY STR. SLAB TOP
MUMTY SLAB TOP LVL
54.670
3.115
2.900
3.300
2.400
6.000
FIRE TRACER PATH
20 THK AC SHEET
ON 150 MM RCC PURLIN
ON 150 MM RCC PURLIN
ON 150 MM RCC PURLIN