BUILT UP AREA KEY PLAN FOR GROUND FLOOR PLAN

SCALE 1:200

BUILT UP AREA ON GROUND FLOOR						
SR. NO.	NO.		DIMENSIONS			AREA
BLOCK	1	X	8.785	X	11.399	100.352
TOTAL						100.352
DEDUCTIONS						
D1	1	X	0.955	X	5.600	5.258
D2	1	X	1.485	X	2.900	4.336
D3	1	X	3.300	X	0.520	1.716
TOTAL						11.307
TOTAL B/UP AREA ON GROUND FLOOR						88.345

OFFICE OF THE NAGPUR IMPROVEMENT TRUST
Building Permit No.
Date 21/10/2022
SANCTIONED

SHEET NO. 2/6
GROUND FLOOR

PLAN SHOWING PROPOSED CONSTRUCTION FOR MULTI FAMILY RESIDENTIAL DWELLING UNIT ON PLOT NO.7,8,9,10,11,12,13,14,15,16,21 & 22 & RETAINABLE LAND SHARE (R3), KH. NO. 83/2, P.H. NO. 8-A, MOUZA -GOREWADA TAH-DIST- NAGPUR

BELONGING TO :-
1) M/S NANIK ENTERPRISES THROUGH. IT'S PROP.
SMT. BHAWANA W/O MAHESH SADHWANI

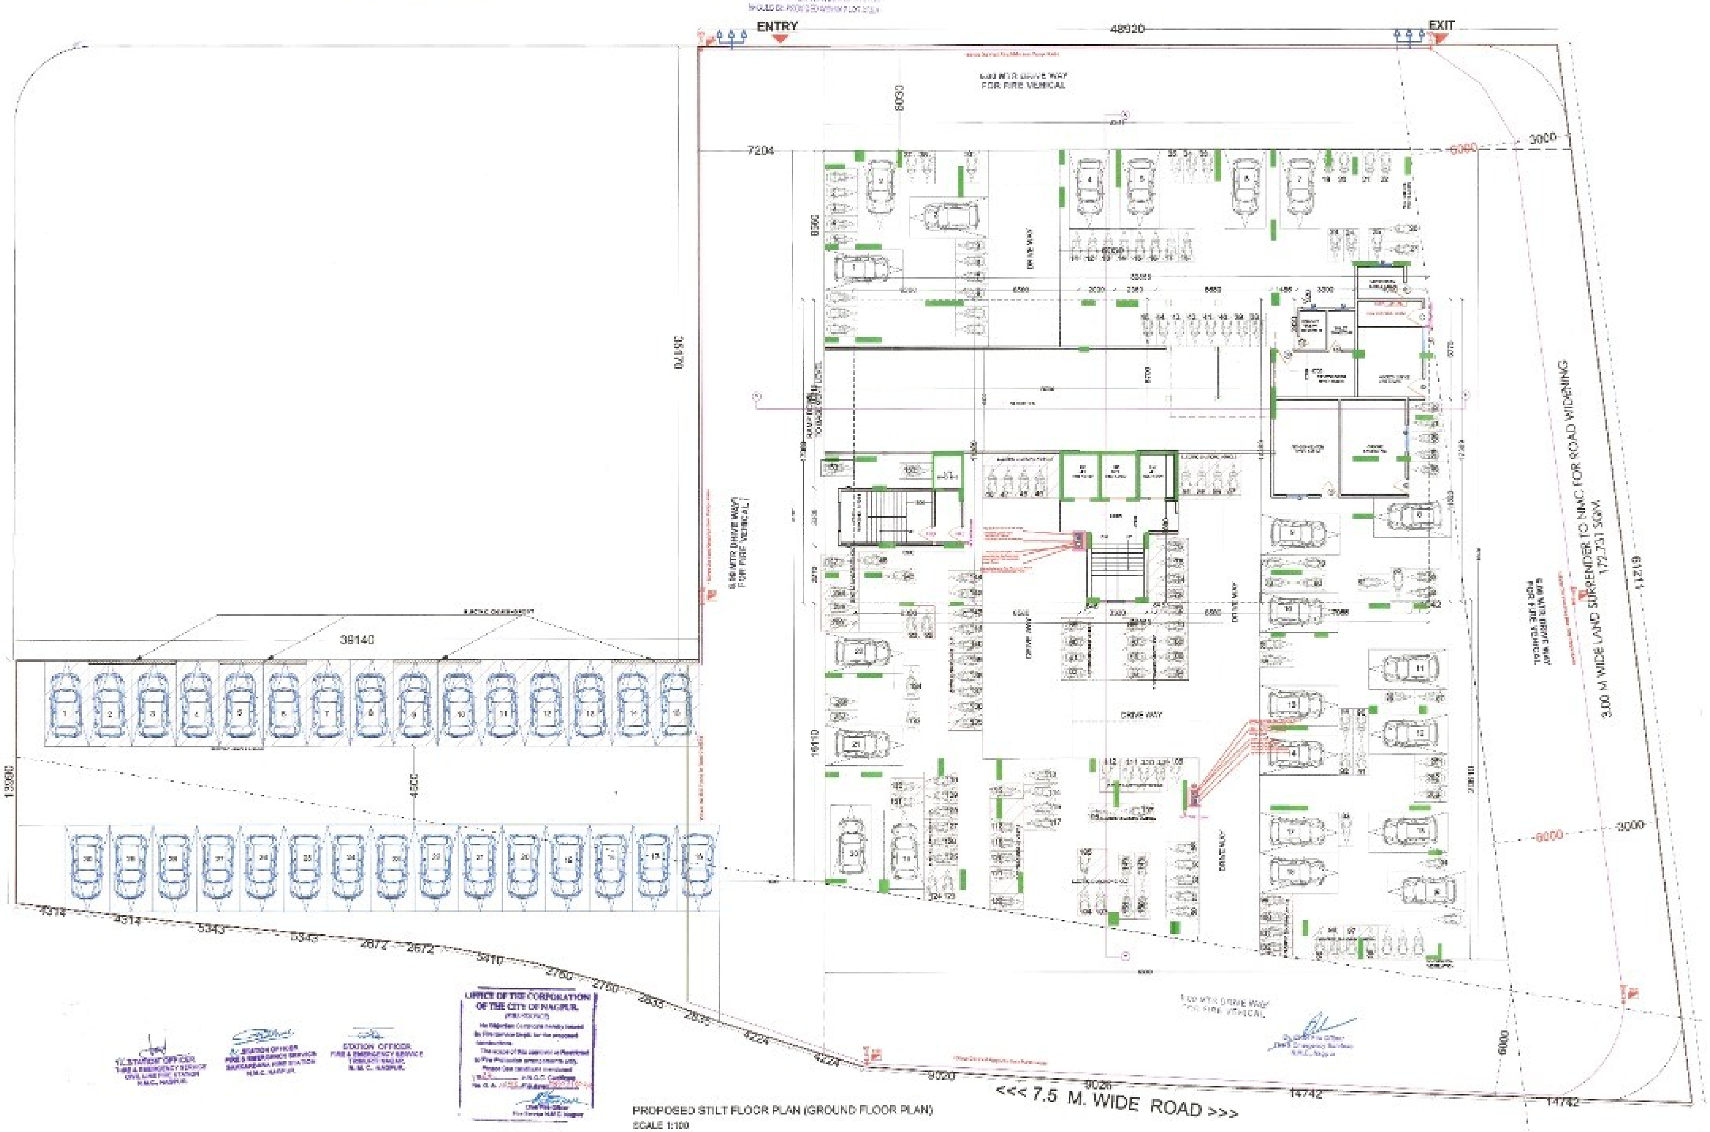

PROPOSED STILT FLOOR PLAN (GROUND FLOOR PLAN)
SCALE 1:100

OFFICE OF THE CORPORATION OF THE CITY OF NAGPUR

SUBMISSION DWG.

Note - ALL DIMENSIONS ARE IN MM.

Ar. LOKESH W. KADU