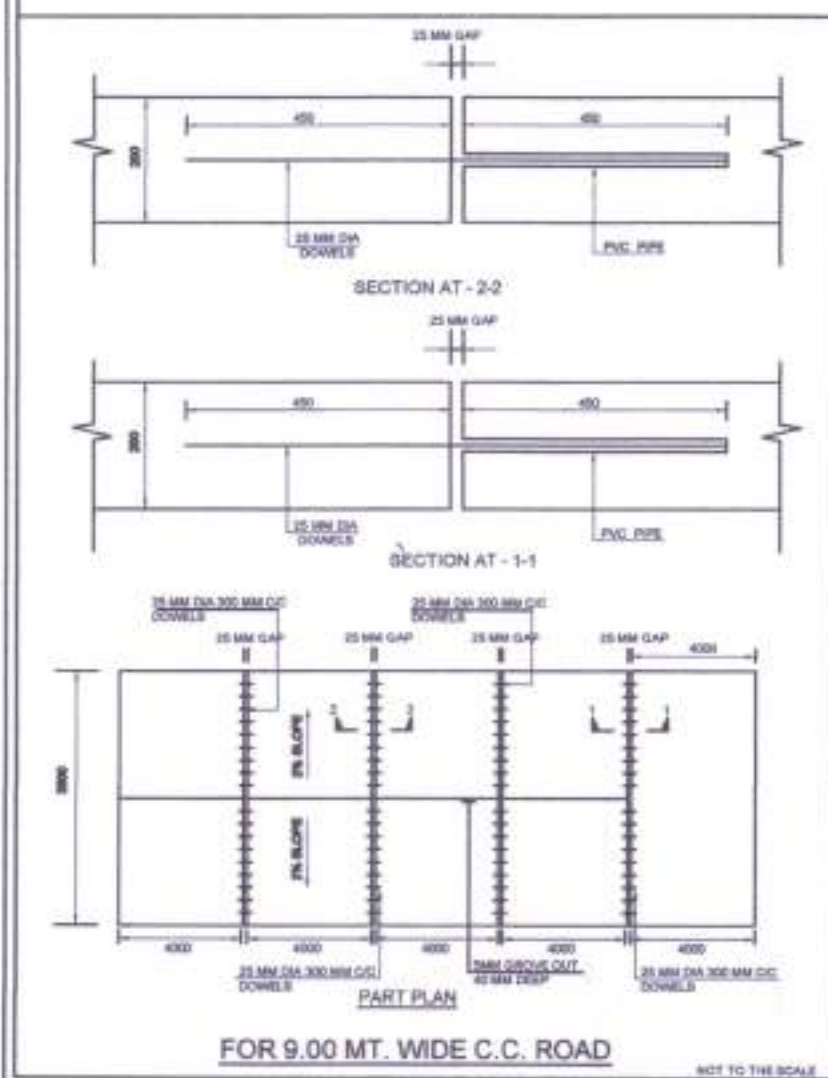
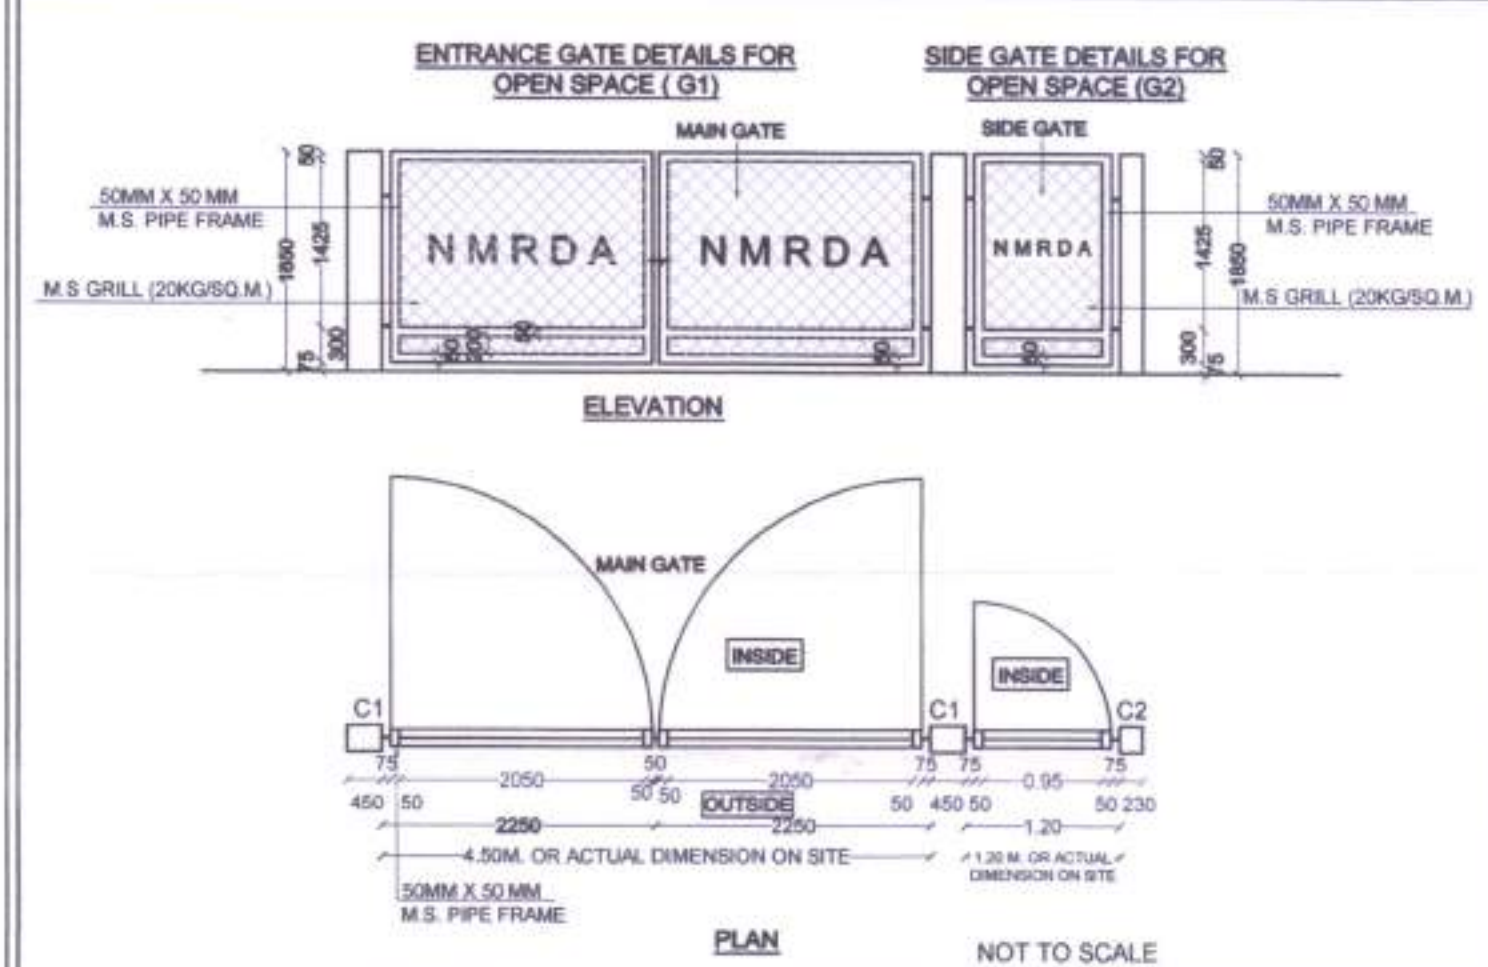
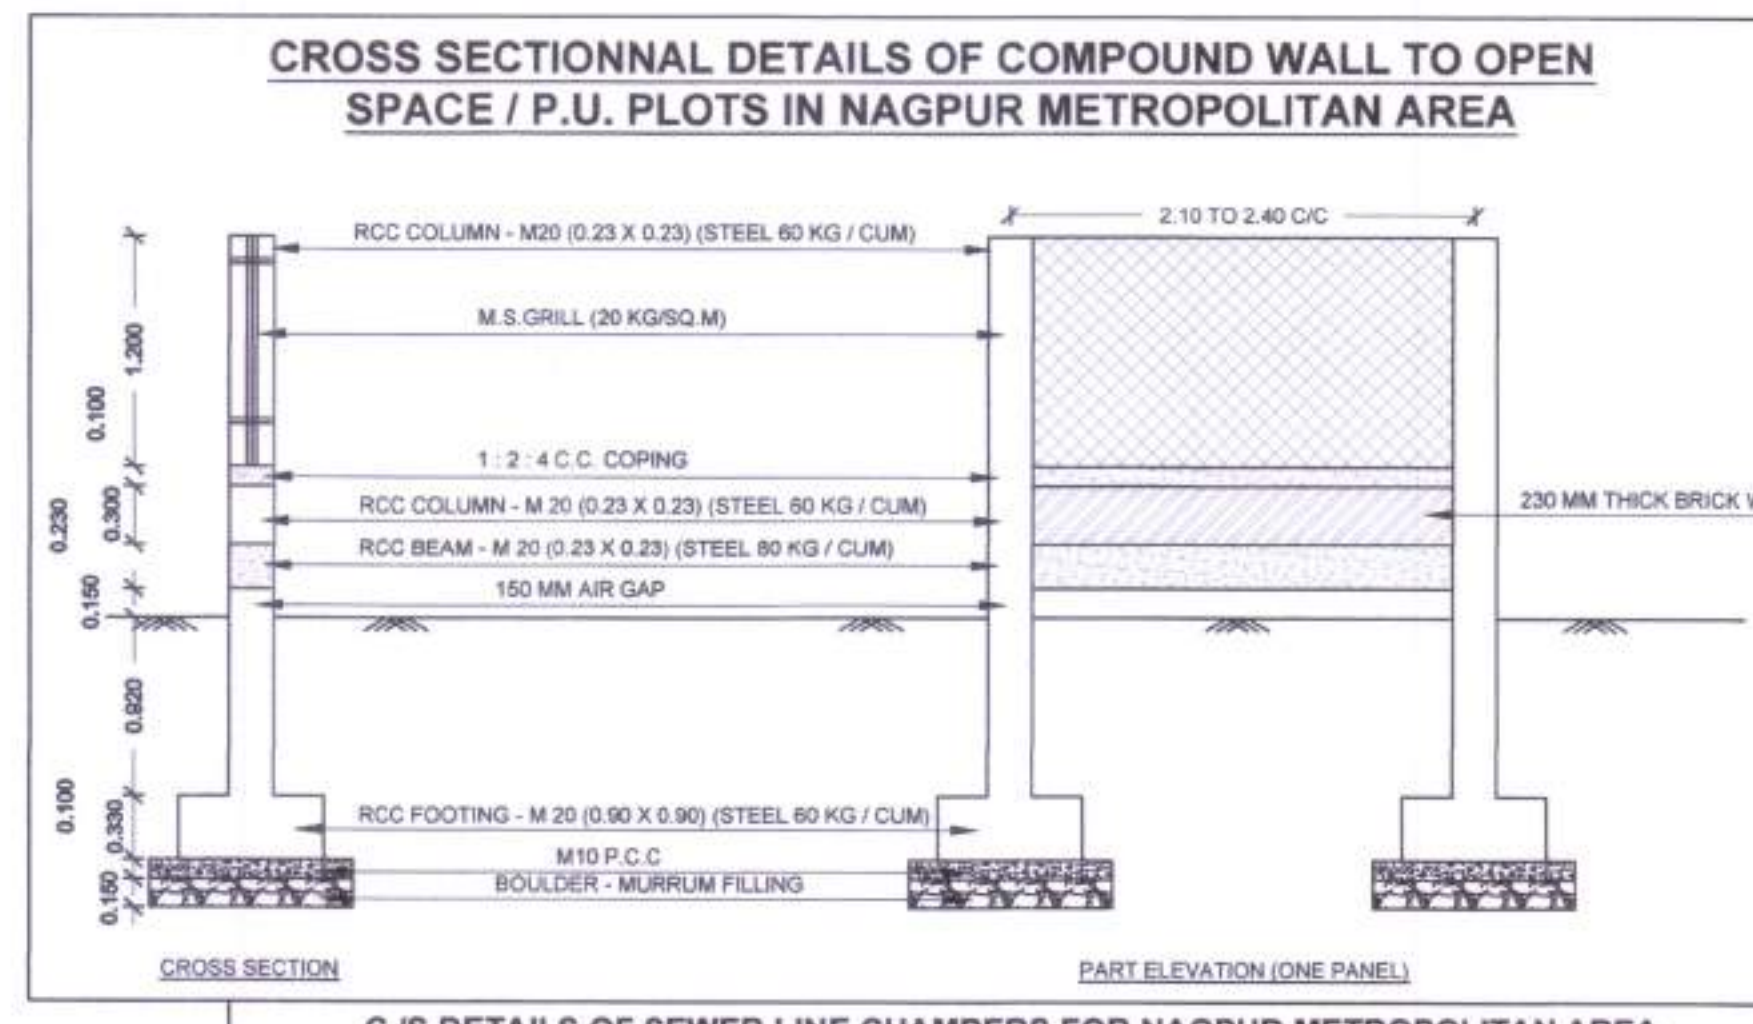
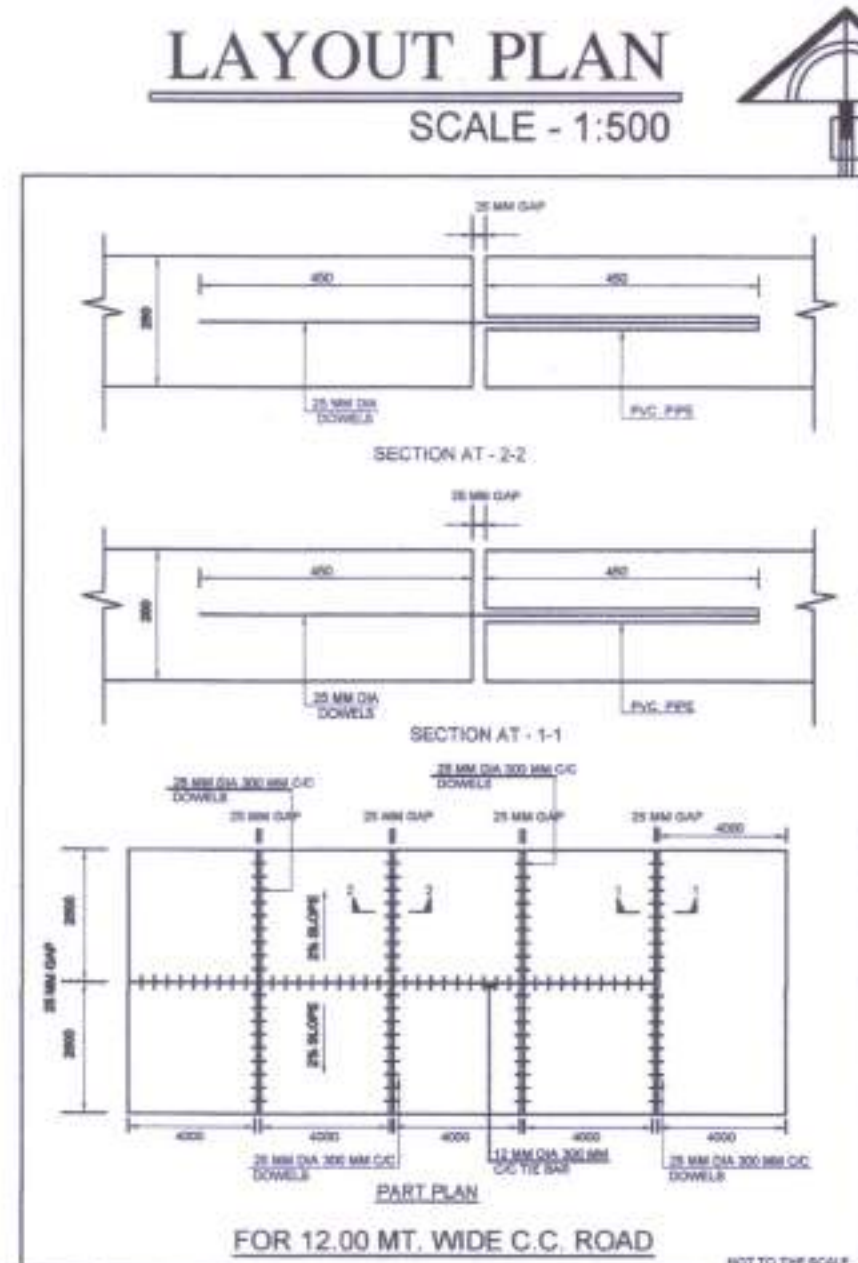
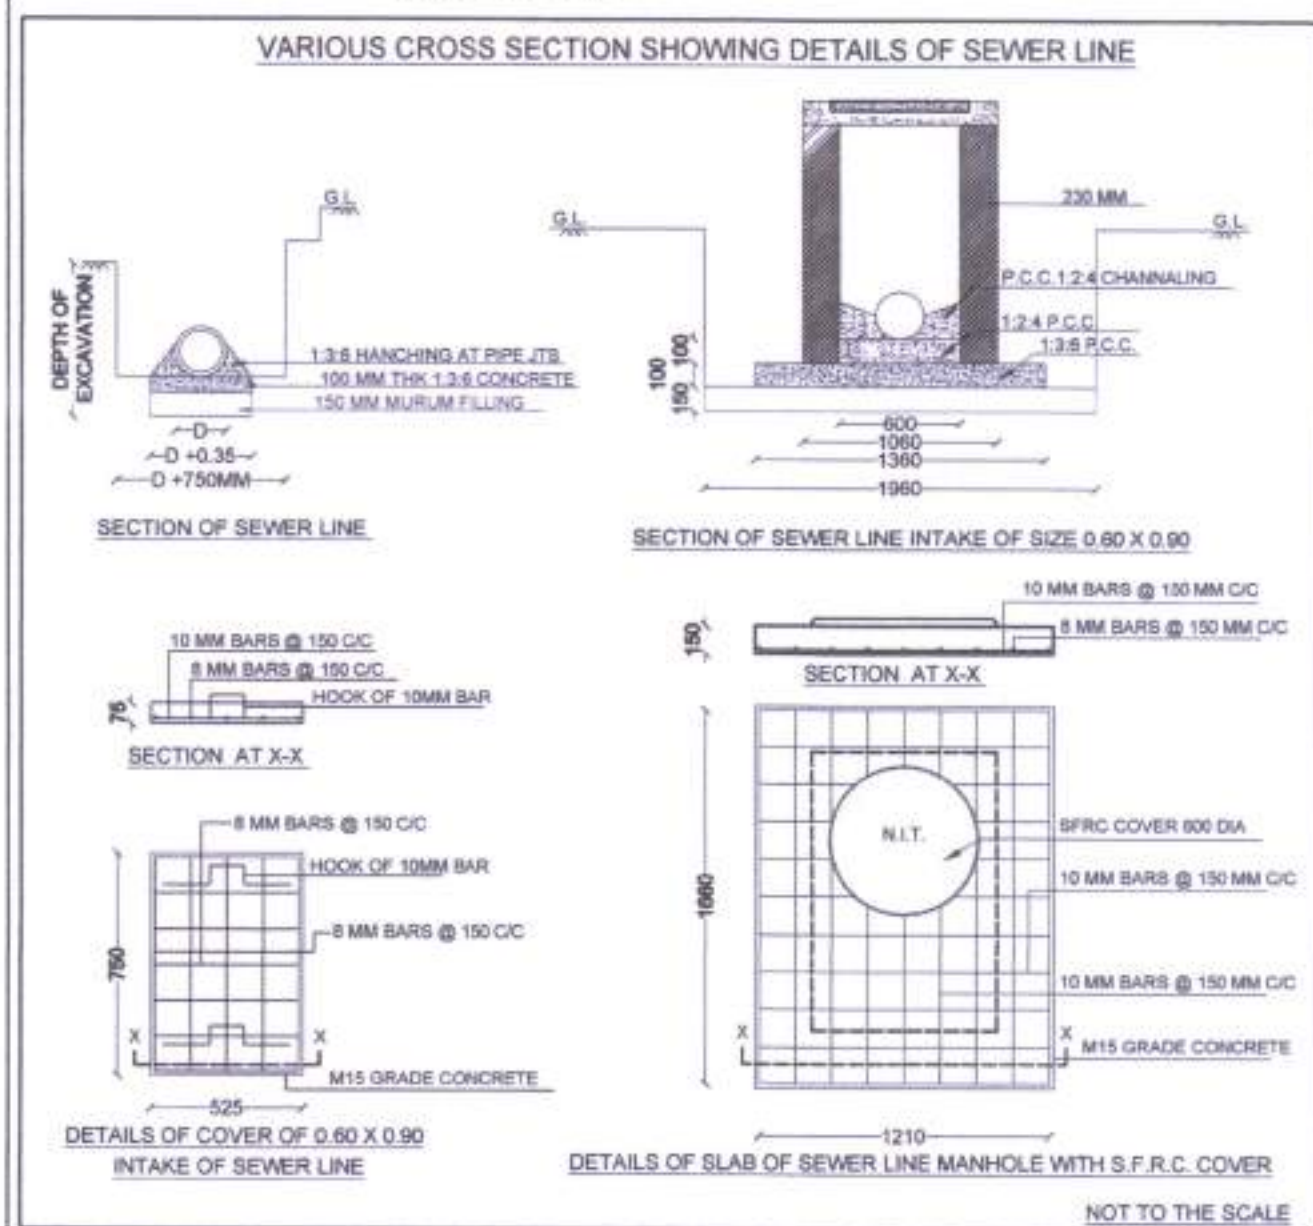
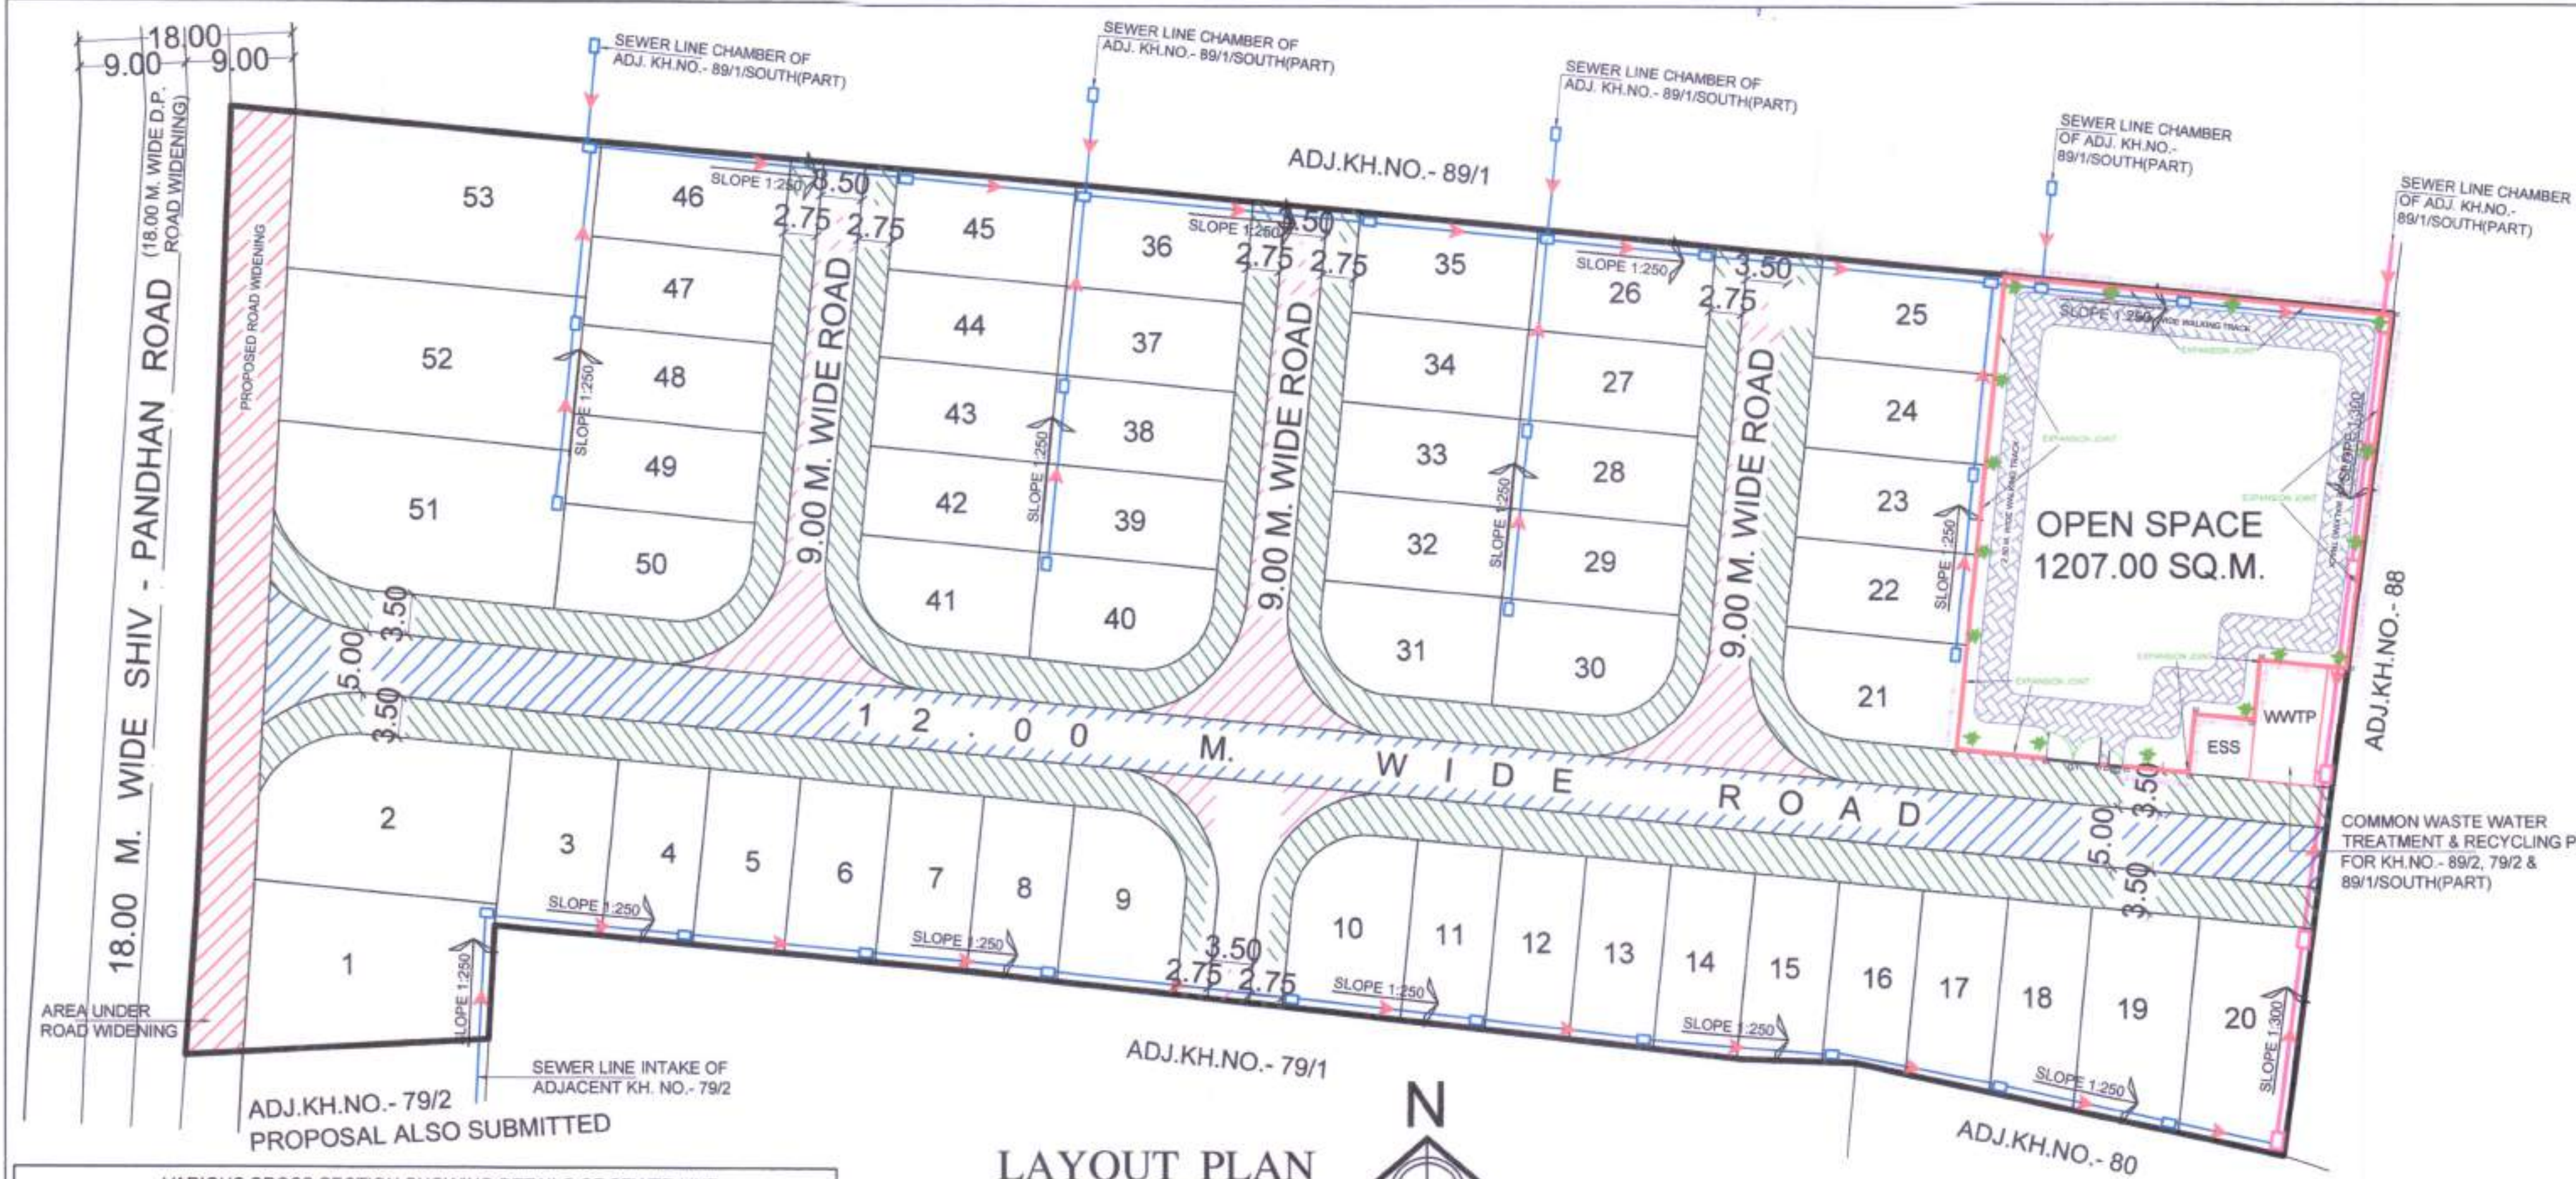


SHEET NO - 1

TITLE - EXISTING CEMENT CONCRETE ROAD, SEWER LINE NETWORK & COMPOUND WALL TO OPEN SPACE



FOR DEVELOPMENT OF -
PROPOSED RESIDENTIAL LAYOUT PLAN ON KH. NO.- 89/2,
P.H. NO. - 45, MOUZA - SUKLI (GUPCHUP), TAH. - HINGNA,
DIST. - NAGPUR
BELONGING TO :- M/s. TIRUPATI DEVELOPER'S
THROUGH IT'S PARTNER'S
1) SHRI. PRASHANT M. BONGIRWAR
2) RAHUL A. UPGANALAWAR

REFERENCE :
CEMENT CONCRETE ROAD

9.00M WIDE CEMENT CONCRETE ROAD
12.00M WIDE CEMENT CONCRETE ROAD
18.00M WIDE ASPHALTED (BM + SDBC) ROAD
(INCLUDING ROAD WIDENING)
CC PAVER BLOCKS (INCLUDING FOOTPATH)

SEWER LINE NETWORK
N.P.2 CLASS SPIGOT AND SOCKET JOINT PIPE WITH I.S.I. MARK
300 MM DIA R.C.C. SEWER LINE
N.P.2 CLASS SPIGOT AND SOCKET JOINT PIPE WITH I.S.I. MARK
250 MM DIA R.C.C. SEWER LINE
MANHOLE SIZE 0.75 x 1.20 MT.
MANHOLE SIZE 0.60 x 0.90 MT.

COMPOUND WALL TO OPEN SPACE
1. M.S.MAIN GATE (4.50Mx1.85M)
2. C1 (R.C.C.COLUMN)
3. C2 (R.C.C.COLUMN)
4. M.S.MAIN GATE (1.15 M. x 1.85 M.)
5. 2.5 M. WALKING TRACK / PAVED PATH
6. TREE PLANTATION

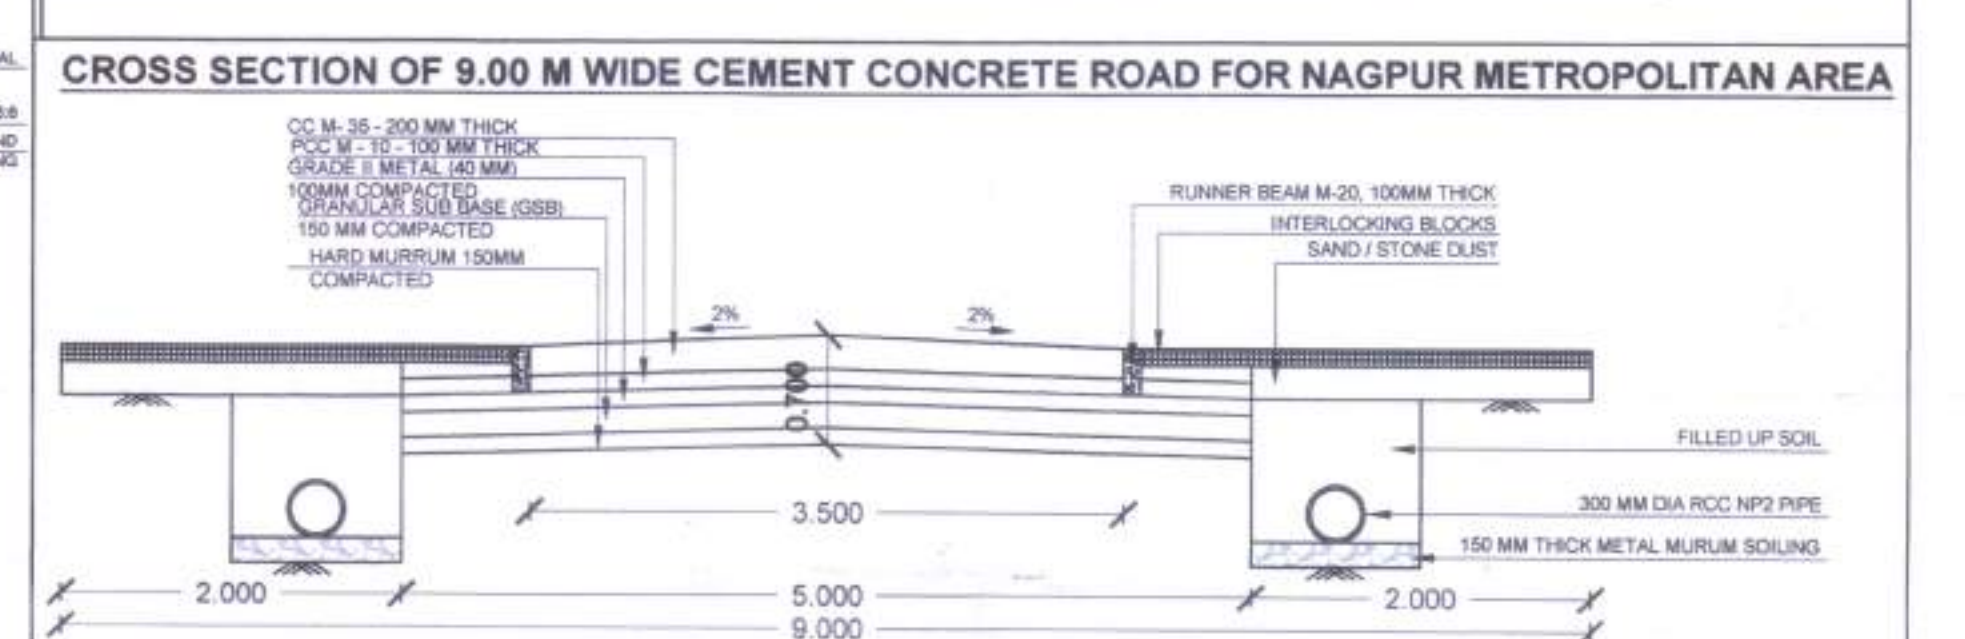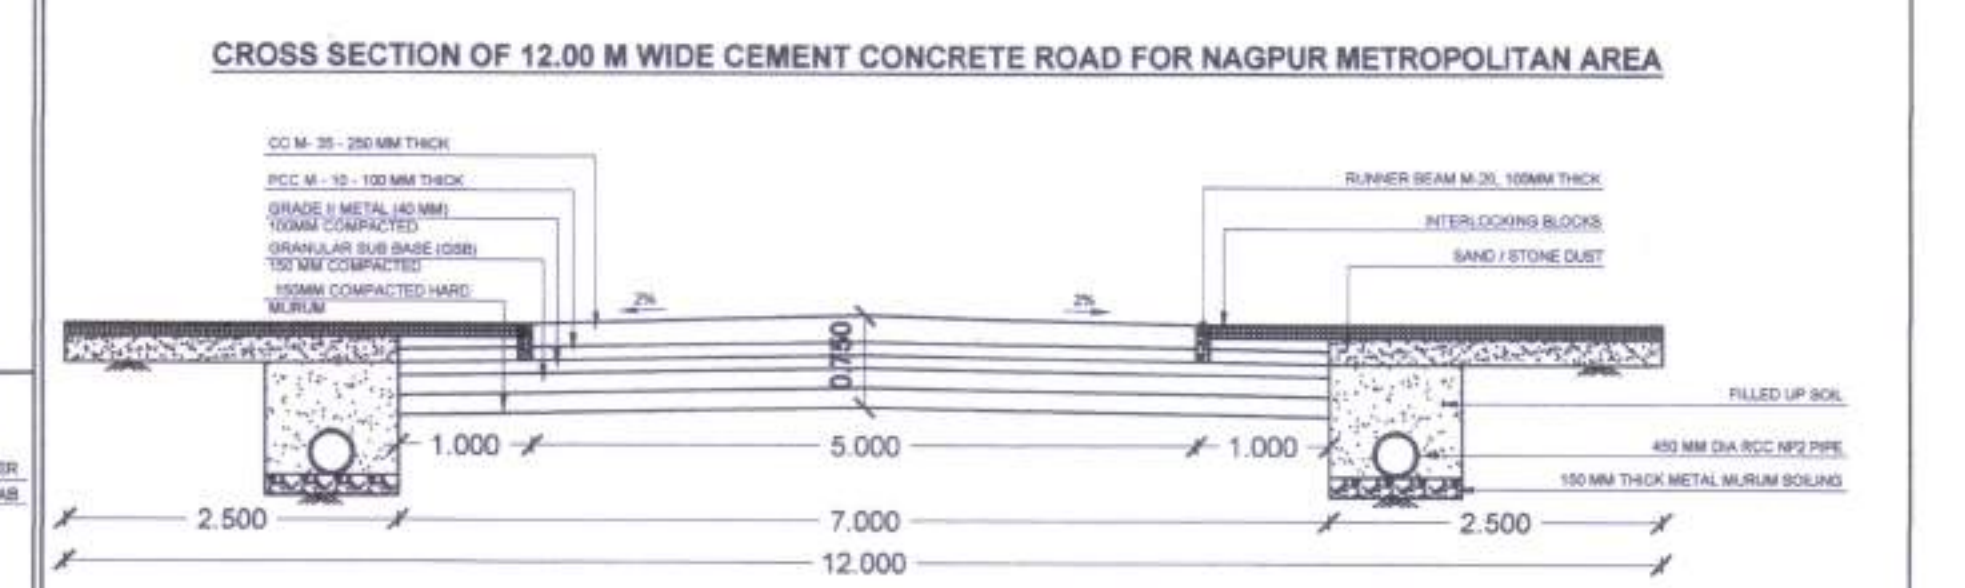

OWNER'S SIGN : ARCHITECT'S SIGN :

M/s. TIRUPATI DEVELOPER'S
THROUGH IT'S PARTNERS
1) SHRI. PRASHANT M. BONGIRWAR
2) RAHUL A. UPGANALAWAR
UMESH M. LAMGE
B. ARCH. (Plans)
ARCHITECTS & INTERIOR DESIGNERS
Reg No. CA/85/16007
NITC Lic No. R-88
NIT Lic No.: 865
UMESH M. LAMGE
B. ARCH.
ARCHITECT & INTERIOR DESIGNER
FIFTH FLOOR, DAYA CHAMBERS,
AJNI SQ., WARDHA ROAD, NAGPUR