TEMPLE ROAD


SUBDIVISION APPROVED
As per conditions mentioned
In Letter No. NMC/T.P.D/Sub-Division/276
date... 23/05/2008...

Assistant Director
Town Planning
N.M.C. Corporation

Town Planner
N. M. C. NAGPUR.

154 30/5/2011

(EXISTING LAYOUT)

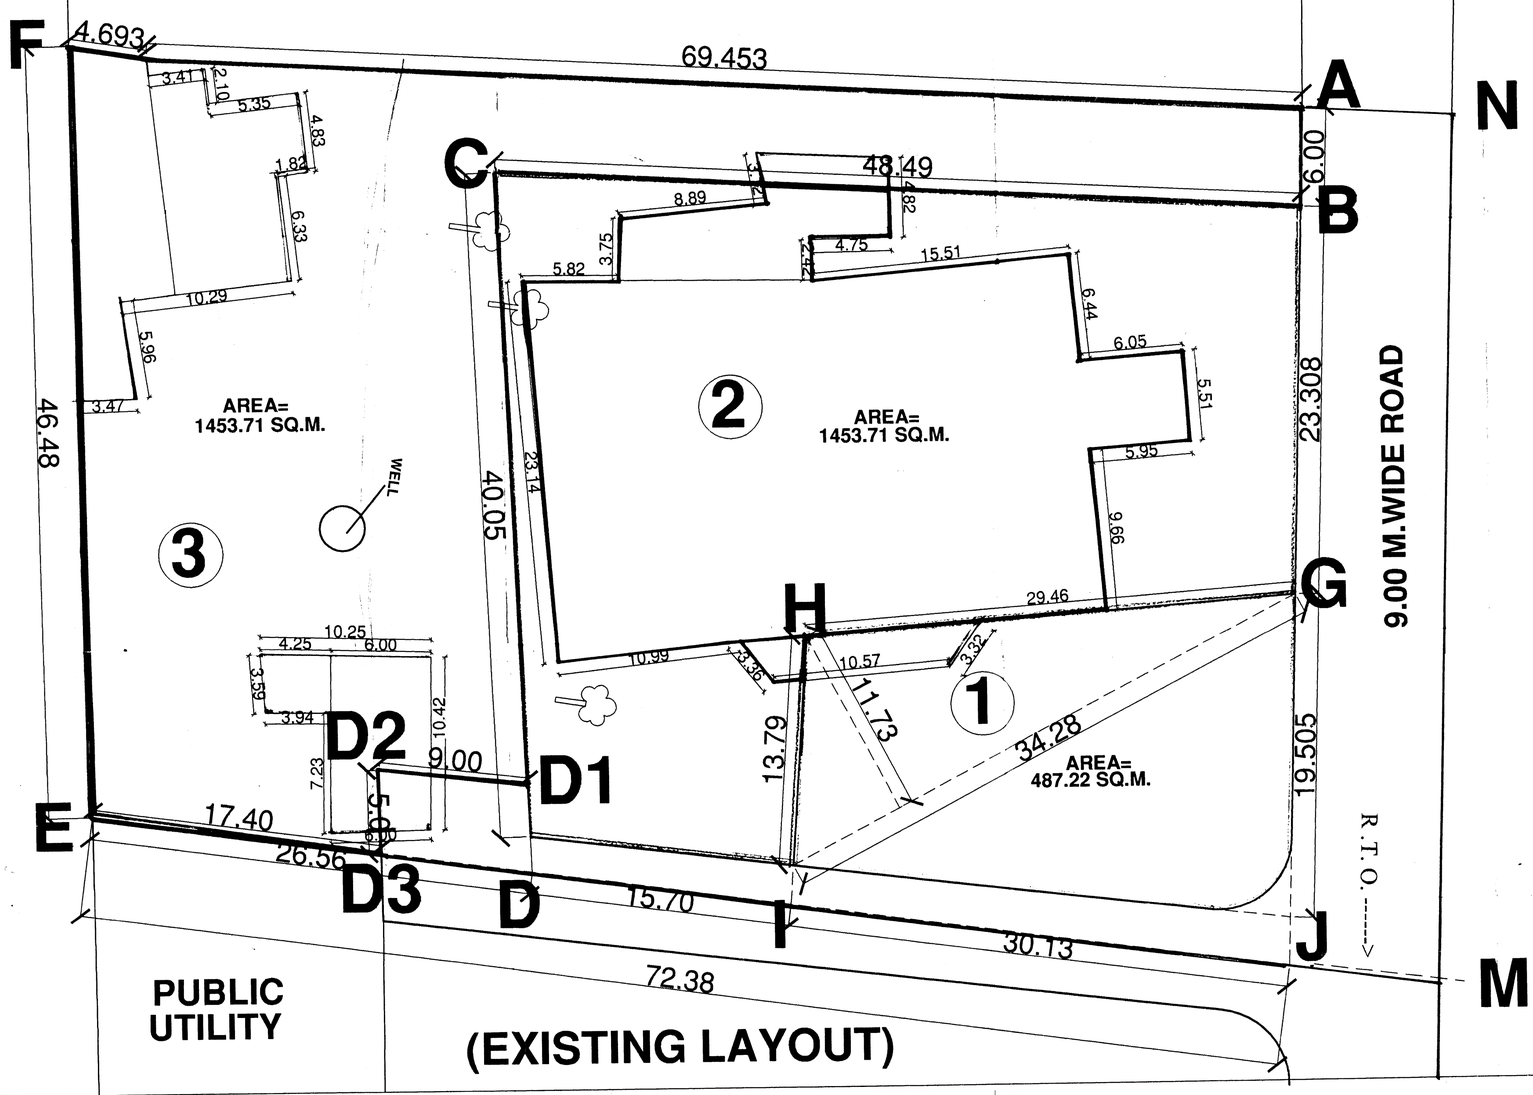

(EXISTING LAYOUT)

SCALE:- 1:200

N
W E
S

DETAIL SITE PLAN SHOWING
SUB-DIVISIONS OF THE LAND/ PLOT BEARING
H.NO: 336, W.NO: 66, KH. NO: 12 / 4 (PART)
C.T.S. NO:- 57 / 1,
MOUZA - GADGA KNOWN AS RAJA KOTHI, CIVIL-LINES, NAGPUR.

BELONGING TO:
GOPALRAO K. BUTY

~~PLOT AREA MARKED BY:NFEMN = [redacted]~~
~~DEDUCTION FOR 9.00 M.W. ROAD = [redacted]~~
~~(MARKED BY: [redacted])~~

MARKED BY: AFE D3 D2 D1 DIJA = (3560.075 SQ.M.)
AREA UNDER ROAD WIDENING = 165.432 SQ.M.
REMAINING AREA TO BE SUB-DIVIDED = 3394.640 SQ.M.

AREA = 487.22 SQ.M.
MARKED BY: GHIJG
TO BE GIVEN TO
SHRI. B.G.BUTY
PLOT NO - 1

AREA
MARKED BY: BCDIHGB = 1453.71 SQ.M.
TO BE GIVEN TO
SMT. NIRMALA KOLTE
PLOT NO - 2

AREA
MARKED BY: ABCD1 D2 D3 EFA = 1453.71 SQ.M.
TO BE GIVEN TO
SMT. SHAKUNTALA BAI AGRAWAL & OTHERS
PLOT NO - 3

INDEX:

LAND UNDER REFERANCE (BLACK)

EXISTING CONSTRUCTION TO BE RETAINED (BLUE)

EXISTING CONSTRUCTION TO BE DEMOLISHED (YELLOW)

OWNER / APPLICANT -1
SHRI. G.K.BUTY

BENEFICIARY / APPLICANT -2
B.G. BUTY

BENEFICIARY / APPLICANT -3
SMT. NIRMALA KOLTE

BENEFICIARY / APPLICANT-4
SMT. SHAKUNTALA BAI AGRAWAL & OTHERS

POWER OF ATTORNEY:
MR. SHIV KUMAR B. AGRAWAL

ARCHITECTS SIGN: