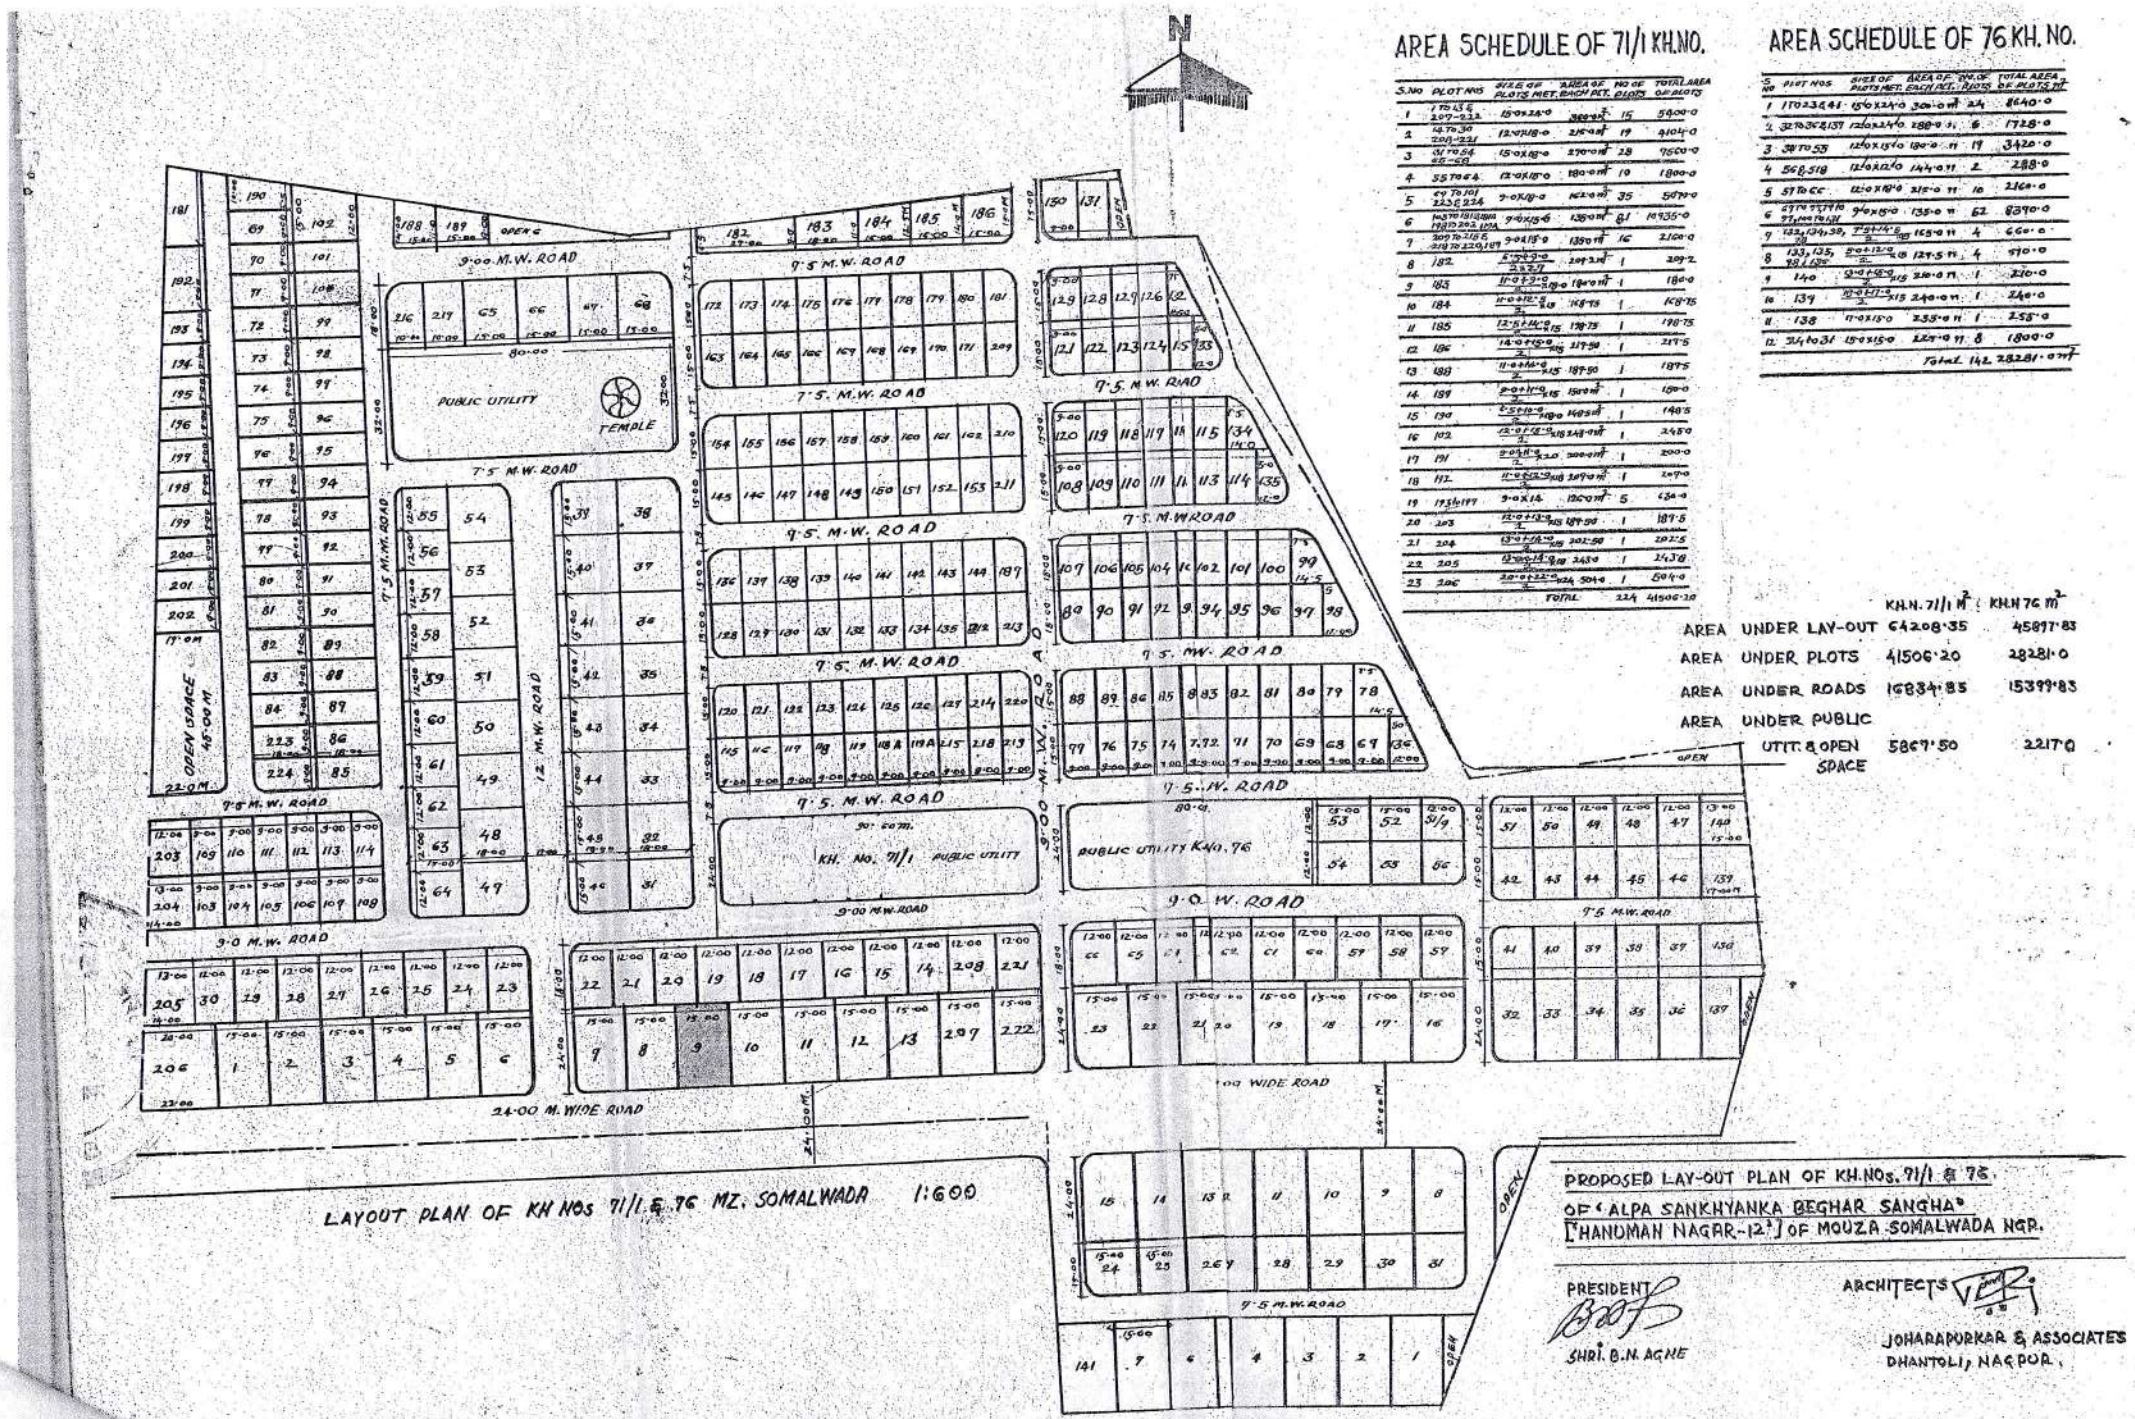


LAYOUT PLAN OF KH NOS 71/1 & 76 MZ. SOMALWADA 1:600

AREA SCHEDULE OF 71/1 KH.NO.

S.NO	PLOT NOS	SIZE OF PLOTS MET.	AREA OF EACH PLOT	NO OF PLOTS	TOTAL AREA OF PLOTS
1	1 TO 43 & 207-233	15·0X22·0	330·0 m²	15	5400·0
2	44 TO 60 201-221	12·0X18·0	216·0 m²	19	4104·0
3	61 TO 64 & 65-69	15·0X18·0	270·0 m²	28	9500·0
4	65 TO 84	12·0X15·0	180·0 m²	19	1800·0
5	69 TO 101 222 & 234	9·0X18·0	162·0 m²	35	5670·0
6	102 TO 131 & 132 TO 160 202 & 204	9·0X15·0	135·0 m²	81	10935·0
7	209 TO 215 & 218 TO 220, 169	9·0X15·0	135·0 m²	10	2160·0
8	182	5·5+9·0 / 2 X 2·7	209·2 m²	1	209·2
9	183	11·0+9·0 / 2 X 18·0	180·0 m²	1	180·0
10	184	11·0+16·5 / 2 X 18	168·75	1	168·75
11	185	12·5+16·0 / 2 X 15	198·75	1	198·75
12	186	14·0+15·0 / 2 X 15	217·50	1	217·5
13	188	11·0+16·0 / 2 X 15	187·50	1	187·5
14	189	9·0+11·0 / 2 X 15	150·0 m²	1	150·0
15	190	6·5+16·0 / 2 X 18·0	148·5 m²	1	148·5
16	192	12·0+12·0 / 2 X 15	243·0 m²	1	243·0
17	191	9·0+11·5 / 2 X 20·0	205·0 m²	1	205·0
18	192	11·0+13·0 / 2 X 18·0	219·0 m²	1	219·0
19	193 to 197	9·0X18·	1260·0 m²	5	634·0
20	203	12·0+13·0 / 2 X 15	189·00	1	189·5
21	204	13·0+15·0 / 2 X 15	202·50	1	202·5
22	205	13·00+14·0 / 2 X 18	243·0	1	243·0
23	206	20·0+22·0 / 2 X 24	504·0	1	504·0
		TOTAL		224	41506·20

AREA SCHEDULE OF 76 KH. NO.


S.NO	PLOT NOS	SIZE OF PLOTS MET.	AREA OF EACH PLOTS	NO OF PLOTS	TOTAL AREA OF PLOTS m²
1	1 TO 23 & 41-60	15·0X22·0	330·0 m²	24	8640·0
2	24 TO 36 & 37 TO 40	12·0X12·0	288·0 "	6	1728·0
3	37 TO 55	12·0X15·0	180·0 "	19	3420·0
4	56 & 57 & 58	12·0X12·0	144·0 "	2	288·0
5	57 TO 66	12·0X18·0	215·0 "	16	2160·0
6	67 TO 77 & 78 TO 81	9·0X15·0	135·0 "	52	8390·0
7	133, 134, 38, 39 / 2	7·5+14·5 / 2 X 15	165·0 "	4	660·0
8	133, 135, 38 & 135	5·0+12·0 / 2 X 15	127·5 "	4	510·0
9	140	5·0+17·0 / 2 X 15	210·0 "	1	210·0
10	139	17·0+17·0 / 2 X 15	240·0 "	1	240·0
11	138	17·0 X 15·0	255·0 "	1	255·0
12	34 to 37	15·0 X 15·0	225·0 "	8	1800·0
			Total	142	28281·0 m²

	KH.N. 71/1 m²	KH.N 76 m²
AREA UNDER LAY-OUT	64208·35	45897·83
AREA UNDER PLOTS	41506·20	28281·0
AREA UNDER ROADS	16834·85	15399·83
AREA UNDER PUBLIC UTIT. & OPEN SPACE	5867·50	2217·0

PROPOSED LAY-OUT PLAN OF KH.NOs. 71/1 & 76 OF 'ALPA SANKHYANKA BEGHAR SANGHA' 'HANUMAN NAGAR-12' OF MOUZA SOMALWADA NGP.

PRESIDENT
SHRI. B.N. AGNE

ARCHITECTS
JOHARAPURKAR & ASSOCIATES
DHANTOLI, NAGPUR.

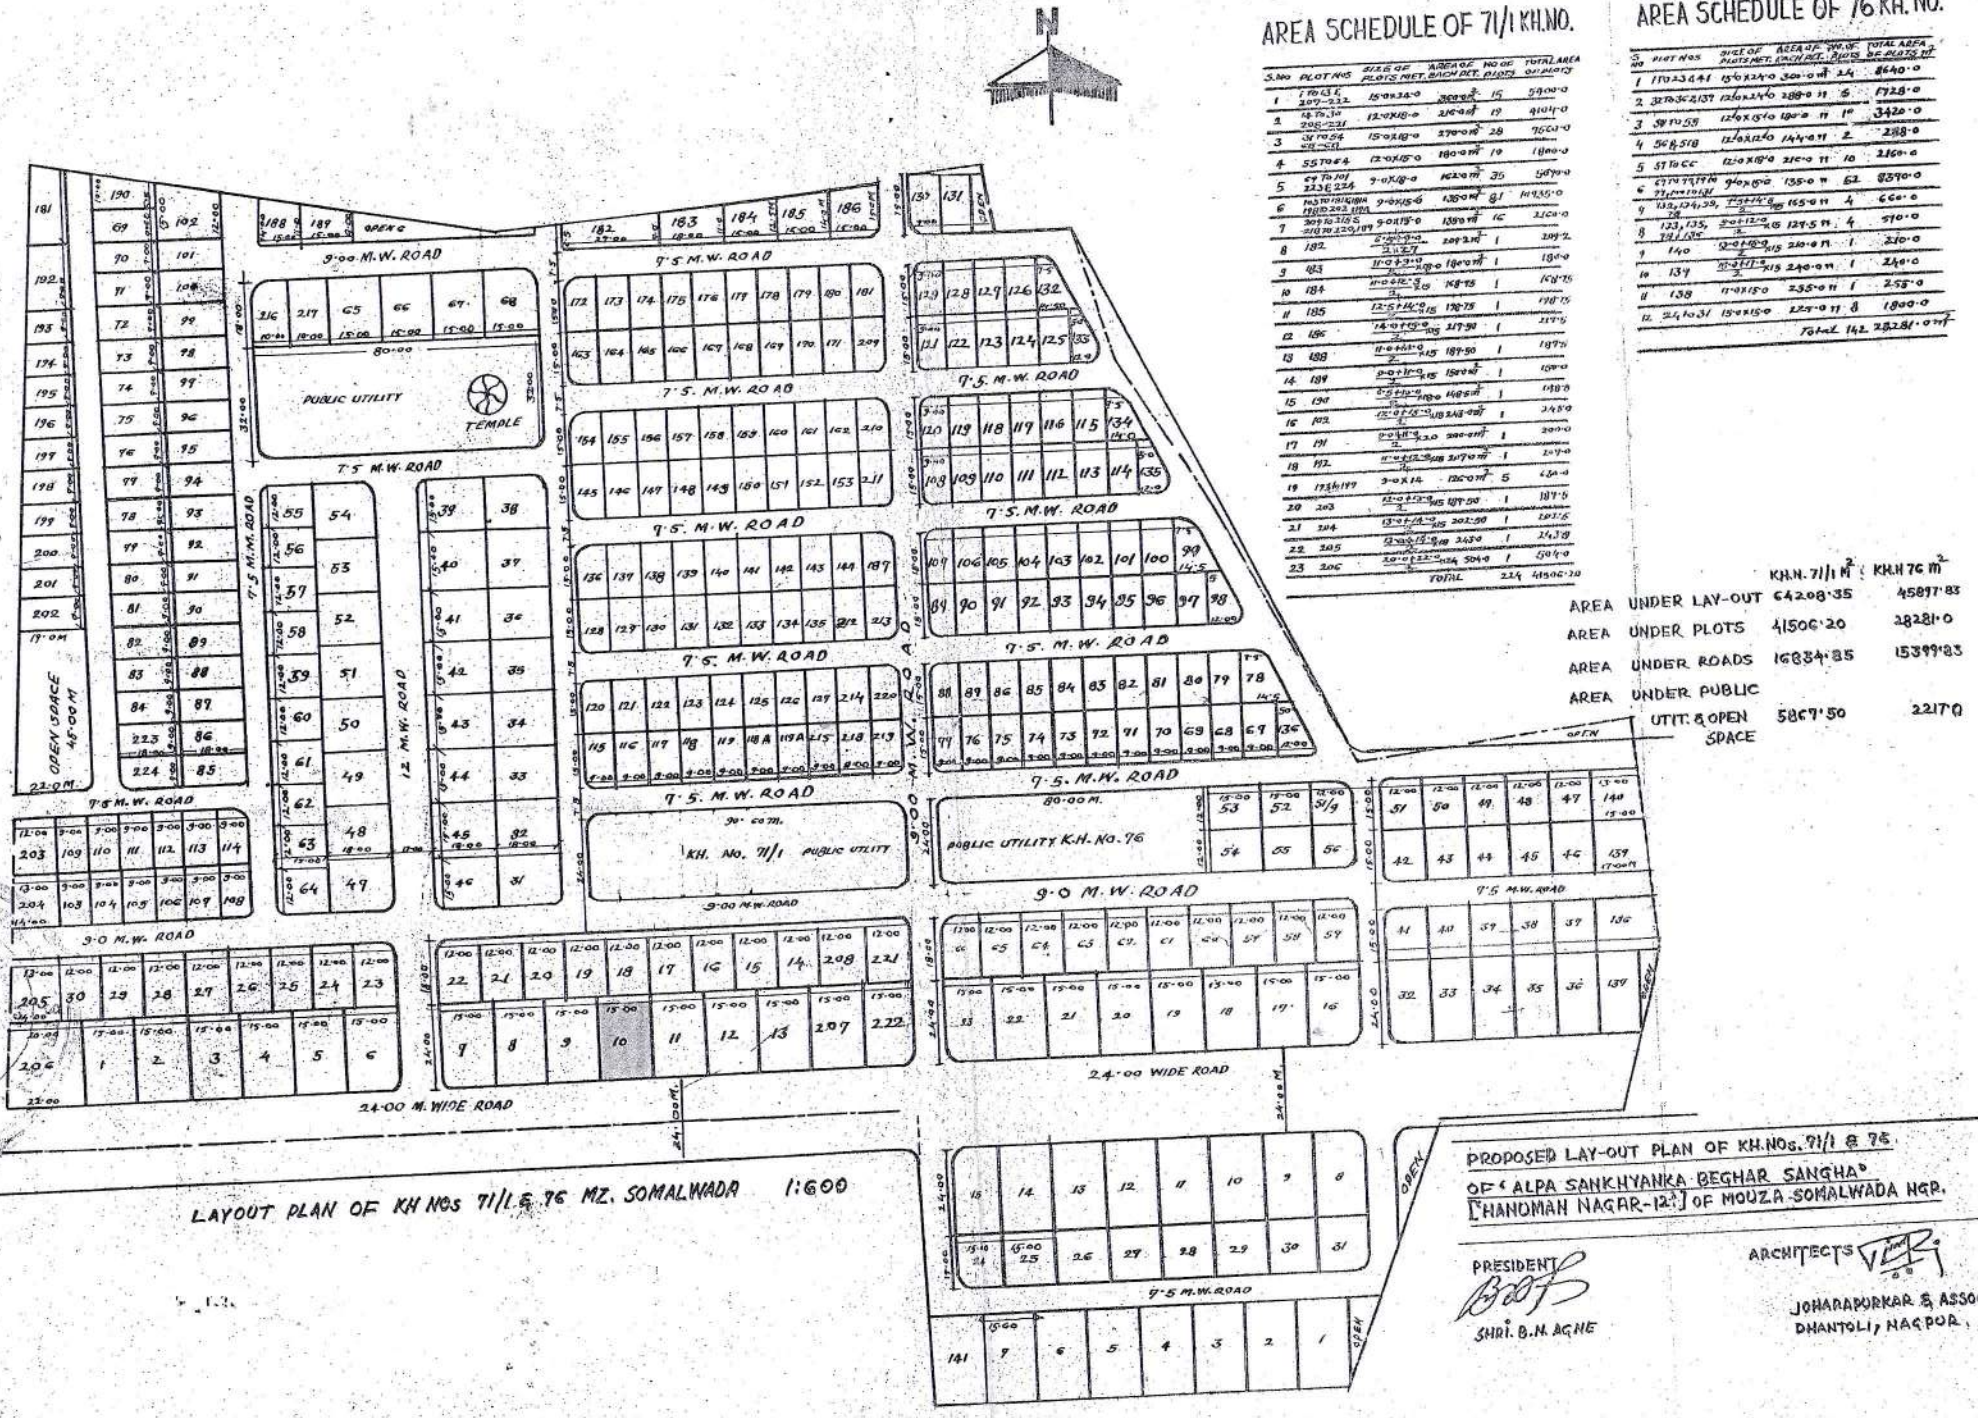

LAYOUT PLAN OF KH NOs 71/1 & 76 MZ. SOMALWADA 1:600

AREA SCHEDULE OF 71/1 KH.NO.

S.No	PLOT NOS	SIZE OF PLOTS MET.	AREA OF EACH PLOTS	NO OF PLOTS	TOTAL AREA OF PLOTS
1	1 TO 43 & 207-232	15·0×24·0	360·0 m²	15	5400·0
2	44 TO 50 & 208-231	12·0×18·0	216·0 m²	19	4104·0
3	51 TO 54 & 205-206	15·0×18·0	270·0 m²	28	7560·0
4	55 TO 64	12·0×15·0	180·0 m²	19	1140·0
5	65 TO 101 & 233 TO 234	9·0×18·0	162·0 m²	35	5670·0
6	102 TO 131 & 131A & 203 TO 204	9·0×15·6	139·0 m²	81	11259·0
7	309 TO 318 & 319 TO 320 & 132 TO 139	9·0×15·0	139·0 m²	16	2224·0
8	182	2"-0"+9·0 / 2 × 24·7	209·3 m²	1	209·3
9	183	11·0+3·0 / 2 ×18·0	180·0 m²	1	180·0
10	184	11·0+6·6 / 2 ×15	148·75	1	148·75
11	185	12·5+14·0 / 2 ×15	198·75	1	198·75
12	186	14·0+15·0 / 2 ×15	217·50	1	217·5
13	188	11·0+14·0 / 2 ×15	187·50	1	187·5
14	189	9·0+11·0 / 2 ×15	150·0 m²	1	150·0
15	190	8·5+11·0 / 2 ×18·0	148·5 m²	1	148·5
16	192	15·0+15·0 / 2 ×18·0	243·0 m²	1	243·0
17	191	9·0+11·0 / 2 ×20	200·0 m²	1	200·0
18	193	11·0+17·5 / 2 ×18	207·0 m²	1	207·0
19	193A/199	9·0×14·	126·0 m²	5	630·0
20	203	21·0+12·9 / 2 ×15	187·50	1	187·5
21	204	13·0+14·0 / 2 ×15	202·50	1	202·5
22	205	12·0+15·0 / 2 ×18	243·0	1	243·0
23	206	20·0+22·0 / 2 ×24	504·0	1	504·0
		TOTAL		224	41506·20

AREA SCHEDULE OF 76 KH. NO.

S. NO	PLOT NOS	SIZE OF PLOTS MET.	AREA OF EACH PLOTS	NO. OF PLOTS	TOTAL AREA OF PLOTS
1	1 TO 33 & 41	15·0×24·0	360·0 m²	24	8640·0
2	34 TO 36 & 137	12·0×24·0	288·0 m²	6	1728·0
3	37 TO 55	12·0×15·0	180·0 m²	19	3420·0
4	56 & 57 & 58	12·0×12·0	144·0 m²	2	288·0
5	57 TO 66	12·0×18·0	216·0 m²	10	2160·0
6	67 TO 74 TO 76 & 77 TO 79 & 136	9·0×6·0	135·0 m²	62	8370·0
7	132, 134, 135, 138	9·0+12·0 / 2 ×15	165·0 m²	4	660·0
8	123, 135, 139 / 136	9·0+12·0 / 2 ×15	129·5 m²	4	570·0
9	140	9·0+16·0 / 2 ×15	210·0 m²	1	210·0
10	139	11·0+17·5 / 2 ×15	240·0 m²	1	240·0
11	138	17·0×15·0	255·0 m²	1	255·0
12	24 TO 31	15·0×15·0	225·0 m²	8	1800·0
		Total		142	28281·0 m²

	KH.N. 71/1 M²	KH.N 76 M²
AREA UNDER LAY-OUT	64208·35	45897·83
AREA UNDER PLOTS	41506·20	28281·0
AREA UNDER ROADS	16834·85	15399·83
AREA UNDER PUBLIC UTIT. & OPEN SPACE	5867·50	2217·0

PROPOSED LAY-OUT PLAN OF KH.NOs. 71/1 & 76 OF 'ALPA SANKHYANKA BEGHAR SANGHA' [HANOMAN NAGAR-12] OF MOUZA-SOMALWADA NGP.

PRESIDENT
SHRI. B.N. AGNE

ARCHITECTS
JOHARAPURKAR & ASSOCIATES
DHANTOLI, NAGPUR.