PLAN FOR PROPOSED C.C. ROAD & COMPOUND WALL ON KH. NO. 151/1, 156/2, MOUZA- JAMTHA .TAH.- NAGPUR (GRAMIN) - DIST. NAGPUR.

BELONGING TO,

SHRI SUSHIL SOHANLAL AGRAWAL
(OWNER OF REMAINING LAND)

PRAJAPITA BRAHMAKUMARIS ISHWARIYA VISHWAVIDYALAY THROUGH MANAGER RAJNI NARAYANRAO PAJGADE
(OWNER OF AMENITY SPACE)

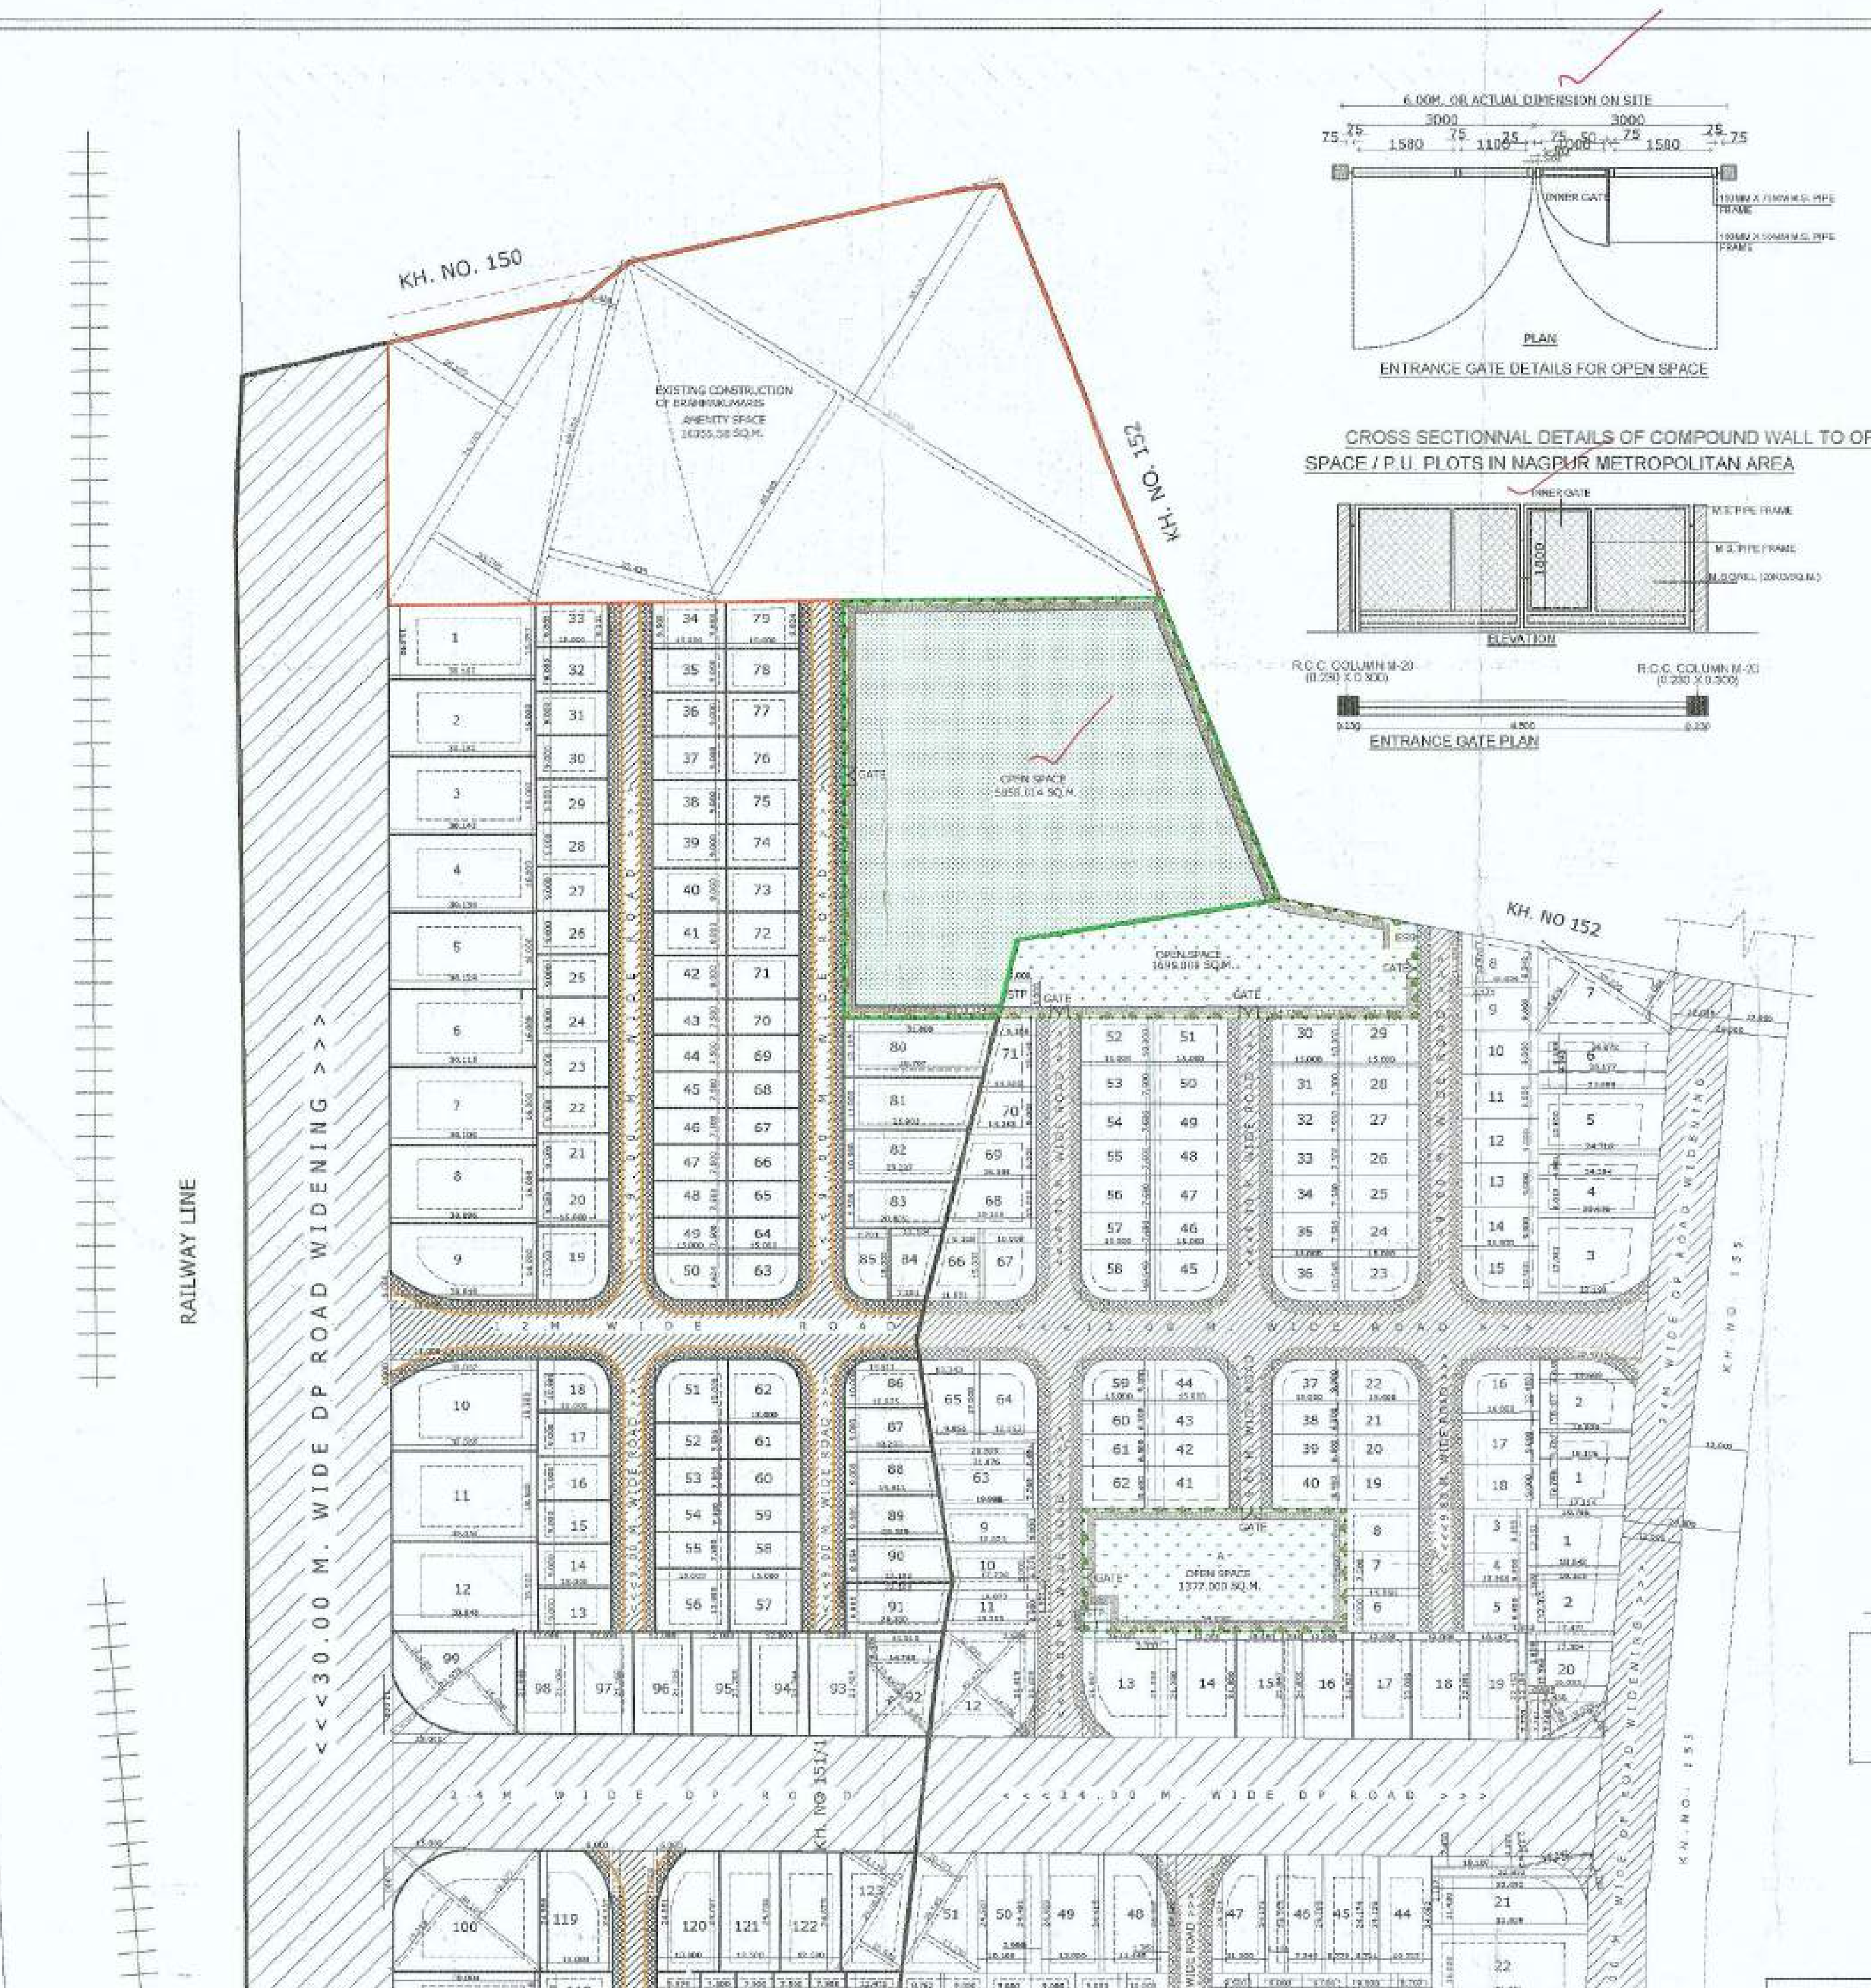

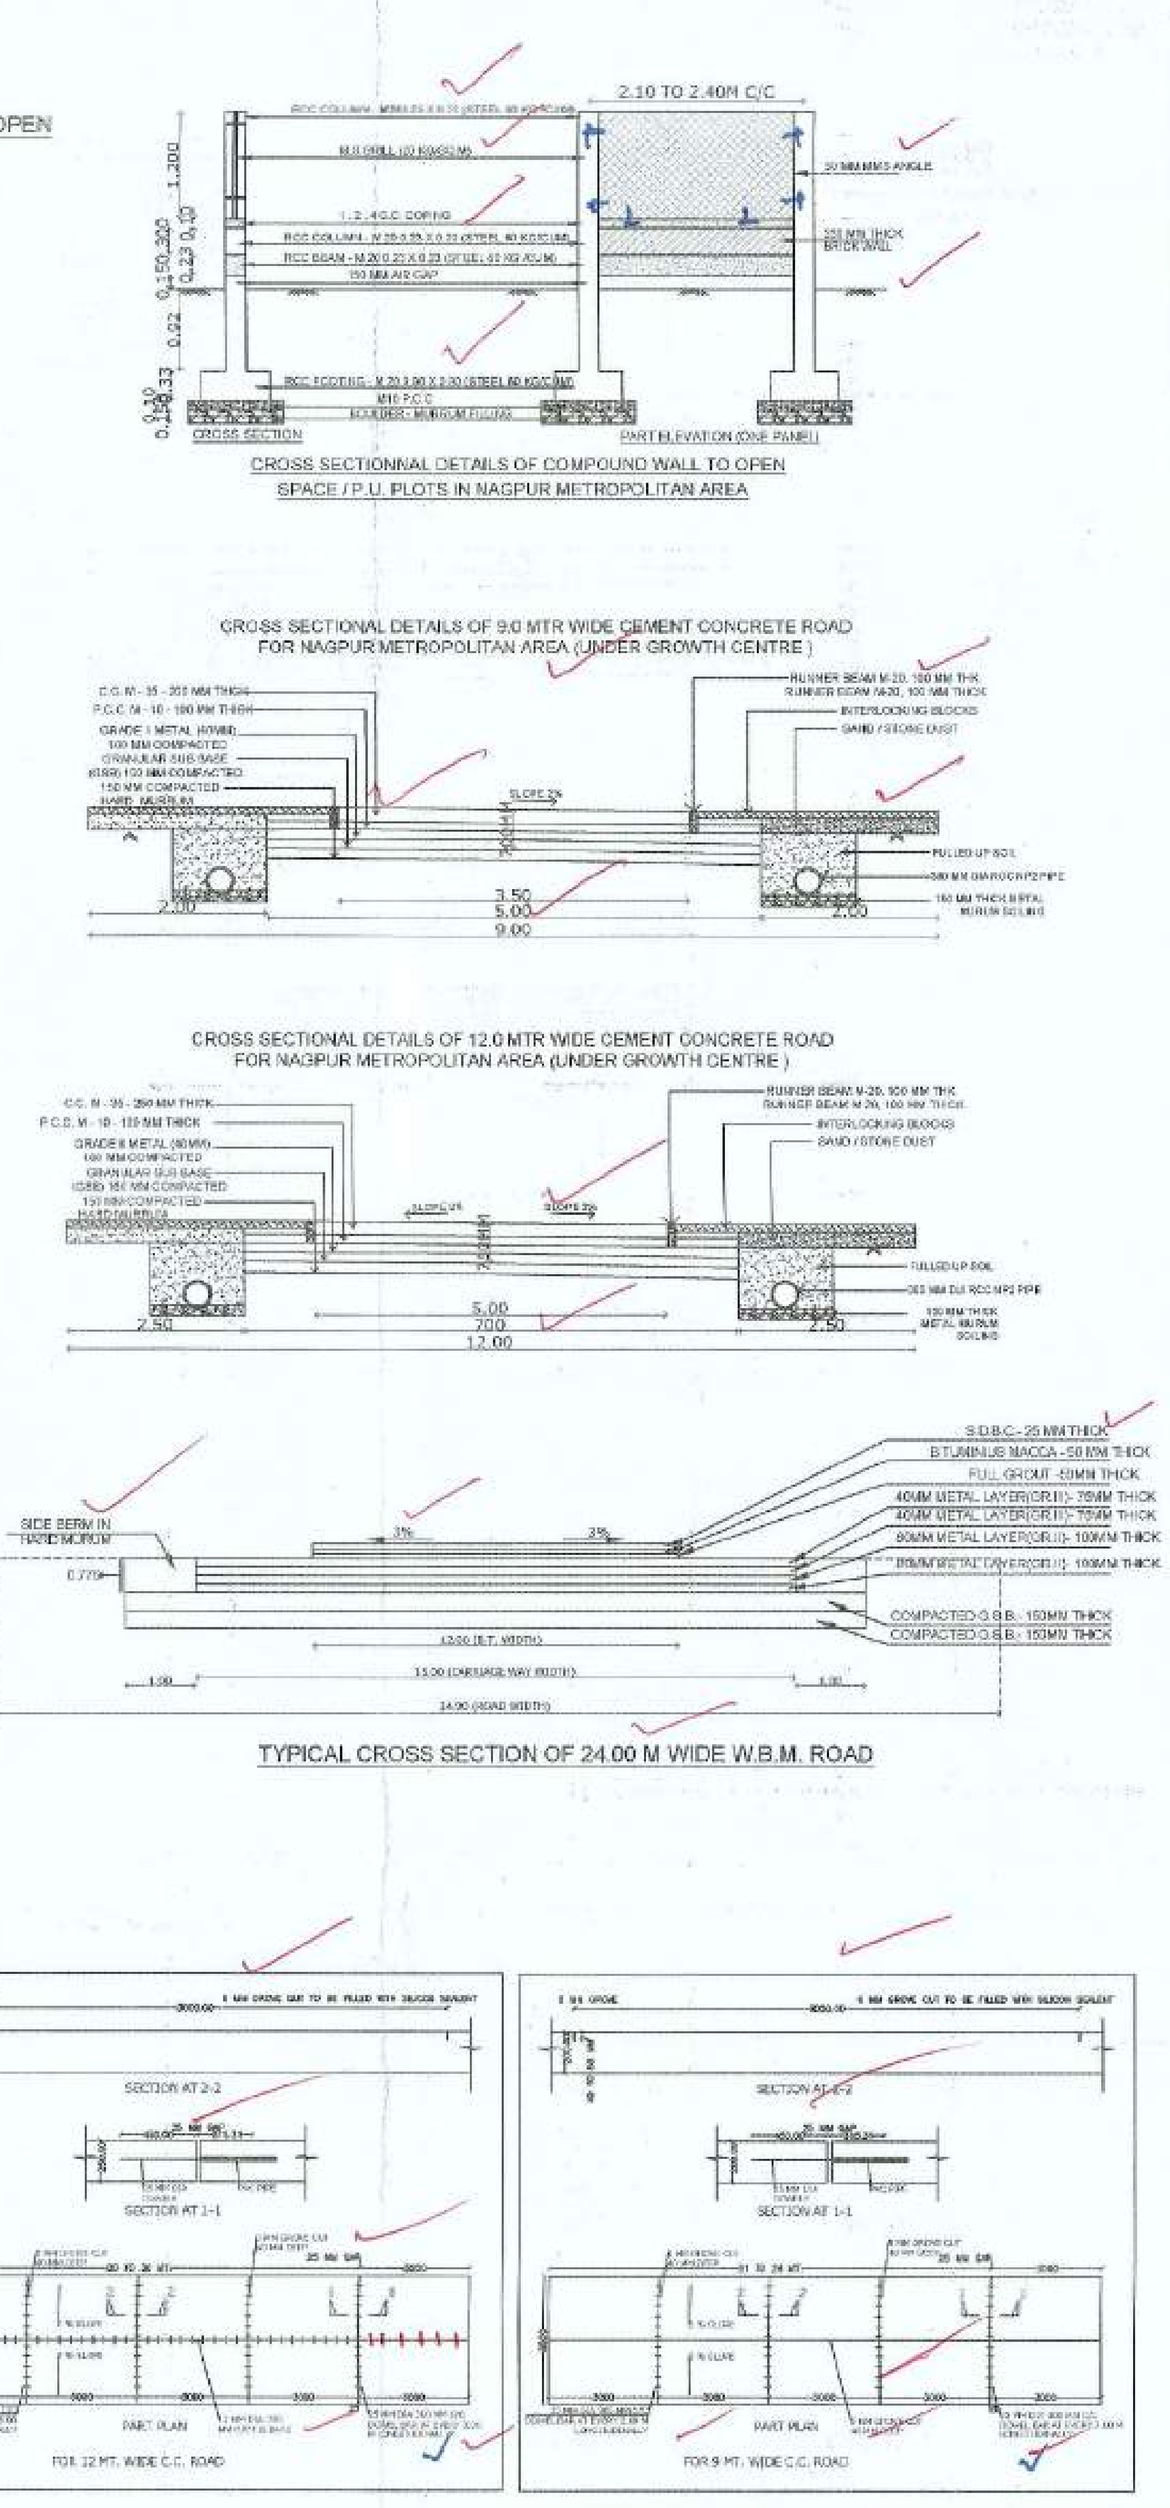

LEGEND :-

S.NO.	NAME	SYMBOLS
1	COMPOUND WALL	
2	M.S. MAIN GATE (4.50 X 1.85) G1	
3	C1 (COLUM) 230mm x 230mm	
4	CEMENT CONCRETE ROAD	
5	FOOTPATH / PAVERS	

OWNER :

SHRI SUSHIL SOHANLAL AGRAWAL
(OWNER OF REMAINING LAND)

ब्रह्माकुमारी रजनी

PRAJAPITA BRAHMAKUMARIS ISHWARIYA VISHWAVIDYALAY THROUGH MANAGER RAJNI NARAYANRAO PAJGADE
(OWNER OF AMENITY SPACE)

ARCHITECT/LICENSED ENGINEER :

PAWAN RAVIPRASAD GUPTA

Superintending Engineer
Nagpur Metropolitan Region
Development Authority, Nagpur
25/8/22

Executive Engineer-II
Nagpur Metropolitan Region
Development Authority, Nagpur

Assistant Engineer (West)
Nagpur Metropolitan Region
Development Authority, Nagpur
24/8/22

A.E.B.
N.M.R.D.A.

EMAIL ID - pawan_r_gupta@yahoo.co.in MOBILE NO.9923432949

DRG. NO.	SCALE	DATE	DRAWN BY
SUB-01	NTS	04 / 08 / 2022	G.KAWAS