तहसिलदार नागपूर (ग्रामिण) यांचे कार्यालय
स.भा.क्र. /एन.ए.पी.34/2022.23
मौजा - वेलारी
दिनांक - 22.12.2022

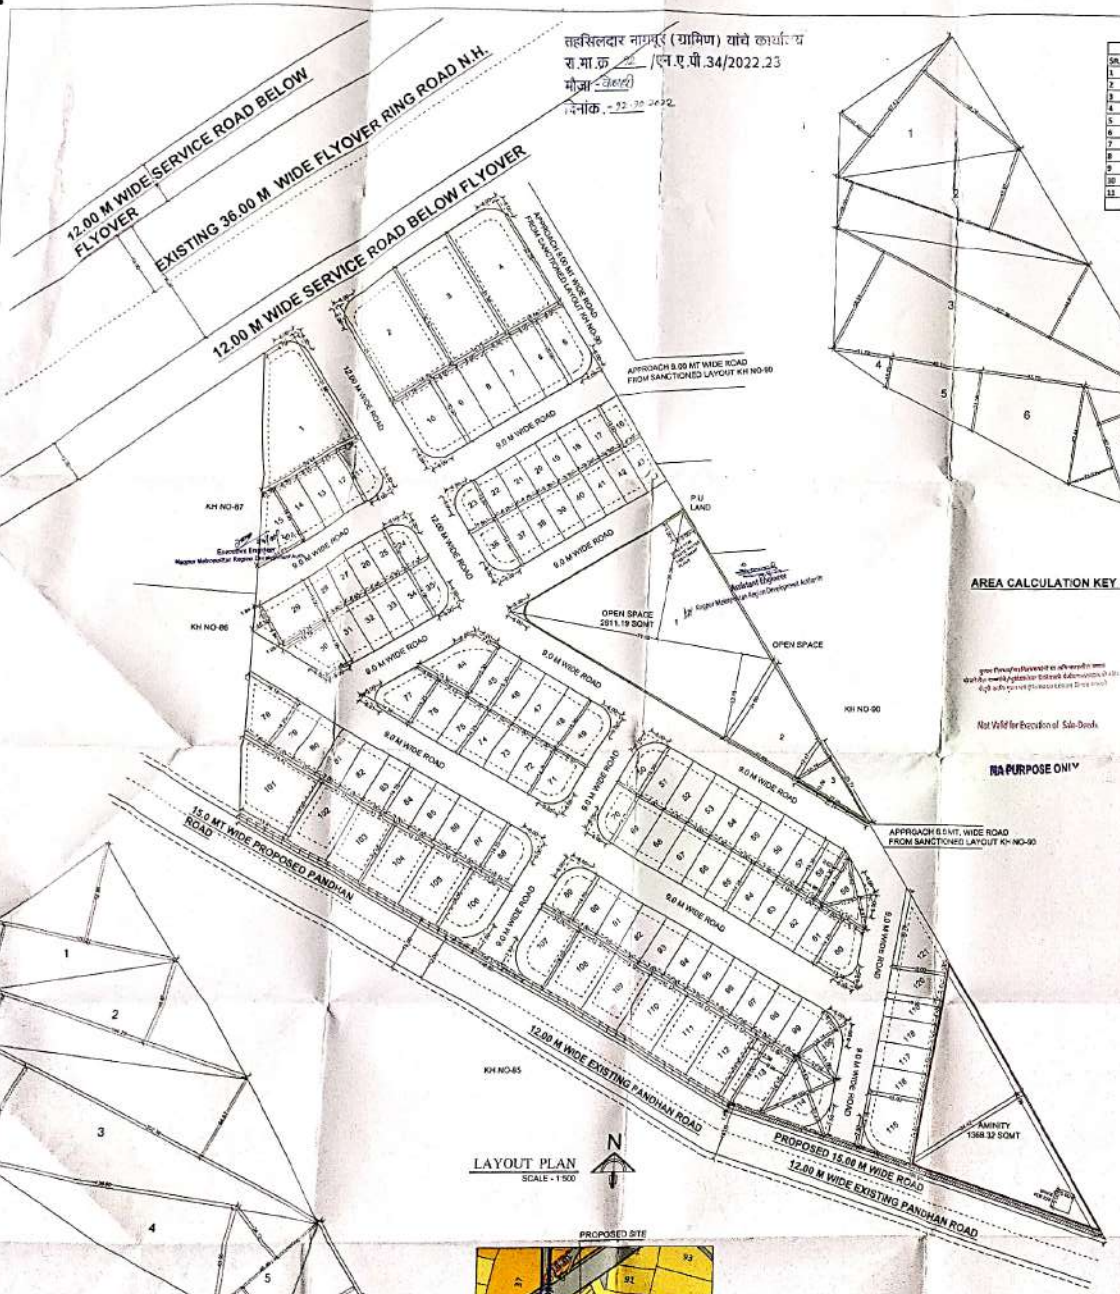

LAYOUT PLAN
SCALE - 1:500

AREA CALCULATION KEY PLAN AS PER K- PRAT
SCALE 1:1000

AS PER K PRAT CALCULATION							
SR.NO.	SIZE						AREA
1	1/2.	X	97.43	X	(21.00 + 68.38)	=	8859.02
2	1/2.	X	368.39	X	(45.97 + 26.05)	=	5195.88
3	1/2.	X	202.36	X	(44.87 + 58.58)	=	10467.07
4	1/2.	X	31.79	X	(15.76 + 0.00)	=	249.59
5	1/2.	X	49.51	X	(31.58 + 15.70)	=	1169.92
6	1/2.	X	55.70	X	(52.64 + 31.56)	=	3339.49
7	1/2.	X	67.82	X	(40.03 + 25.82)	=	2205.85
8	1/2.	X	72.06	X	(16.60 + 32.43)	=	1759.34
9	1/2.	X	32.53	X	(14.91 + 9.75)	=	401.09
10	1/2.	X	73.88	X	(11.87 + 4.06)	=	190.20
11	1/2.	X	4.86	X	(0.64 + 1.15)	=	3.84
TOTAL						=	28341.13

AMENITY SPACE						
SR.NO.	SIZE					AREA
1	1/2.	X	34.42	X	80.56	= 1393.52
TOTAL						= 1393.52
DEDUCT (MSEB SUBSTATION) 5X5						= 25
TOTAL						= 1368.32

AREA CALCULATION AMINITY SPACE
SCALE 1:500

OPEN SPACE							
SR.NO.	SIZE						AREA
1	1/2.	X	71.03	X	(35.86 + 23.15)	=	2077.98
2	1/2.	X	22.69	X	(14.69 + 12.47)	=	421.58
3	1/2.	X	26.77	X	10.75	=	138.51
4	1/2.	X	0.26	X	(22.69 + 22.24)	=	5.84
TOTAL						=	2643.91
DEDUCT TANGENT						=	7.72
TOTAL AFER DEDUCTING TANGENT						=	2636.19
DEDUCT (WATER)					5.0 5.0	=	25
TOTAL						=	2611.19

AREA CALCULATION OPEN SPACE
SCALE 1:500

AREA AFFECTED BY ROAD WIDENING							
SR.NO.	SIZE						AREA
1	1/2.	X	1.51	X	(149.57 + 148.85)	=	225.31
2	1/2.	X	1.51	X	(104.00 + 105.91)	=	158.48
TOTAL						=	383.79

PLOT AREA CALCULATION														
PLOT No.	SIZE					PLOT AREA SQ.M	ROUNDING AREA OF ROAD (IF ANY) (sq m)	REMAINING PLOT AREA	R/U AREA ON PRO RATA BASIS (Ex pro-rata FSI factor1.587)	FRONT ROAD WIDTH (m)	BASIC FSI	PERMISSIBLE R/U AREA ON BASIC FSI (Col(I),sq.m)	Nos. OF PLOTS	TOTAL AREA (sq.m)
A	B					C	D	E=(C-D)	F	G	H	I	J	K
1	0.5	X	31.86	X	(25.48 + 5.79)	427.33	7.72	420.21	904.27	12.00	1.1	1082.70	1	620.21
2	0.5	X	18.29	X	(29.55 + 30.52)	549.34	7.72	541.62	859.55	12.00	1.1	945.51	1	541.62
3	0.5	X	15.33	X	(30.52 + 31.38)	505.41		505.41	802.09	12.00	1.1	882.30	1	505.41
4	0.5	X	16.66	X	(31.38 + 32.25)	530.04	7.72	522.32	828.92	12.00	1.1	911.81	1	522.32
5	1	X	20.00	X	8.00	160.00	7.72	152.28	243.67	9.00	1.1	265.44	1	152.28
6 TO 9	1	X	20.00	X	8.00	160.00		160.00	253.92	9.00	1.1	279.31	4	640.00
10	1	X	20.00	X	11.28	225.60	7.72	217.88	345.78	9.00	1.1	380.15	1	217.88
11	1	X	16.95	X	7.38	125.09	7.72	117.37	186.27	9.00	1.1	204.85	1	117.37
12 TO 14	1	X	26.95	X	6.15	105.96		105.96	168.13	9.00	1.1	184.94	3	317.81
15	0.5	X	26.95	X	(8.16 + 14.01)	147.21		147.21	233.62	9.00	1.1	256.99	1	147.21
16 TO 22	1	X	13.00	X	6.20	80.60		80.60	127.91	9.00	1.1	140.70	7	564.20
23	1	X	13.00	X	7.86	102.18	7.72	94.46	149.91	9.00	1.1	164.90	1	94.46
24	1	X	13.00	X	7.00	91.00	7.72	83.28	132.17	9.00	1.1	145.38	1	83.28
25 TO 28	1	X	13.00	X	5.80	75.40		75.40	119.66	9.00	1.1	131.63	4	301.60
29	1	X	13.74	X	13.00	178.62								
	0.5	X	5.22	X	(3.11 + 1.84)	16.14								
	0.5	X	6.84	X	(3.11 + 1.05)	21.07								
						217.03		217.03	345.09	9.00	1.1	380.26	1	217.03
30	0.5	X	14.00	X	(14.79 + 7.46)	156.41	7.72	148.71	235.99	9.00	1.1	259.68	1	148.71
31 TO 34	1	X	14.06	X	5.80	81.55		81.55	129.42	9.00	1.1	142.44	4	326.19
35	1	X	14.06	X	7.00	98.42	7.72	90.70	143.94	9.00	1.1	158.33	1	90.70
36	1	X	14.06	X	7.86	110.51	7.72	102.79	163.13	9.00	1.1	179.44	1	102.79
37 TO 43	1	X	14.06	X	8.19	87.17		87.17	138.34	9.00	1.1	152.18	7	610.26
44	0.5	X	15.10	X	(7.42 + 15.38)	174.41	7.72	166.70	264.55	9.00	1.1	291.01	1	166.70
45 TO 48	1	X	15.30	X	7.00	107.10		107.10	169.97	9.00	1.1	186.96	4	428.40
49	1	X	15.30	X	5.00	137.70	7.72	129.98	206.28	9.00	1.1	226.91	1	129.98
50	1	X	15.30	X	7.50	114.75	7.72	107.03	169.86	9.00	1.1	186.84	1	107.03
51 TO 57	1	X	15.30	X	7.00	107.10		107.10	169.97	9.00	1.1	186.96	7	749.79
58	1	X	15.30	X	4.98	76.19								
	0.5	X	2.02	X	(15.30 + 14.21)	29.81								
						106.00		106.00	168.22	9.00	1.1	185.04	1	106.00
59	0.5	X	13.21	X	(10.42 + 8.97)	128.07	7.72	120.35	191.00	9.00	1.1	210.10	1	120.35
60	0.5	X	14.25	X	(6.19 + 13.18)	138.03	7.72	130.29	206.77	9.00	1.1	227.45	1	130.29
61 TO 69	1	X	14.25	X	7.00	99.75		99.75	158.30	9.00	1.1	174.13	9	897.75
70	1	X	14.25	X	7.50	106.88	7.72	99.16	157.36	9.00	1.1	173.09	1	99.16
71	1	X	14.25	X	5.00	128.25	7.72	120.53	191.28	9.00	1.1	210.41	1	120.53
72 TO 75	1	X	14.25	X	7.00	99.75		99.75	158.30	9.00	1.1	174.13	4	399.00
76	1	X	14.25	X	8.43	120.13		120.13	190.64	9.00	1.1	209.71	1	120.13
77	0.5	X	14.25	X	(6.94 + 14.16)	151.91	7.72	144.19	228.82	9.00	1.1	251.70	1	144.19
78	0.5	X	14.25	X	(7.81 + 16.18)	170.93		170.93	271.26	9.00	1.1	298.39	1	170.93
79 TO 87	1	X	14.25	X	7.00	99.75		99.75	158.30	9.00	1.1	174.13	9	857.75
88	1	X	14.25	X	10.18	144.50	7.72	136.78	217.06	9.00	1.1	238.77	1	136.78
89	1	X	14.25	X	5.00	128.25	7.72	120.53	191.28	9.00	1.1	210.41	1	120.53
90 TO 99	1	X	14.25	X	7.00	99.75		99.75	158.30	9.00	1.1	174.13	10	997.50
100	0.5	X	15.75	X	(6.07 + 11.08)	135.06	7.72	127.34	202.08	9.00	1.1	222.29	1	127.34
101	0.5	X	18.00	X	(24.47 + 13.91)	345.42		345.42	548.18	15.00	1.1	603.00	1	345.42
102 TO 105	1	X	18.00	X	11.12	200.16		200.16	317.65	15.00	1.1	349.42	4	800.64
106	1	X	18.00	X	12.00	216.00	9.61	206.39	327.54	15.00	1.1	360.30	1	206.39
107	1	X	18.00	X	12.00	216.00	9.61	206.39	327.54	15.00	1.1	360.30	1	206.39
108 TO 112	1	X	18.00	X	11.12	200.16		200.16	317.65	15.00	1.1	349.42	5	1000.80
113	1	X	18.00	X	2.58	46.44			0.00					
	0.5	X	5.04	X	(18.00 + 16.10)	154.13								
						290.57		290.57	318.81	15.00	1.1	350.14	1	290.57
114	0.5	X	20.09	X	(9.63 + 11.43)	211.36	9.61	201.74	320.16	15.00	1.1	352.17	1	201.74
115	0.5	X	15.00	X	(14.18 + 16.65)	231.23	9.61	221.62	351.79	15.00	1.1	386.97	1	221.62
116 TO 120	1	X	15.00	X	6.50	97.50		97.50	154.73	9.00	1.1	170.21	5	487.50
121	0.5	X	15.00	X	(3.87 + 26.78)	184.88		184.88	293.40	9.00	1.1	322.74	1	184.88
TOTAL													121	16348.02

AS PER SITE MEASUREMENT							
SR.NO.	SIZE						AREA
1	1/2.	X	100.22	X	(52.85 + 34.34)	=	4359.07
2	1/2.	X	144.29	X	(45.97 + 26.05)	=	5195.88
3	1/2.	X	202.36	X	44.87 + 54.60	=	10072.47
4	1/2.	X	138.90	X	53.50 + 0.00	=	3715.50
5	1/2.	X	69.46	X	34.12 + 30.34	=	2236.70
6	1/2.	X	92.22	X	45.54 + 0.25	=	2117.82
7	1/2.	X	8.59	X	0.52 + 0.00	=	0.15
TOTAL						=	27999.68

AREA CALCULATION KEY PLAN AS PER SITE MEASUREMENT
SCALE 1:1000

DP PLAN
SCALE NTS

LEGENDS
HANGING BOUNDARY SHOWN
OPEN SPACE SHOWN IN
AMENITY SPACE SHOWN IN
PLOTS
ROAD
AREA AFFECTED BY ROAD

FINAL DEMARCATED RESIDENTIAL LAYOUT PLAN ON KH. NO. 89/1, PH. No. 38, MOUZA - VELA HARISHCHANDRA, TAH - NAGPUR(GR), DIST. NAGPUR.
BELONGS TO:
M/S GLOBAL INFRASTRUCTURE THROUGH NARESH VITTHALRAO HALMARE, VIJAY NARAYANRAO HARKUT & SIDDHANT DIPAK CHAVHAN

PROPOSED REVISED RESIDENTIAL LAYOUT ON KH NO.-89/1, P.H. NO. -38, MAUZA -VELA HARISHCHANDRA, TAH.& DIST. NAGPUR (GR)	DRAWING SHEET No. 1/1.
STAMPS OF APPROVAL OF PLANS:	

AREA STATEMENT		(Sq.m)	
1	AREA OF LAND (minimum of A, B, C)		
	A) As Per Ownership Document	27700.00	
	B) As Per Measurment Sheet	18341.17	
	C) As Per Site	27699.68	
2	DEDUCTION FOR		
	A) Proposed D.P./ D.P. Road Widening Area	0.00	
	B) Any DP Reservation Area	383.79	
	C) Natural Water Course Area	0.000	
	TOTAL (A+B+C)	383.79	
3	GROSS BALANCE AREA FOR FSI (1-2)	17315.89	
4	AMENITY SPACE		
	A) Required	1365.39	5.00%
	B) Proposed	1368.32	5.01%
5	NET PLOT AREA (1-4)	25947.57	100%
6	RECREATIONAL OPEN SPACE		
	A) Required	2594.26	10%
	B) Proposed	2811.19	10.06%
7	SPACE FOR ELECTRIC SUB-STATION , WASTE WATER TREATMENT & RECYCLING PLANT	50.000	0.19%
8	INTERNAL ROAD AREA	6938.35	26.74%
9	SERVICE ROAD AND HIGHWAY WIDENING	0.000	
10	PLOTABLE AREA	16348.02	63.00%
11	NET AREA OF PLOT FOR FSI CALCULATIONS(3-4B)	25947.57	
12	PERMISSIBLE PRO-RATA FACTOR FOR FSI CALCULATION ON LAYOUT/PLOTS (As per clause no.24.9(i) of DCPR, NNRDA) = (5/10)	1.587	

AREA STATEMENT

Certificate of Area

Certified that the plot under reference was surveyed by me on 15/04/2021 and the dimensions of sides etc. of plot stated on plan are as measured on site and the area so worked out tallies with the area stated in the document of Ownership/TP Scheme records/Land Record Department/City Survey Records.

Signature
Name of Architect/Licensed Engineer/Supervisor

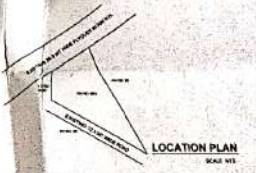

OWNER:-	ARCHITECT:-
M/S GLOBAL INFRASTRUCTURE THROUGH	
NARESH VITTHALRAO HALMARE	
VIJAY NARAYANRAO HARKUT	
SIDDHANT DIPAK CHAVHAN	AR. UMESH LAMGE (LAMGE HOME) ARCHITECT & INTERIOR DESIGNER 402 , DIVYA CHAMBER, AJNI SQ. WARDHA ROAD, NAGPUR