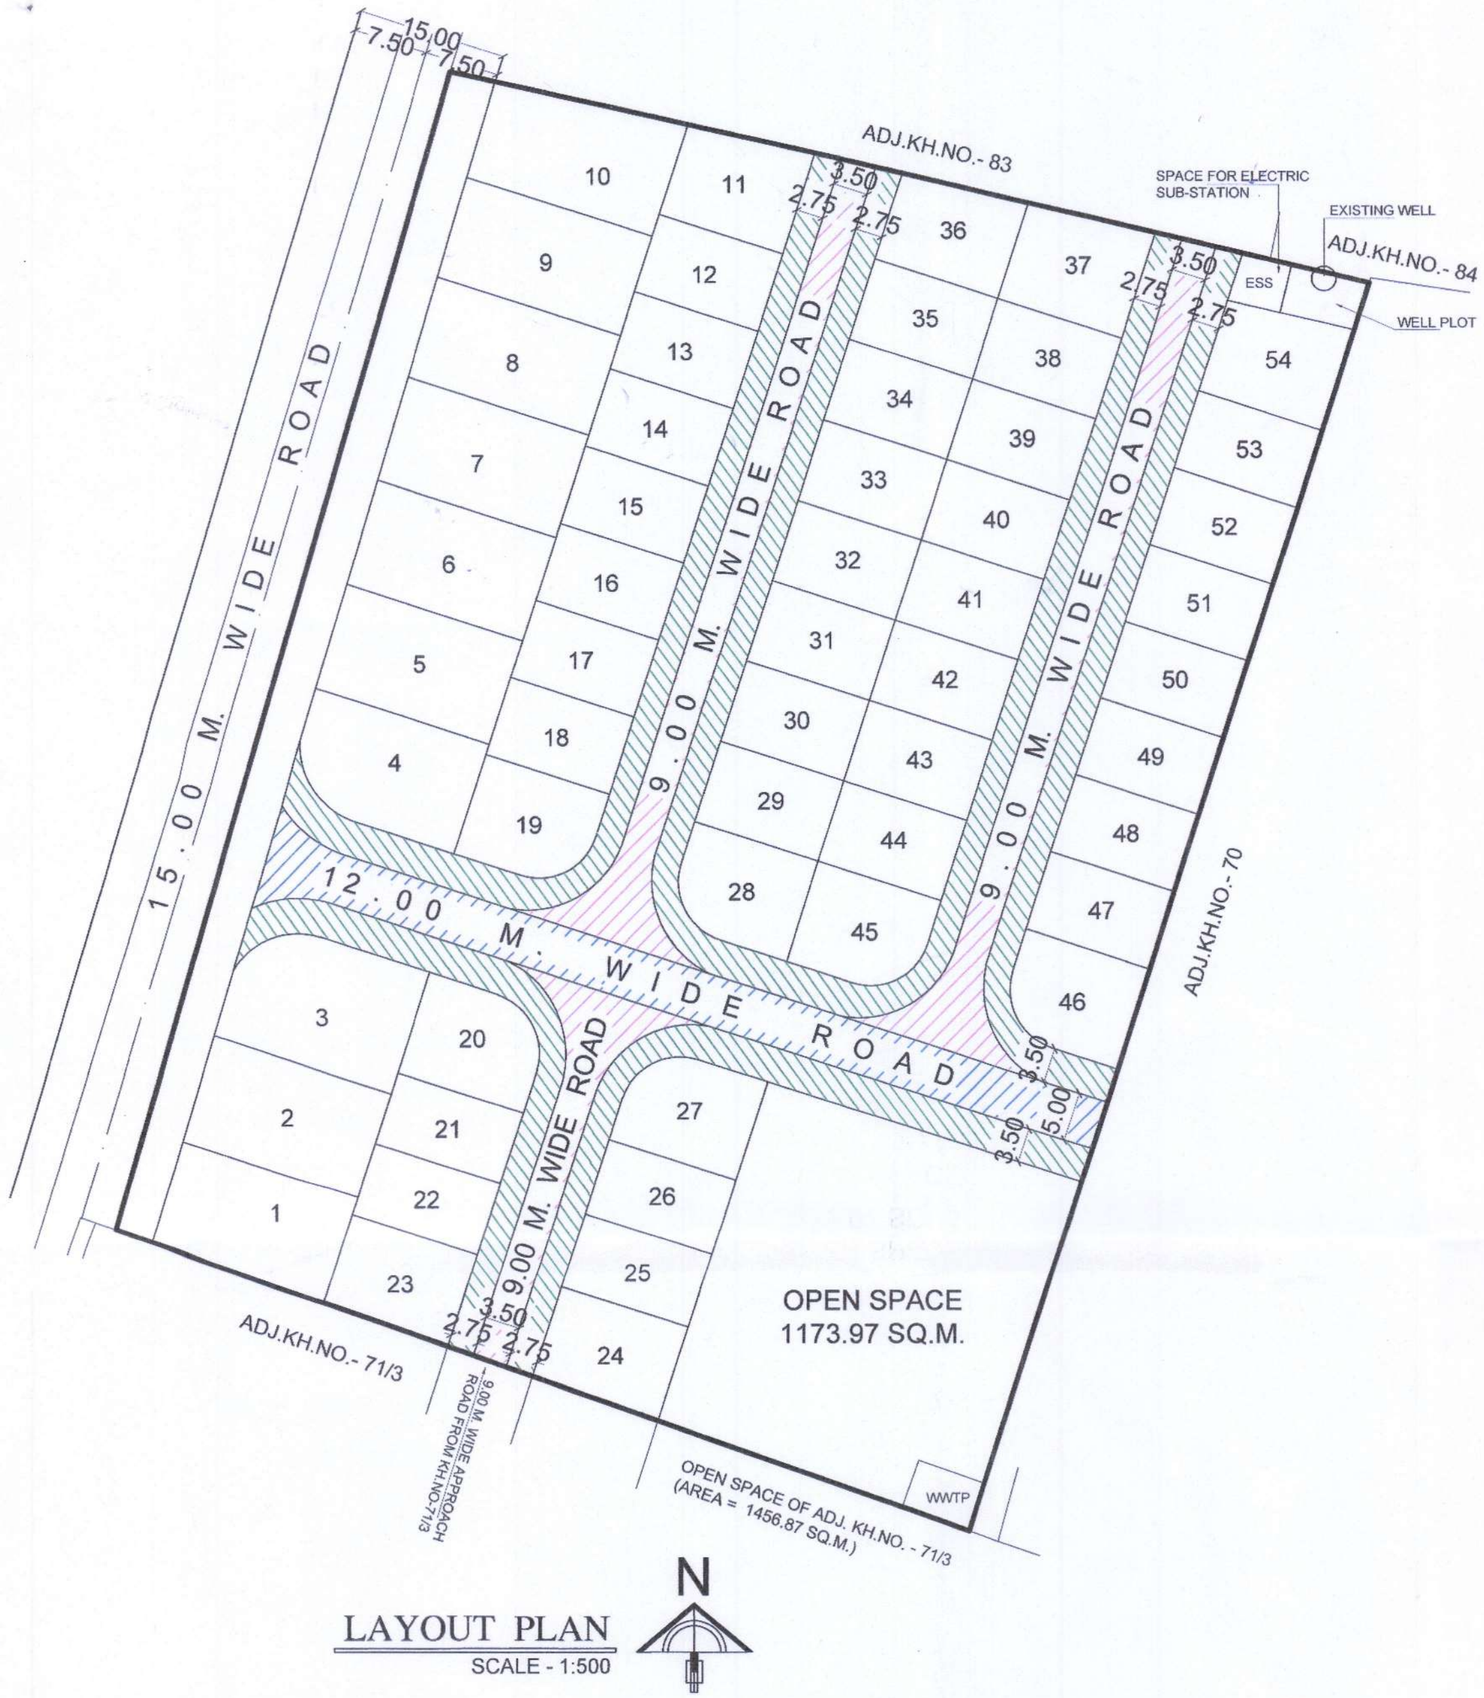


LAYOUT PLAN

SCALE - 1:500

SHEET NO - 1

TITLE - EXISTING CEMENT CONCRETE ROAD

FOR COMPLETION OF DEVELOPMENT OF -
PROPOSED RESIDENTIAL LAYOUT PLAN ON KH. NO.- 72,
P.H. NO. - 45, MOUZA - SUKLI (GUPCHUP),
TAH. - HINGNA, DIST.- NAGPUR.

BELONGING TO :- M/s. TIRUPATI DEVELOPER'S
THROUGH PARTNER'S
1) SHRI. PRASHANT M. BONGIRWAR
2) SHRI. RAHUL A. UPGANALAWAR


REFERENCE :

9.00M WIDE CEMENT CONCRETE ROAD


12.00M WIDE CEMENT CONCRETE ROAD


CC PAVER BLOCKS (INCLUDING FOOTPATH)

CROSS SECTION OF 9.00 M WIDE CEMENT CONCRETE ROAD FOR NAGPUR METROPOLITAN AREA

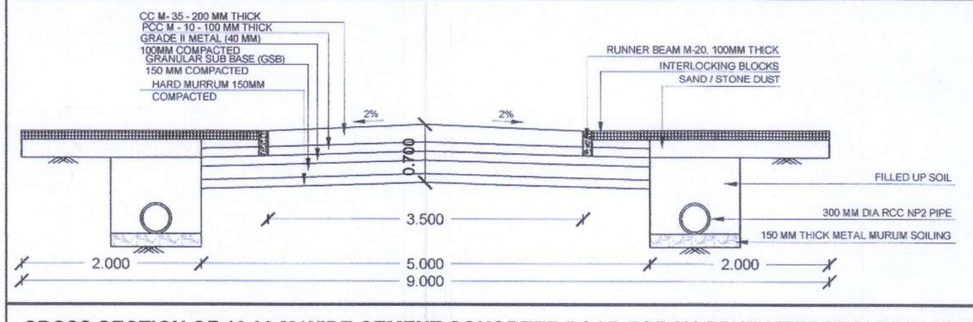

CROSS SECTION OF 12.00 M WIDE CEMENT CONCRETE ROAD FOR NAGPUR METROPOLITAN AREA

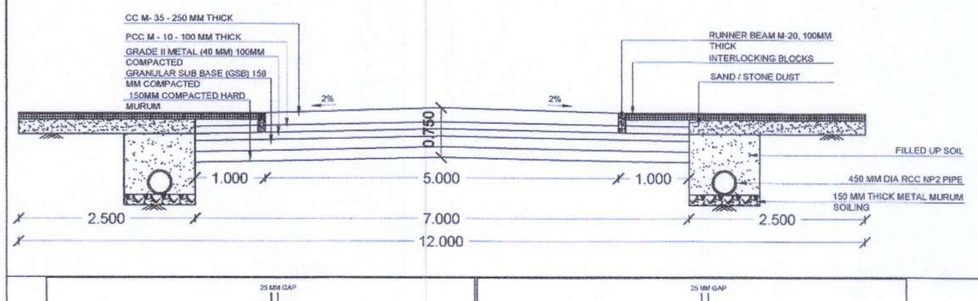

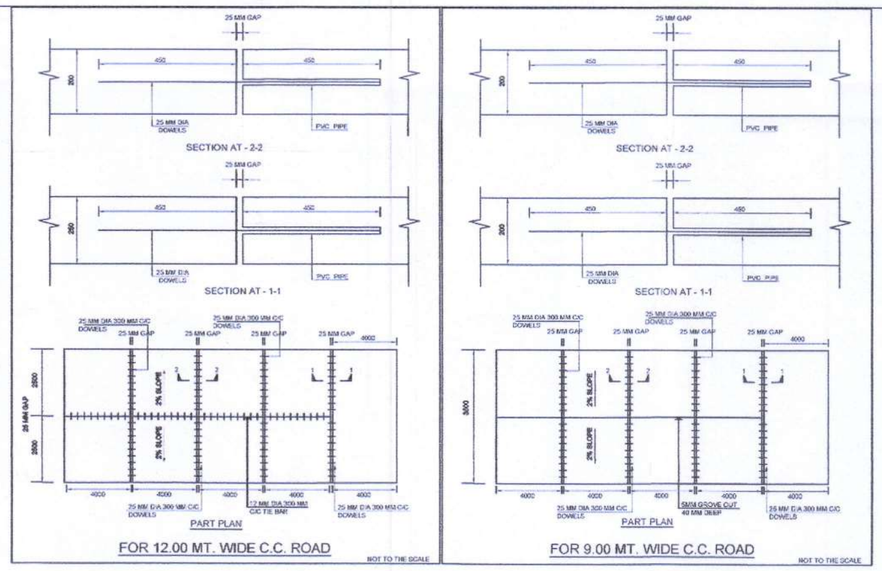

OWNER'S SIGN :

M/s. TIRUPATI DEVELOPER'S
THROUGH PARTNER'S

1) SHRI. PRASHANT M. BONGIRWAR


2) SHRI. RAHUL A. UPGANALAWAR

ARCHITECT'S SIGN :

UMESH M. LAMGE
B.Arch. (Hons)
ARCHITECTS & INTERIOR DESIGNERS
Reg.No. CA/95/18907
NMC Lic No.: R-90
NIT Lic No.: 865

UMESH M. LAMGE
B. ARCH.
ARCHITECT & INTERIOR DESIGNER
FIFTH FLOOR, DAYA CHAMBERS,
AJNI SQ., WARDHA ROAD, NAGPUR

sd Superintending Engineer Nagpur Metropolitan Region Development Authority, Nagpur	sd Executive Engineer-II Nagpur Metropolitan Region Development Authority, Nagpur	Assistant Engineer (West) Nagpur Metropolitan Region Development Authority, Nagpur
Superintending Engineer N.M.R.D.A	Executive Engineer(development work) N.M.R.D.A	Assistant Engineer(W) N.M.R.D.A

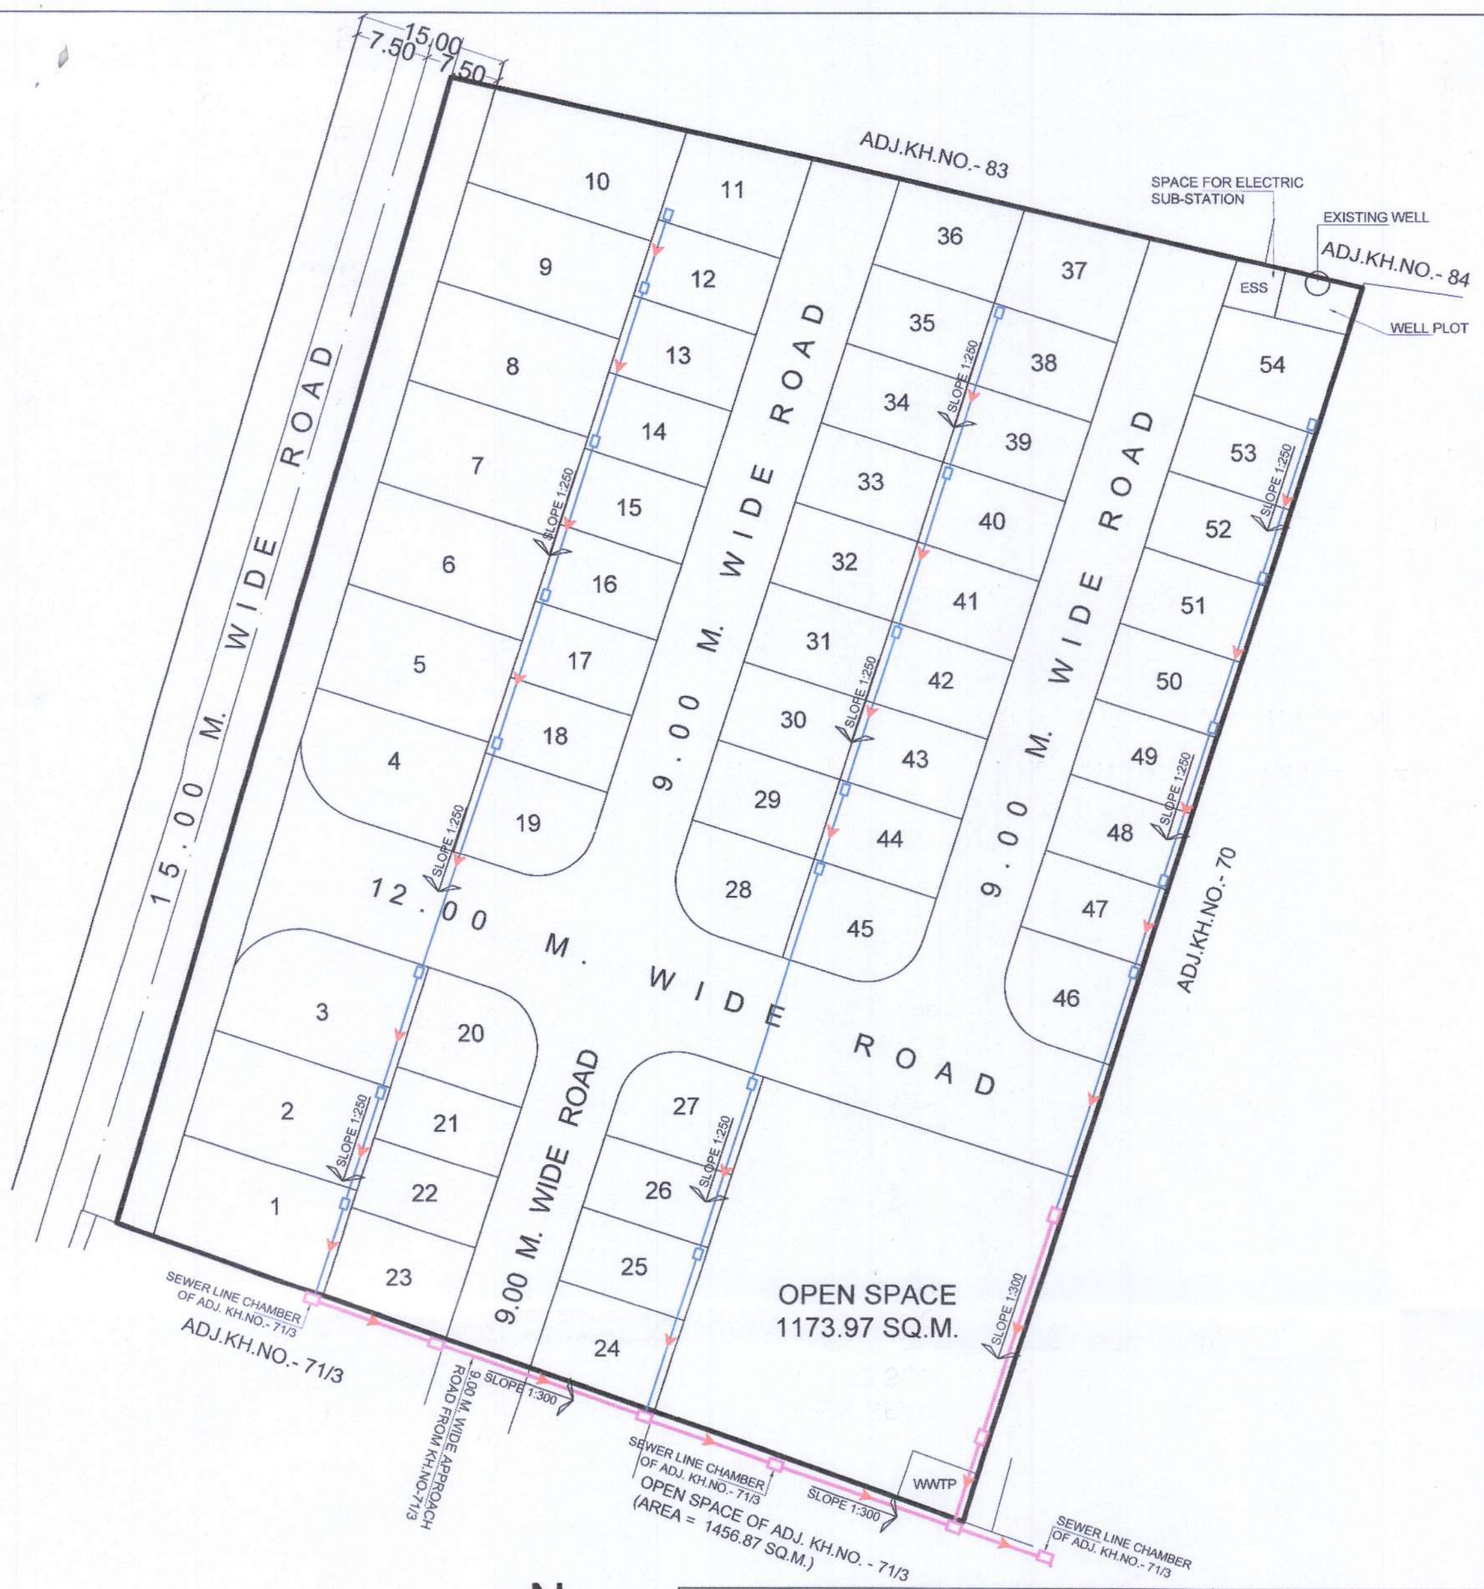

LAYOUT PLAN
SCALE - 1:500

N

SHEET NO - 2

TITLE - EXISTING SEWER LINE NETWORK

FOR COMPLETION OF DEVELOPMENT OF -
PROPOSED RESIDENTIAL LAYOUT PLAN ON KH. NO.- 72,
P.H. NO. - 45, MOUZA - SUKLI (GUPCHUP),
TAH. - HINGNA, DIST.- NAGPUR.

BELONGING TO :- M/s. TIRUPATI DEVELOPER'S
THROUGH PARTNER'S
1) SHRI. PRASHANT M. BONGIRWAR
2) SHRI. RAHUL A. UPGANALAWAR

REFERENCE :


N.P.2 CLASS SPIGOT AND SOCKET JOINT PIPE WITH I.S.I. MARK
300 MM DIA R.C.C. SEWER LINE

N.P.2 CLASS SPIGOT AND SOCKET JOINT PIPE WITH I.S.I. MARK
250 MM DIA R.C.C. SEWER LINE

MANHOLE SIZE 0.75 x 1.20 MT.


MANHOLE SIZE 0.60 x 0.90 MT.

VARIOUS CROSS SECTION SHOWING DETAILS OF SEWER LINE

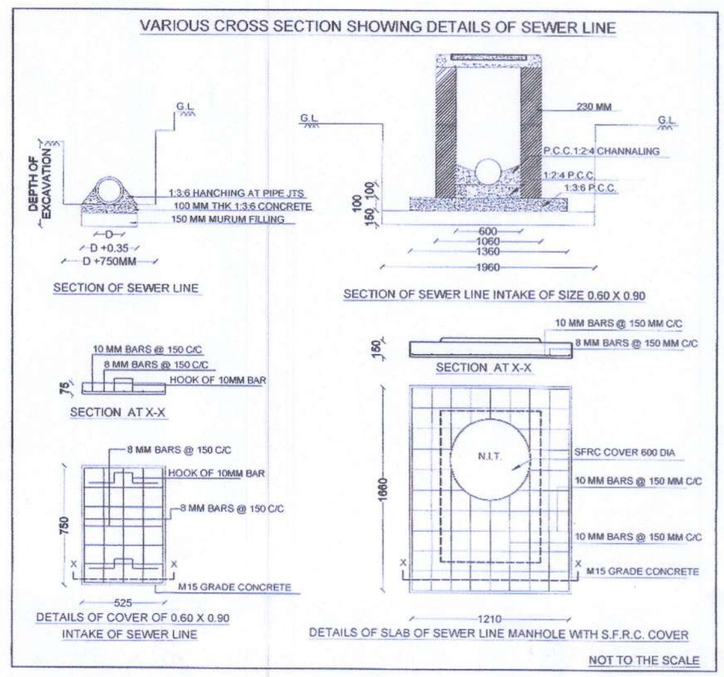

NOT TO THE SCALE

C /S DETAILS OF SEWER LINE CHAMBERS FOR NAGPUR METROPOLITAN AREA

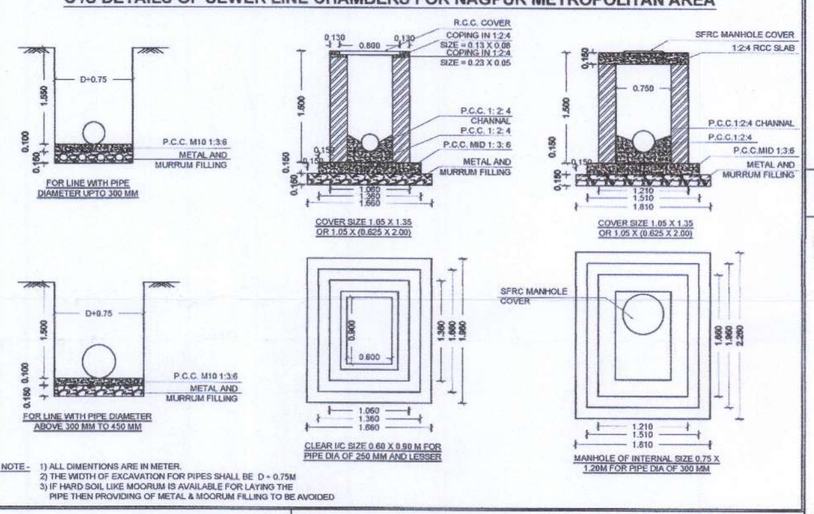

NOTE -
1) ALL DIMENTIONS ARE IN METER.
2) THE WIDTH OF EXCAVATION FOR PIPES SHALL BE D + 0.75M
3) IF HARD SOIL LIKE MOORUM IS AVAILABLE FOR LAYING THE PIPE THEN PROVIDING OF METAL & MOORUM FILLING TO BE AVOIDED

—sd— Superintending Engineer Nagpur Metropolitan Region Development Authority, Nagpur	—sd— Executive Engineer-II Nagpur Metropolitan Region Development Authority, Nagpur	Assistant Engineer (West) Nagpur Metropolitan Region Development Authority, Nagpur
Superintending Engineer N.M.R.D.A	Executive Engineer(development work) N.M.R.D.A	Assistant Engineer(W) N.M.R.D.A

OWNER'S SIGN :

M/s. TIRUPATI DEVELOPER'S
THROUGH PARTNER'S


1) SHRI. PRASHANT M. BONGIRWAR

2) SHRI. RAHUL A. UPGANALAWAR

ARCHITECT'S SIGN :

UMESH M. LAMGE
B.Arch. (Hons)
ARCHITECTS & INTERIOR DESIGNERS
Reg.No. CA/95/18907
NMC Lic No.: R-90
NIT Lic No.: 865

UMESH M. LAMGE
B. ARCH.
ARCHITECT & INTERIOR DESIGNER
FIFTH FLOOR, DAYA CHAMBERS,
AJNI SQ., WARDHA ROAD, NAGPUR

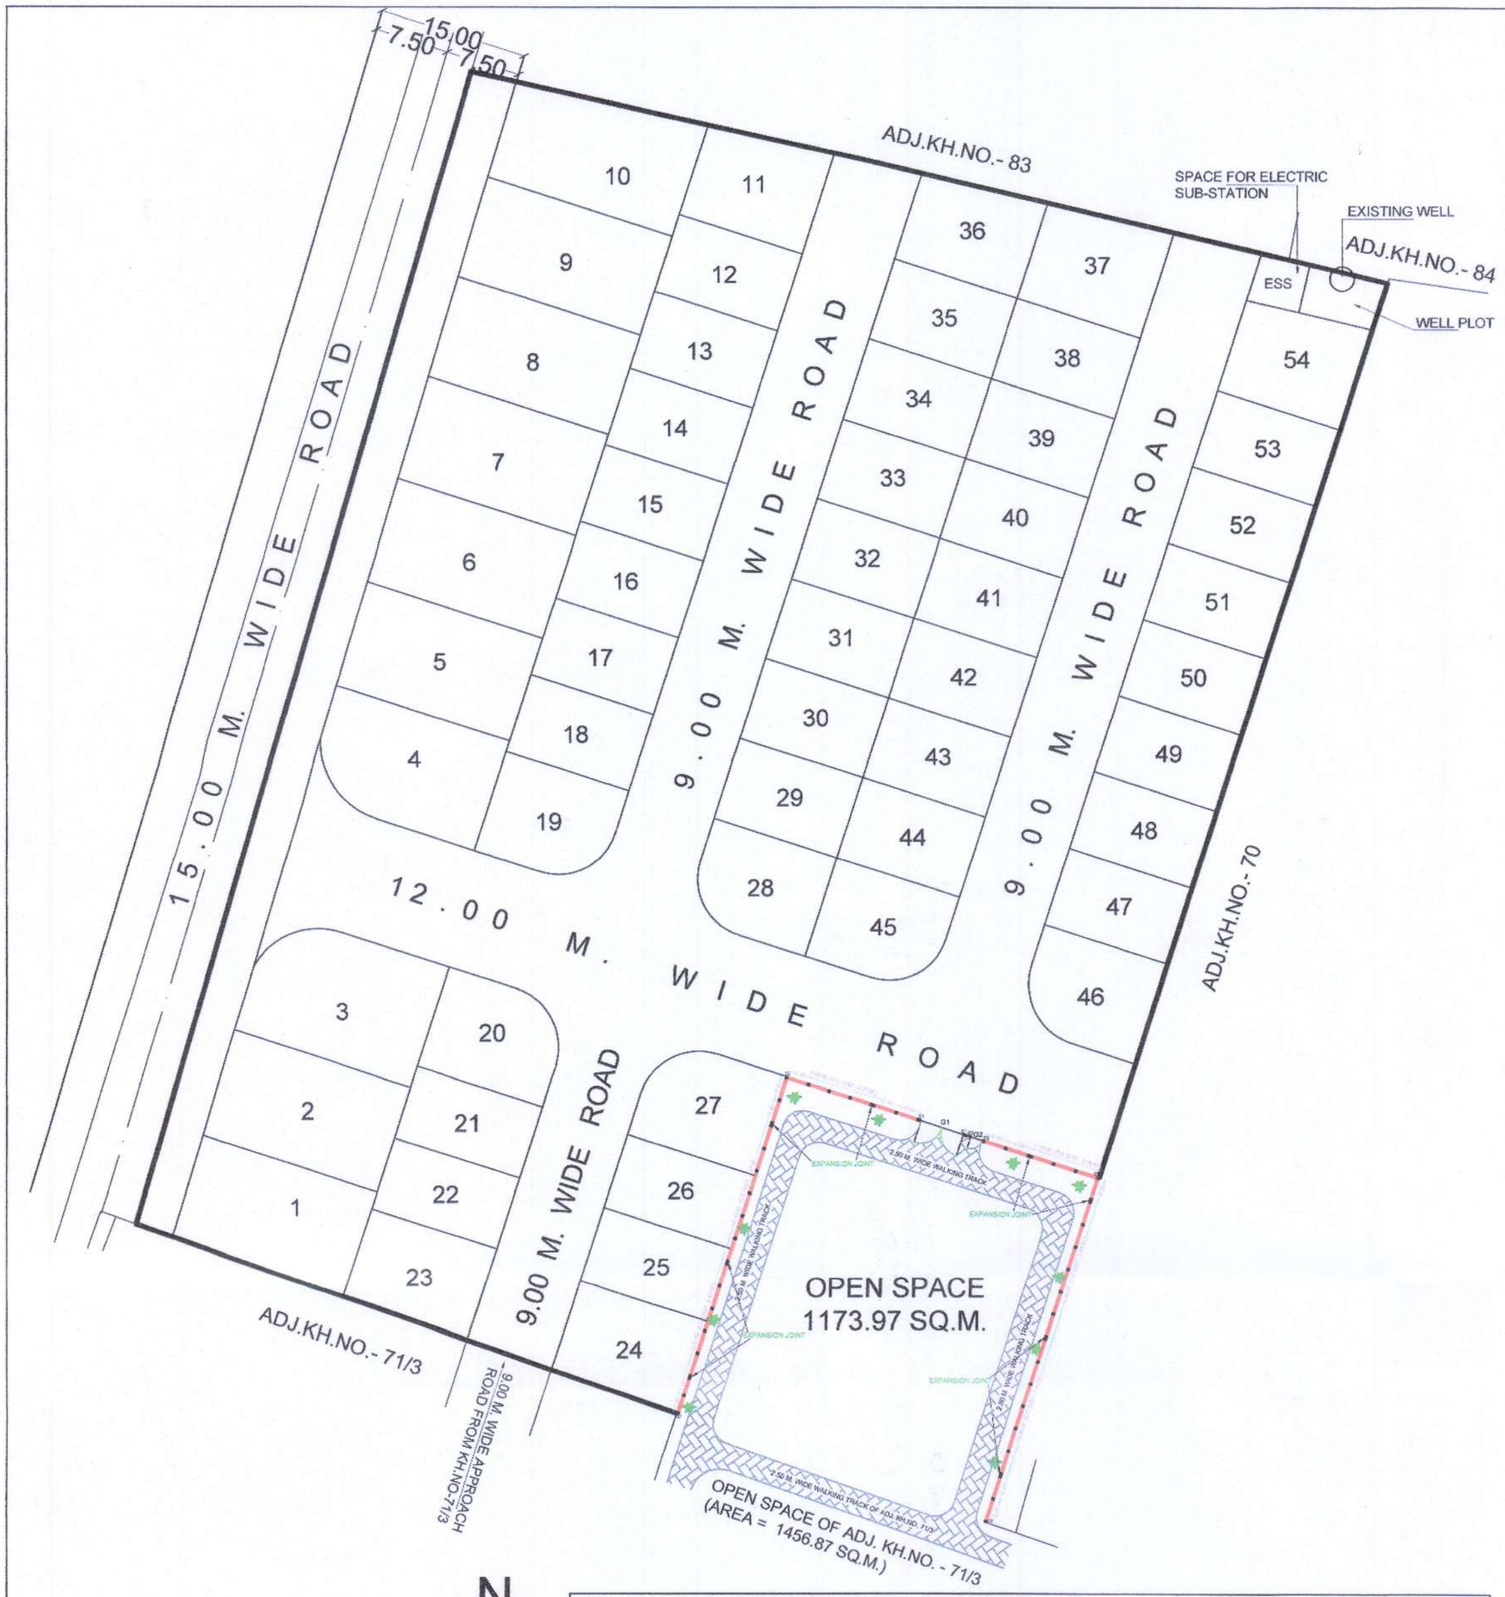


LAYOUT PLAN

SCALE - 1:500

N

CROSS SECTIONNAL DETAILS OF COMPOUND WALL TO OPEN SPACE IN NAGPUR METROPOLITAN AREA

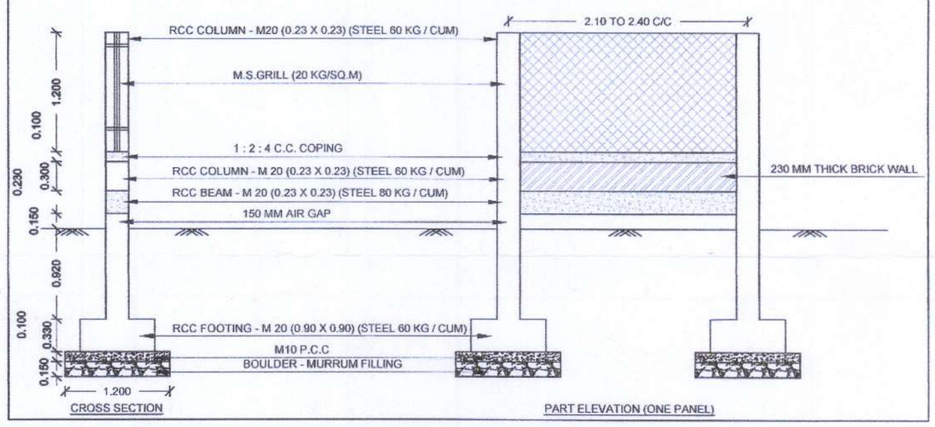

SHEET NO - 3


TITLE - EXISTING COMPOUND WALL TO OPEN SPACE

FOR COMPLETION OF DEVELOPMENT OF -
PROPOSED RESIDENTIAL LAYOUT PLAN ON KH. NO.- 72,
P.H. NO. - 45, MOUZA - SUKLI (GUPCHUP),
TAH. - HINGNA, DIST.- NAGPUR.


BELONGING TO :- M/s. TIRUPATI DEVELOPER'S
THROUGH PARTNER'S
1) SHRI. PRASHANT M. BONGIRWAR
2) SHRI. RAHUL A. UPGANALAWAR

REFERENCE :

1. M.S.MAIN GATE (4.50 M. X 1.85 M.) - G1
2. C1 (R.C.C.COLUMN) - 230mm X 450mm
3. C2 (R.C.C.COLUMN) - 230mm X 230mm
4. M.S. SIDE GATE (1.15 M. x 1.85 M.) - G2
5. 2.5 M. WIDE WALKING TRACK / PAVED PATH
6. TREE PLANTATION

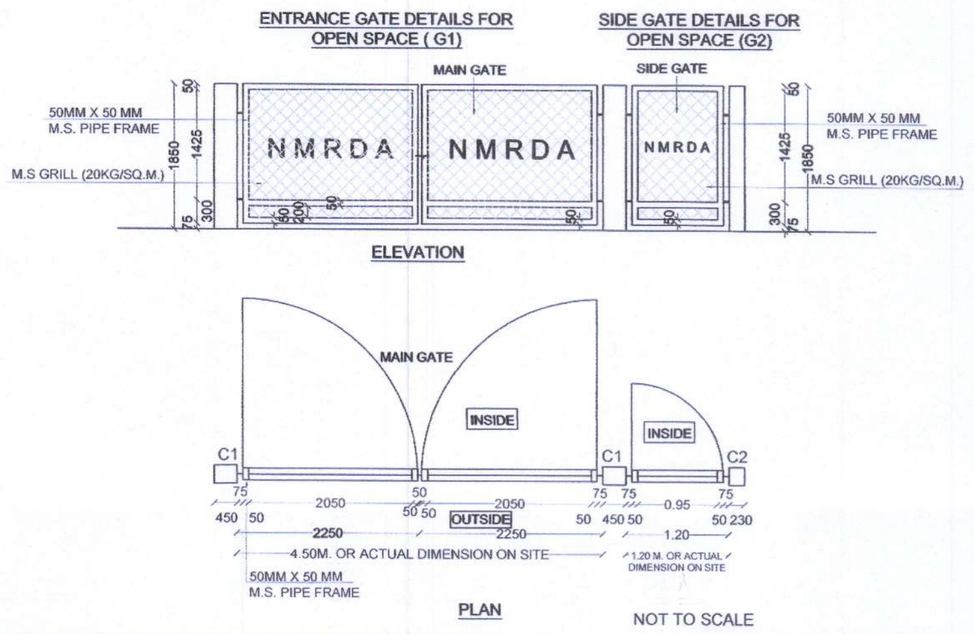

TYPICAL SECTIONS FOR WALKWAY OF DRY GARDENS

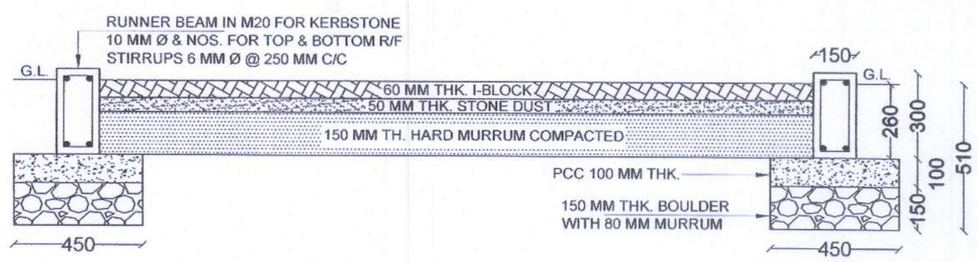

OWNER'S SIGN :

M/s. TIRUPATI DEVELOPER'S
THROUGH PARTNER'S

1) SHRI. PRASHANT M. BONGIRWAR

2) SHRI. RAHUL A. UPGANALAWAR

ARCHITECT'S SIGN :

UMESH M. LAMGE
B.Arch. (Hons)
ARCHITECTS & INTERIOR DESIGNERS
Reg.No. CA/95/18907
NMC Lic No.: R-90
NIT Lic No.: 865

UMESH M. LAMGE
B. ARCH.
ARCHITECT & INTERIOR DESIGNER
FIFTH FLOOR, DAYA CHAMBERS,
AJNI SQ., WARDHA ROAD, NAGPUR

Superintending Engineer N.M.R.D.A	Executive Engineer(development work) N.M.R.D.A	Assistant Engineer(W) N.M.R.D.A
sd — Superintending Engineer, Nagpur Metropolitan Region Development Authority, Nagpur	sd — Executive Engineer-II, Nagpur Metropolitan Region Development Authority, Nagpur	Assistant Engineer (West), Nagpur Metropolitan Region Development Authority