
2A

PLAN FOR PROPOSED GREYWATER RECYCLING & REUSE PLAN ON KH. NO. 156/ 3 (PART), MOUZA- JAMTHA .TAH.- NAGPUR (GRAMIN) - DIST. NAGPUR.

BELONGING TO,

SMT ANUSAYA KOTHIRAM GUBE

GREY WATER PIPELINE SHOWN IN GREEN COLOUR SHOULD NOT BE USED FOR DRINKING (POTABLE WATER) PURPOSE AS IT IS HAZARDOUS TO HEALTH IT SHOULD BE EXCLUSIVELY USED FOR GARDENING ,WASHING PURPOSE ONLY DEVELOPER SHOULD AWARE THE PLOT HOLDER REGARDING GREY WATER

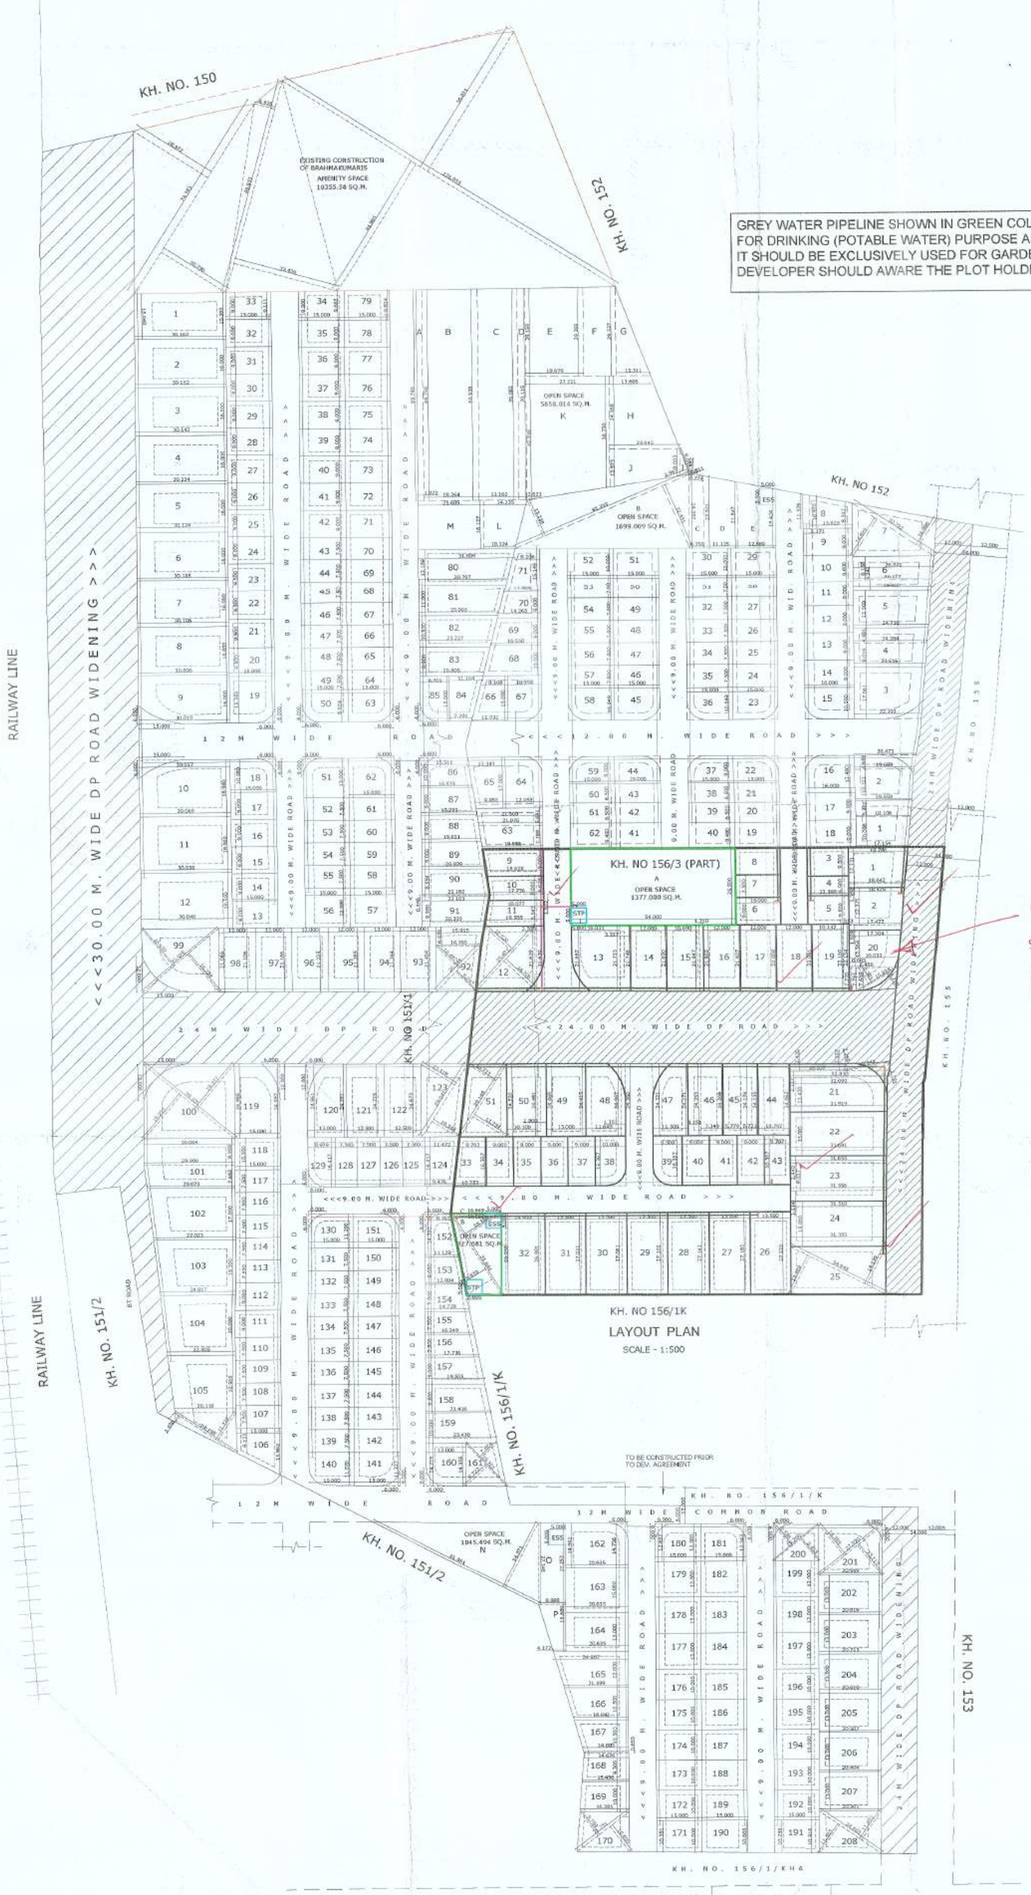

Proposed Terrative Sarion layout of Kh. No. 156/3, Mouza- Jamtha.

KH. NO 156/1K
LAYOUT PLAN
SCALE - 1:500

PROPOSED DEVELOPMENT DRAWING FOR GREYWATER RECYCLING & REUSE PLAN

LEGEND : -		
S.NO.	NAME	SYMBOLS
1	WATER PIPE LINE 75 MM DIA HDPE PIPE	
2	WATER PIPE LINE 50 MM DIA HDPE PIPE	
2	END PLATE 50 MM	
3	A/F TEE 50 MM	

OWNER :

अनुसया कोठीराम गुबे

SMT ANUSAYA KOTHIRAM GUBE

ARCHITECT/LICENSED ENGINEER :

PAWAN RAVIPRASAD GUPTA
B.E. (CIVIL)
PLANNERS, BUILDERS AND DEVELOPERS
LIC/ 305, N.I.T. 1995, M.M.R.D.A. 00, N.M.C. 588
OFF. : 0712-2720 [illegible]
TOWNSHIP, KAMAL NAGAR, NAGPUR-440026.
TOWN PLANNING SCHEME, NAGPUR.
Tel. No. : 2960610240

EMAIL ID - pawan_r_gupta@yahoo.co.in MOBILE NO.9923432940

DRG. NO.	SCALE	DATE	DRAWN BY
SUB-01	NTS	04 / 08 / 2022	G.KAWAS

Superintending Engineer
Nagpur Metropolitan Region Development Authority, Nagpur
25/8/22

Executive Engineer-II
Nagpur Metropolitan Region Development Authority, Nagpur

Assistant Engineer (West)
Nagpur Metropolitan Region Development Authority, Nagpur
24/8/22

A.E.E. NMRDA