


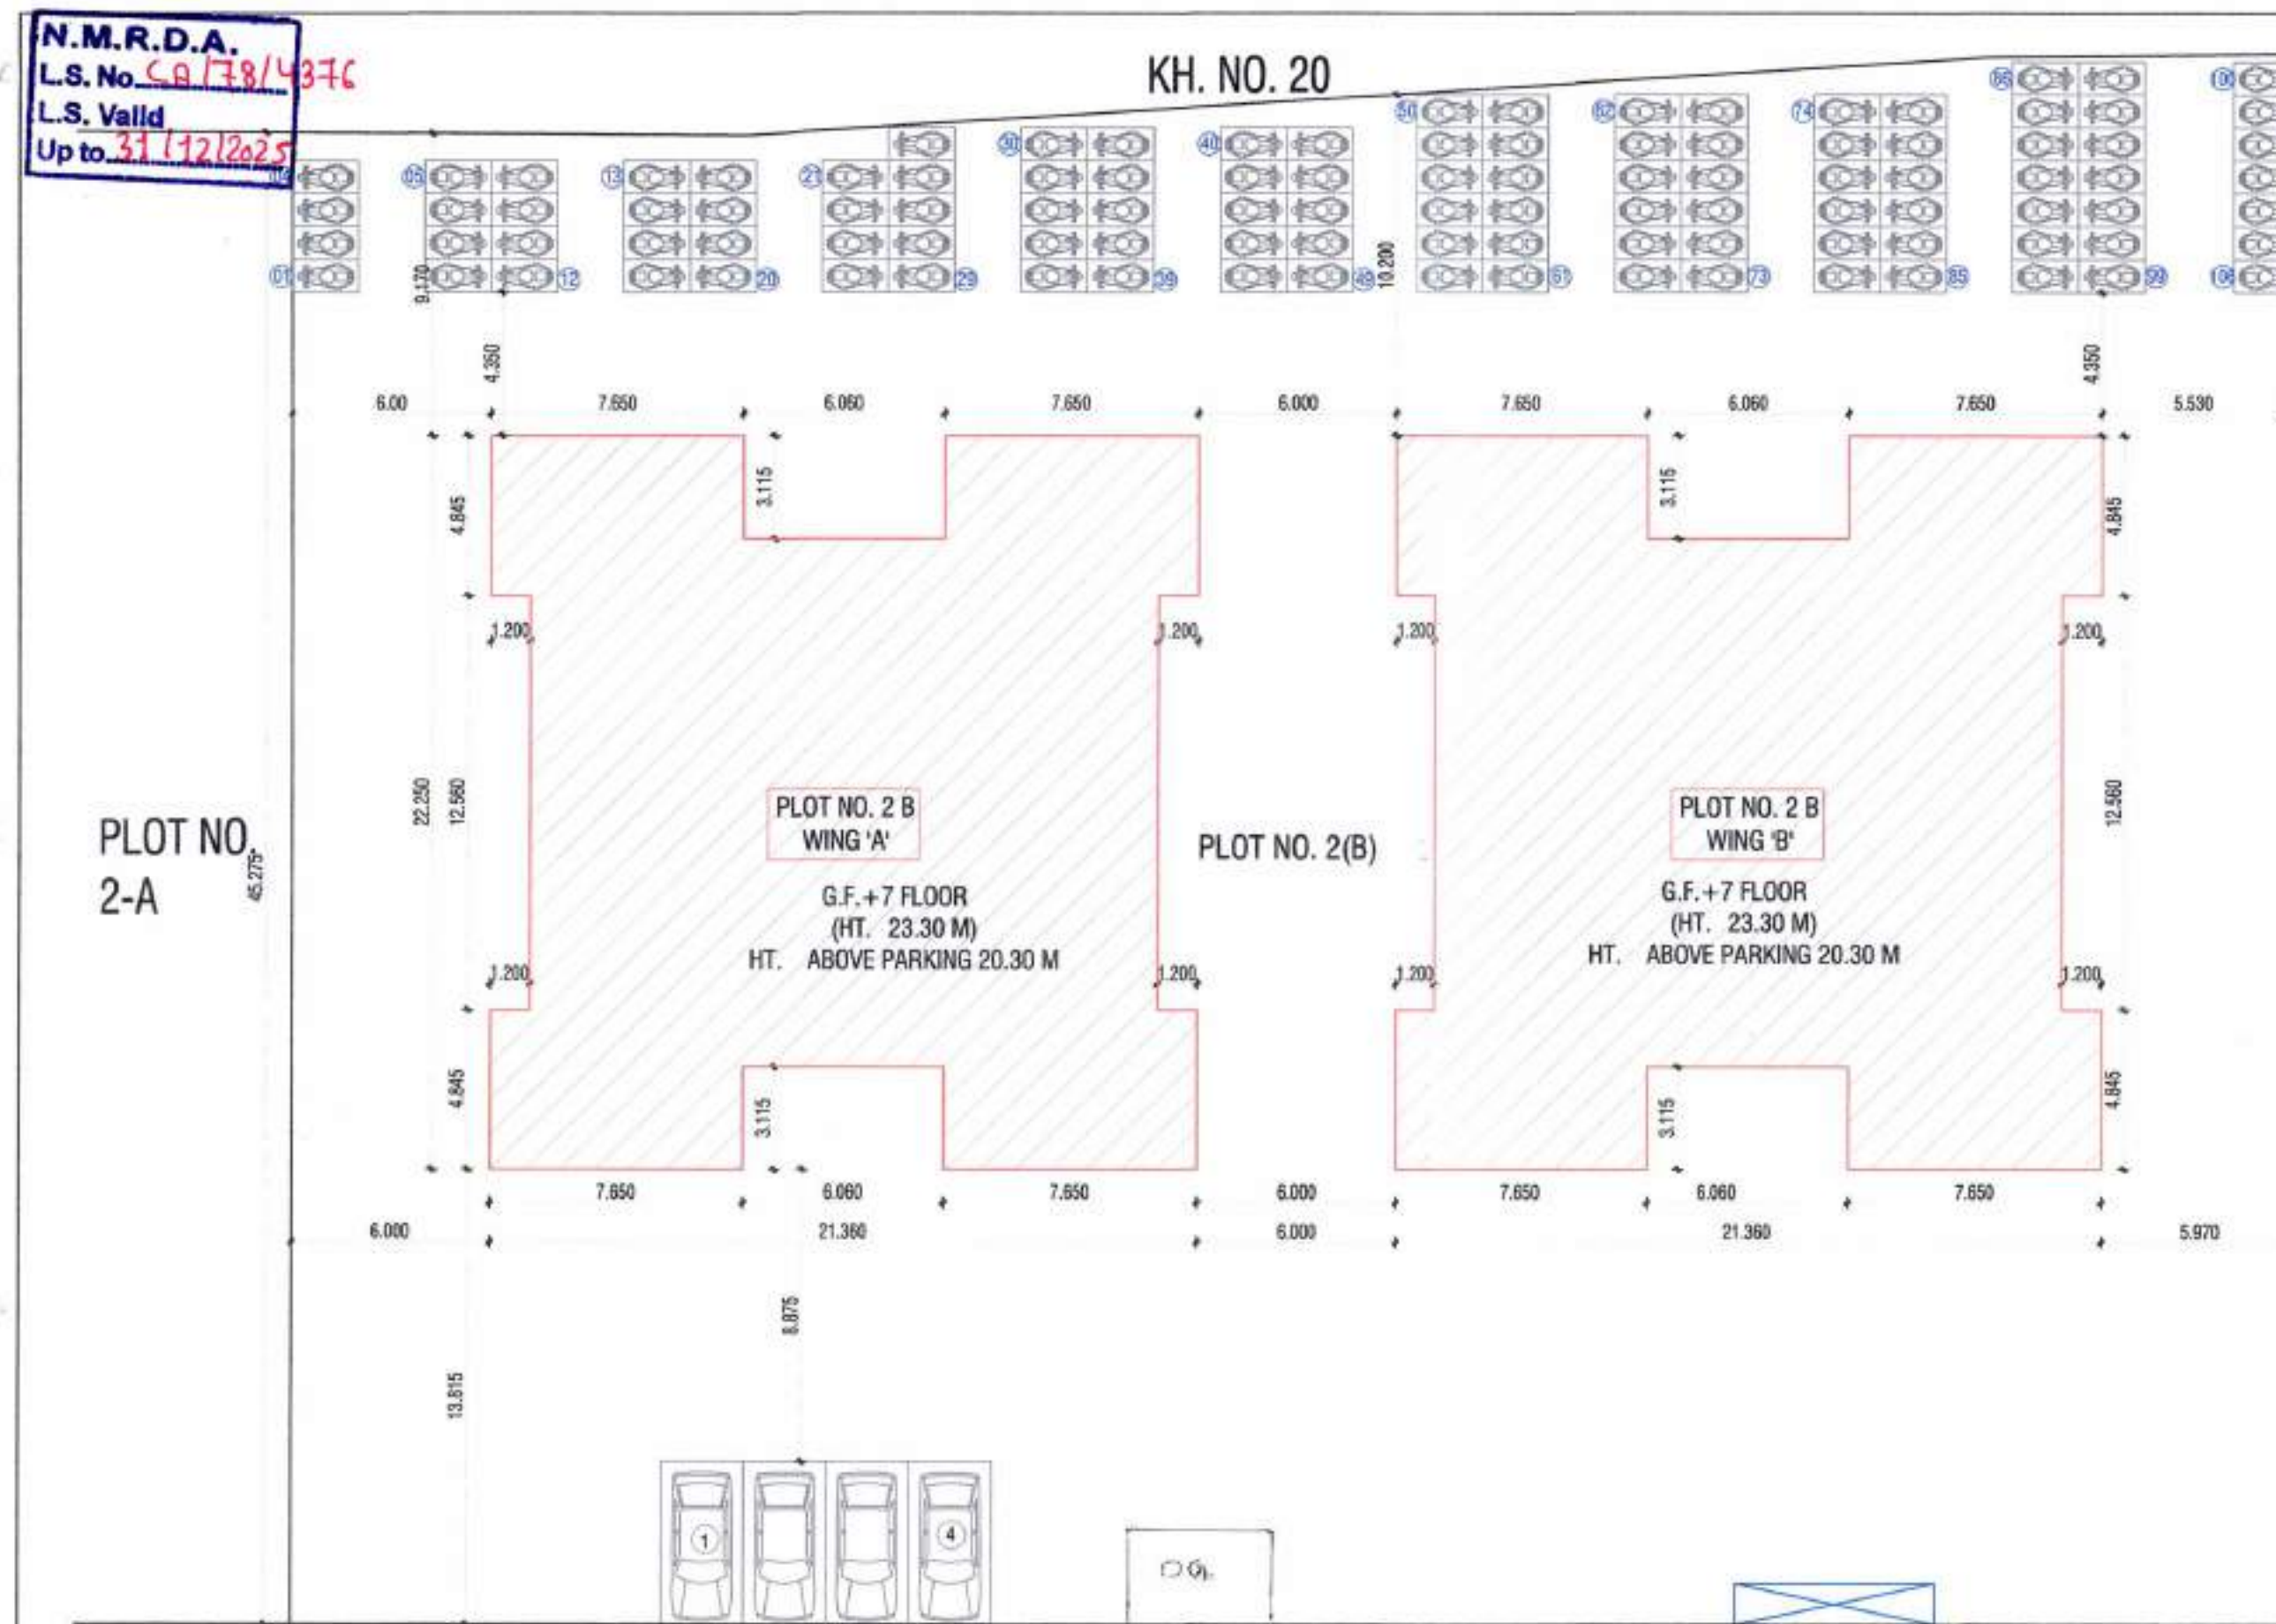

	SINGLE HOUSED HYDRANT VALVE
	Size: Wall Sprinkler
	SMOKE DETECTOR
	RECTOR HANDCALL POINT
	ELECTRIC HOODS
	20 X 1.5 60 AMP ARMoured SIGNAL LOOP CABLE
	PERCENT SPRINKLER
	FIRE ALARM CONTROL PANEL
	FIRE SWITCH
	AUTOMATIC AIR RELIEF VALVE (ARV)
	A.B.H.D. CO2 FIRE EXTINGUISHER
	8 H.D. ABC FIRE EXTINGUISHER
	Hydrant/ Sprinkler Pipe Line
	Size: Wall Sprinkler
	Heat Detector
	Manual Call Point With Hooder
	Single Hydrant Post With Fire Hose Cabinet, H.N. Hose and Short Branch Pipe
Fire Solution	StrongSip
SALE - 63 New Alash Snap, 2nd Floor Behind Rangan Subhash Menwada, Snap-34 Mobile: 8270757854 - 8077077854	

PLOT NO. 2(C)

This sanction is subject to conditions of
N.A. order Dt. 30/12/2014
N.A. FR order Dt. —

OFFICE OF THE
NAGPUR METROPOLITAN REGION DEVELOPMENT AUTHORITY
Building Permit No. B/E (NMRDA)/Scuba/Nagpur
SANCTIONED
~~Assistant Engineer~~
Assistant Engineer
Nagpur Metropolitan Region Development Authority

DOOR / WINDOW SCHEDULE				
TAG	SIZE		SPECIFICATION	
DOOR				
D1	1.000	X	2.100	T.W. PANNELLED DOOR
D2	0.900	X	2.100	FLUSH DOOR
D3	0.750	X	2.100	FLUSH DOOR
SD	1.800	X	2.100	SLIDING DOOR
WINDOW				
W	1.800	X	1.200	FULLY GLAZED WINDOW
W1	1.500	X	1.200	FULLY GLAZED WINDOW
W2	0.900	X	0.900	FULLY GLAZED WINDOW
VENTILATOR				
V	0.600	X	0.600	VENTILATOR

OFFSTREET PARKING STATEMENT			
SN	PARTICULAR	PARKING	
		CAR	SCD.
1	PARKING SPACE REQUIRED FOR 2 TENEMENTS HAVING CARPET AREA EQUAL TO 40 SQ.M. BUT LESS THAN 80 SQ.M. IS	1	5
2	THEREFORE PARKING SPACE REQUIRED FOR 30 TENEMENTS HAVING CARPET AREA 59.60 SQ.M. IS (PER BUILDING)	14	70
2	No. of BUILDING		2
3	Therefore parking proposed 2 building	28	140
4	56 VISITORS PARKING.	1	7
5	TOTAL NO. OF PARKING.	29	147
6	AS PER COLUMN B.2.3 (TABLE NO. BC) PARKING REQUIRED (0.7 X FACTOR)	20	103
7	Parking proposed		
	WING 'A' (stillt parking)	8	25
	WING 'B' (stillt parking)	10	19
	TOTAL NO. OF STILLT PARKING, PROPOSED	18	44
	TOTAL NO. OF OPEN PARKING, PROPOSED	2	59

**This Sanction is Subject to Conditions
Mentioned in Development Agreement**
Dt. 04/04/2016

SUBJECT TO THE PROVISIONS OF STRUCTURAL DESIGN
SUFFICIENCY CERTIFICATE DATED 14 / 11 / 2022 OF
STRUCTURAL DESIGNER AND ATTACHED

subject to the Condition laid
down by Fire Brigade Deptt.
Nagpur Mpl. Corporation Vide
Letter No. ... dt.
MPS/INMC/ERS/22/12022 dt-21/12/22

**This Sanction is Subject To
Conditions Mentioned in Release
Letter Of N.M.R.D.A. Dt 13/9/2017**

Subject to the provisions of structural drawings submitted by owner.



Subject to the condition that Developer/ Applicant shall construct sewage treatment plant (STP) as per the required norms of Maharashtra Pollution Control Board and shall submit the NOC from MPCB without compliance of same, occupation permit shall not be issued.

Subject to terms and condition of
Government circular dated 30-01-2016 that
Developer have to construct the temporary
shade, toilet and arrangement of drinking

2.900

This Sanction Is Subject To
Conditions Mentioned In Release

Sub-division

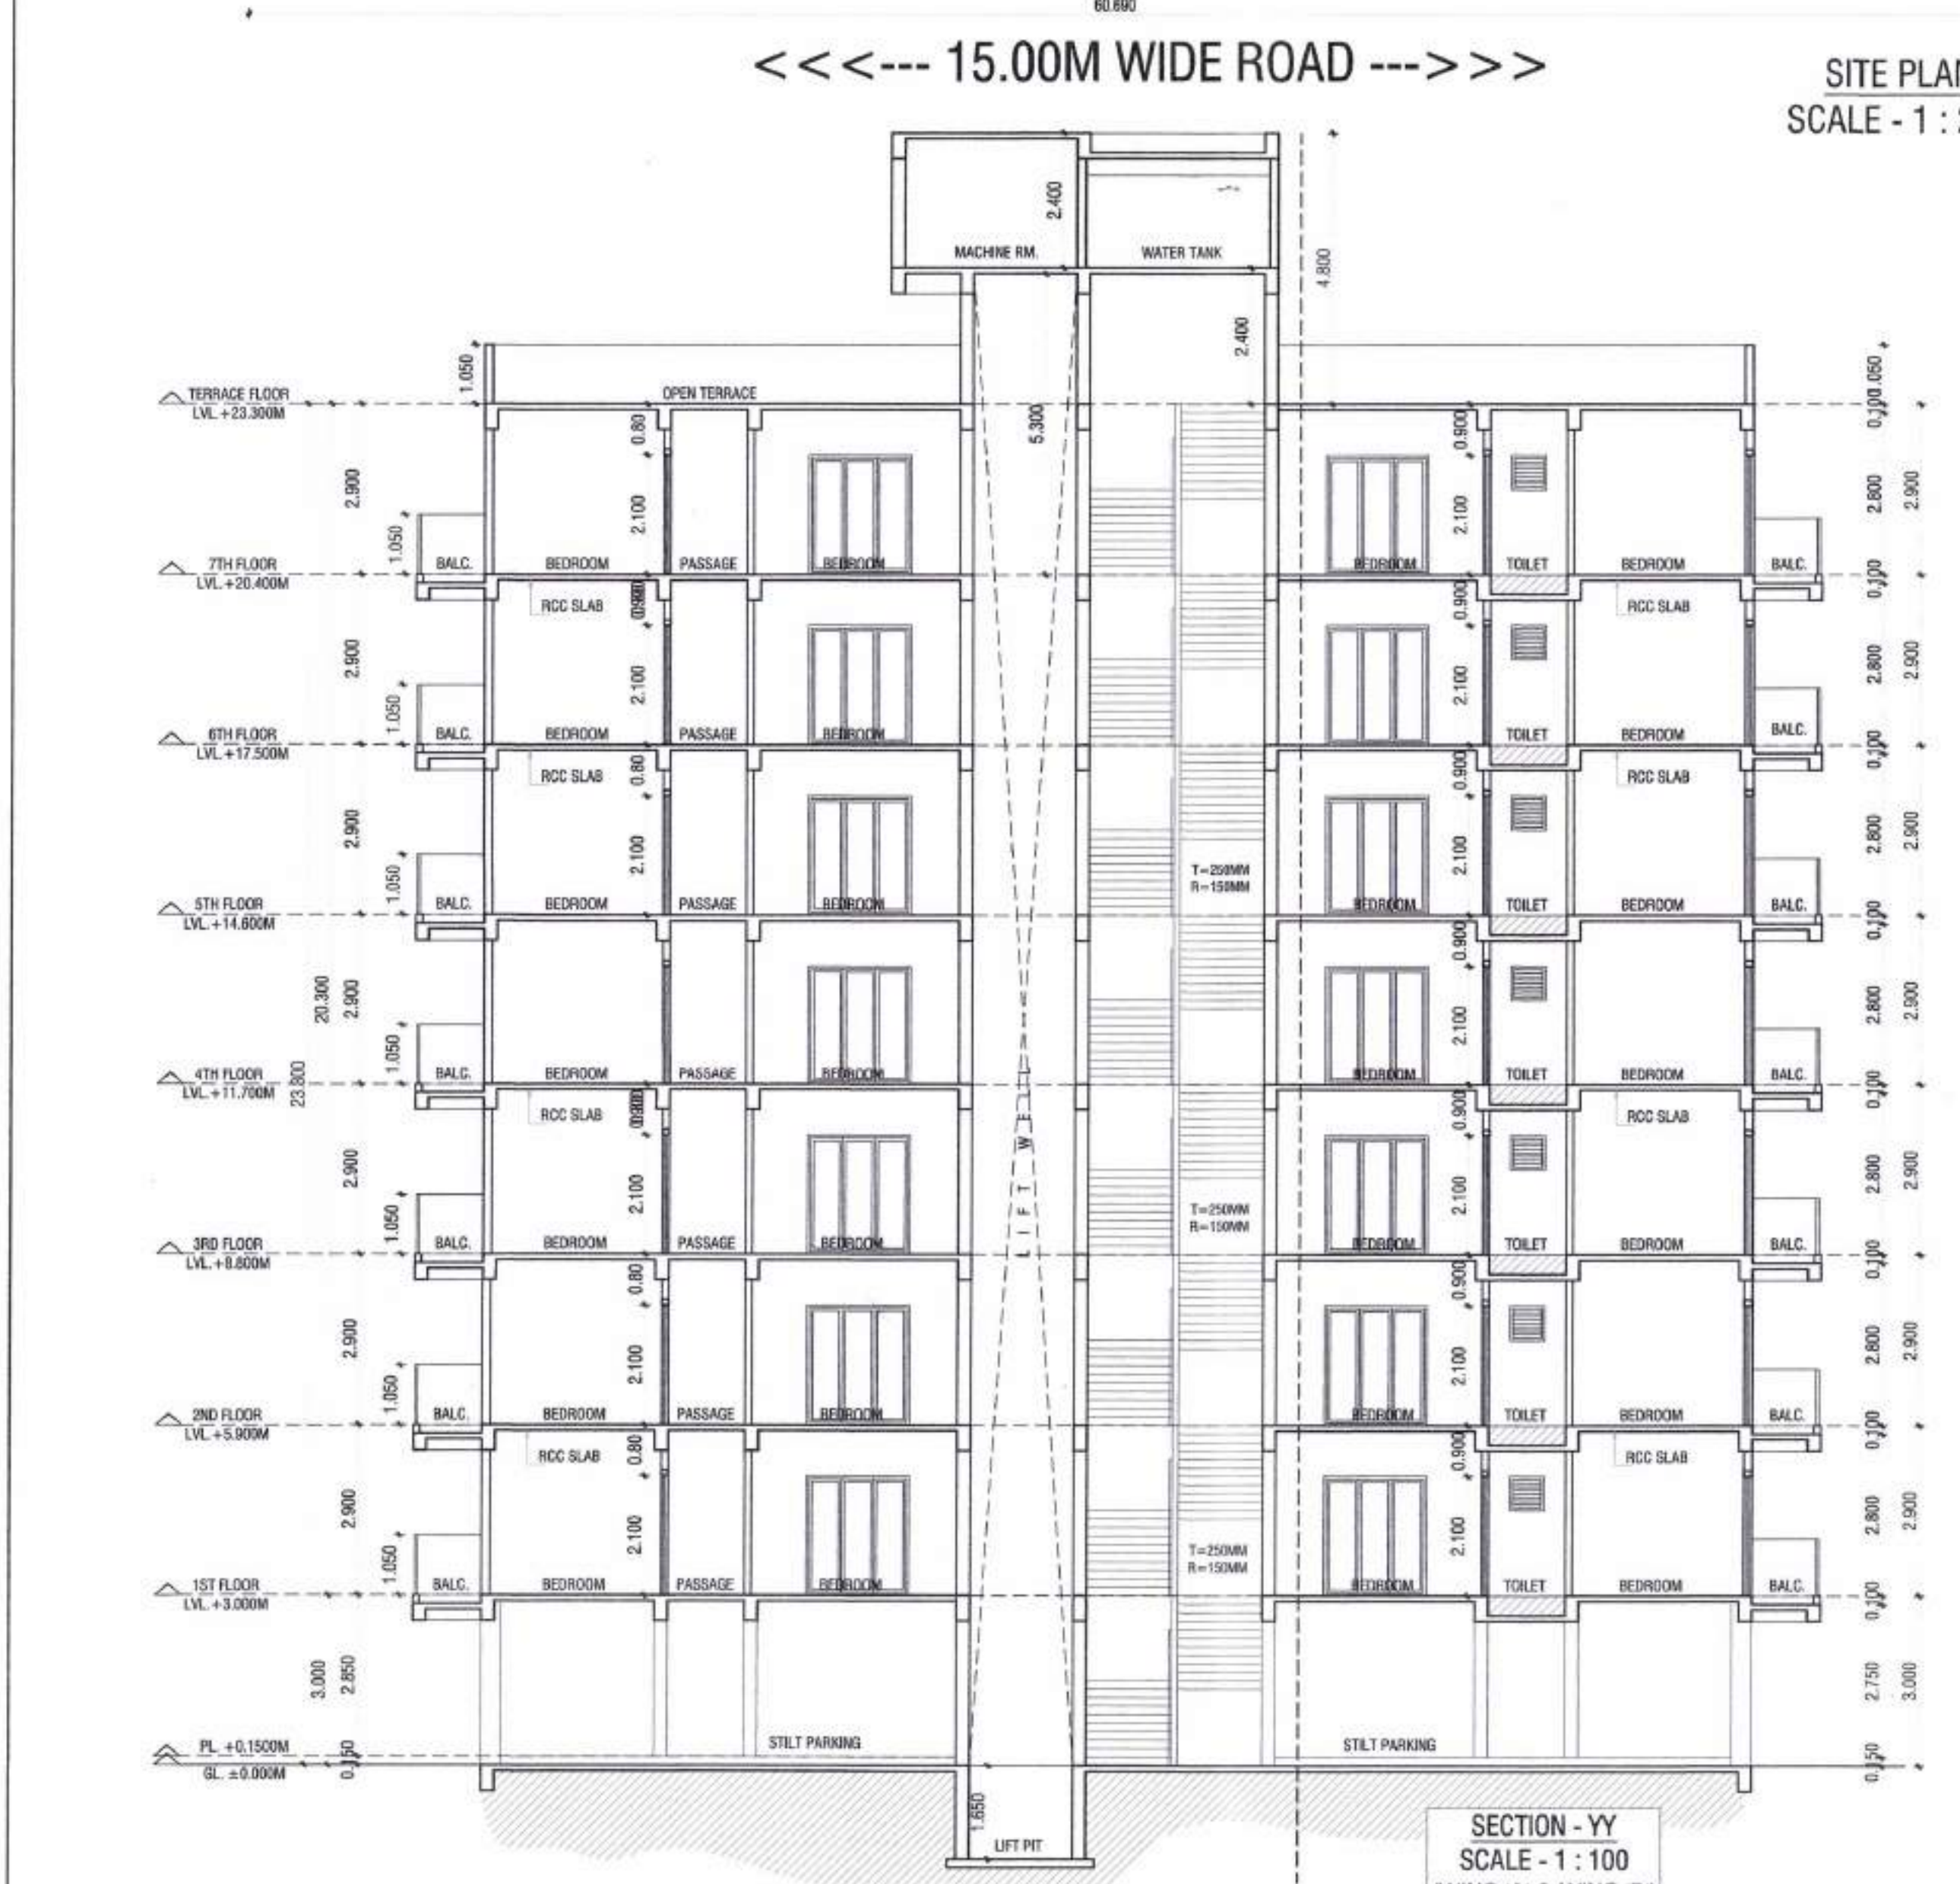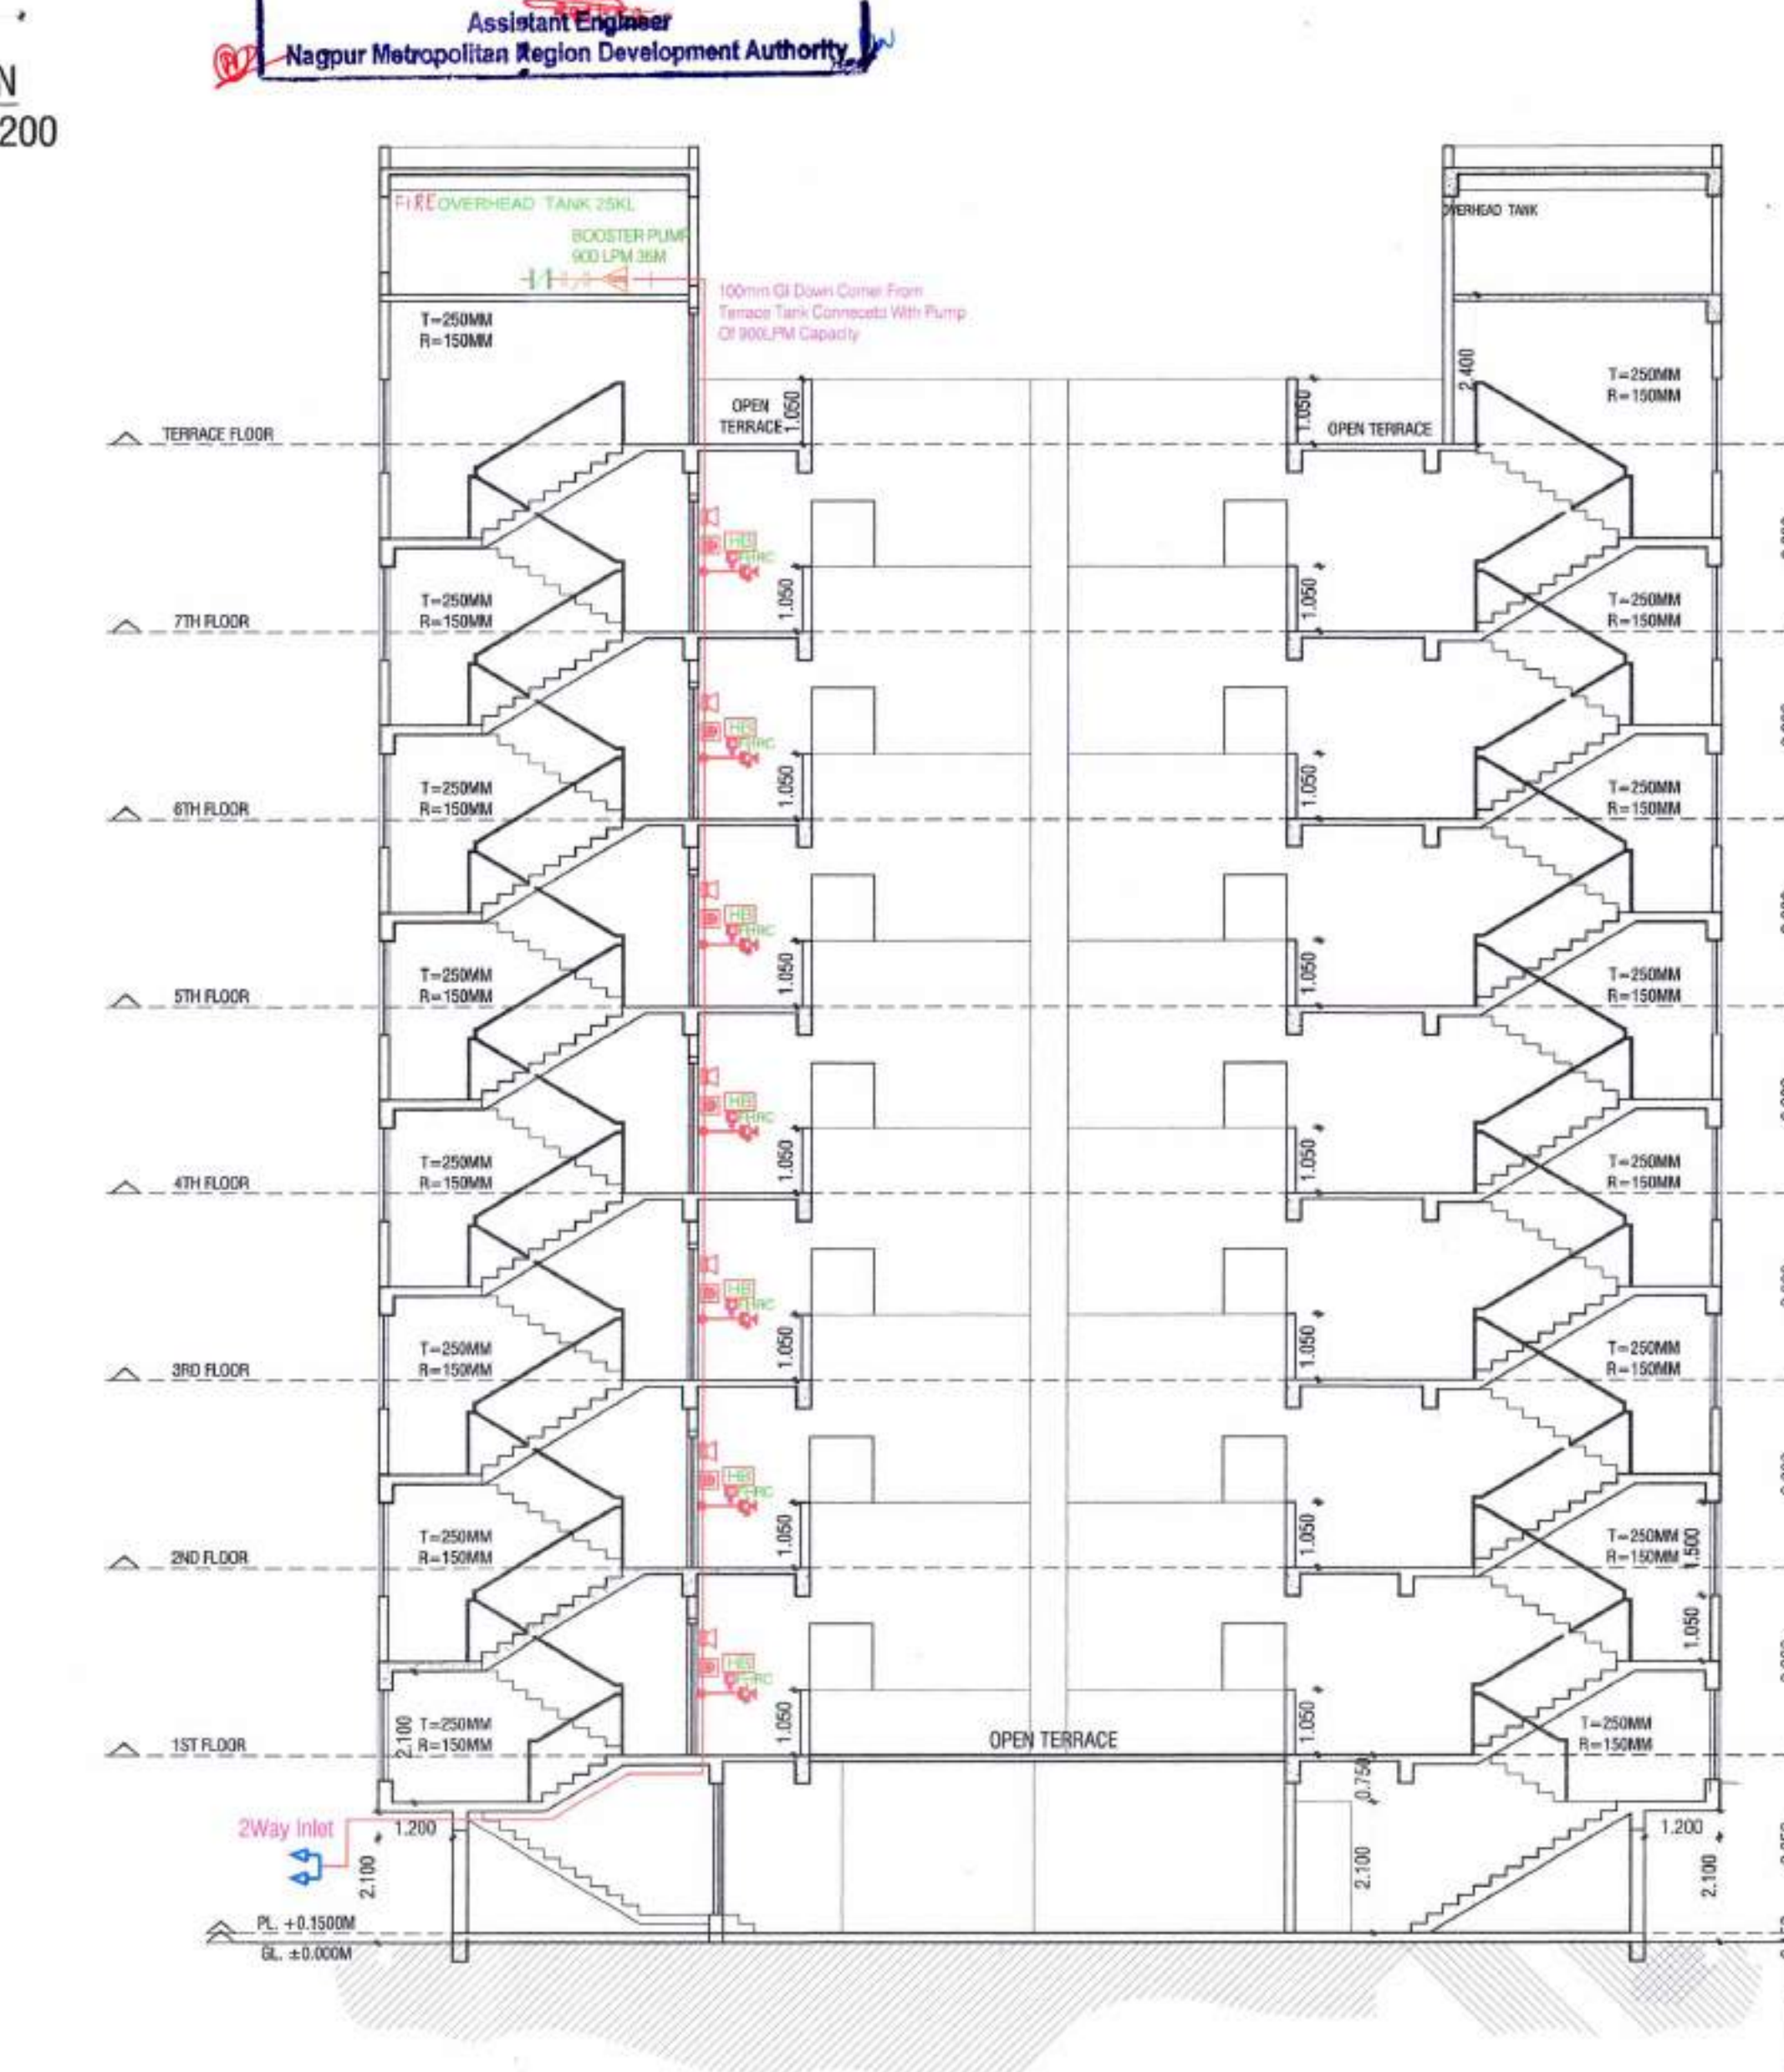

A number line with a dashed line at 20,000. A point is marked at 20,300, and another point is marked at 2,900.

23.900
2.000
2.900
2.900
2.900

**OFFICE OF THE CORPORATION
OF THE CITY OF NAGPUR.**
(FIRE SERVICE)

No Objection Certificate hereby Issued
by Fire Service Deptt. for the proposed
constructions.

The scope of this approval is Restricted
to Fire Protection arrangements only.

Please See conditions mentioned
in by O.C. Certificate
No. G. A. 0129/0923
Dated 02/09/2022

Chief Fire Officer
23/9/22

2,050
3,000

SECTION - XX
SCALE - 1 : 100

SHEET TITLE (WING B')
2 BHK (G+7)

AREA STATEMENT		
PERMISSIBLE AREA		
PLOT AREA	2810.560	SQ. M.
BASIC FSI (1.1)	3091.616	SQ. M.
ADDITIONAL PREMIUM AREA	843.168	SQ. M.
POTENTIAL AREA (ENTIRE)	3934.784	SQ. M.
PERMISSIBLE ANCILLARY AREA [60% (3934.778)]	2360.870	SQ. M.
PERMISSIBLE ENTITLEMENT AREA	6705.654	SQ. M.

PERMISSIBLE ENTITLEMENT AREA	6293.034	SQ. M.
PROPOSED P-LINE B/UP AREA		
BASIC FSI (1.1)	3091.616	SQ. M.
ADDITIONAL PREMIUM FSI	724.333	SQ. M.
POTENTIAL AREA	3091.616	SQ. M.
PROPOSED P LINE AREA	6176.819	SQ. M.

PROPOSED ANCILARY AREA (60%)	2360.870	SQ. M.
WING A' BUILDING		
FLOOR	AREA	
GROUND FLOOR	105.882	SQ. M.
1ST FLOOR	427.511	SQ. M.
2ND FLOOR	427.511	SQ. M.
3rd FLOOR	427.511	SQ. M.
4th FLOOR	427.511	SQ. M.
5th FLOOR	427.511	SQ. M.
6th FLOOR	427.511	SQ. M.
7th FLOOR	427.511	SQ. M.

TOTAL	3098.459	SQ. M.
WING 'B' BUILDING		
FLOOR	AREA	
GROUND FLOOR	85.783	SQ. M.
1ST FLOOR	427.511	SQ. M.
2ND FLOOR	427.511	SQ. M.
3rd FLOOR	427.511	SQ. M.
4th FLOOR	427.511	SQ. M.
5th FLOOR	427.511	SQ. M.
6th FLOOR	427.511	SQ. M.
7th FLOOR	427.511	SQ. M.
TOTAL	3098.459	SQ. M.

TOTAL		3078.960	SQ.M.
TOTAL AREA FOR 2 UNITS (WING A + WING B)		6176.819	SQ.M.
PROPOSED B/UP AREA CALCULATION		PERMISSIBLE	PROPOSED
1)	PLOT AREA FOR F S I CALCULATION	2810.56	2810.56
2)	PROPOSED P-LINE B/UP AREA		6176.819
3)	DIVIDING FACTOR (6176.819 / 1.60)	3860.511	SQ. M.
4)	ANCILLARY F S I = (6176.819 - 3860.55)	2316.308	2316.308
5)	BASIC F S I = 1.10X 2810.56	3091.616	3091.616
6)	ADDITIONAL F S I = ON PREMIUM= 0.30 X 2810.56	843.168	768.895
7)	TOTAL ENTITLEMENT F S I	6251.092	6176.819

B) (i)	3934.784	SQ.M.	3860.511	SQ.M.
--------	----------	-------	----------	-------

INDEX :-

* PLOT BOUNDARY IS SHOWN IN 

* PROPOSED CONSTRUCTION IS SHOWN IN 

	SCALE	AS SPECIFIED
	DATE	19/01/2021
	DESIGNED BY	M. S. S. S.
	CHECKED BY	M. S. S. S.

DEALT BY		Meena
Architect Signature	Owner Signature	
		

ARCHITECTS : 03

S K A CONSORTIUM

01, R.P.T.S. - ROAD, LAXMI NAGAR,
NAGPUR - 440 014, M.S.

Telefax: +91-712-224-5333, 222-1082

HEET NO.