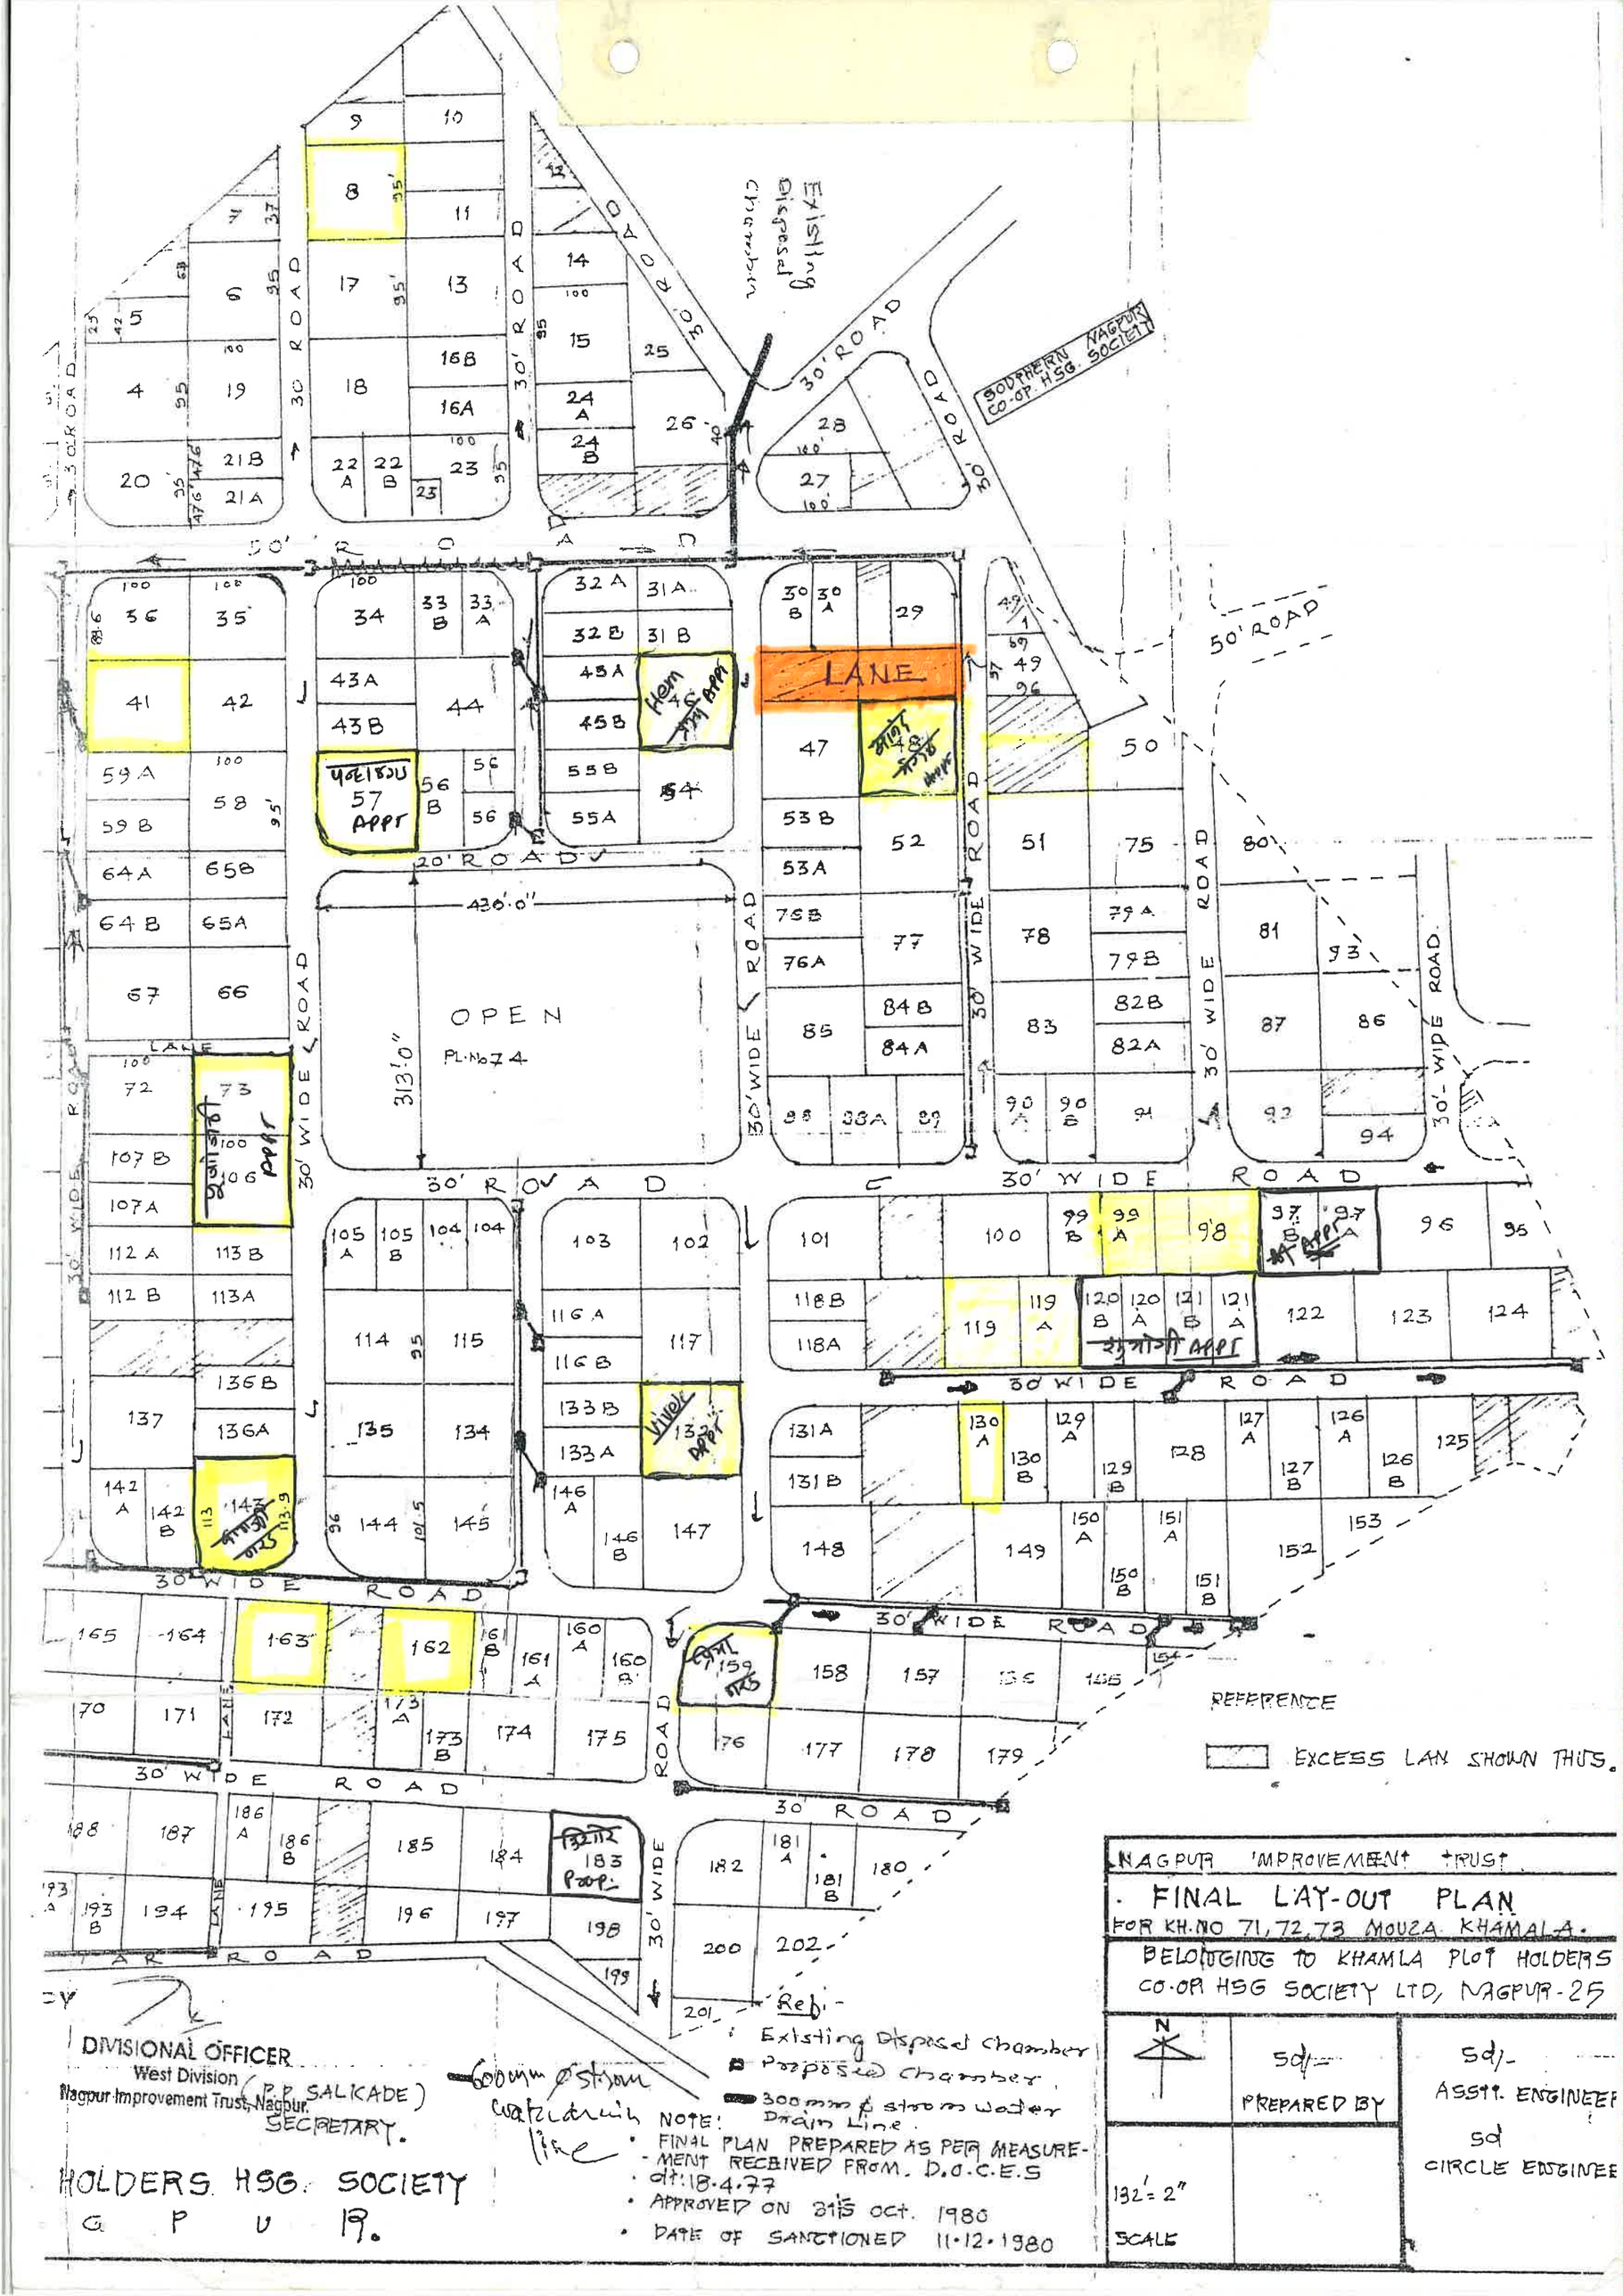

30' ROAD
50' ROAD
EXISTING Disposal Chamber
SOUTHERN NAGPUR CO-OP. HSG. SOCIETY
LANE
OPEN
PL.No 74
313'0"
436'0"
20' ROAD
30' WIDE ROAD
50' ROAD
Reservation
57 APPR
132 APPR
183 Poop.
REFERENCE
EXCESS LAN SHOWN THUS.
DIVISIONAL OFFICER
West Division
Nagpur Improvement Trust, Nagpur.
(P. P. SALKADE)
SECRETARY.
HOLDERS HSG. SOCIETY
G P U 19.
600mm ø storm water line
Existing Disposal chamber
Proposed Chamber
300 mm ø storm water Drain Line.
NOTE:
• FINAL PLAN PREPARED AS PER MEASUREMENT RECEIVED FROM D.O.C.E.S dt: 18.4.77
• APPROVED ON 31/5 OCT. 1980
• DATE OF SANCTIONED 11-12-1980
NAGPUR IMPROVEMENT TRUST
FINAL LAY-OUT PLAN
FOR KH.NO 71, 72, 73 MOUZA KHAMALA.
BELONGING TO KHAMLA PLOT HOLDERS CO-OP HSG SOCIETY LTD, NAGPUR-25
N
Sd/-
PREPARED BY
Sd/-
ASSTT. ENGINEER
Sd
CIRCLE ENGINEER
132'= 2"
SCALE